



NOTE: PLEASE TAKE STATED DIMENSIONS IN PREFERENCE
OVER SCALED DIMENSIONS AS DISCREPANCIES MAY OCCUR
VIA THE ELECTRONIC SCANNING & PRINTING PROCEDURE:

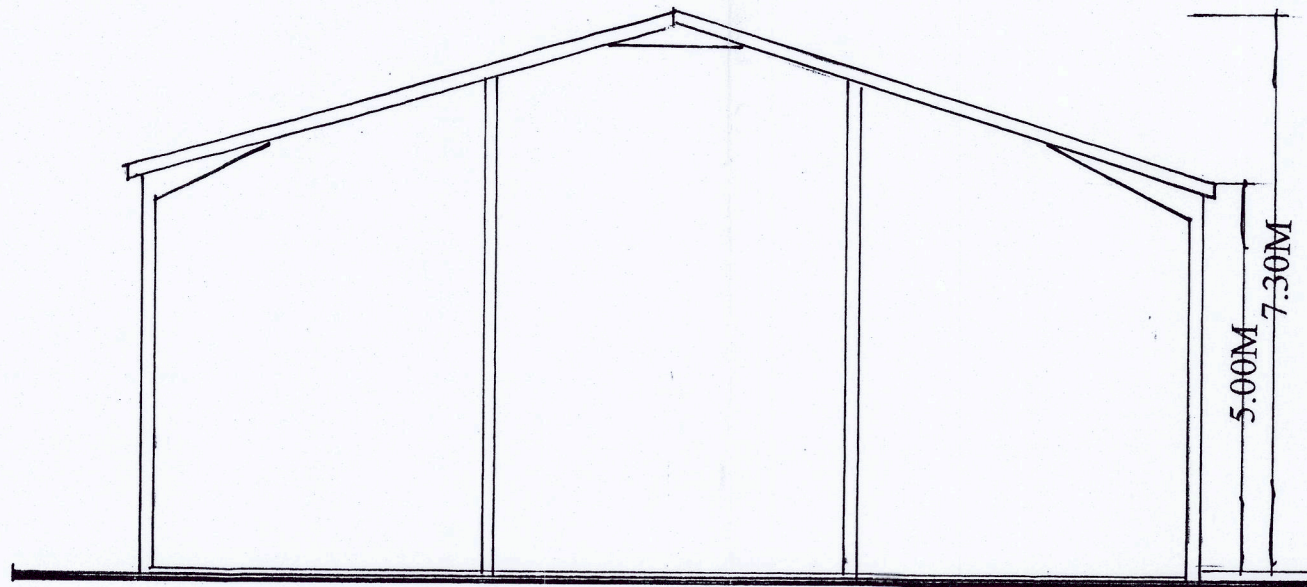


TYPICAL TRANSVERSE SECTION 1:100

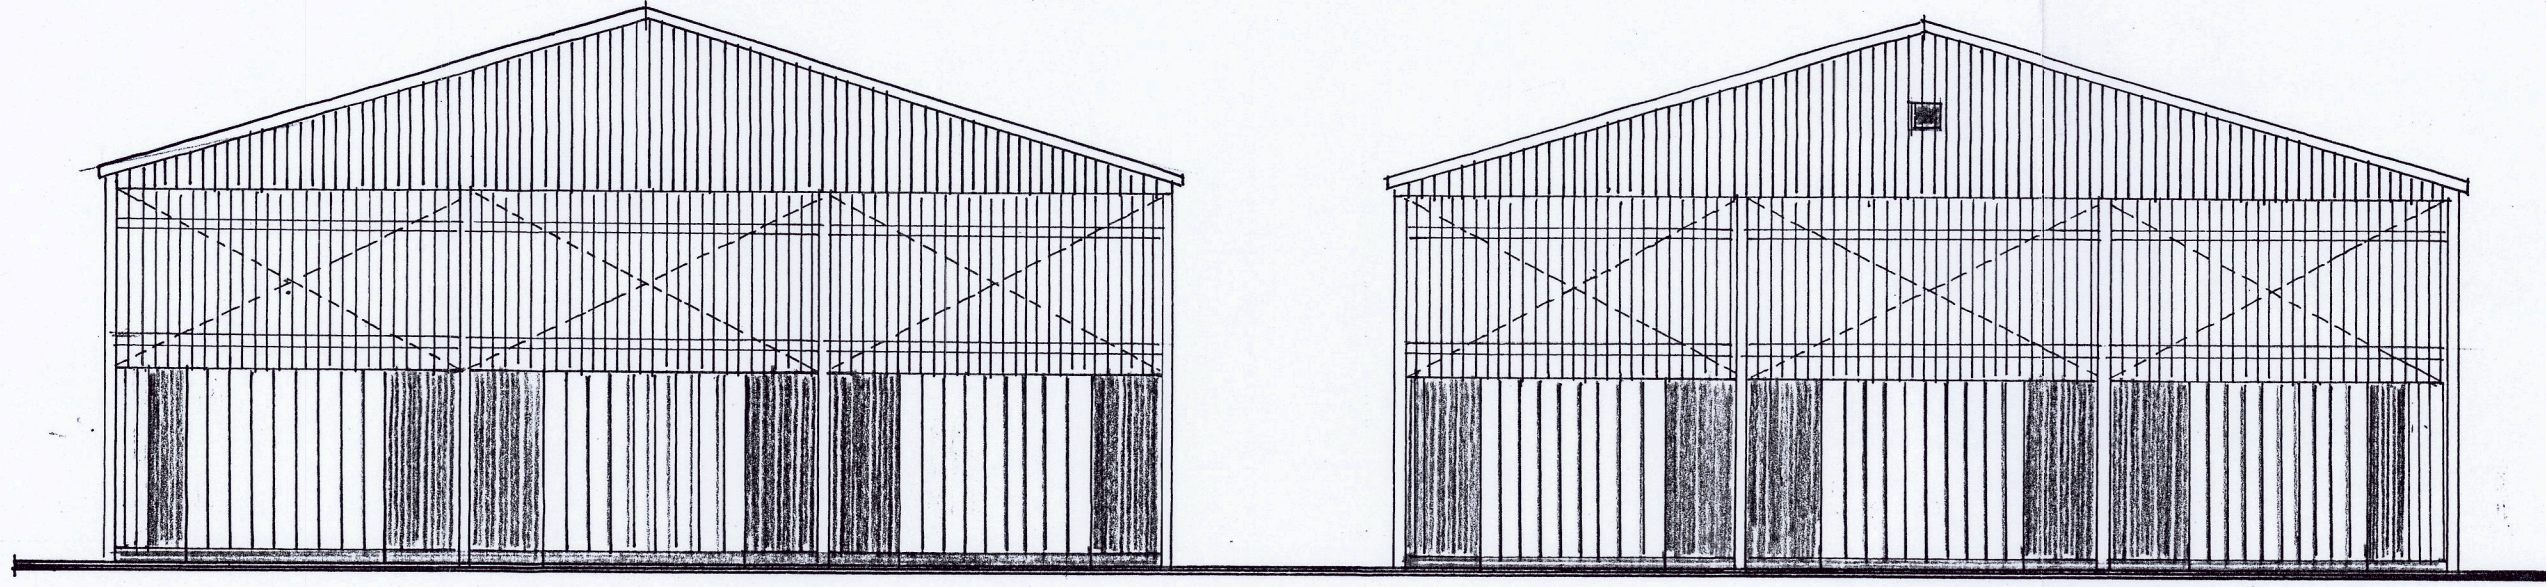



GABLE ELEVATION (S.W) 1:100

GABLE ELEVATION (N.E) 1:100

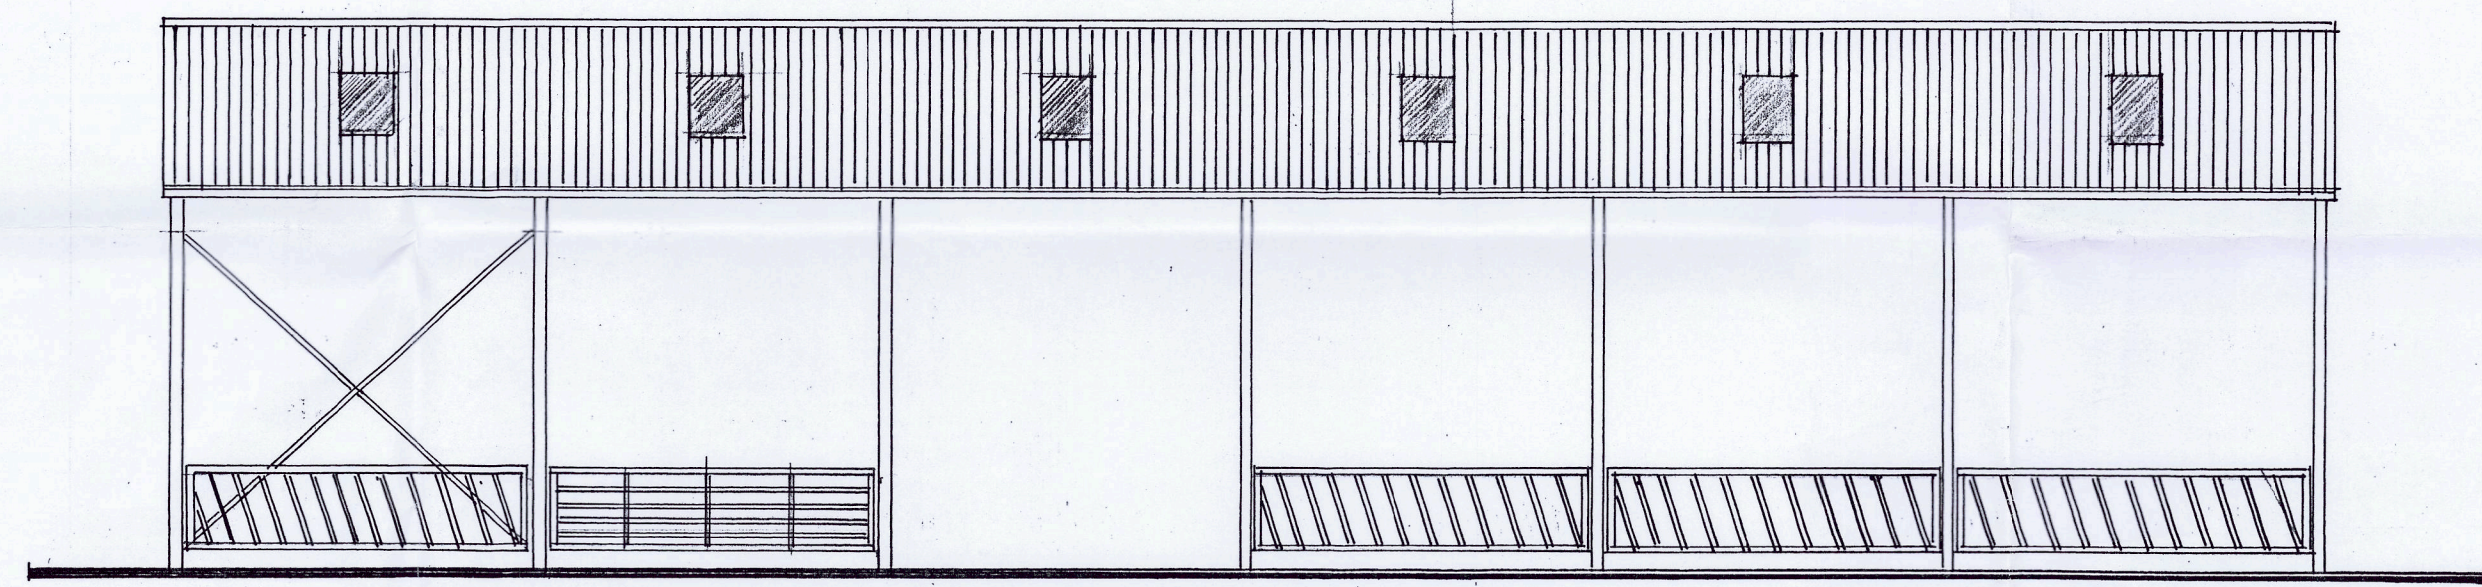


SIDE ELEVATION (S.E) 1:100

EXISTING ELEVATIONS &
FLOOR PLAN & DESIGN SECTION
AG-RICULTURAL OUTBUILDING 'A'

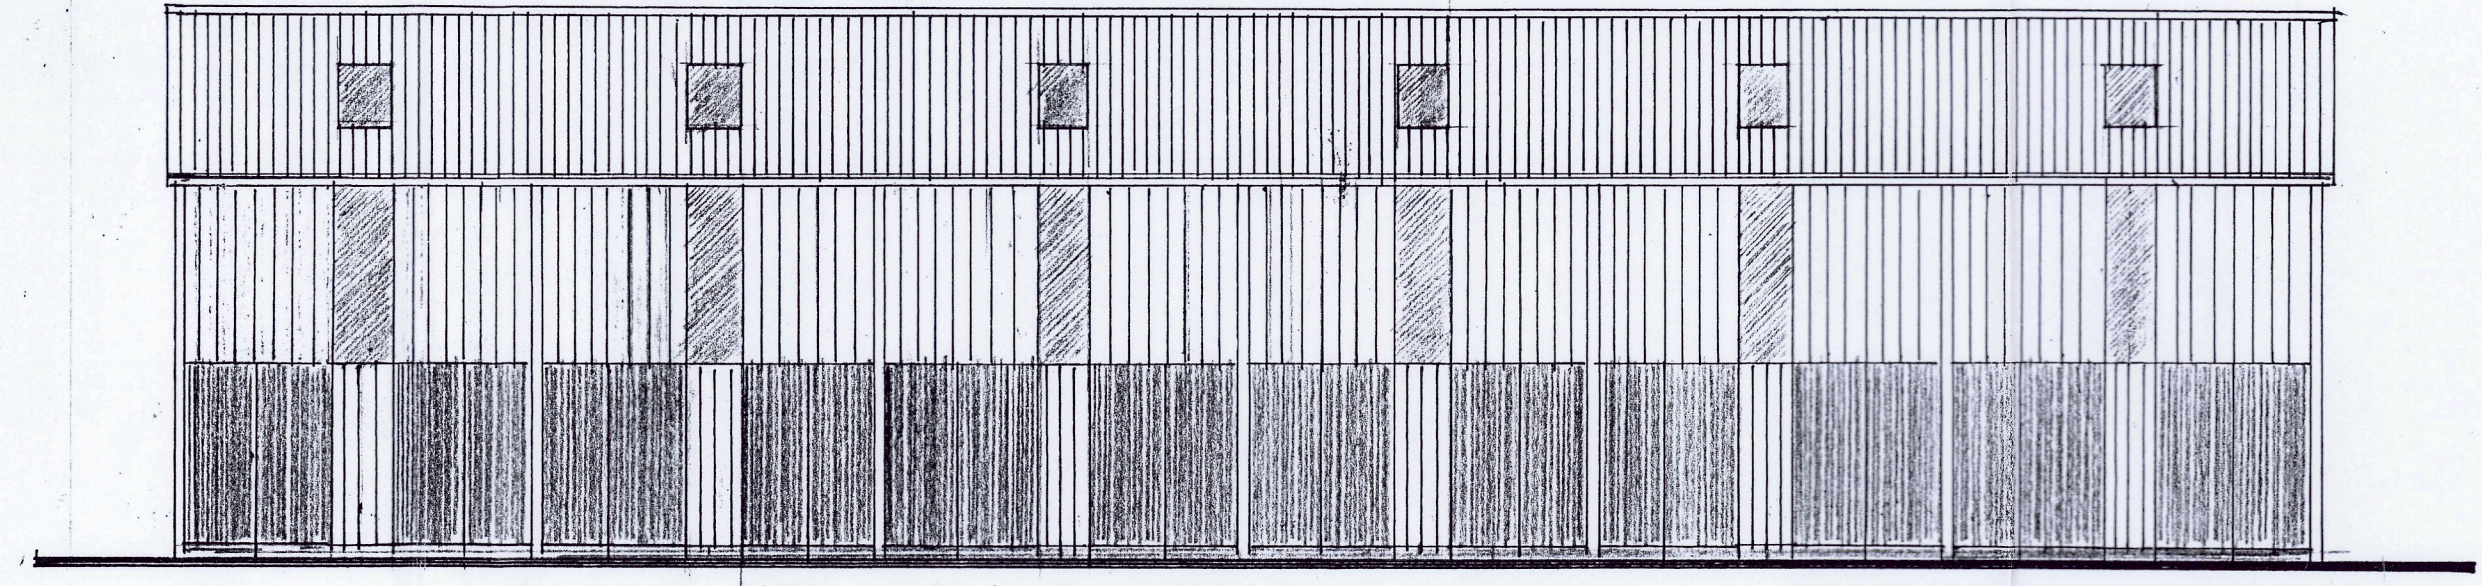 

SIDE ELEVATION (N.W) 1:100

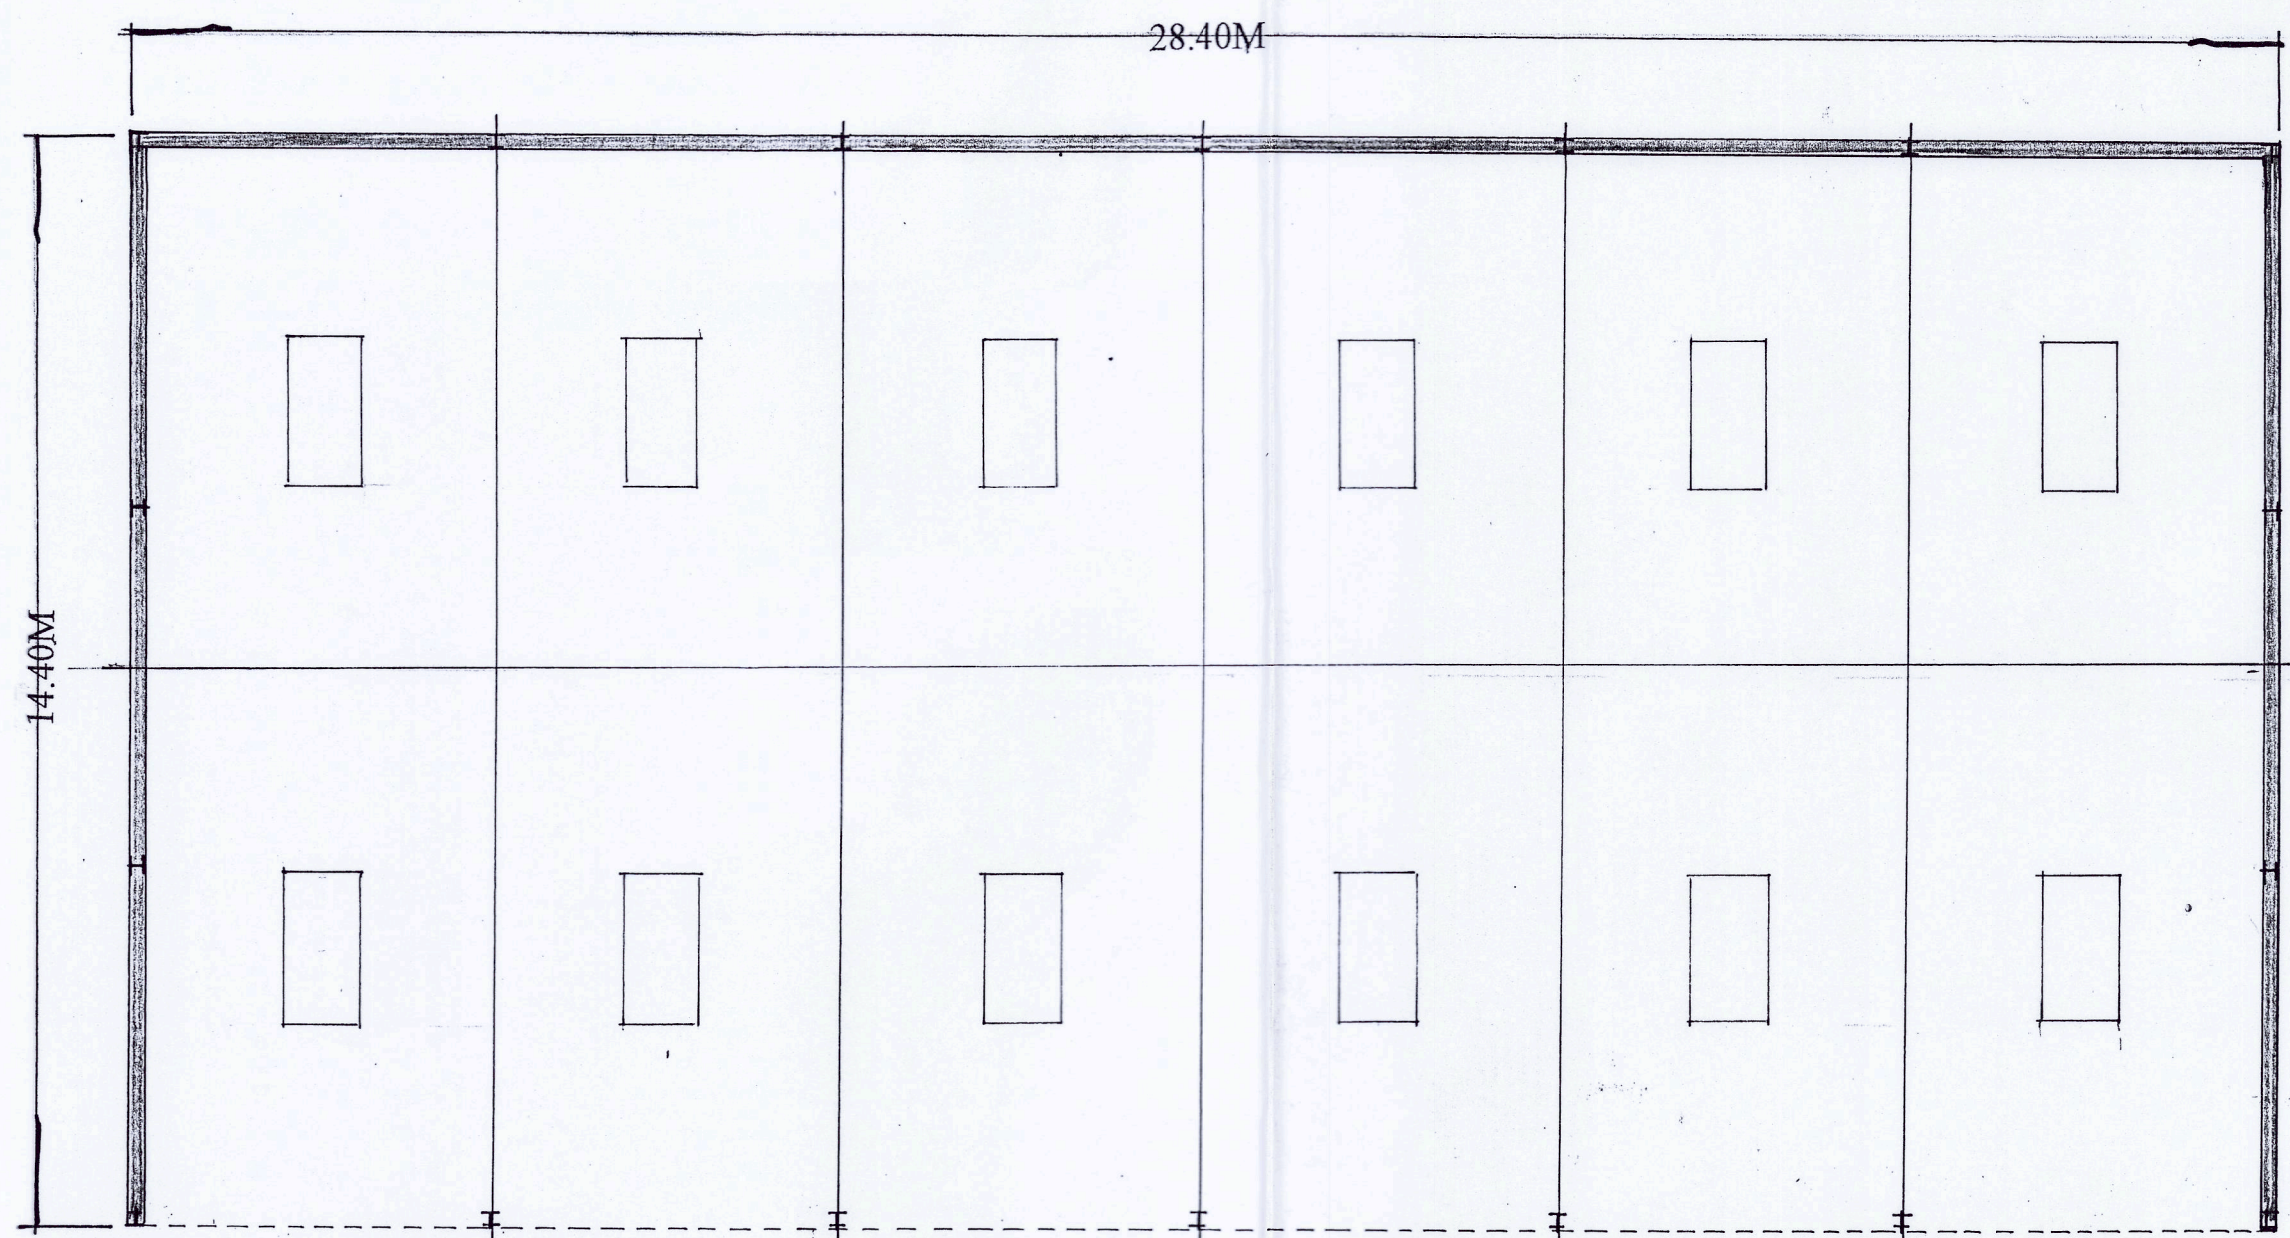

FLOOR PLAN 1:100

CLIENTS:
Messrs.D&R Jackson

PROJECT:
The Proposed Conversion of:
Two Agricultural Outbuildings
To Form Two Dwellinghouses.
Manor Farm,
Carlton Road,
Barton-in-the-Beans,
Leicestershire.

DRAWING TITLE:
Agricultural Outbuilding 'A'.
Existing Floor Plan & Elevations.
Typical Transverse Section.

SCALE: 1:100 @ A1
DATE: December 2024
DRWG.No: HMD/SV/0563/01.
c Copyright HMD/2024

HOUSEMARTIN
DESIGNS



c Copyright HMD.
(The Copyright, Designs & Patents Act 1988 - as amended)