



NOTE: PLEASE TAKE STATED DIMENSIONS IN PREFERENCE
OVER SCALED DIMENSIONS AS DISCREPANCIES MAY OCCUR.
VIA THE ELECTRONIC SCANNING & PRINTING PROCEDURE:

MATERIAL SCHEDULE:


- 1) EXISTING ROOF SHEETS TO BE CLEANED AND RETAINED 'IN-SITU';
- 2) EXISTING YORK BOARDING TO BE CLEANED, OIL FINISHED AND RETAINED 'IN-SITU';
- 3) EXISTING METAL BOX-PROFILE SHEETS TO BE CLEANED AND RETAINED 'IN-SITU';
- 4) EXISTING CONCRETE INFILL PANELS TO BE CLEANED AND RETAINED 'IN-SITU';
- 5) EXISTING STEEL PORTAL FRAME TO BE CLEANED, PAINTED AND RETAINED 'IN-SITU';
- 6) NEW VERTICAL TIMBER BOARDING;
- 7) EXISTING OPENINGS TO ACCEPT NEW GLAZED WINDOW/DOOR UNITS;
- 8) METAL 'INFILL' SHEETS/TIMBER SHUTTERS TO ACCEPT NEW GLAZED WINDOW/DOOR UNITS
- 9) EXISTING OPENINGS TO BE INFILLED WITH VERTICAL TIMBER BOARDING;

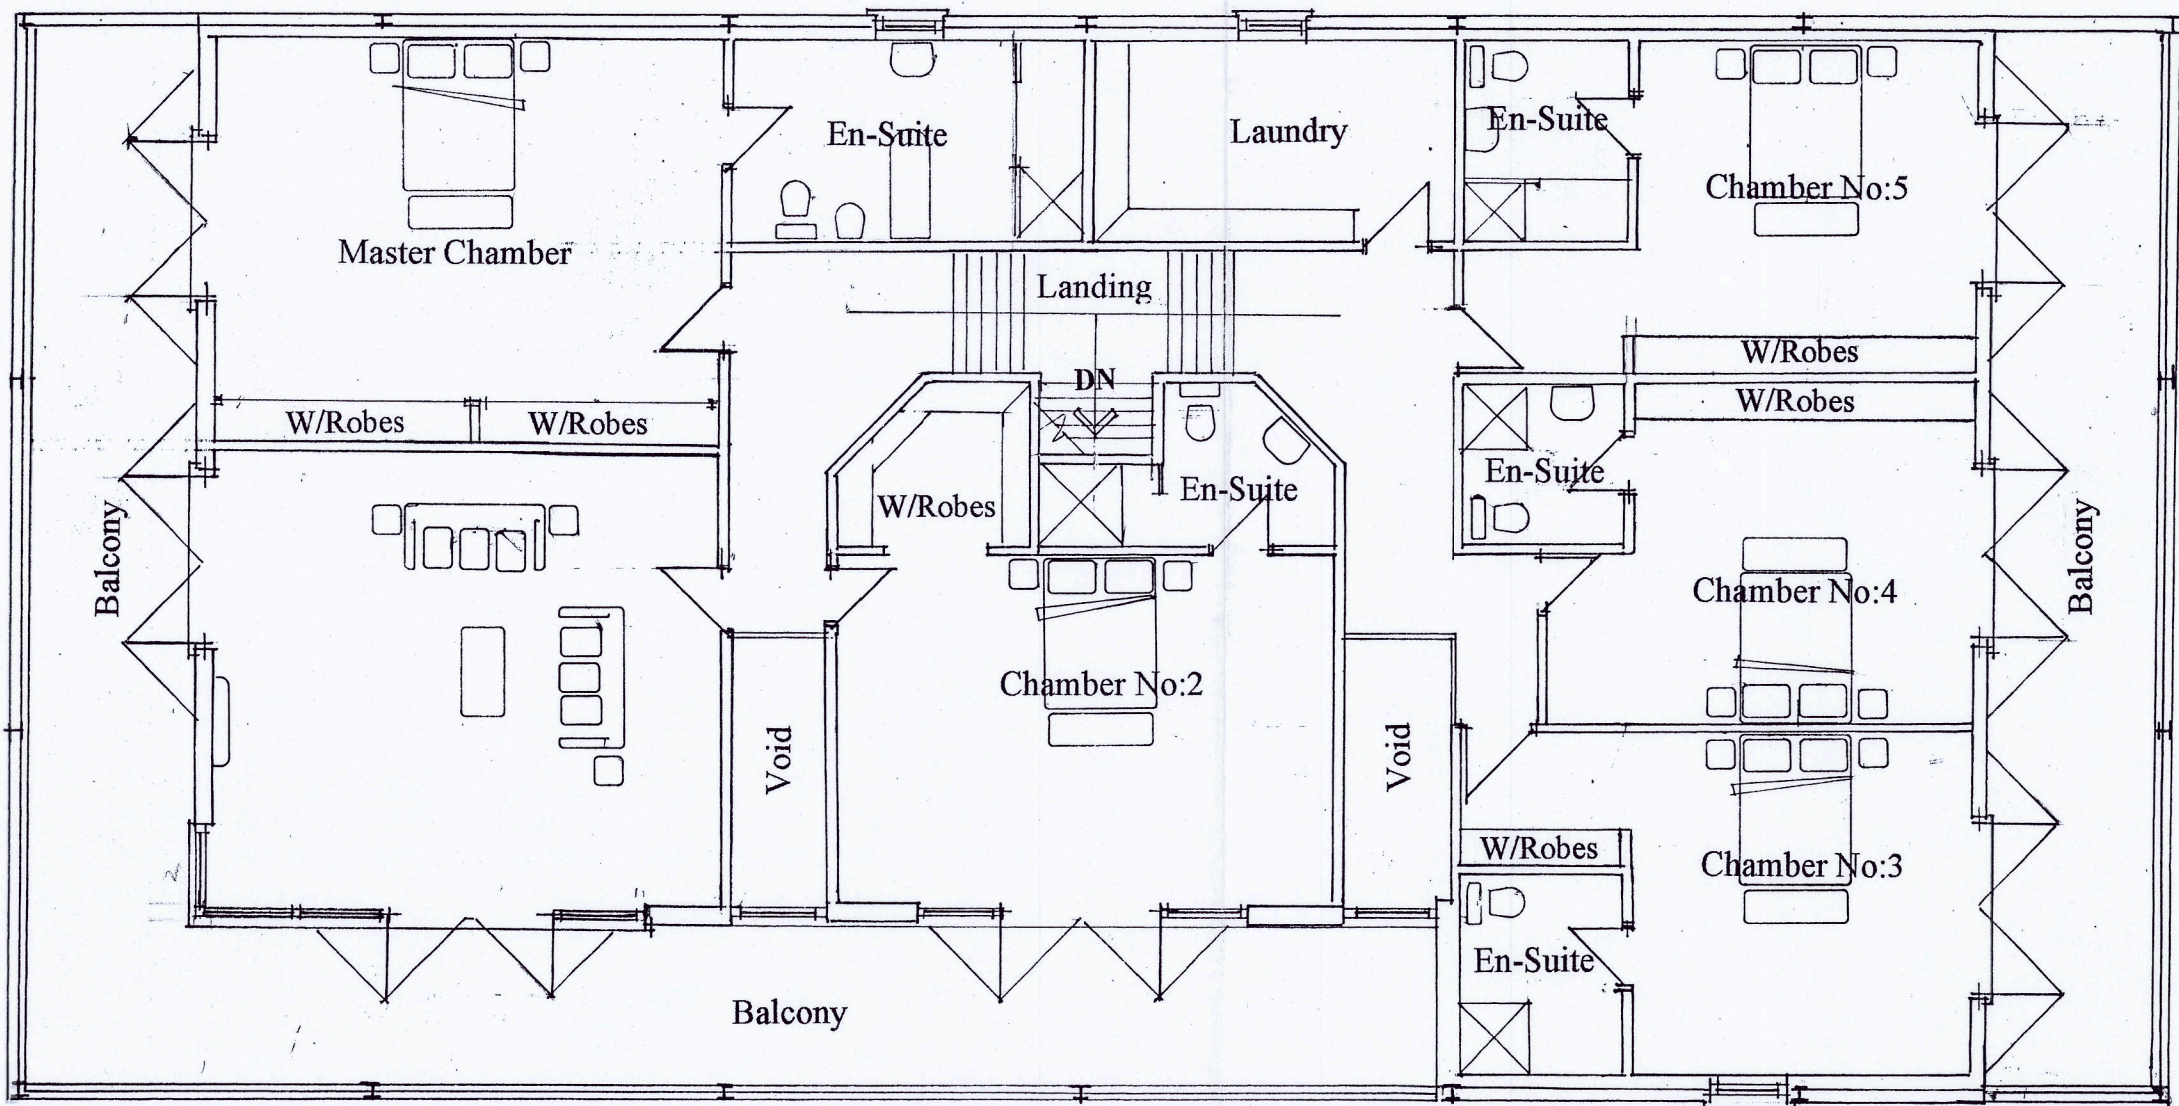


UPPER FLOOR PLAN 1:100

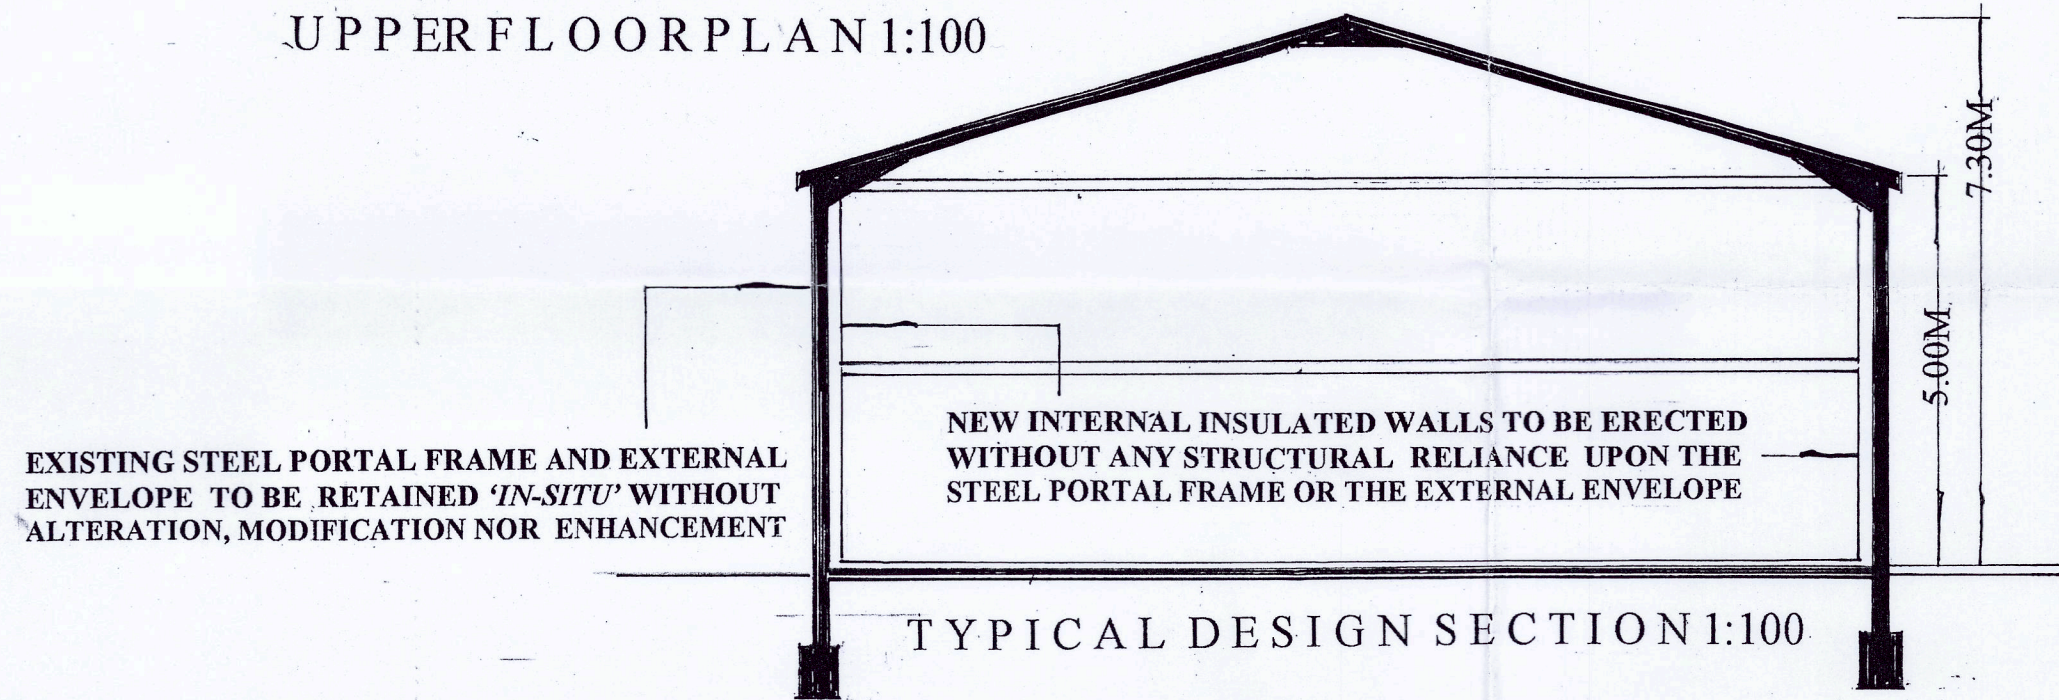



TYPICAL DESIGN SECTION 1:100

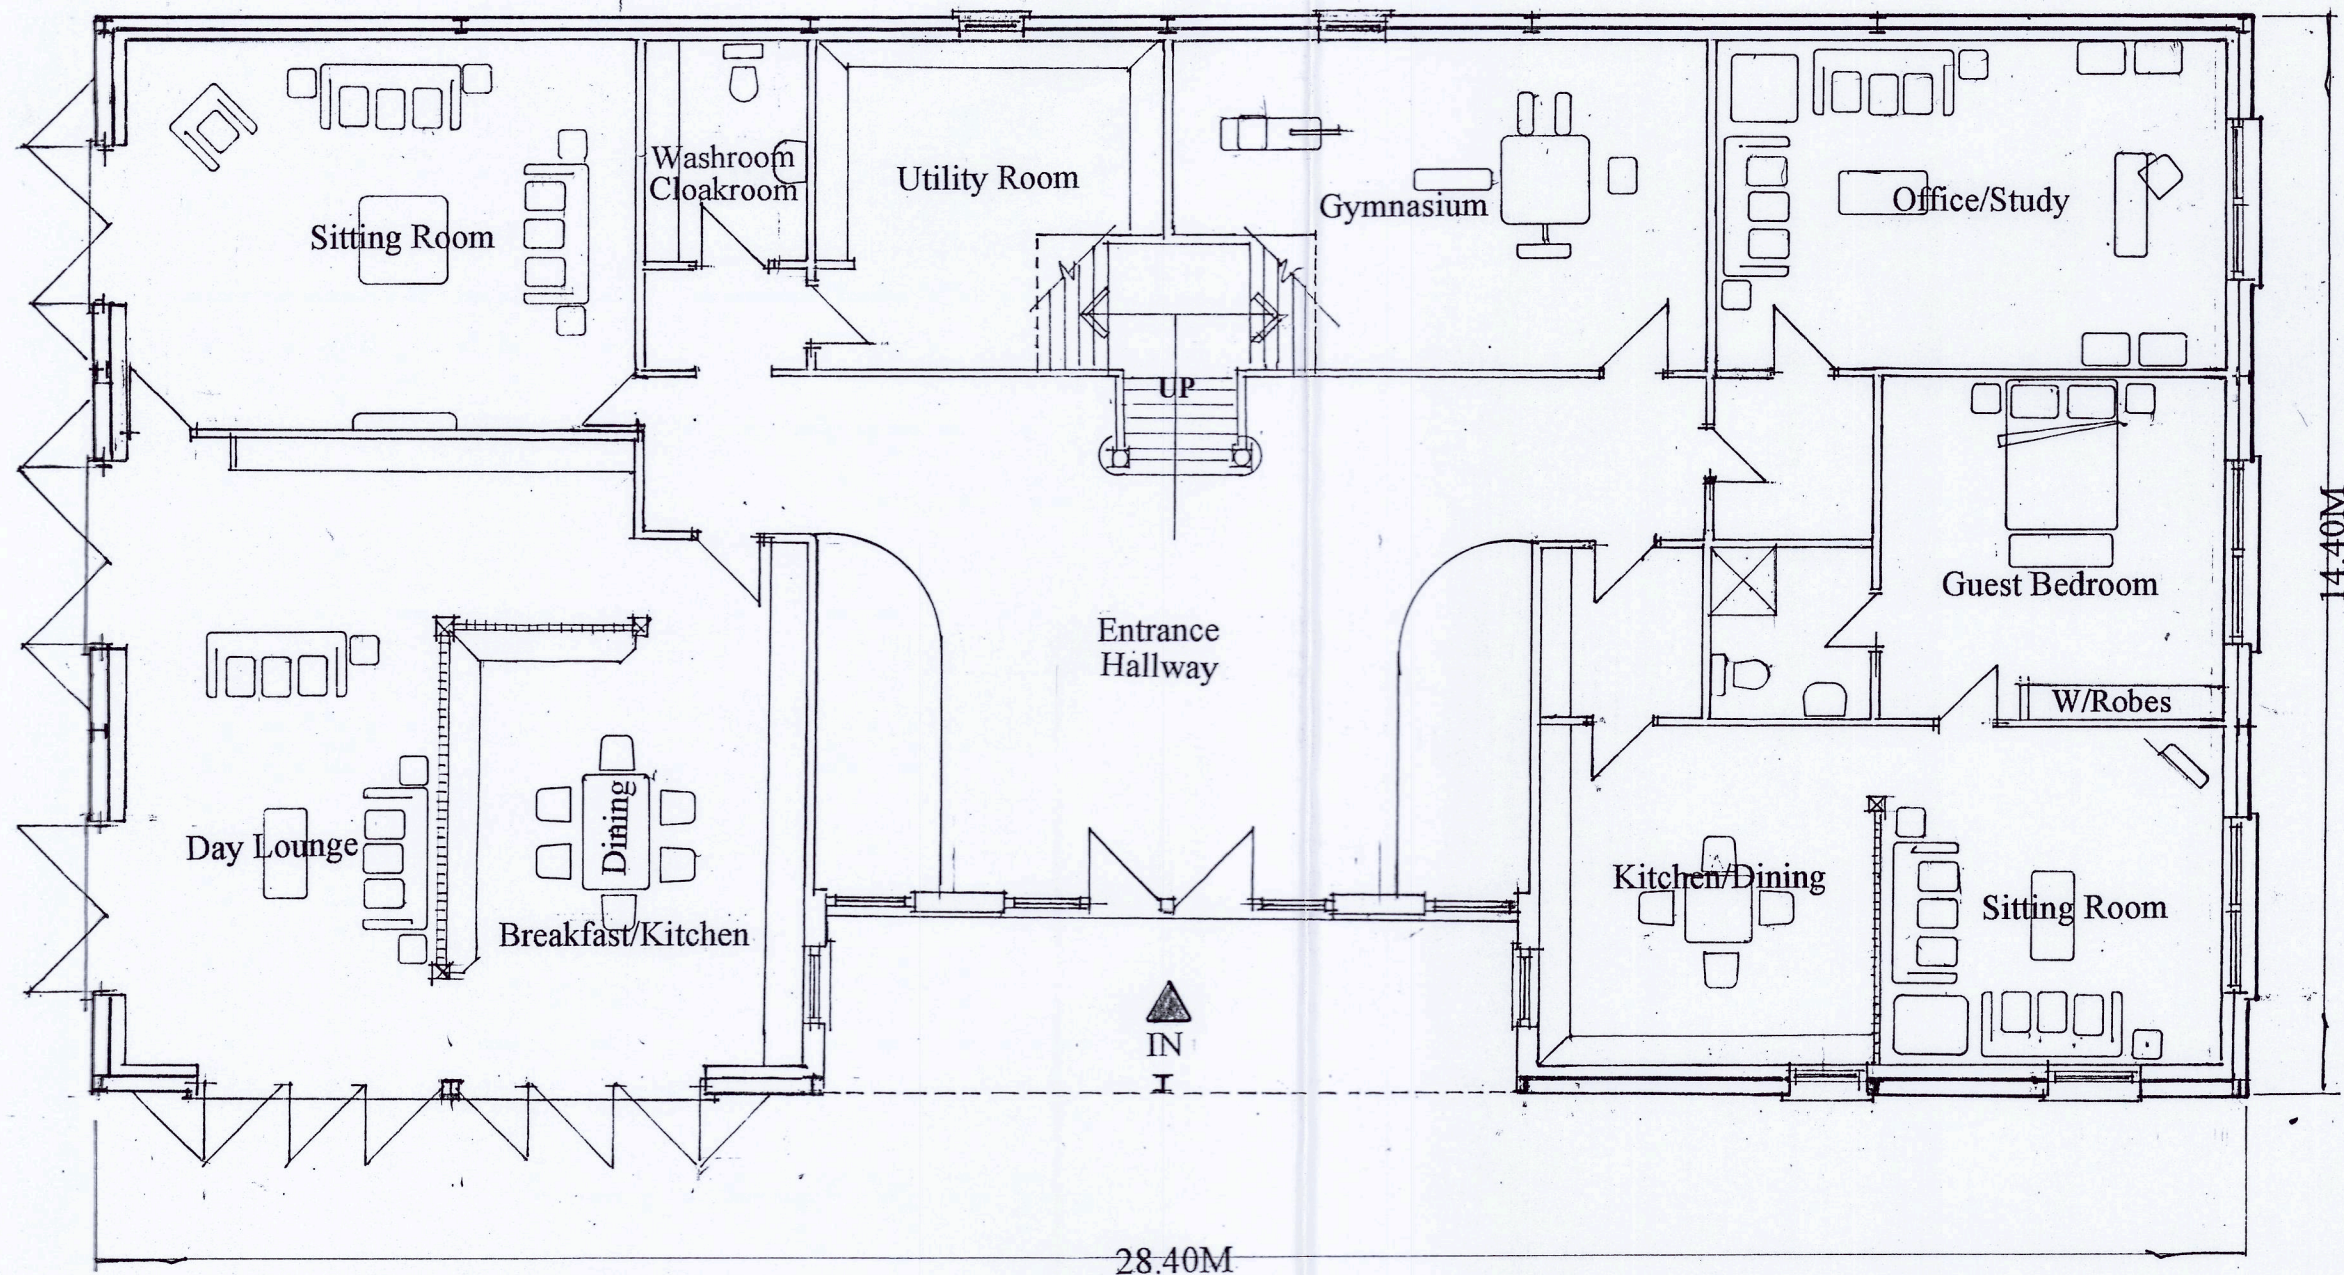


GROUND FLOOR PLAN 1:100

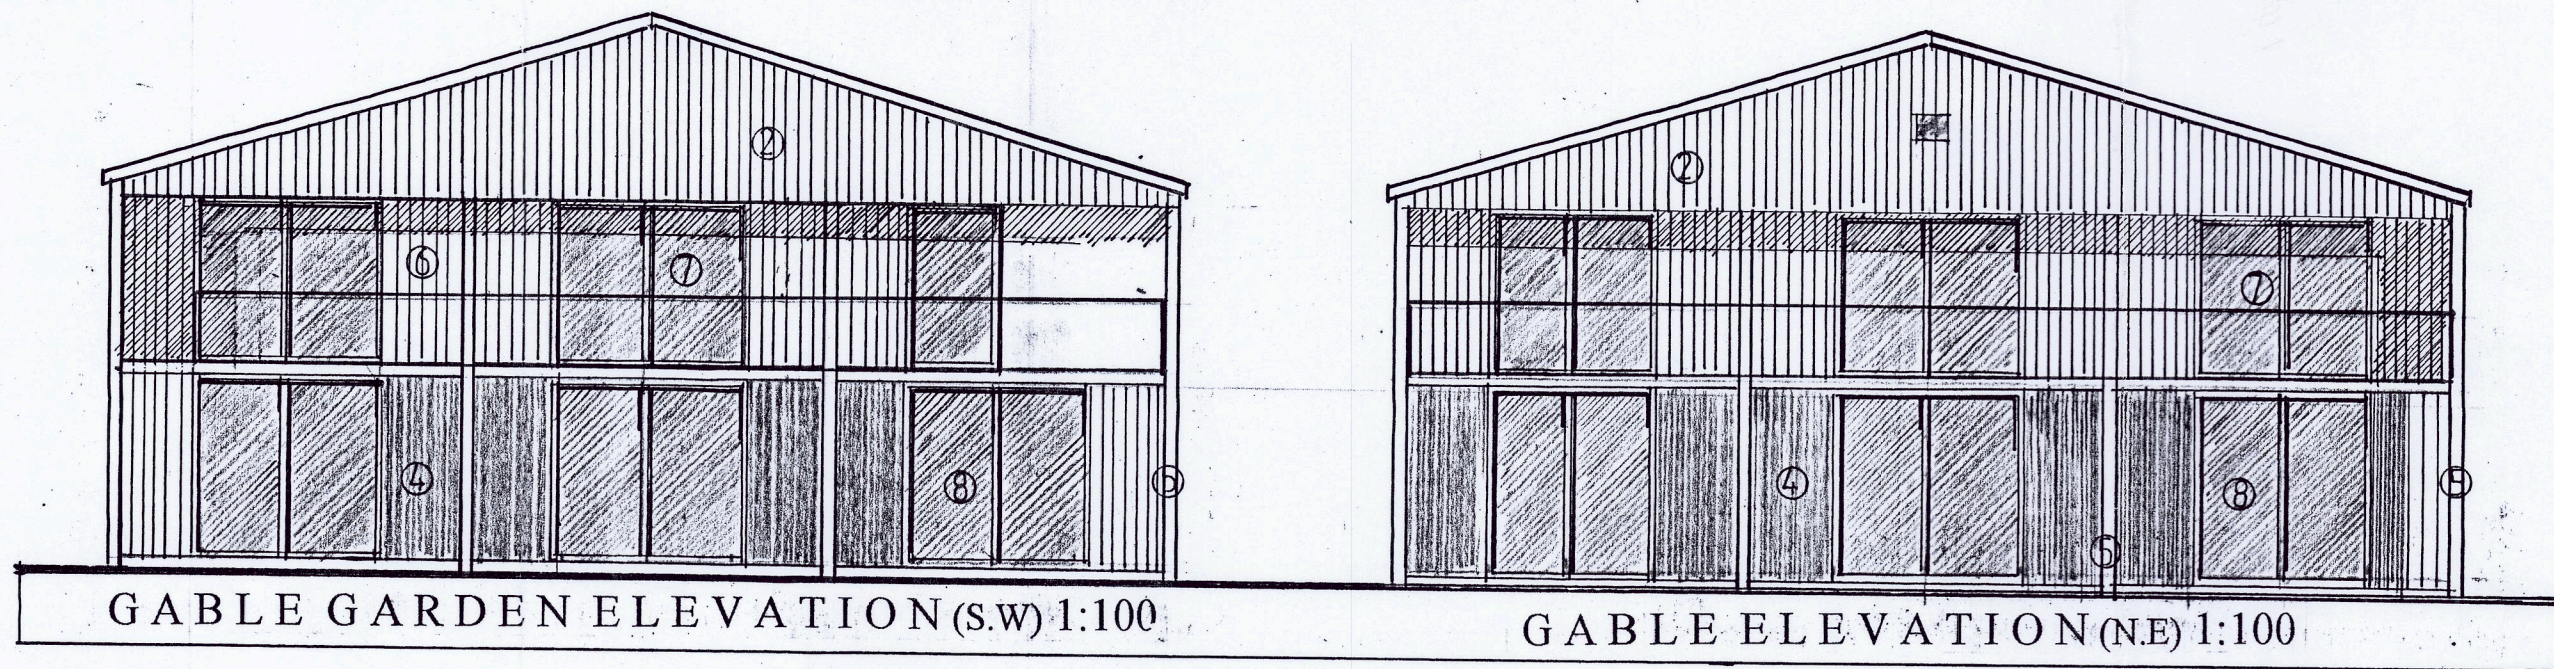

**PROPOSED ELEVATIONS &
FLOOR PLANS & DESIGN SECTION**

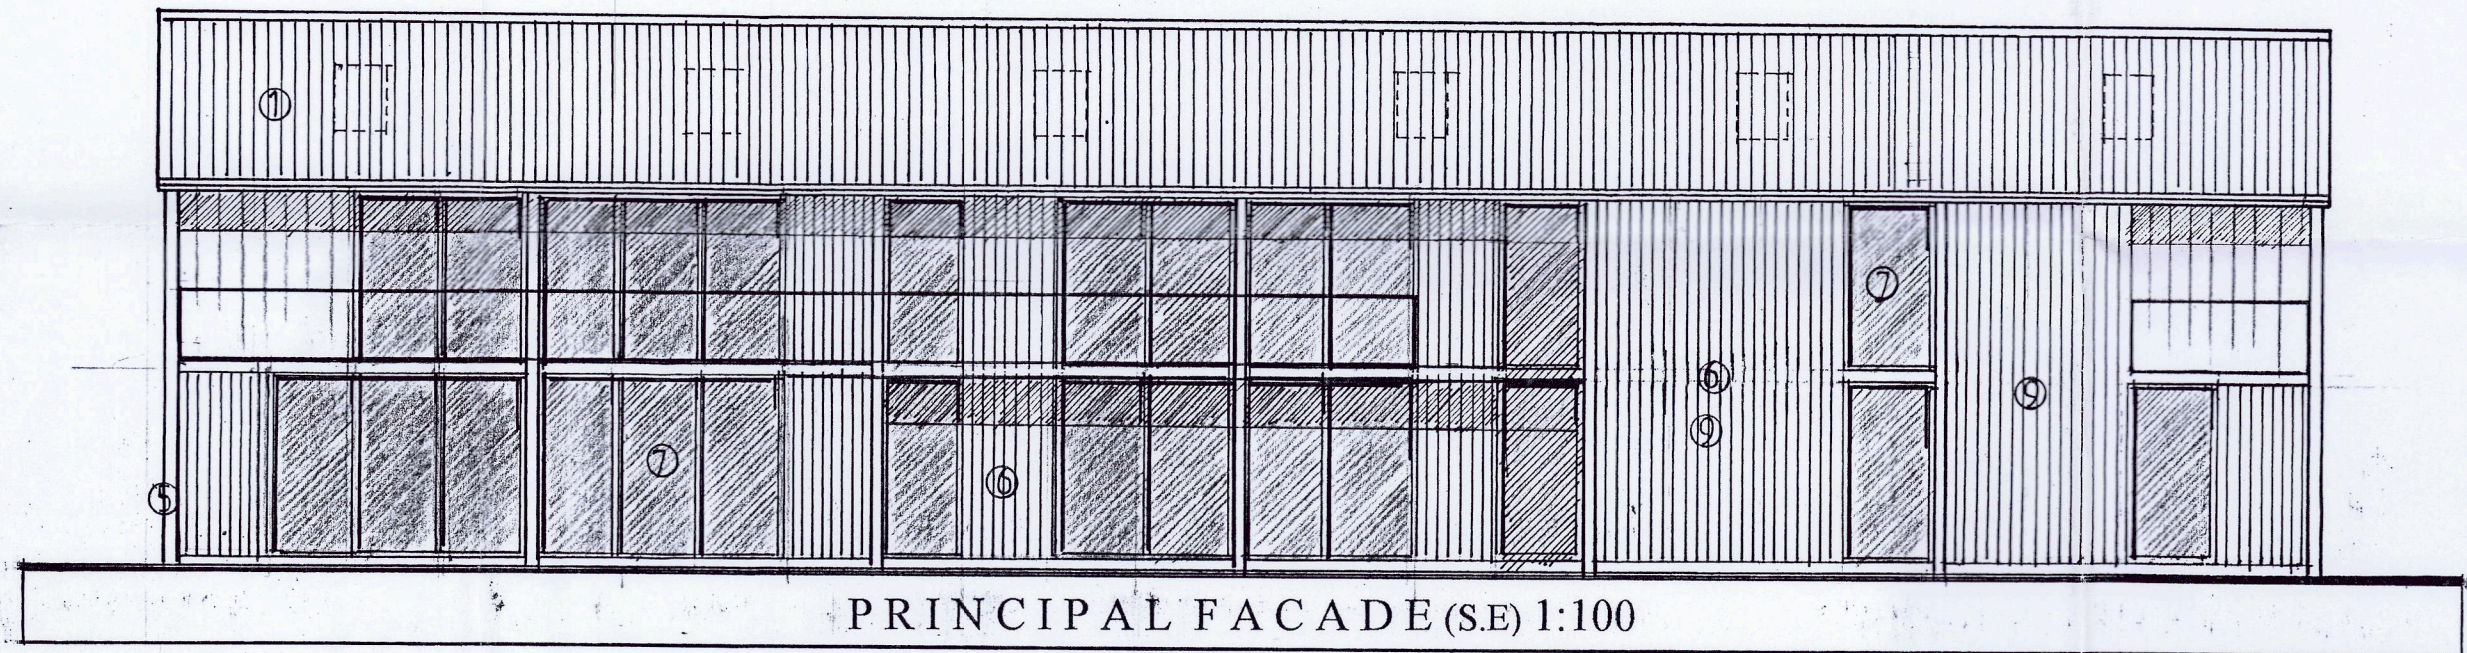 

PRINCIPAL FACADE (S.E) 1:100

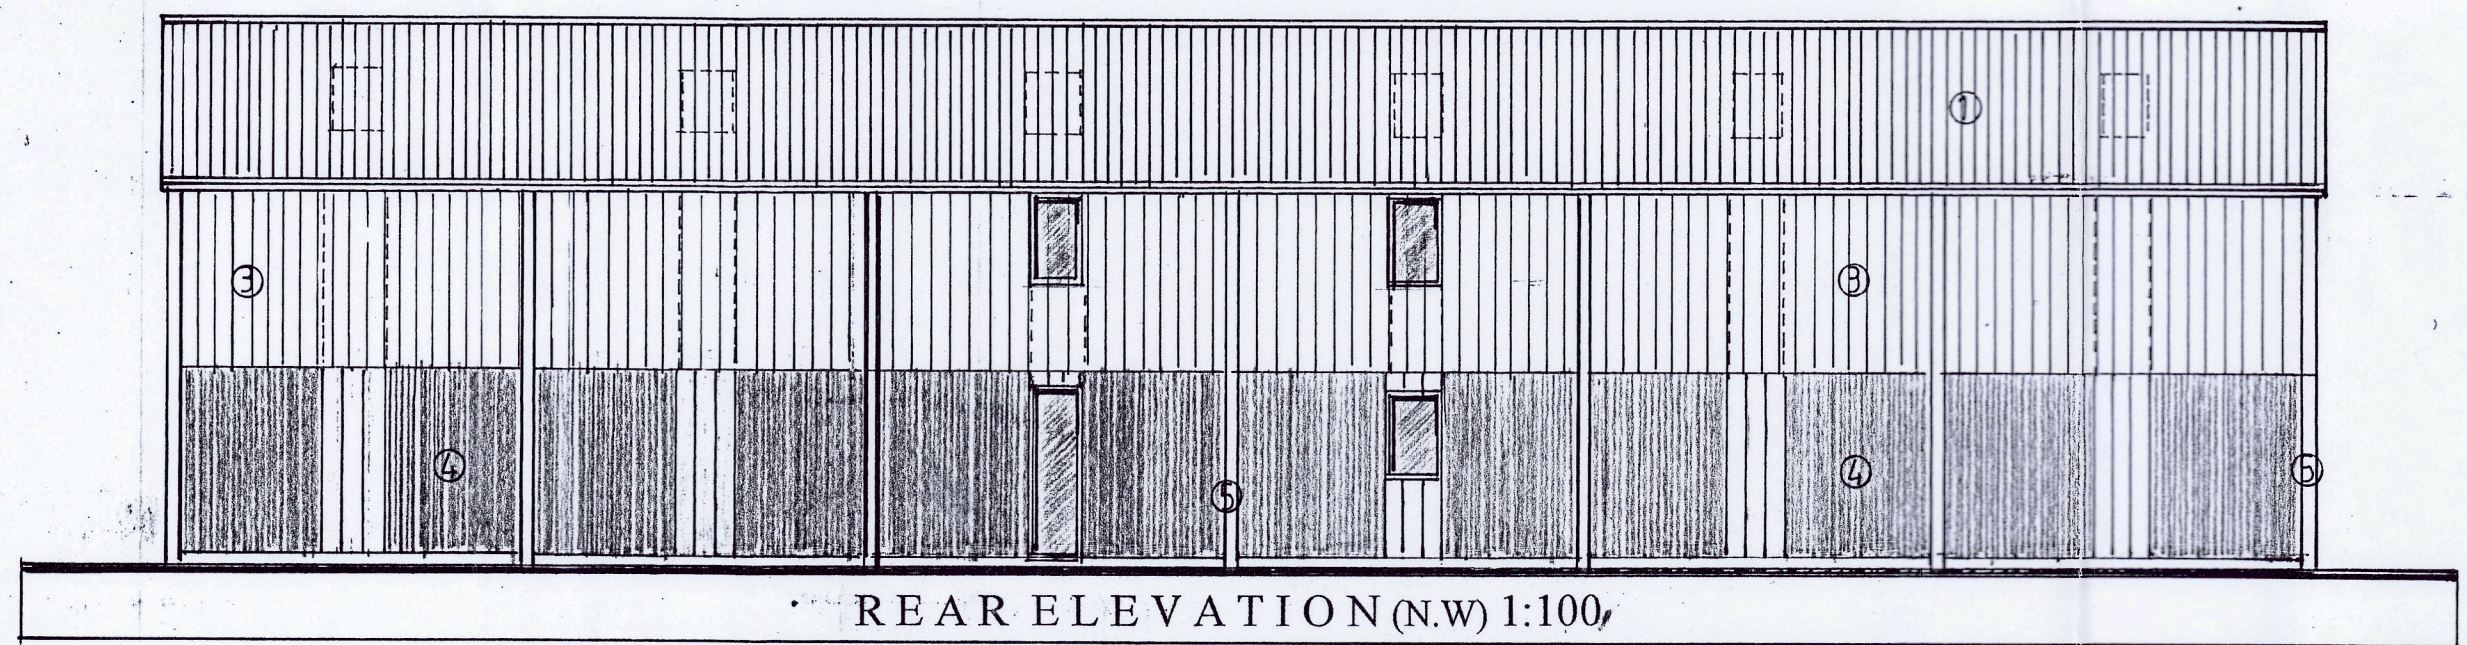

REAR ELEVATION (N.W) 1:100

CLIENTS:

Messrs.D&R Jackson

PROJECT:

The Proposed Conversion of:
Two Agricultural Outbuildings
To Form Two Dwellinghouses.
Manor Farm,
Carlton Road,
Barton-in-the-Beans,
Leicestershire.

DRAWING TITLE:

Agricultural Outbuilding 'A'.
Proposed Floor Plans & Elevations.
Transverse Design Section

SCALE: 1:100 @ A1

DATE: December 2024

DRWG.No: HMD/PD/0563/02.

© Copyright HMD/2024

HOUSEMARTIN
DESIGNS



© Copyright HMD.
(The Copyright, Designs & Patents Act 1988 - as amended)