




NOTE: PLEASE TAKE STATED DIMENSIONS IN PREFERENCE
OVER SCALED DIMENSIONS AS DISCREPANCIES MAY OCCUR
VIA THE ELECTRONIC SCANNING & PRINTING PROCEDURE:

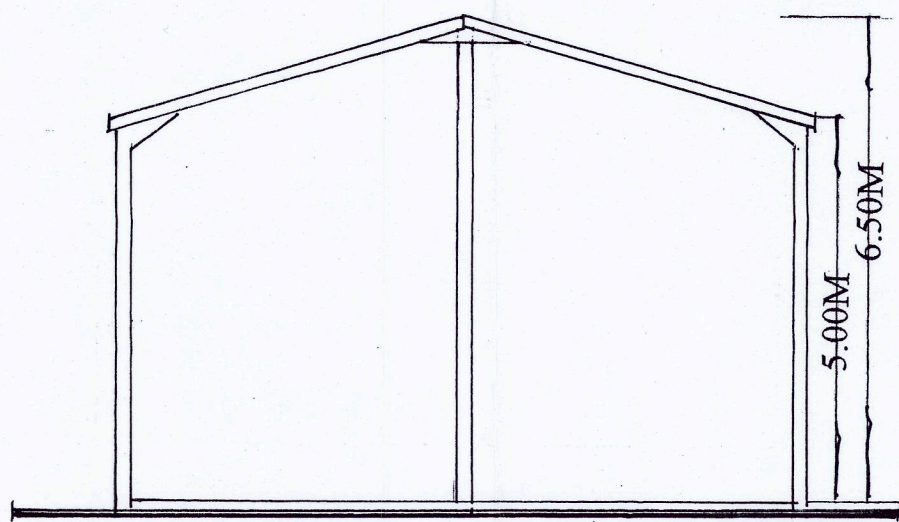


TYPICAL TRANSVERSE SECTION 1:100

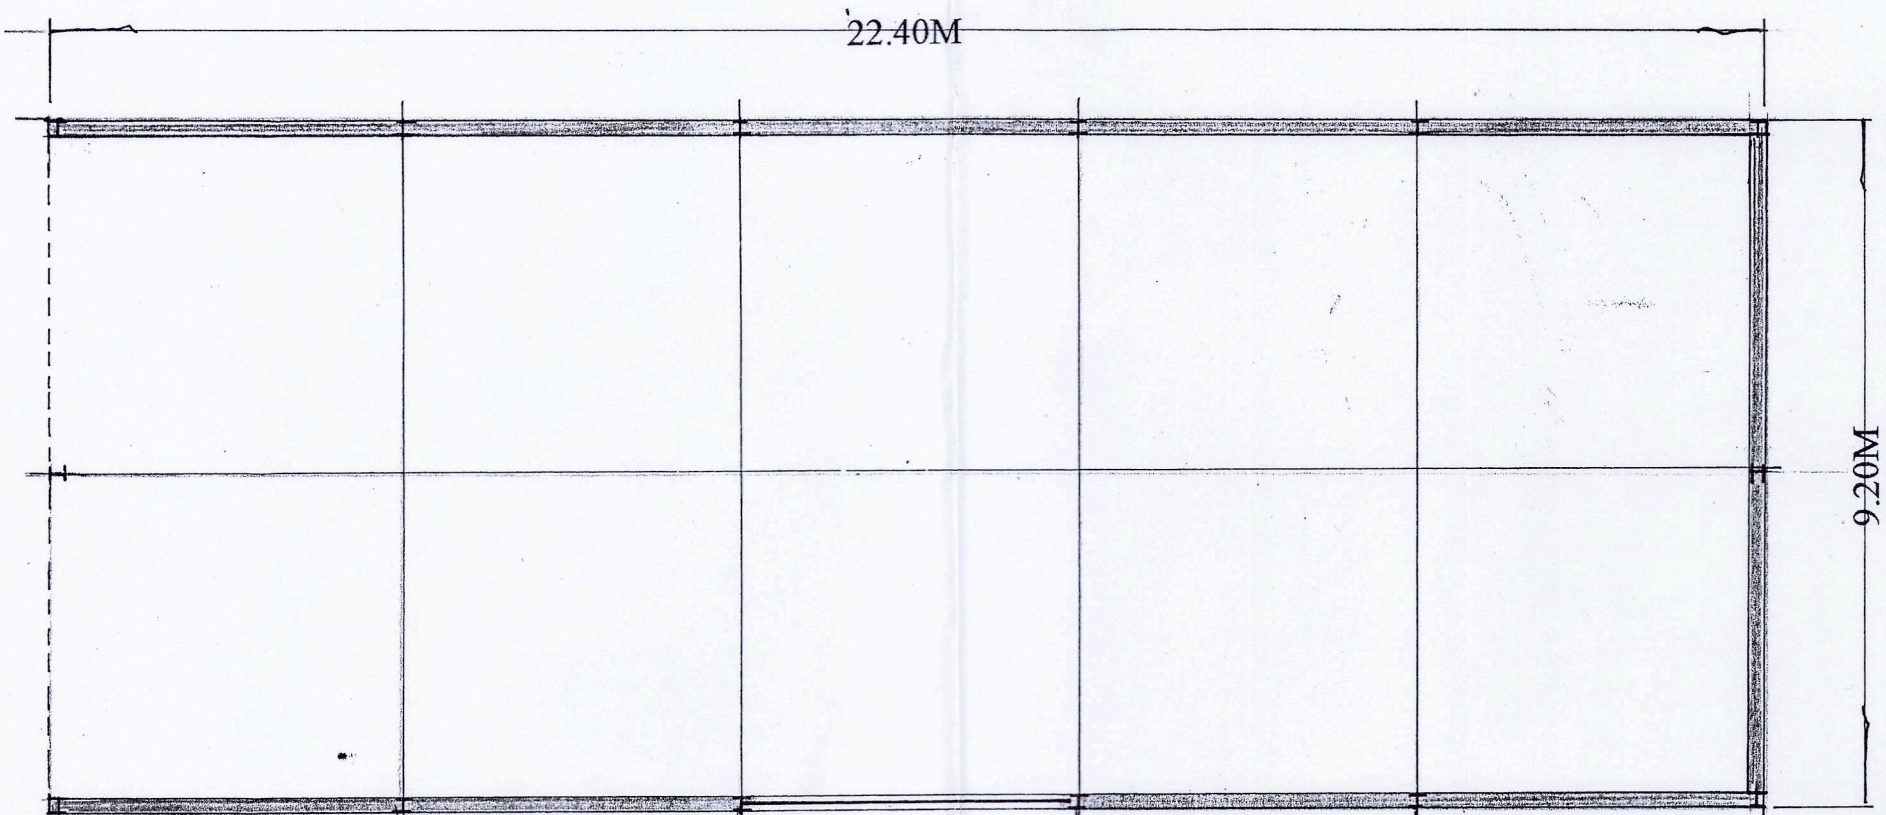


FLOOR PLAN 1:100

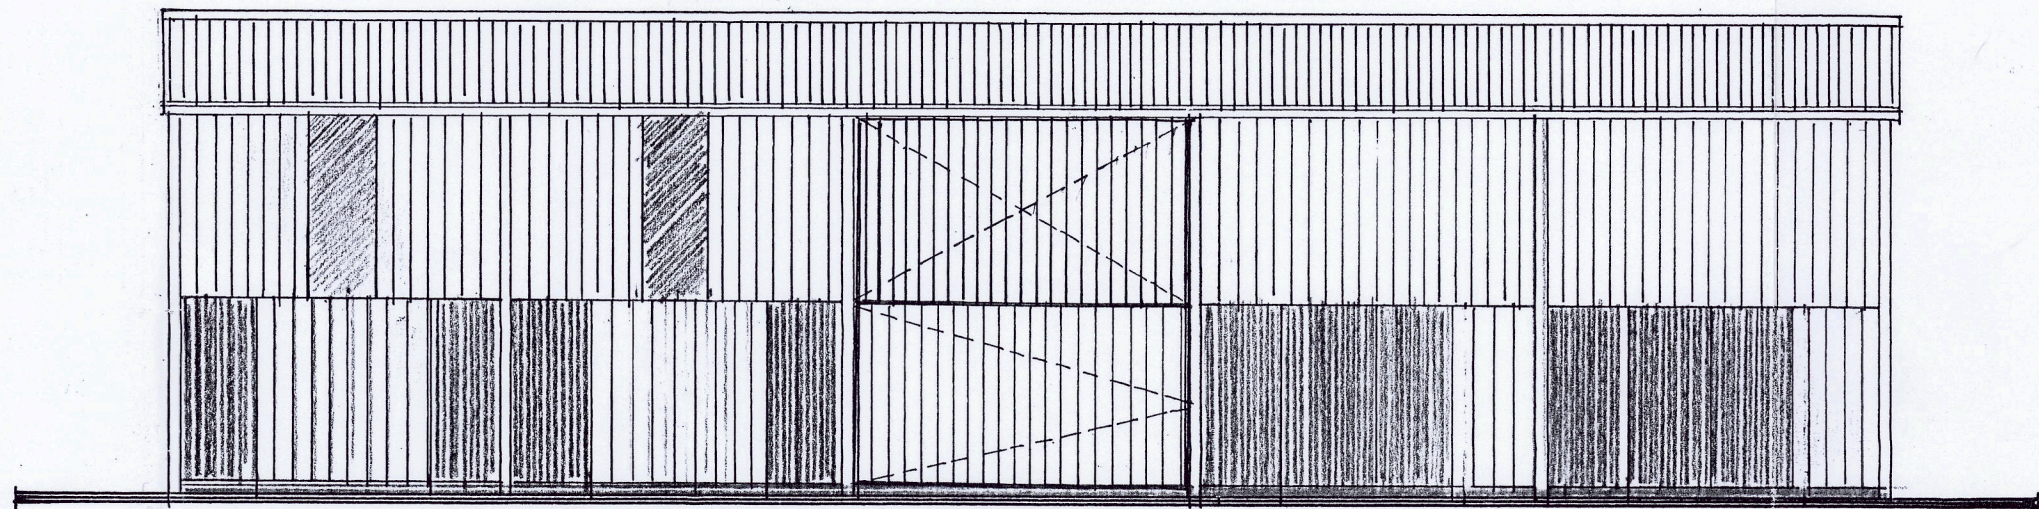

SIDE ELEVATION (S.E) 1:100


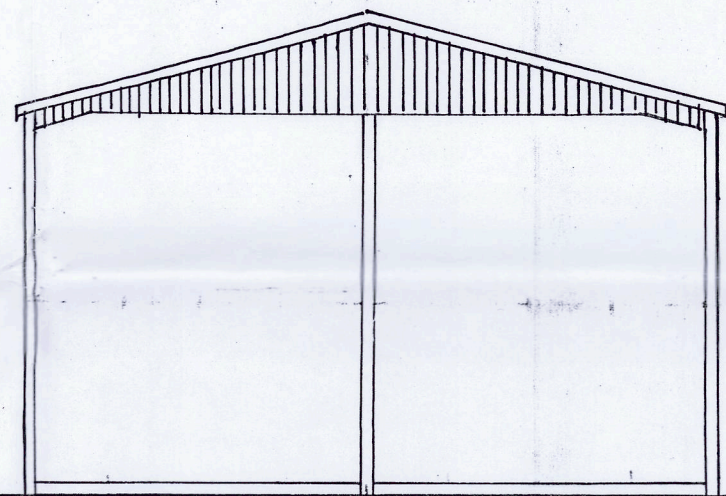


GABLE ELEVATION (S.W) 1:100

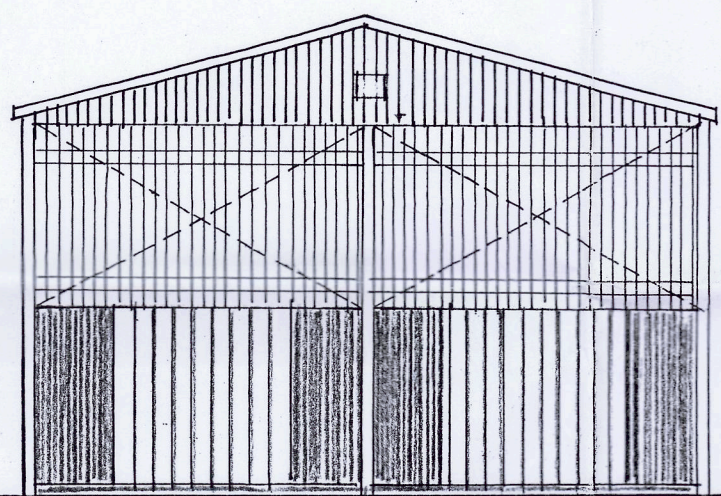

GABLE ELEVATION (N.E) 1:100

EXISTING ELEVATIONS &
FLOOR PLAN & DESIGN SECTION
AGRICULTURAL OUTBUILDING 'B'

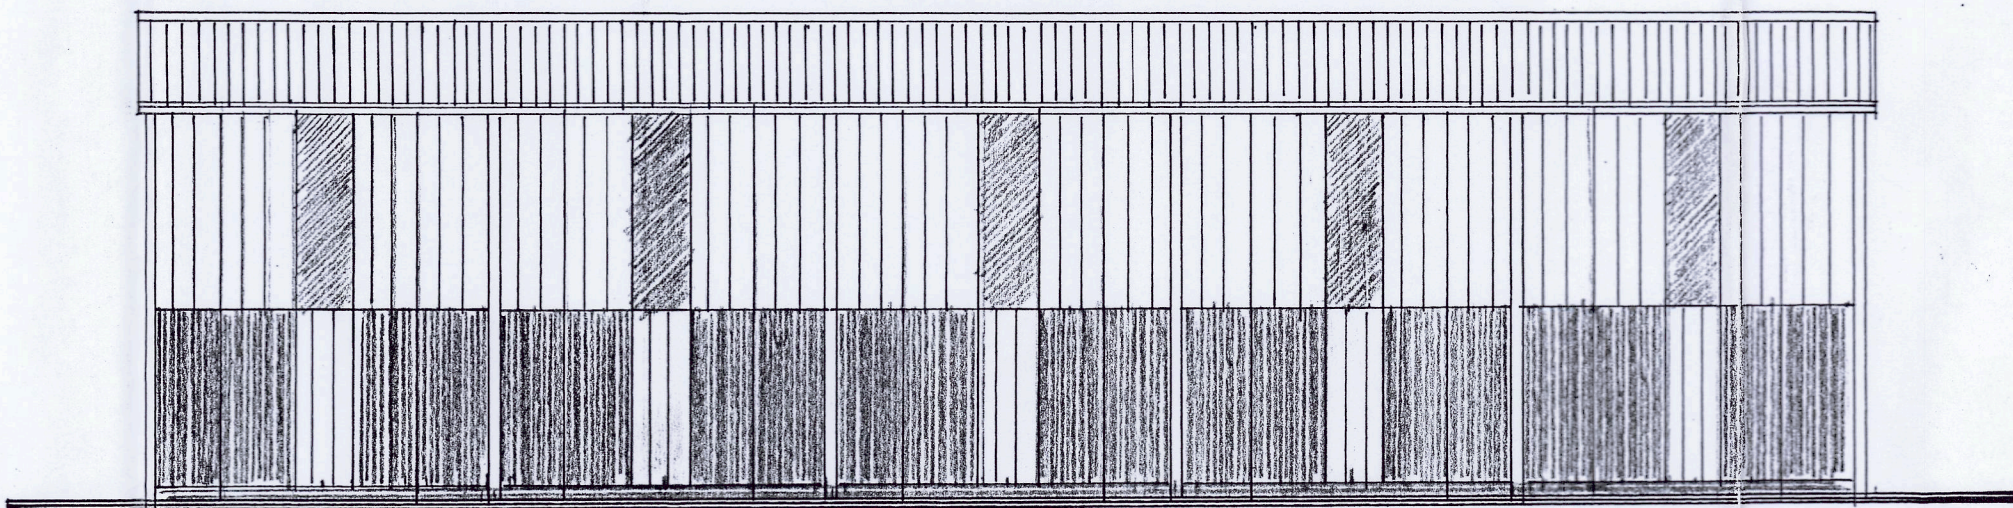 

SIDE ELEVATION (N.W) 1:100

CLIENTS
Messrs D&R Jackson

PROJECT:
The Proposed Conversion of:
Two Agricultural Outbuildings
To Form Two Dwellinghouses.
Manor Farm,
Carlton Road,
Barton-in-the-Beans,
Leicestershire.

DRAWING TITLE:
Agricultural Outbuilding 'B'.
Floor Plan & Elevations.
Typical Transverse Section

SCALE: 1:100 @ A1
DATE: December 2024.
DRWG: HMD/SV/0563/02.
c Copyright HMD/2024

HOUSEMARTIN
DESIGNS



c Copyright HMD.
(The Copyright, Designs & Patents Act 1988 - as amended)