

This drawing is to be read in conjunction with
Drawing No. 21-4102.01 'Topographical Survey'

This drawing is to be read in conjunction with
Drawing No.s 21-4102.01 and 02 'Existing Details'

Revisions : A Reqs/Planning/Struct. Check amendments 02.10.24

Figured dimensions must be taken in preference to scaled dimensions
and any discrepancies are to be referred to David Granger Architectural
Design Limited. Contractors, subcontractors and suppliers must verify
all dimensions and details with the drawings and specifications. No
workshop drawings. All drawings are copyright of David Granger
Architectural Design Limited. Ordnance Survey Data. © Crown
Copyright. All rights reserved. Licence No. ARI1002049, Landmark
Ref. 100816



DAVID GRANGER
ARCHITECTURAL DESIGN LIMITED

Project
Proposed New Dwelling
The Coach House
Rectory Lane
Market Bosworth, Warwickshire

Client
Ms F. and Ms D. Sherwin
Drawing No.
21-4102.19 B

Date
May 2023
Drawn by
JAC/OW
Scale (A1 Size)
As Shown
Checked by
SF

The Old Cottage Hospital, Leicester Road,
Ashby-de-la-Zouch, Leicestershire, LE65 1DB
www.davidgrangerdesign.com
Tel: 01509 56099
Company Reg. No. 52882

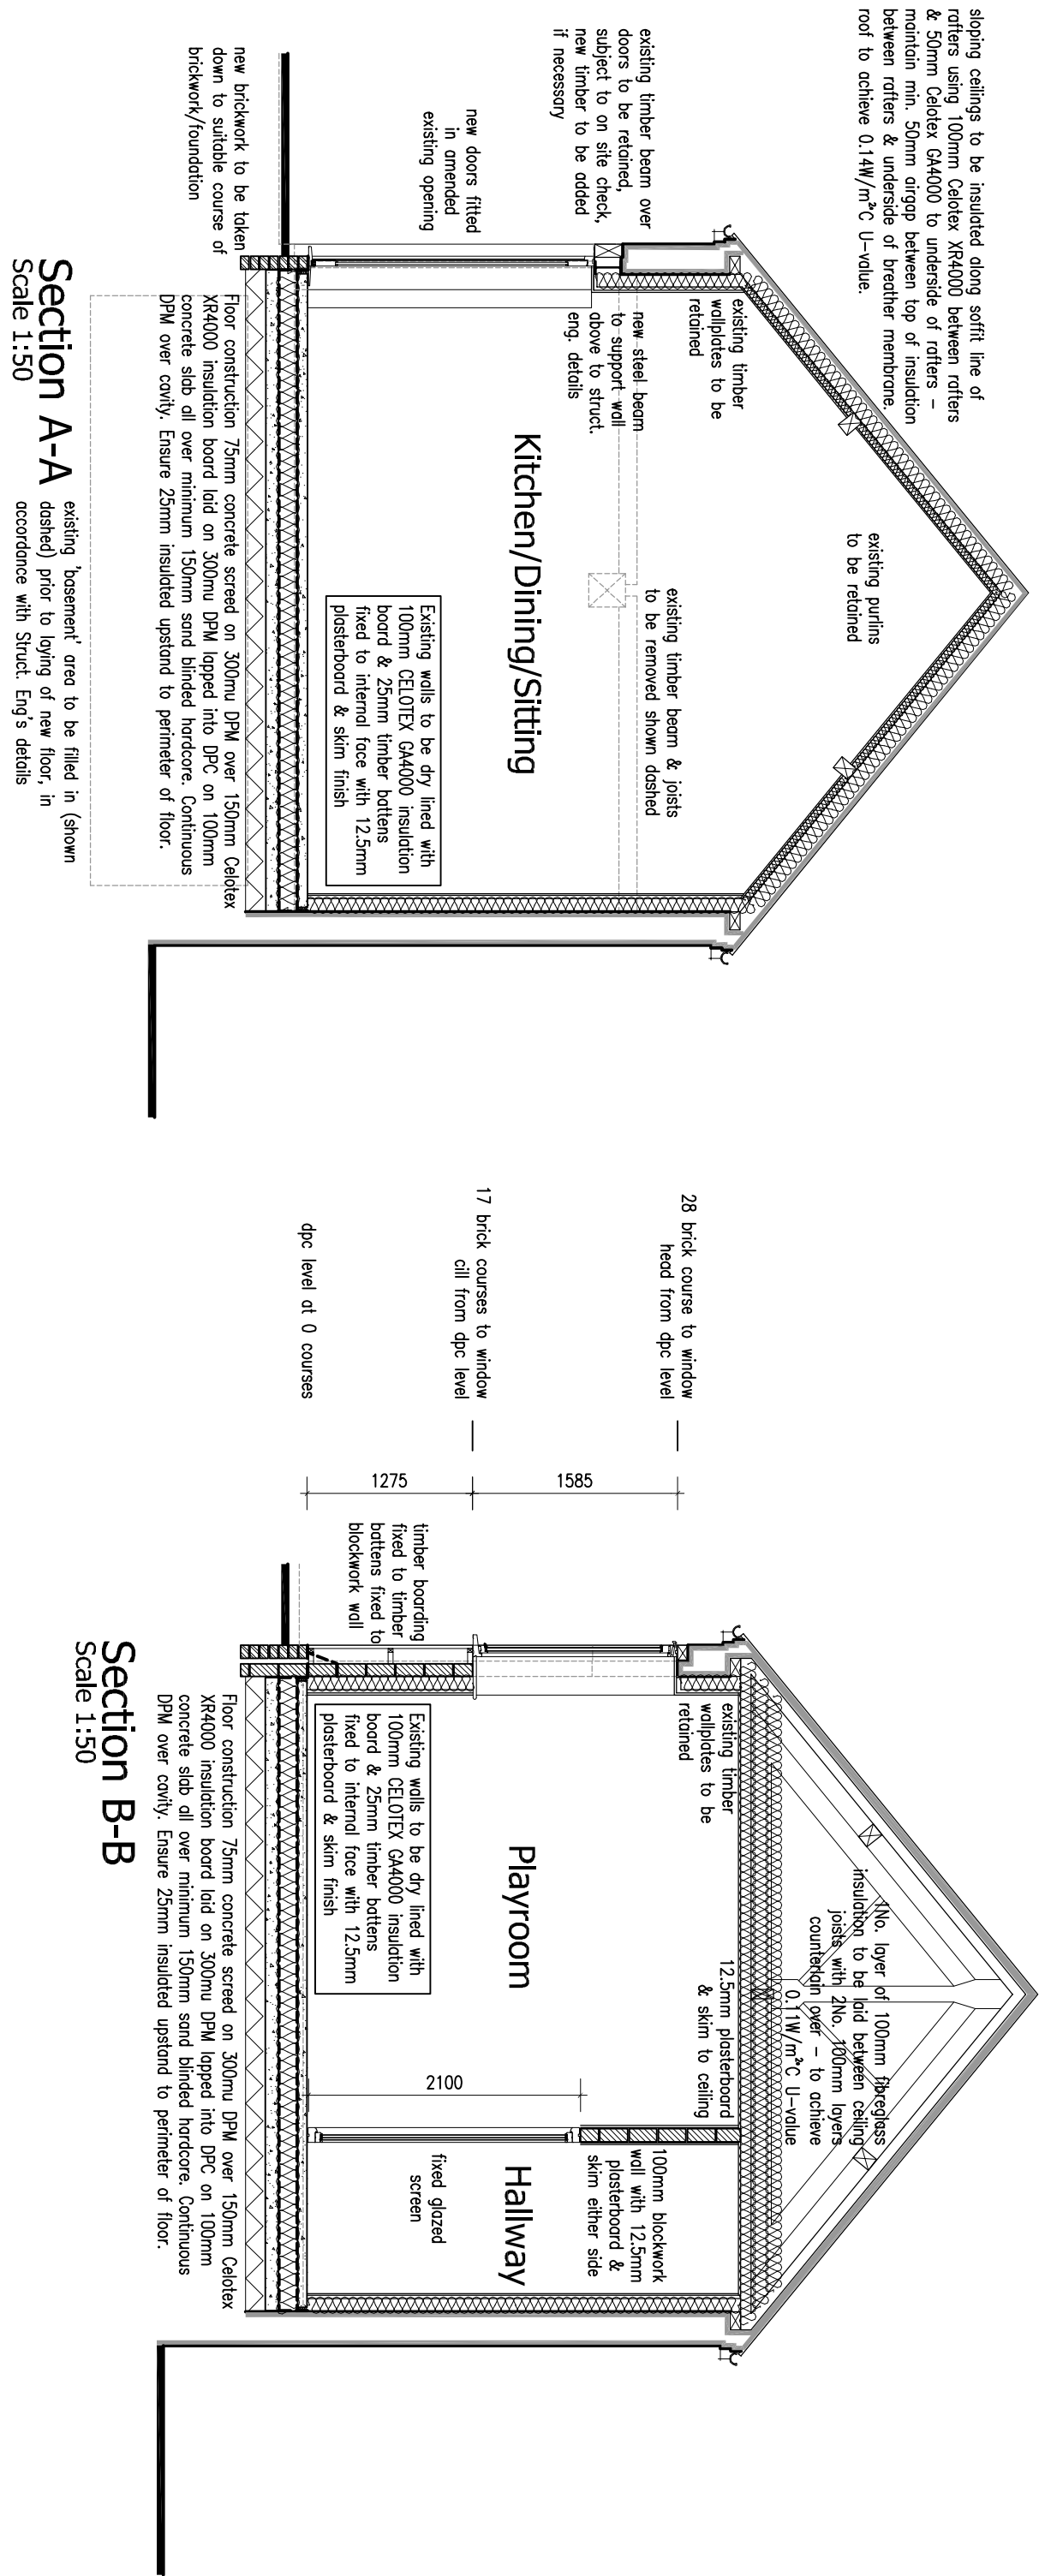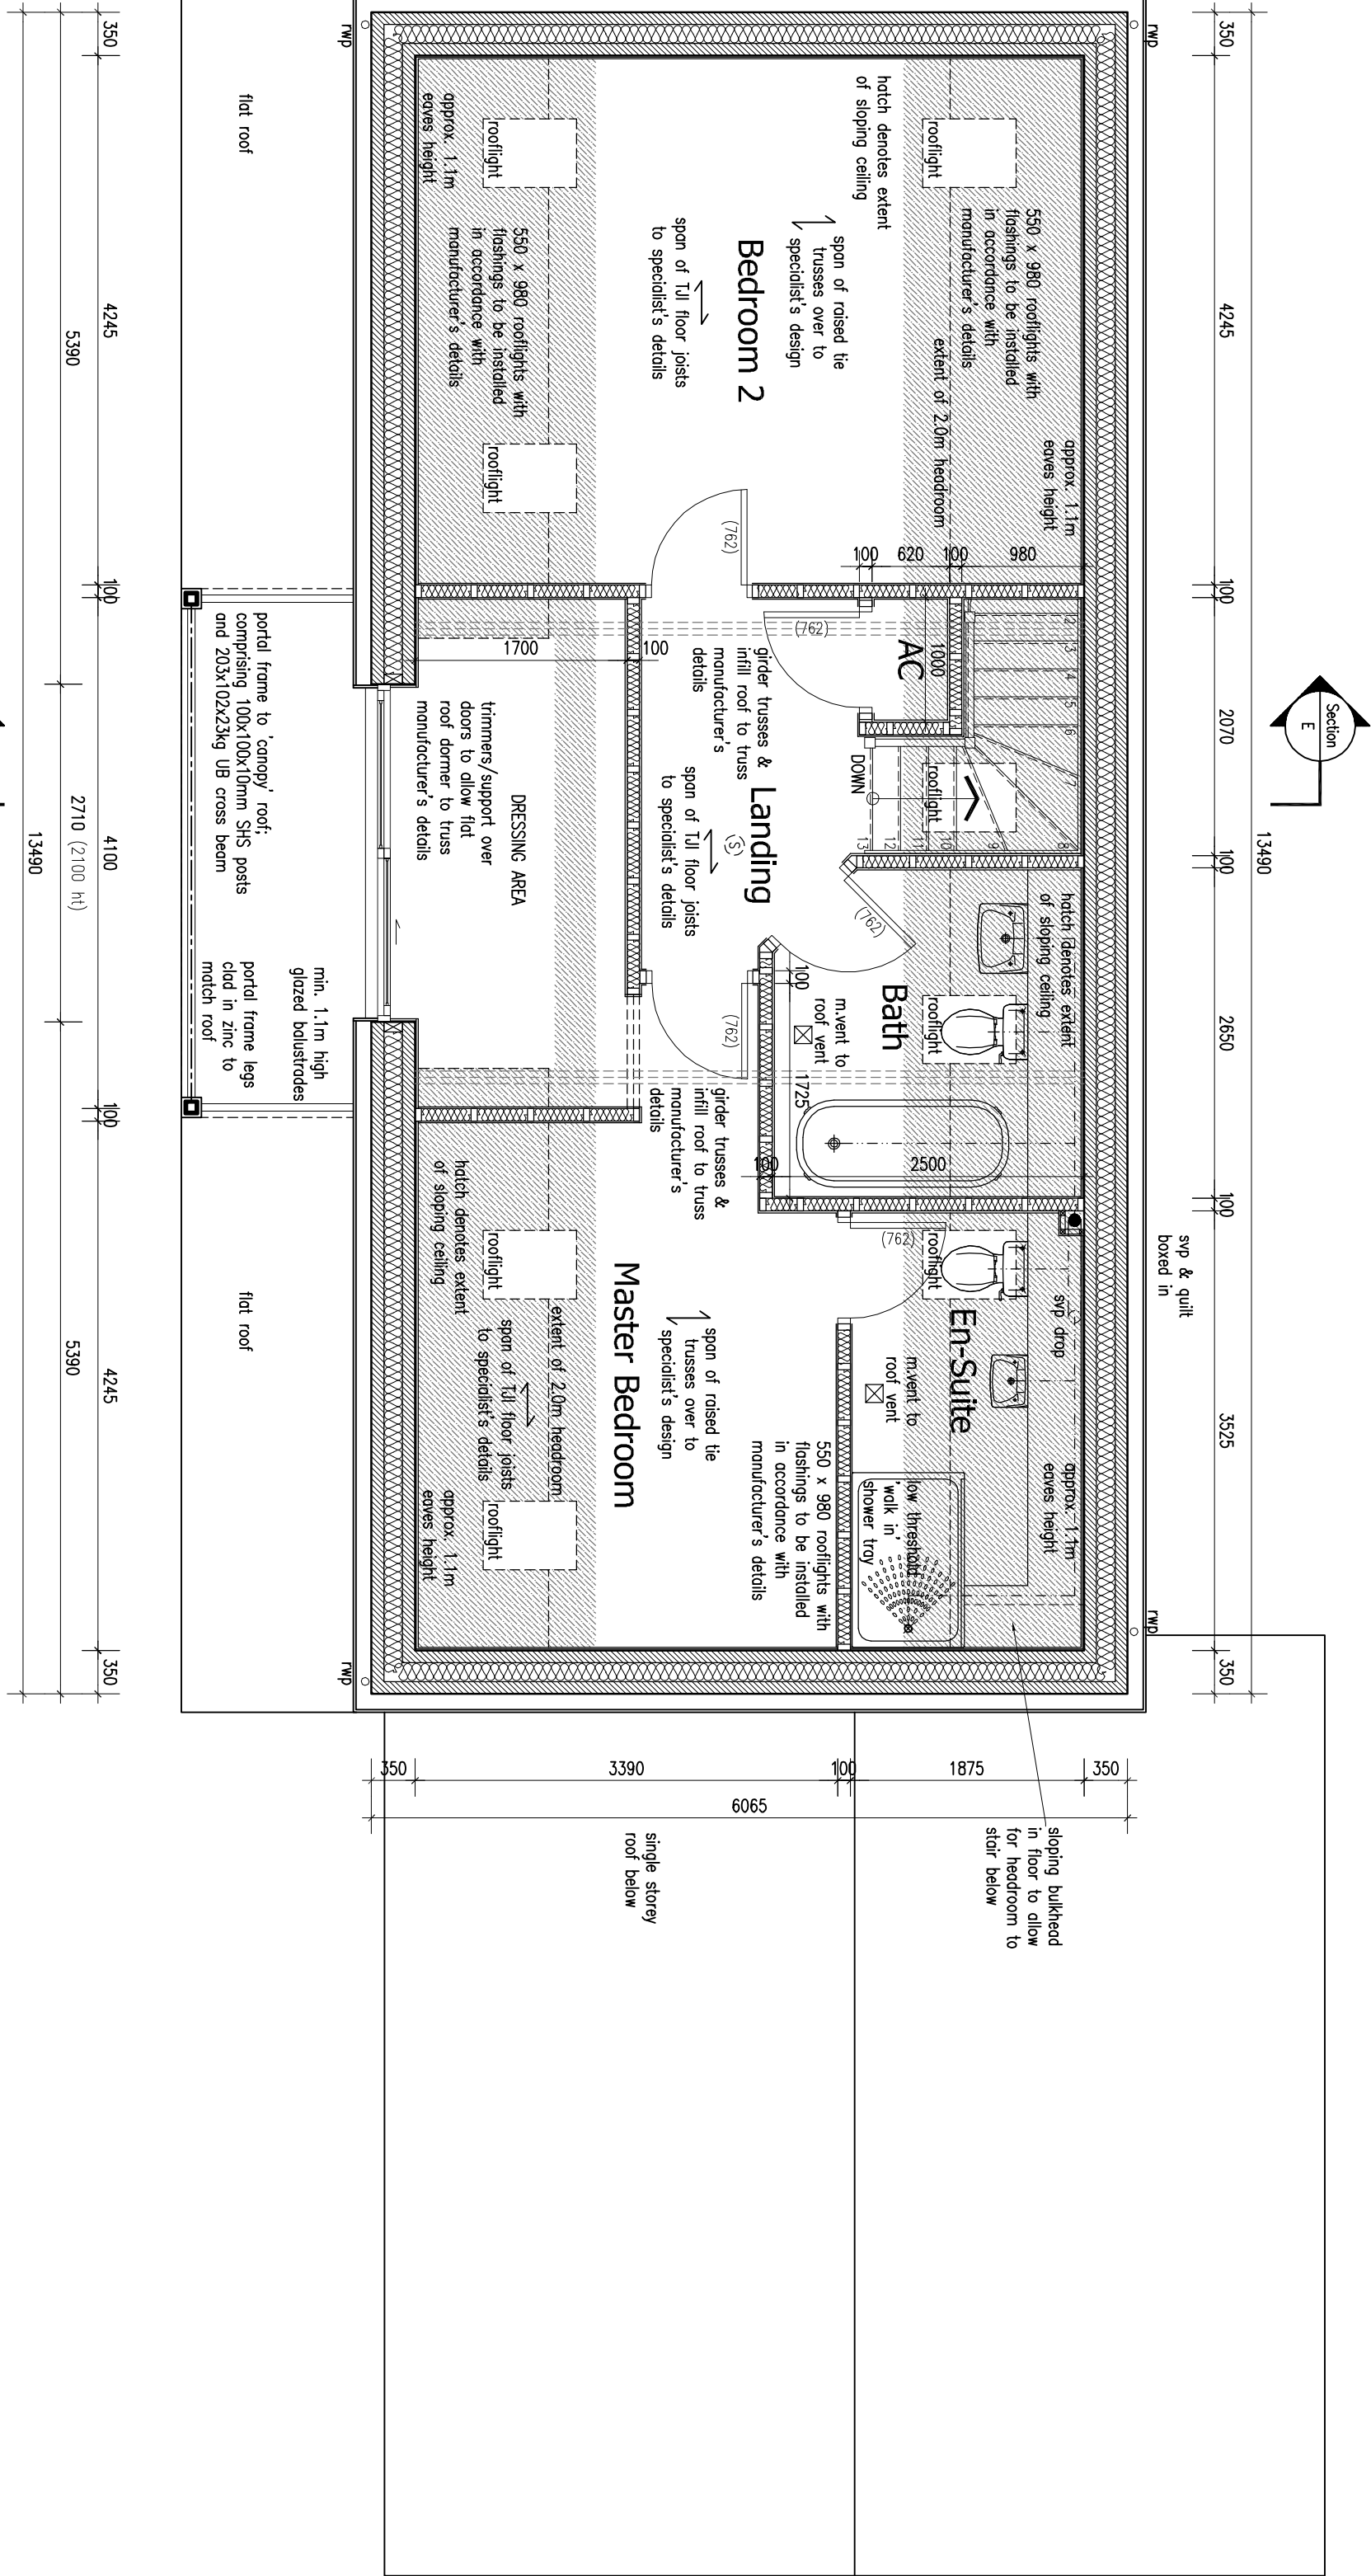

First Floor Plan
Scale 1:50

PRODUCTION DRAWING

PROPOSED NEW DWELLING ~ THE COACH HOUSE ~ RECTORY LANE ~ MARKET BOSWORTH ~ WARWICKSHIRE