




This drawing is copyright and the sole property of Foxford Joinery Limited. It must not be copied (in whole or in part), or otherwise disclosed, submitted, rendered or used for construction without written consent. Any copies of this drawing made by any method must also include a copy of this legend.

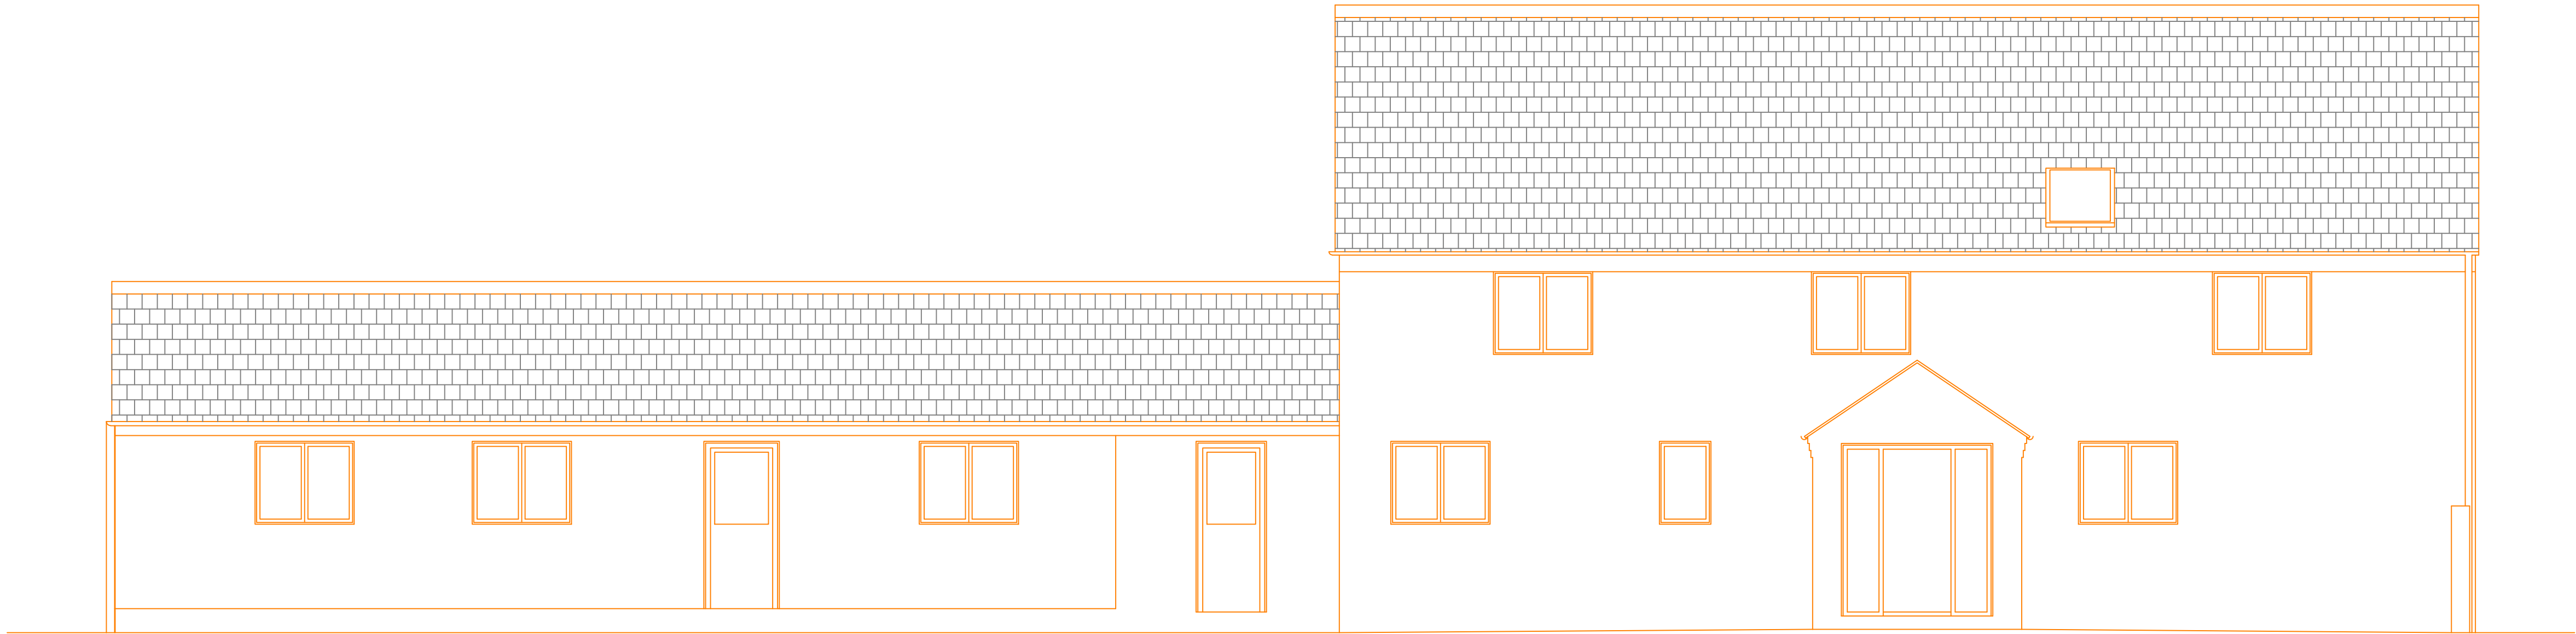


Existing Front Elevation

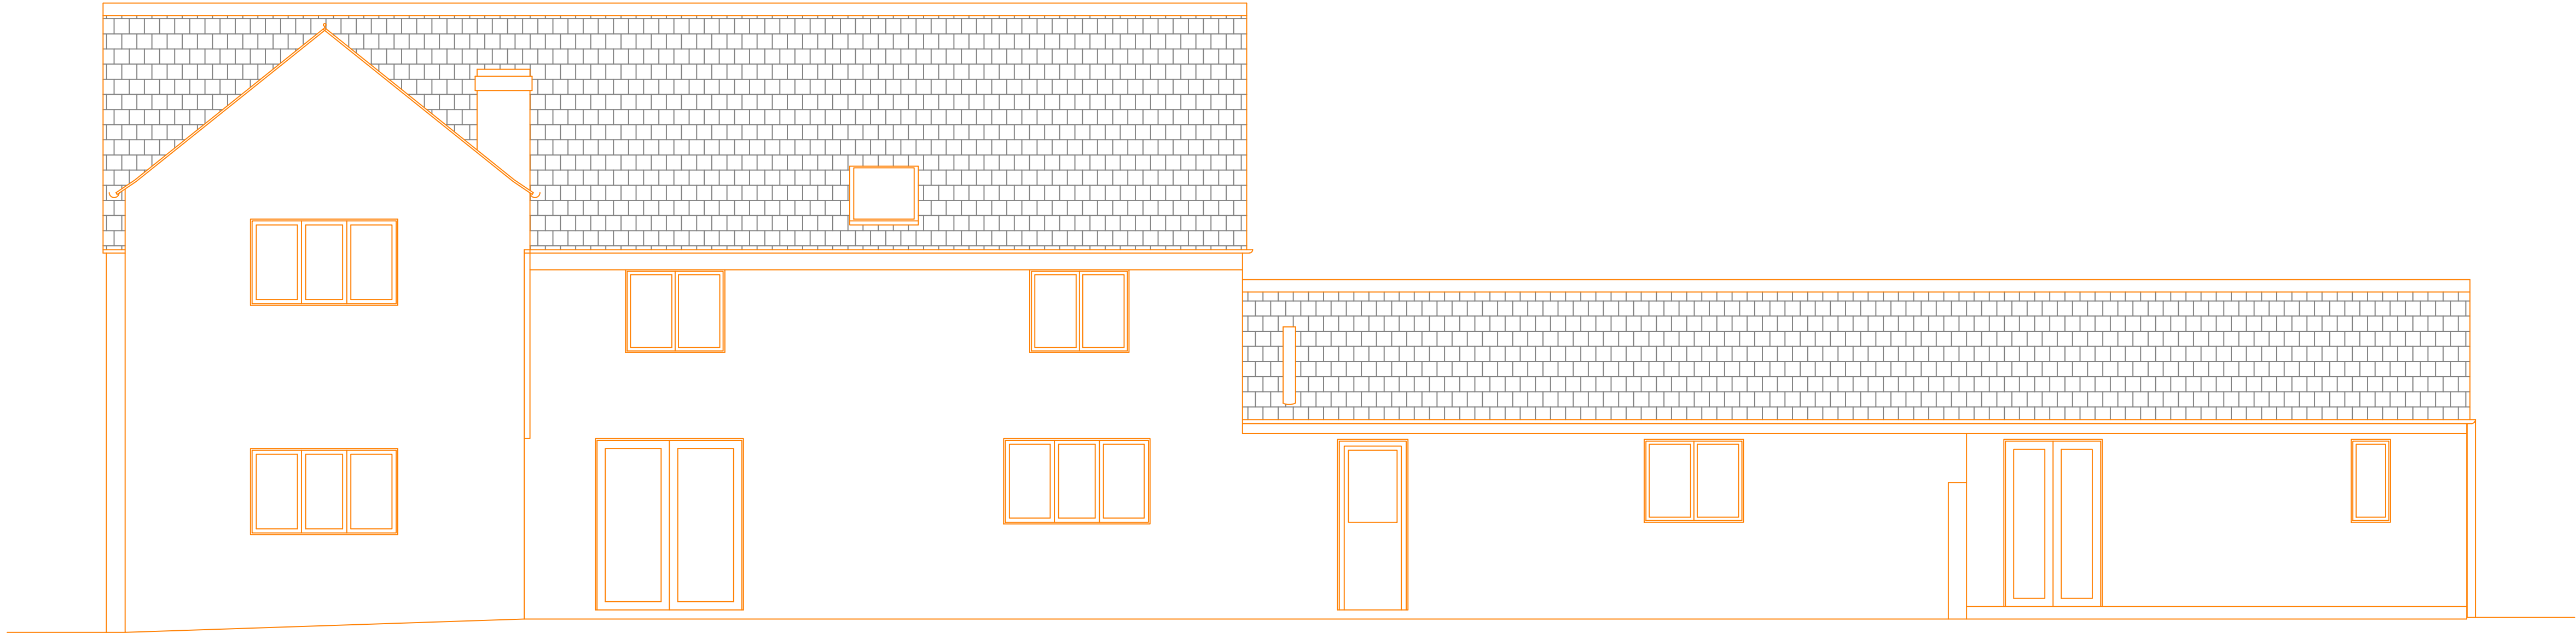

Existing Rear Elevation

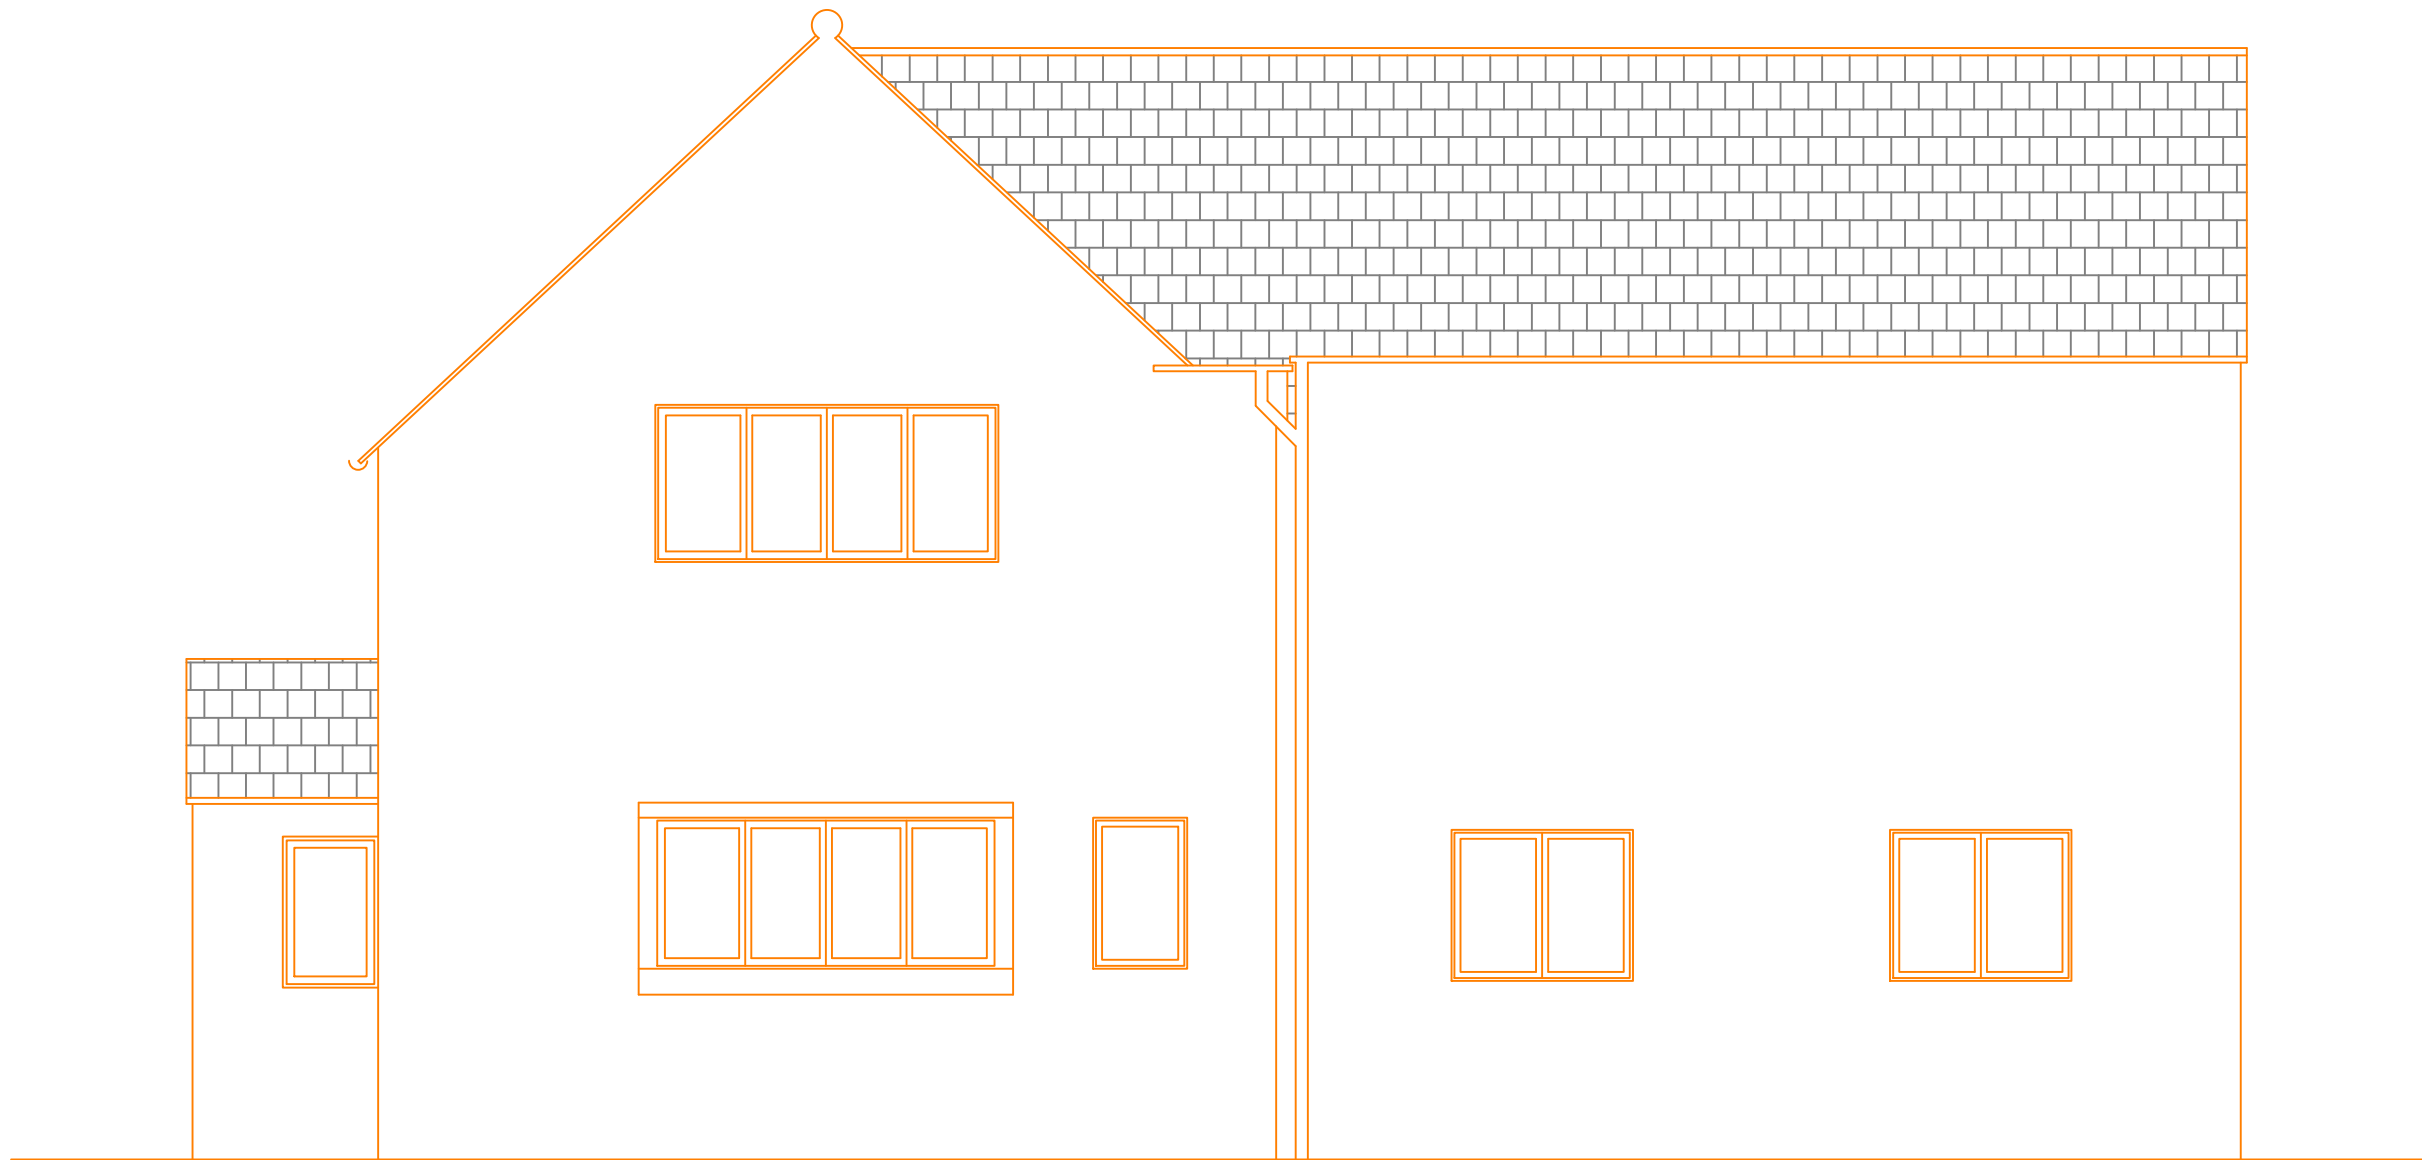


Existing Side Elevation (R.H.S.)

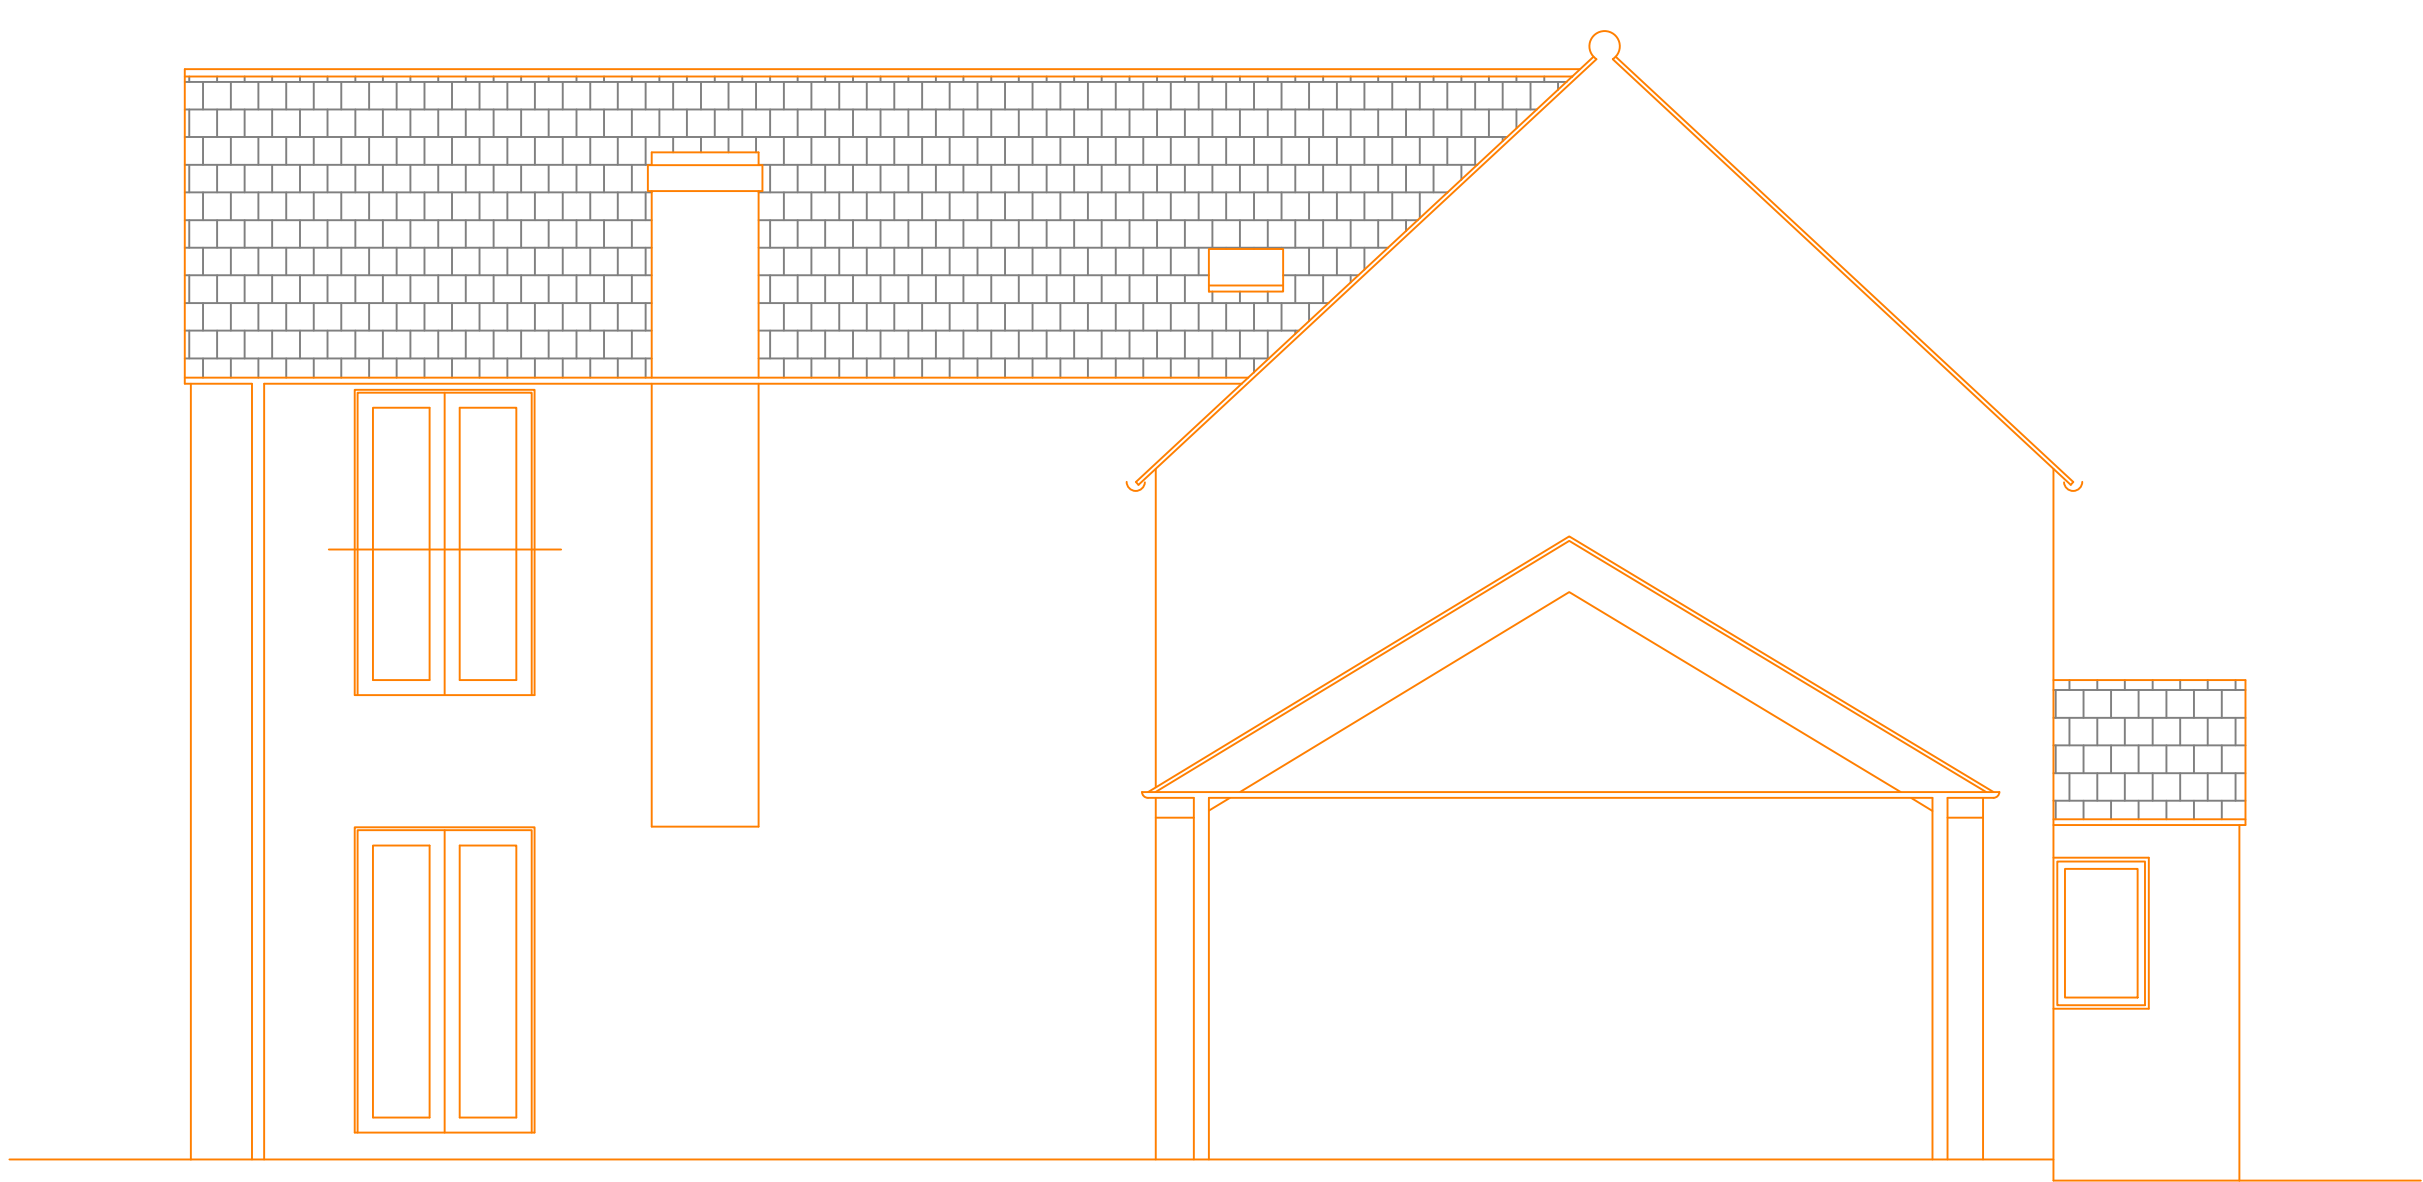

Existing Side Elevation (L.H.S.)

Revision	Date	Description
----------	------	-------------

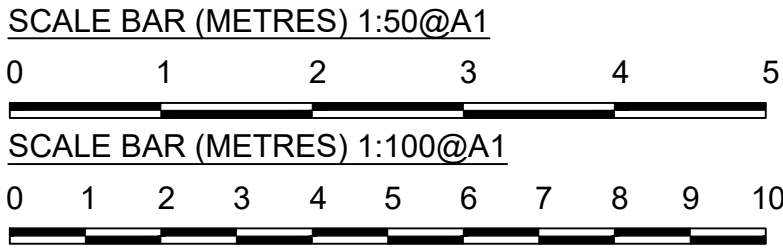

- General Notes
- These drawings are NOT working drawings. They are for design purposes only and are subject to site survey
 - Any visuals or images are for information only and may not reflect in full the final design
 - All plan dimensions are taken from external base
 - All roof dimensions are taken from external glazing

- Working Drawing
- Design
- Visual
- Information
- Planning
- Building Control
- Final Issue

Site Address: Willow Farm,
Fenn Lanes,
Fenny,
Leicestershire.
CV13 6BJ.

Client	Mr + Mrs S. Hoggar
Title	Proposed Orangery
Designer	Robert Warrington
Project No.	D/1465_1a
Scale	1:50 A1
Date	24/09/24
Drawn by	Jim
Dwg No.	2 of 4



Foxford Joinery Limited
Prama House
267 Banbury Road
Oxford
OX2 7HT

08455 769 234
Foxford.com
sales@foxford.com