





Rear Elevation




Front Elevation

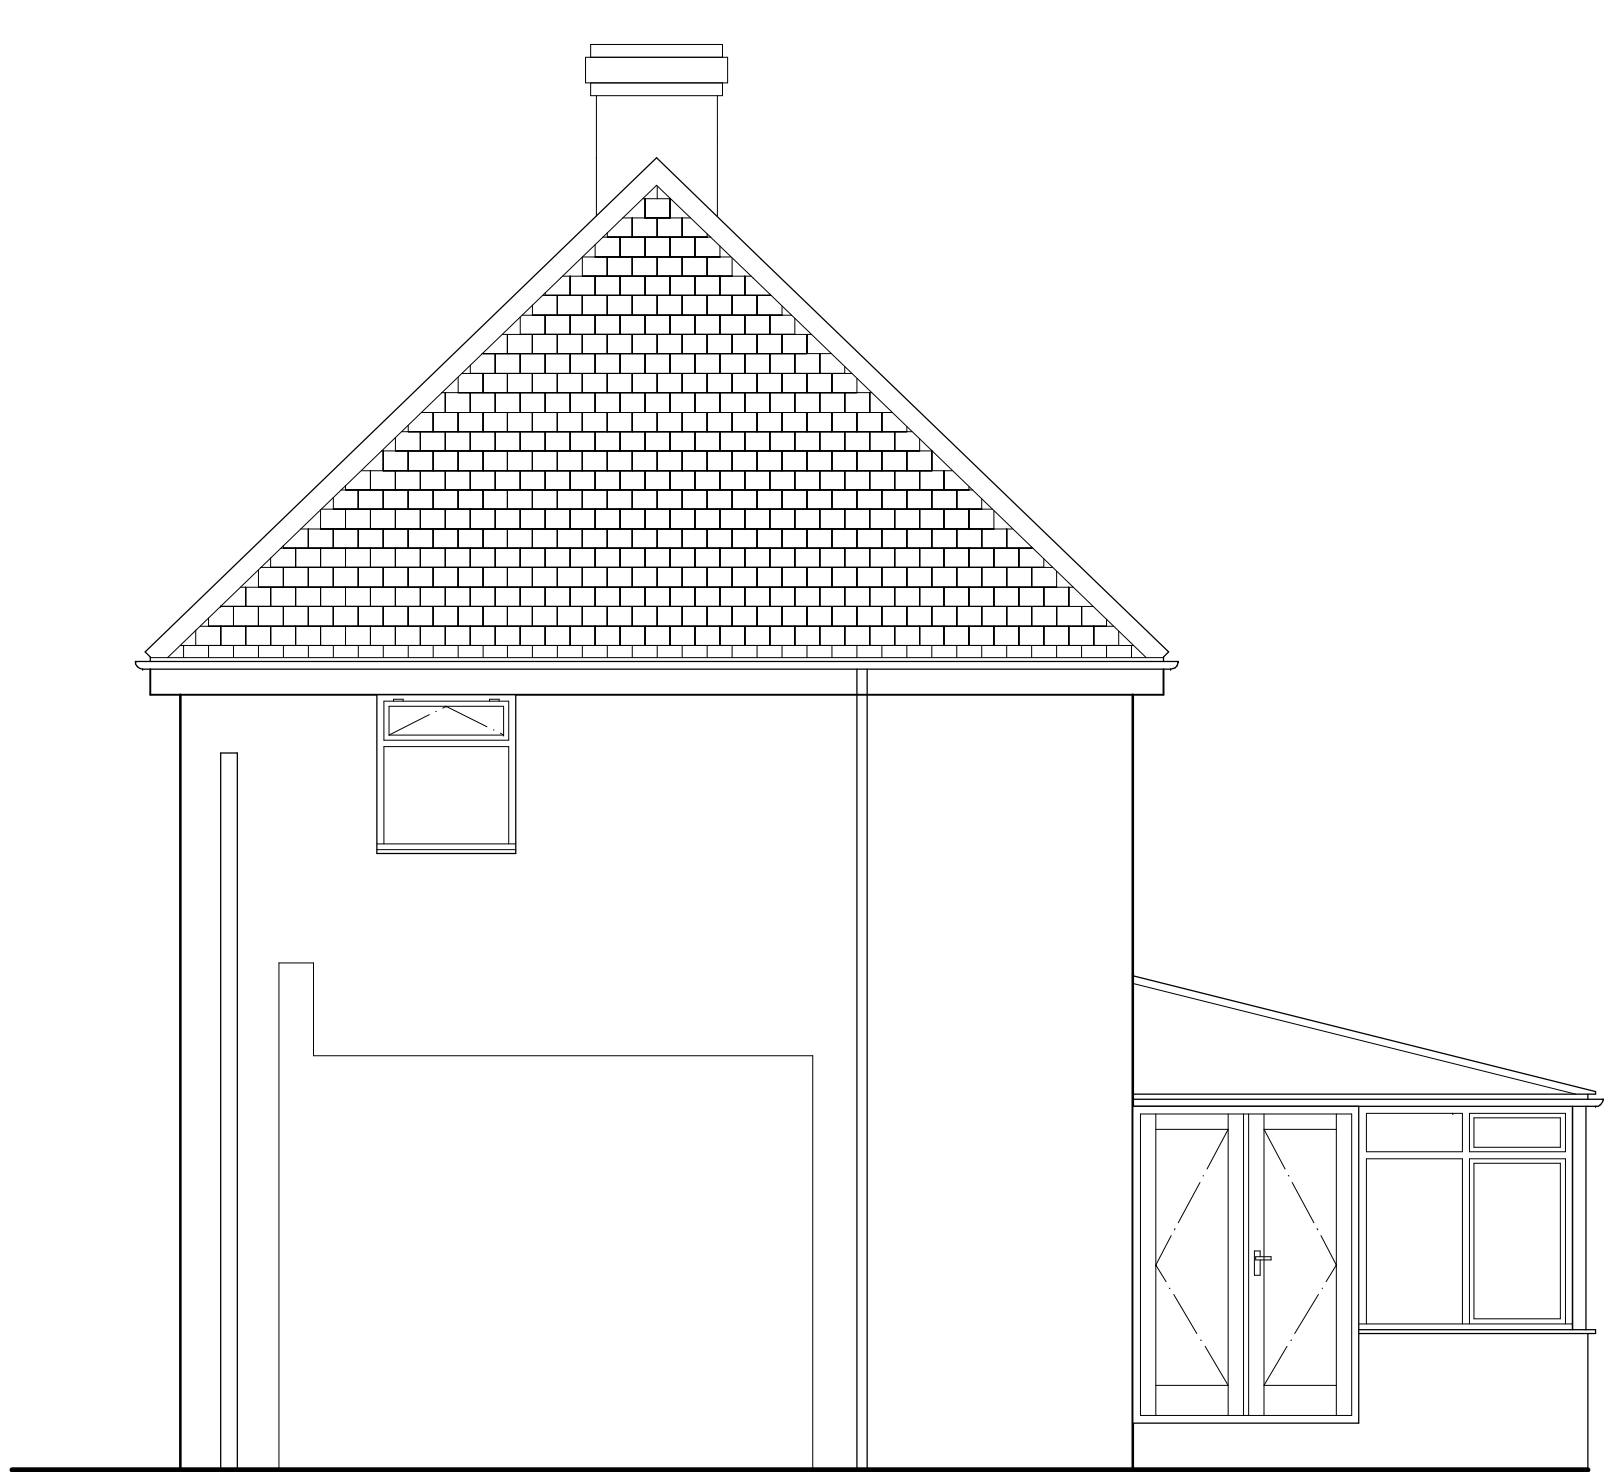


Side Elevation

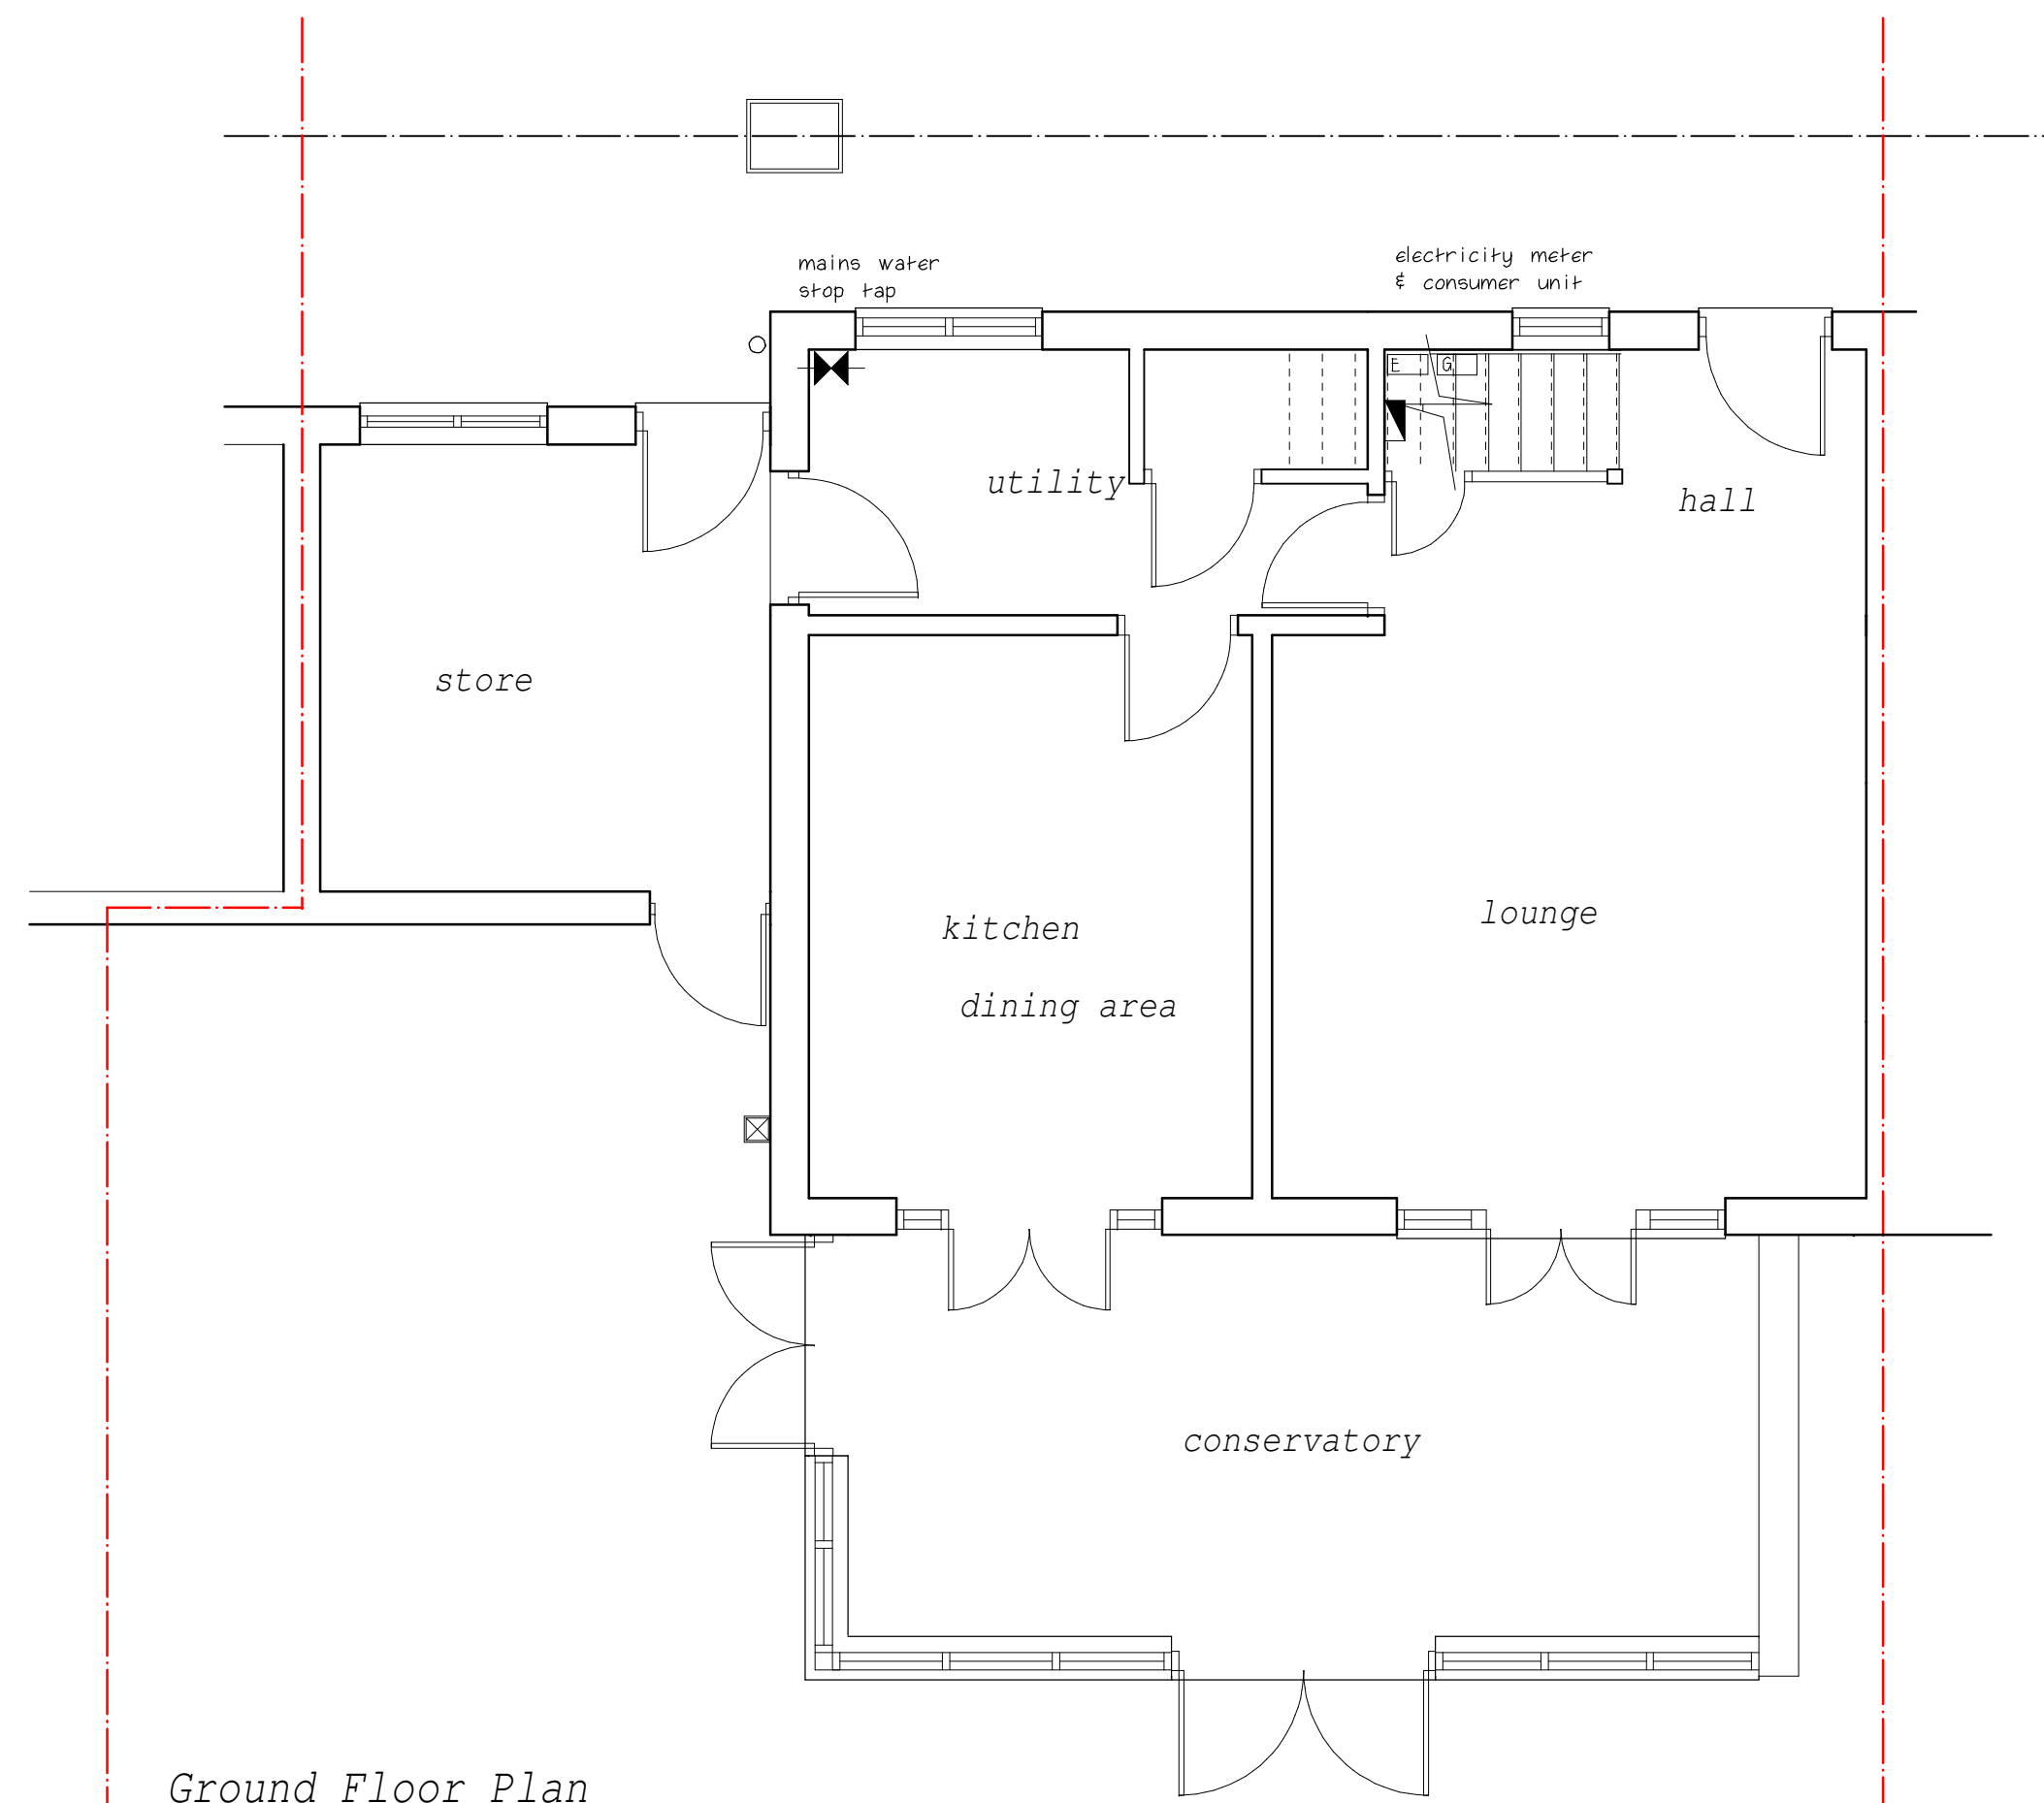

Ground Floor Plan

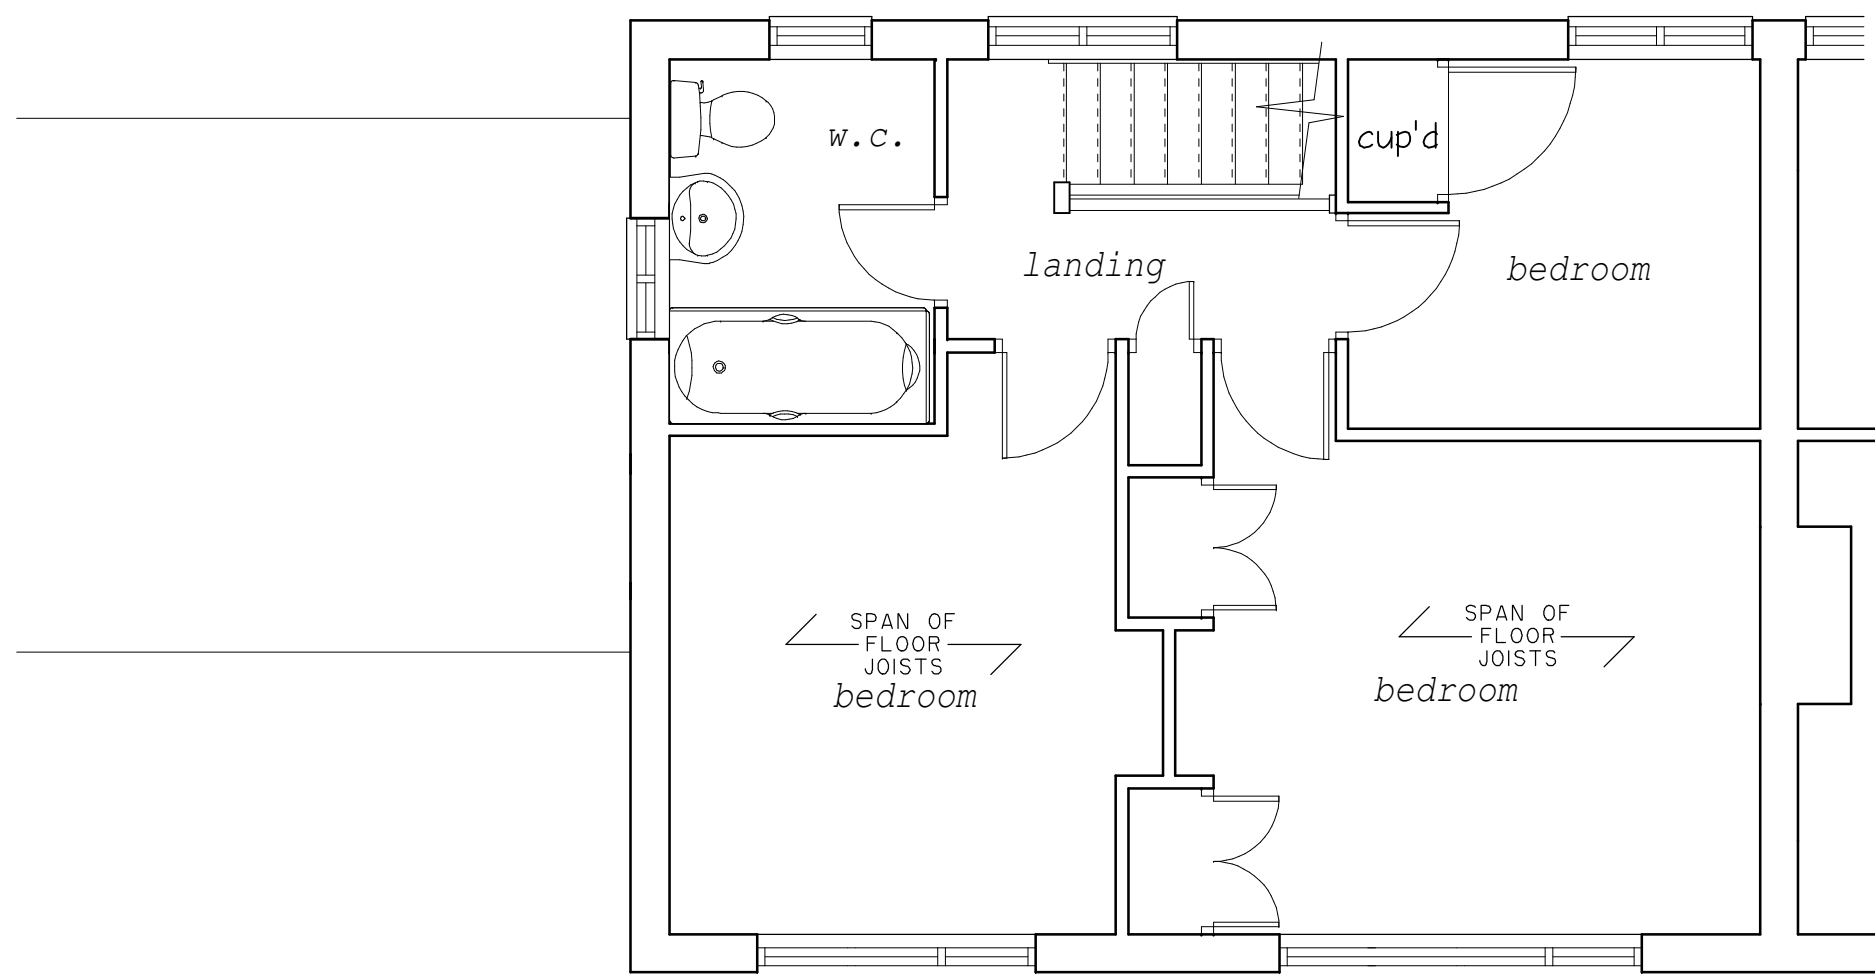

First Floor Plan

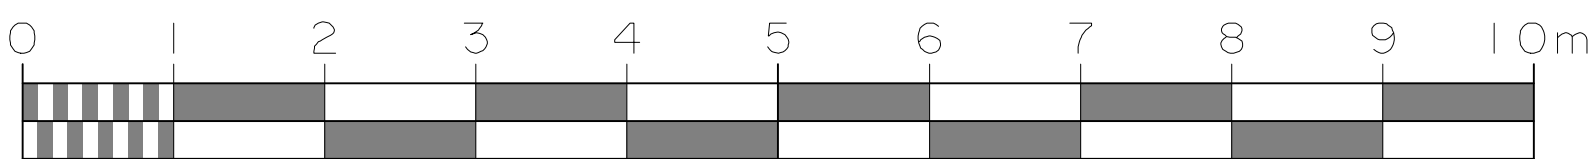

Philip Baumber Architectural Limited 50, Radmore Road, Hinckley Leicestershire, LE10 0RQ tel. 07913 560141 e.mail. baumberp1955@gmail.com	
Project : Proposed Extensions and Alterations at 50, King Richard Road, Hinckley, LE10 0HL for Mr. & Mrs. D. Mason	Scale : 1:50 @ A1 Date : Feb 2024 Drawn: PCB Job No. 1640
Drg. Title : Existing Plans & Elevations	Drg. No. 01 Rev.