



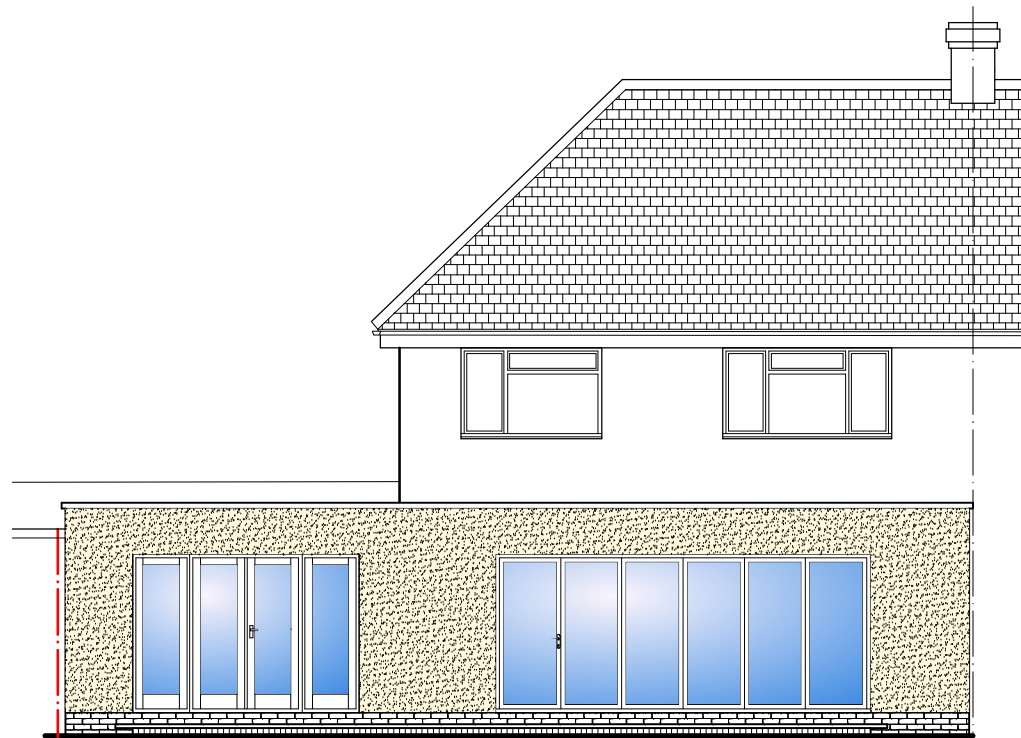



Rear Elevation




Front Elevation

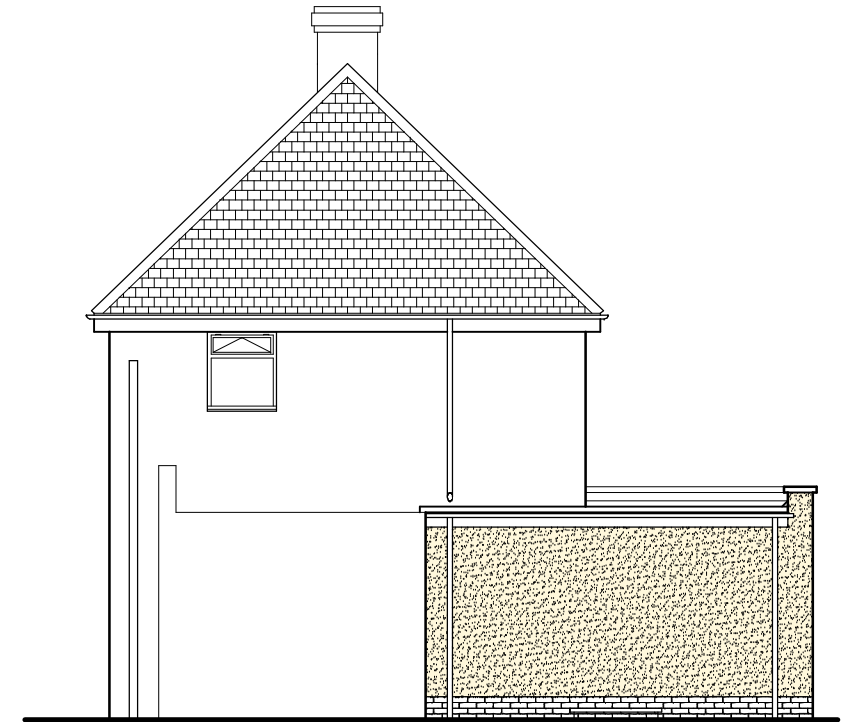

Side Elevation

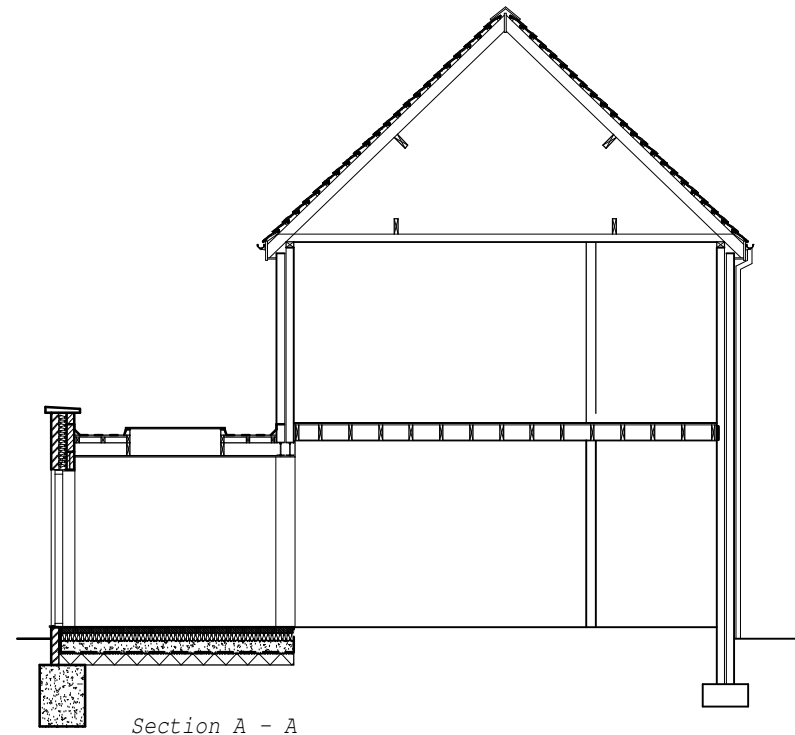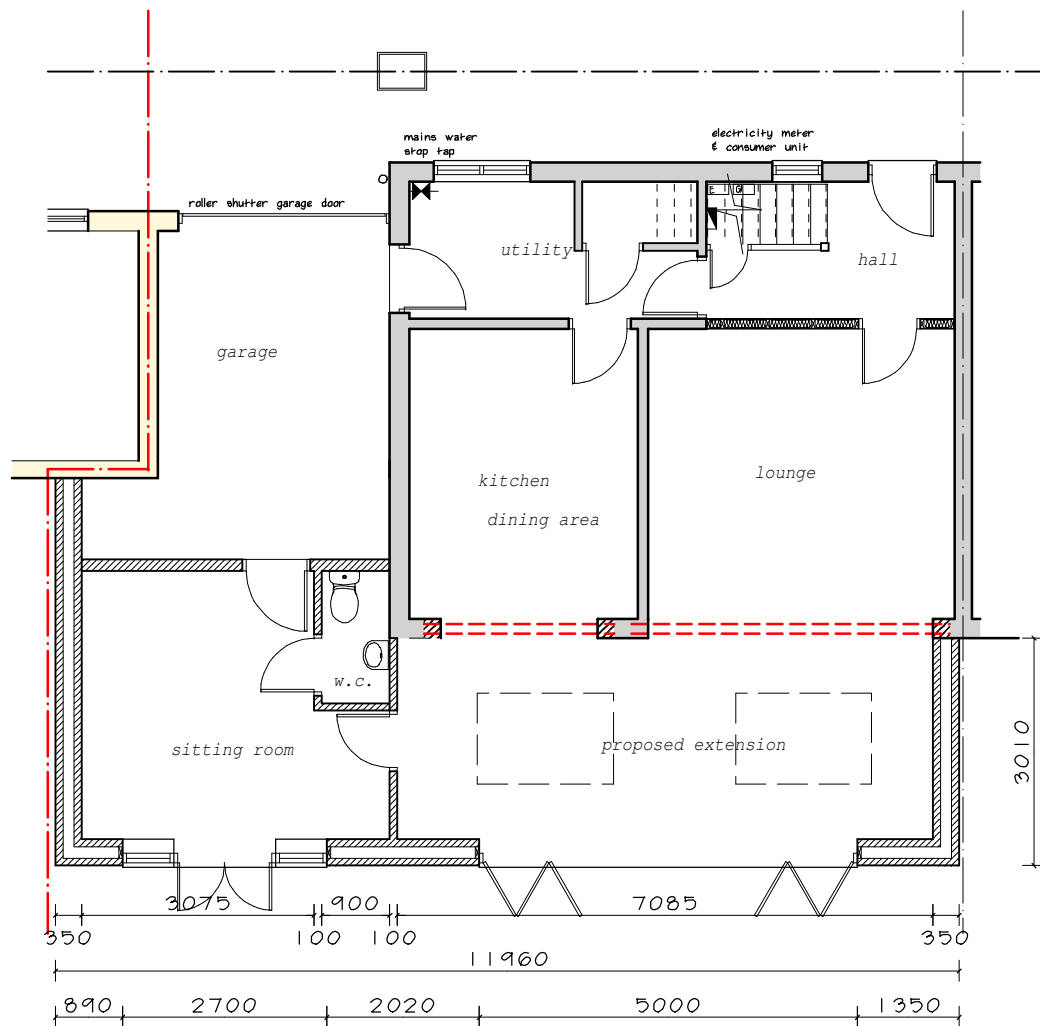

Section A - A

 

Philip Baumber Architectural Limited 50, Radmore Road, Hinckley Leicestershire, LE10 0RQ tel. 07913 560141 e.mail. baumberp1955@gmail.com	
Project : Proposed Extensions and Alterations at 50, King Richard Road, Hinckley, LE10 for Mr. & Mrs. D. Mason	Scale : 1:100 @ A3
	Date : Feb 2024
	Drawn: PCB
	Job No. 1640
Org. Title : Proposed Plans & Elevations	Org. No. p/02
	Rev.