





EXISTING REAR ELEVATION

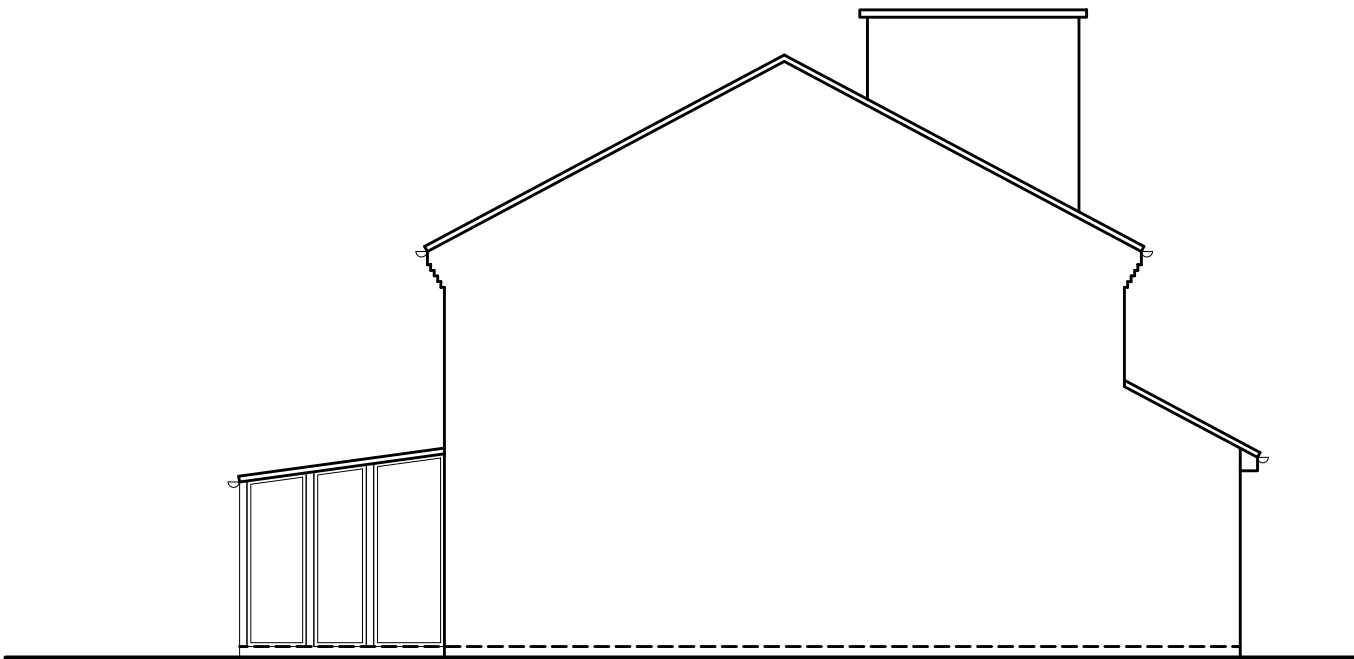

EXISTING SIDE ELEVATION



PROPOSED REAR ELEVATION

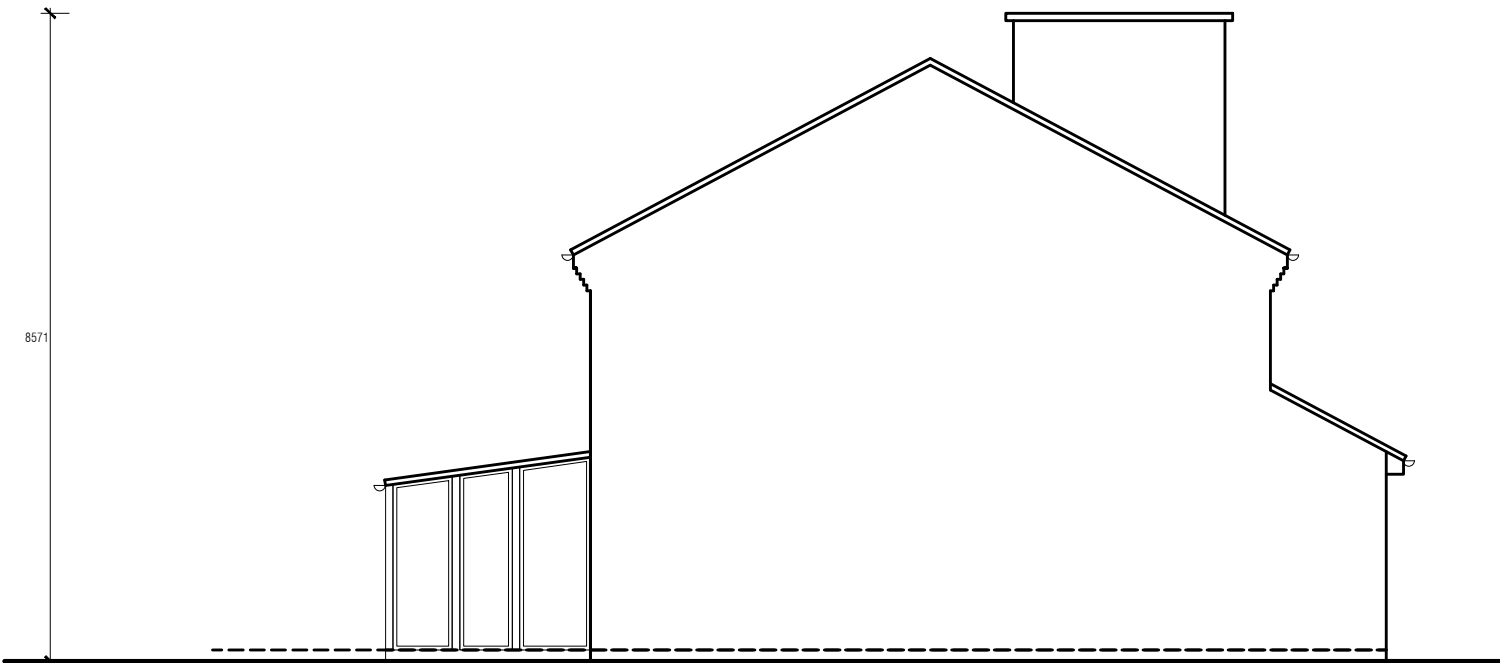

PROPOSED SIDE ELEVATION

This Drawing is The Copyright & Must Not Be Reproduced Without Their Permission. Figured Dimensions Must Be Taken In Preference To Scaled Dimensions & All Dimensions Must Be Verified On Site Prior To Commencing Any Works.

PROJECT	PROPOSED EXTENSION		
TITLE	2 SYCAMORE DRIVE,GROBY,LEICS.		

Rev	Date	Amendment

DRAWN	BT
CHKD	BT
DATE	11/12/2023
SCALE	1:100
REV.	

KUNSTLER DESIGNS ARCHITECT
31 RUTLAND STREET
Leicester
LE1 1RE
Mob : 07979592398



KUNSTLER DESIGNS
ARCHITECT

DRAWING No.
3990/05