

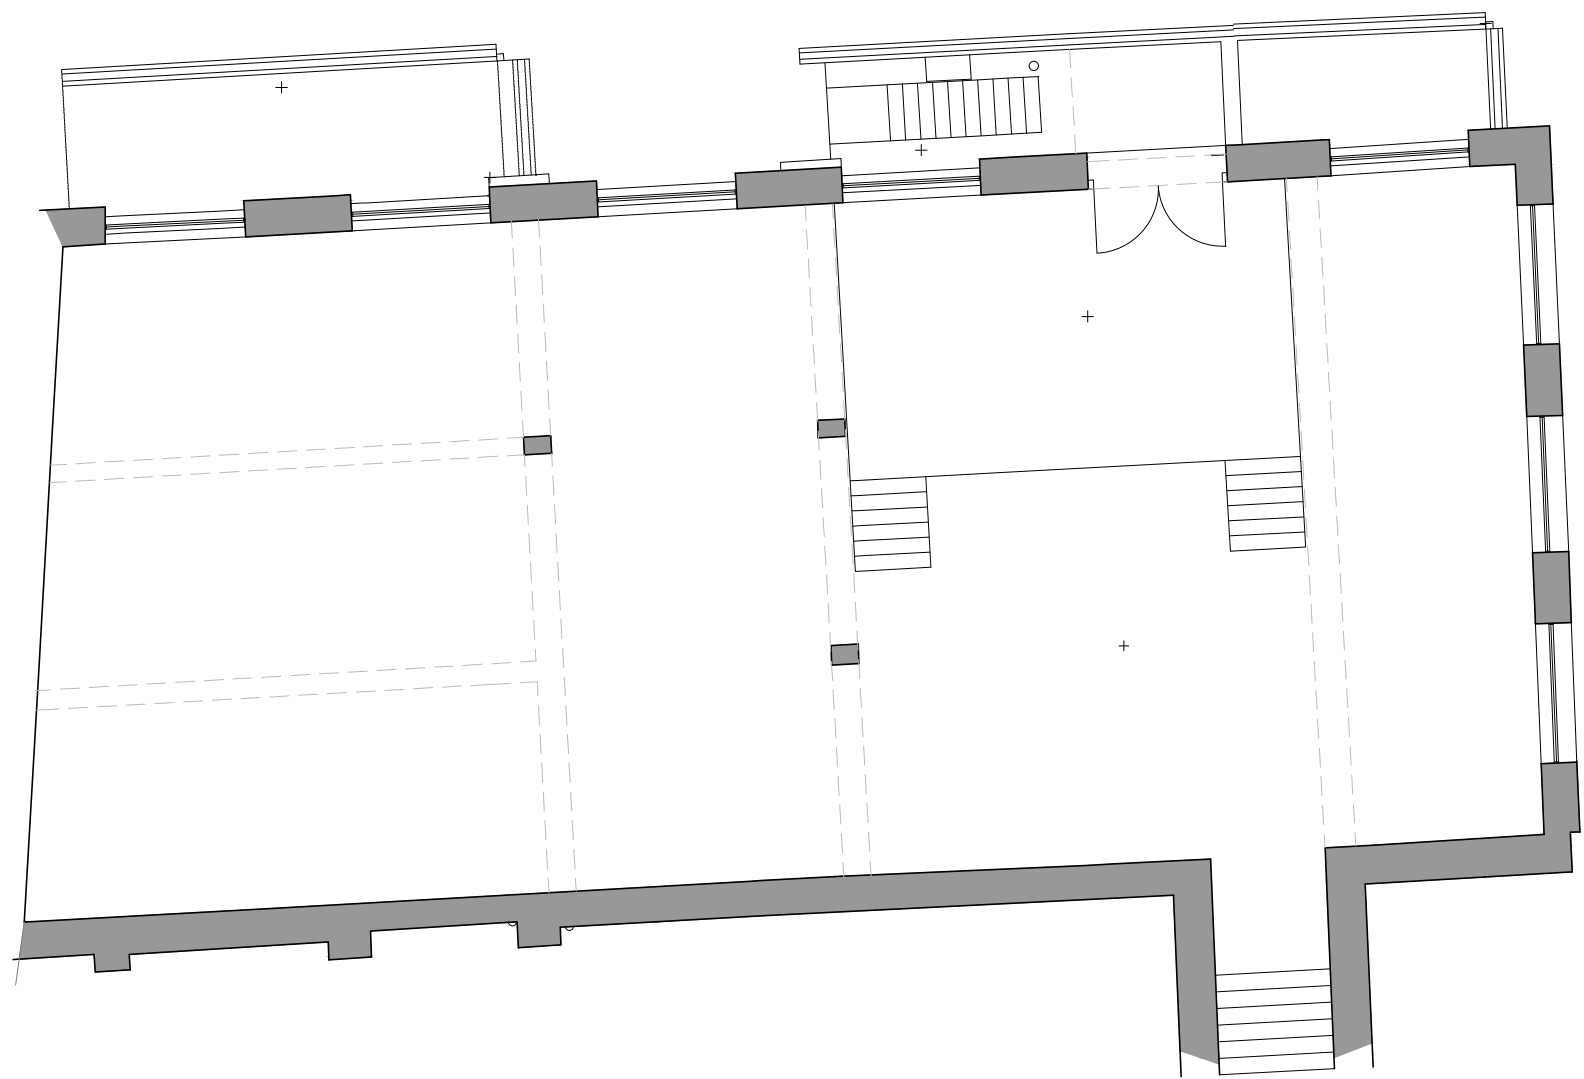


 

BASEMENT FLOOR PLAN

GROUND FLOOR PLAN

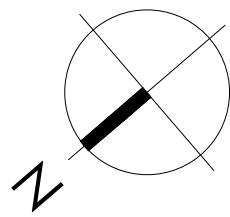

<table border="1"><thead><tr><th>Rev</th><th>Date</th><th>Description</th></tr></thead><tbody><tr><td> </td><td> </td><td> </td></tr><tr><td> </td><td> </td><td> </td></tr><tr><td> </td><td> </td><td> </td></tr><tr><td> </td><td> </td><td> </td></tr><tr><td> </td><td> </td><td> </td></tr><tr><td> </td><td> </td><td> </td></tr><tr><td> </td><td> </td><td> </td></tr><tr><td> </td><td> </td><td> </td></tr></tbody></table>	Rev	Date	Description																									Client: FORTRESS EIGHT LIMITED Project: RESIDENTIAL DEVELOPMENT - UPPER BOND STREET - HINCKLEY Drawn: PLANS AS EXISTING 01 Scale: 1:100@A1 Date: APRIL 2025 Status: PLANNING Revision: -	Planning drawings created from CAD files received by others. NOTE: THE DRAWING SHOULD BE PRINTED IN COLOUR	NOTES: DRAWINGS MAY BE SCALED FOR PLANNING PURPOSES ONLY © FOX ARCHITECTURAL DESIGN LTD Drawing Reference: 25-09-P-02	FOX-AD
	Rev	Date	Description																												