




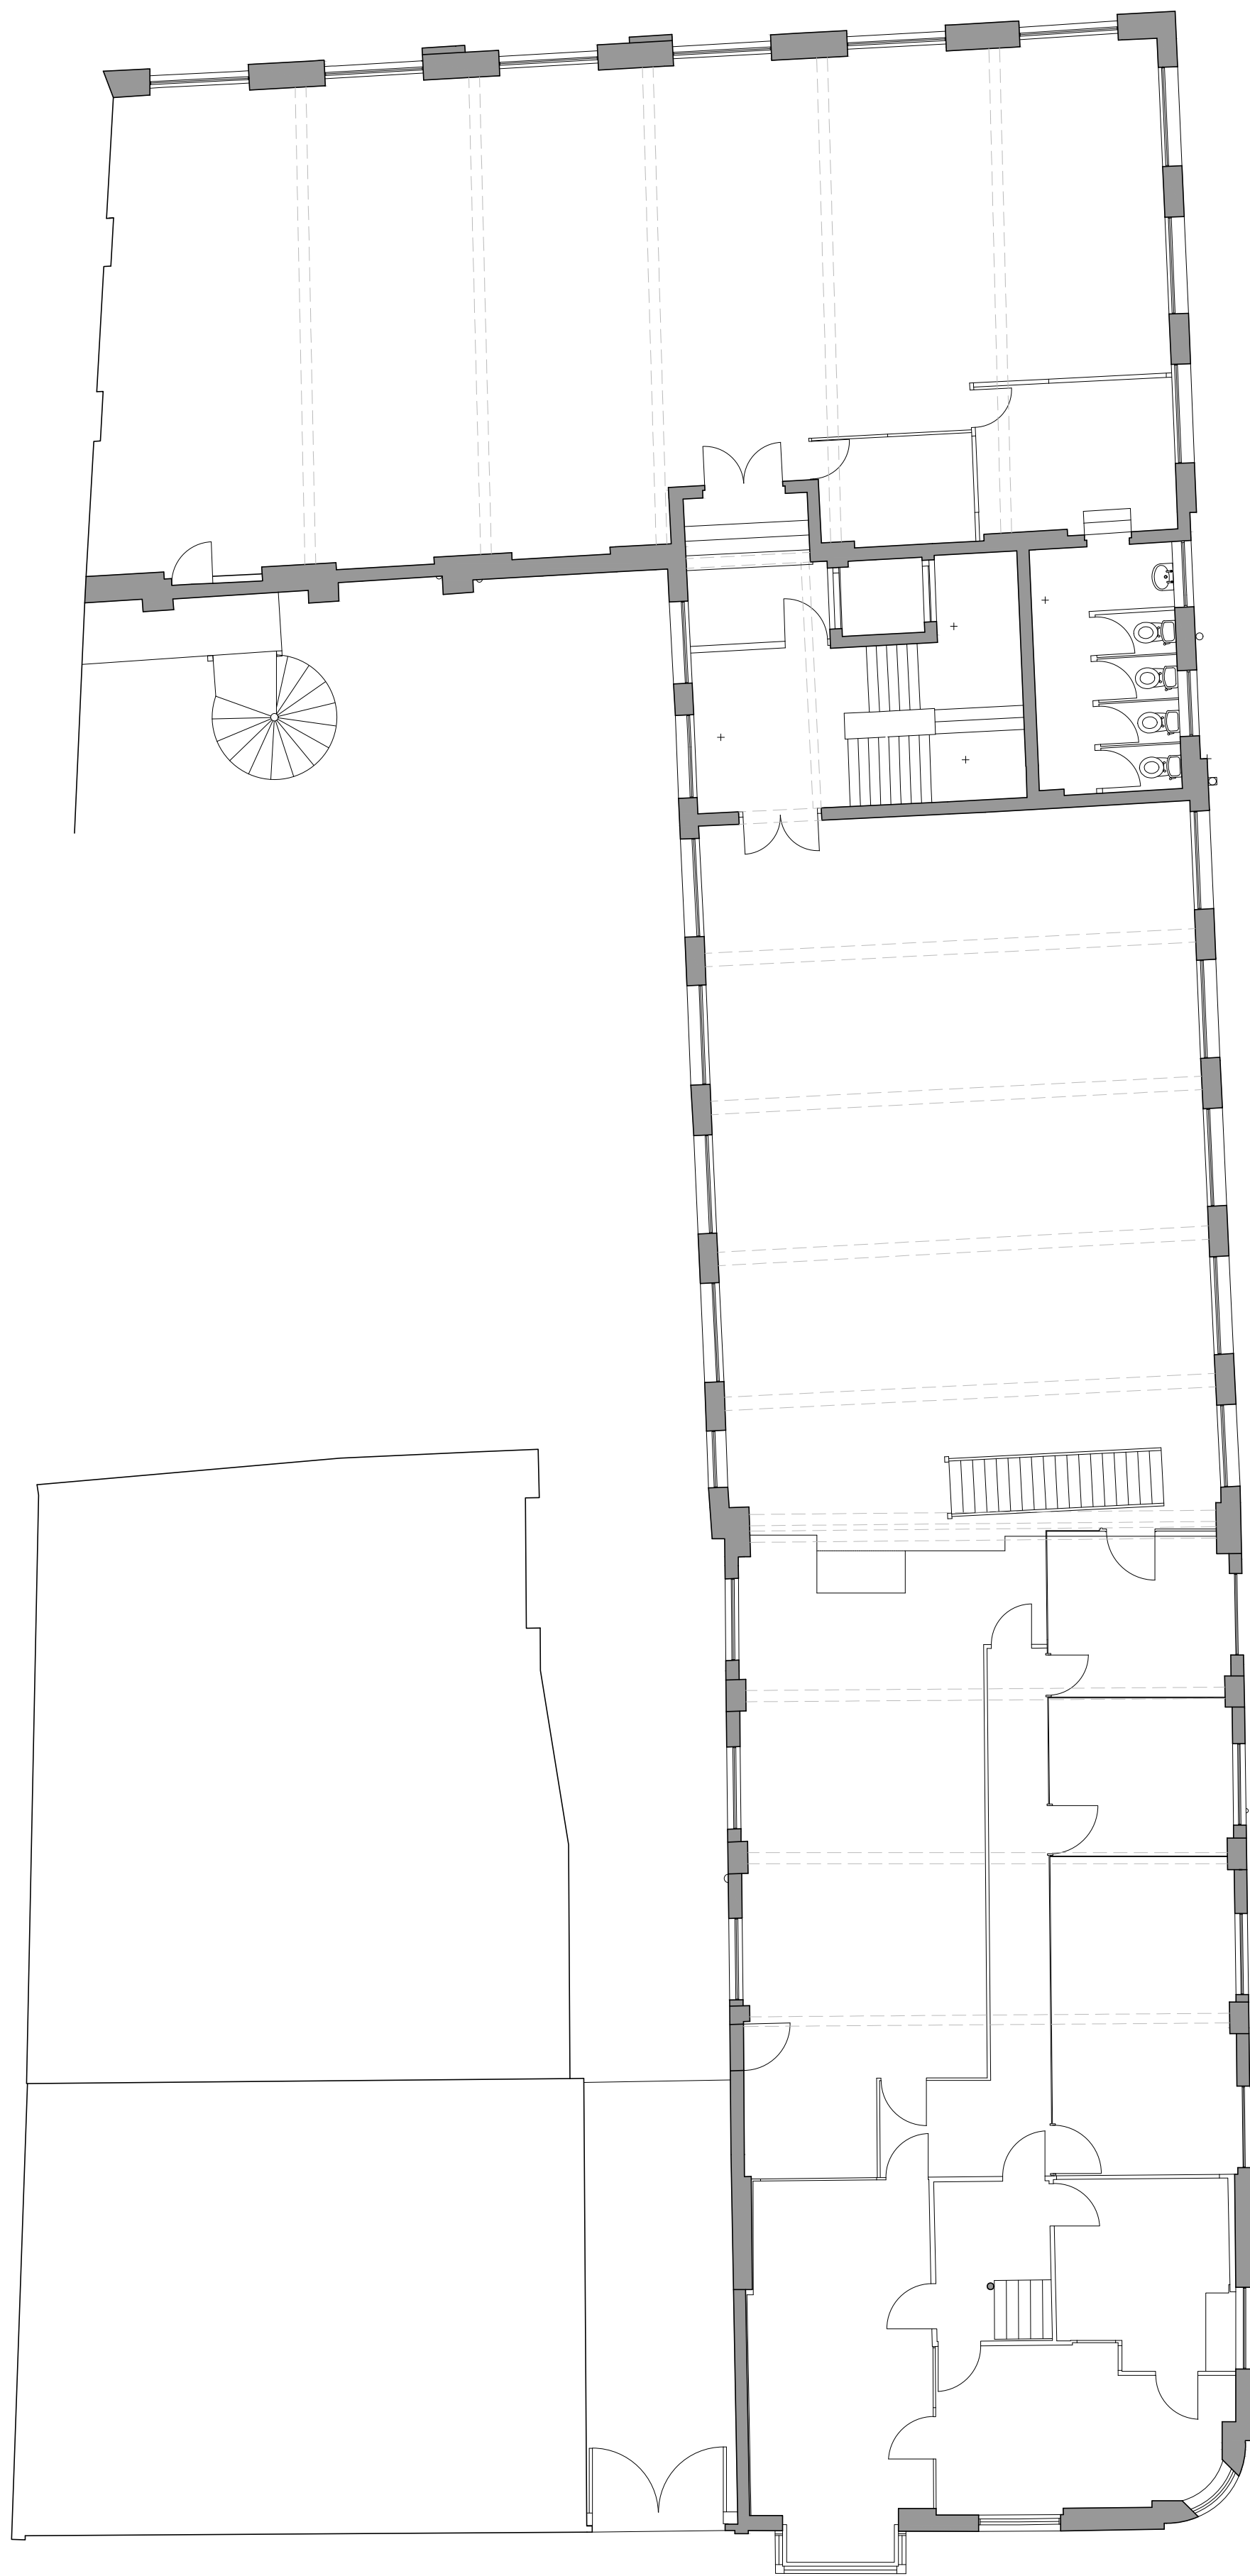

FIRST FLOOR PLAN

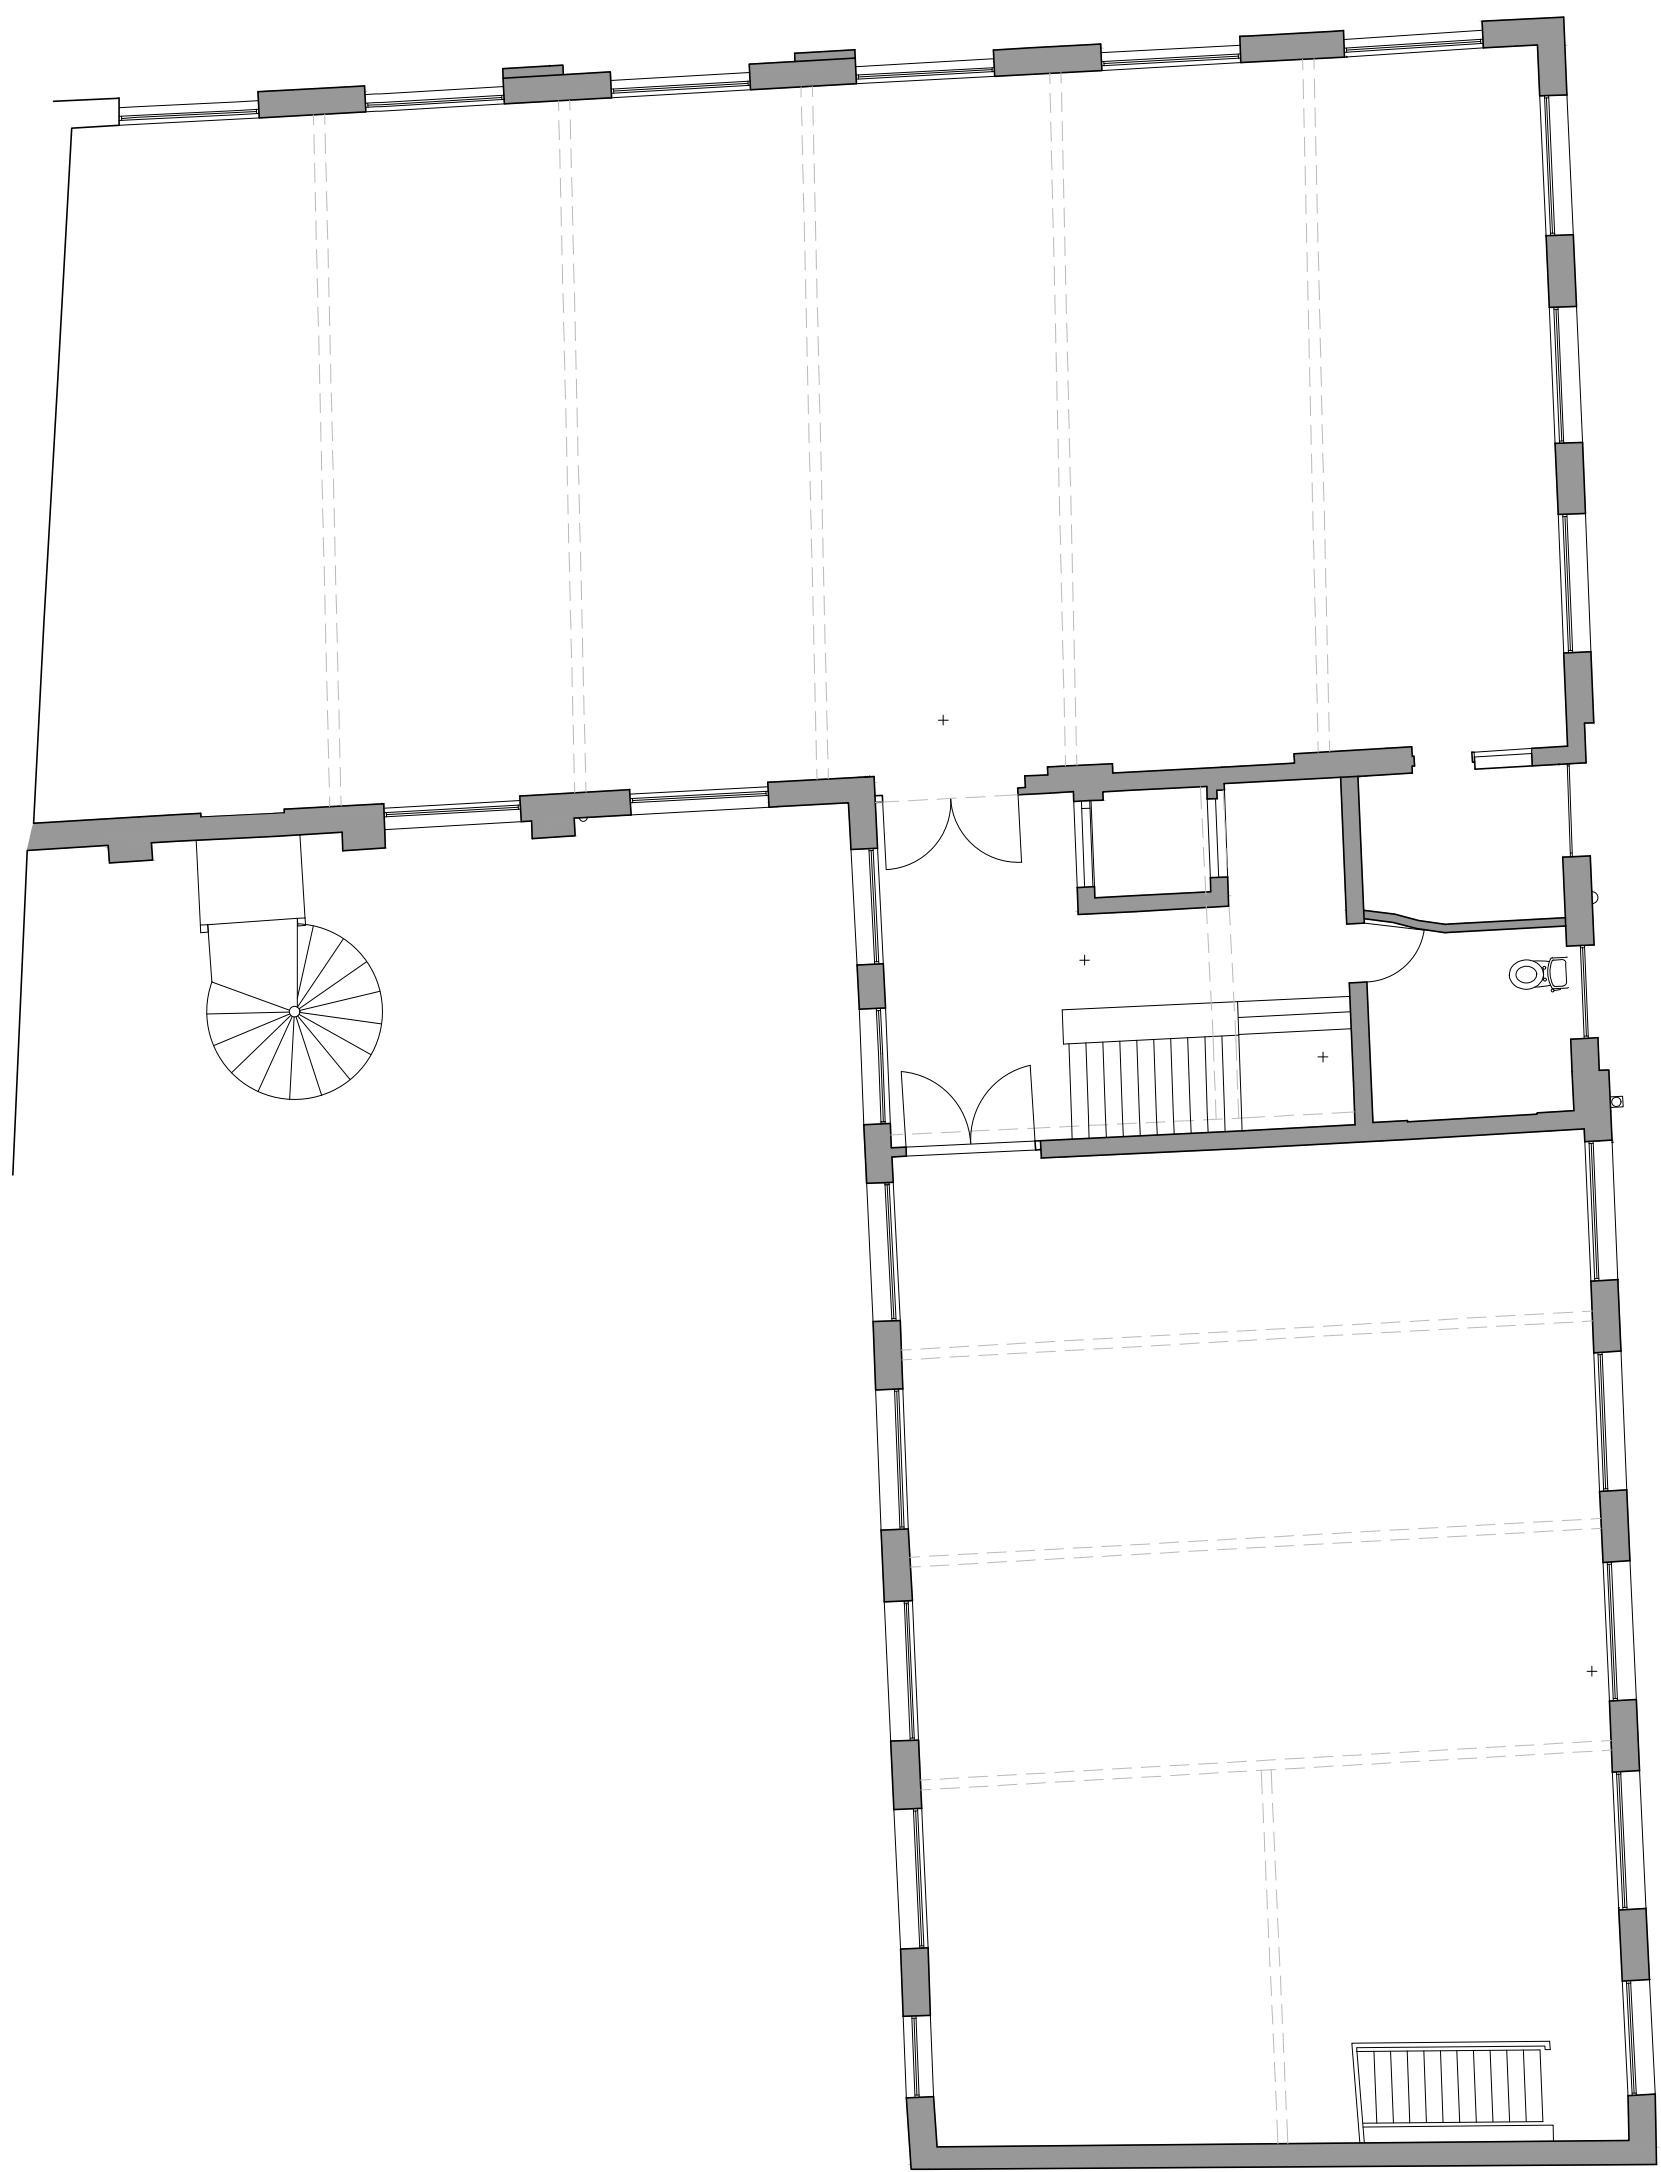

SECOND FLOOR PLAN

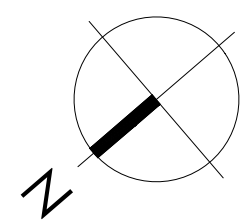

Rev.	Date	Description	Client: FORTRESS EIGHT LIMITED			Planning drawings created from CAD files received by others.		Notes: DRAWINGS MAYBE SCALED FOR PLANNING PURPOSES ONLY © FOX ARCHITECTURAL DESIGN LTD
			Address: RESIDENTIAL DEVELOPMENT - UPPER BOND STREET - HINCKLEY			NOTE: THE DRAWING SHOULD BE PRINTED IN COLOUR		FOX-AD
			The PLANS AS EXISTING 02					
			Scale: 1:100@A1					
			Date: APRIL 2025			Drawing Reference: 25-09-P-03		
			Status: PLANNING					
			Revision: -					