


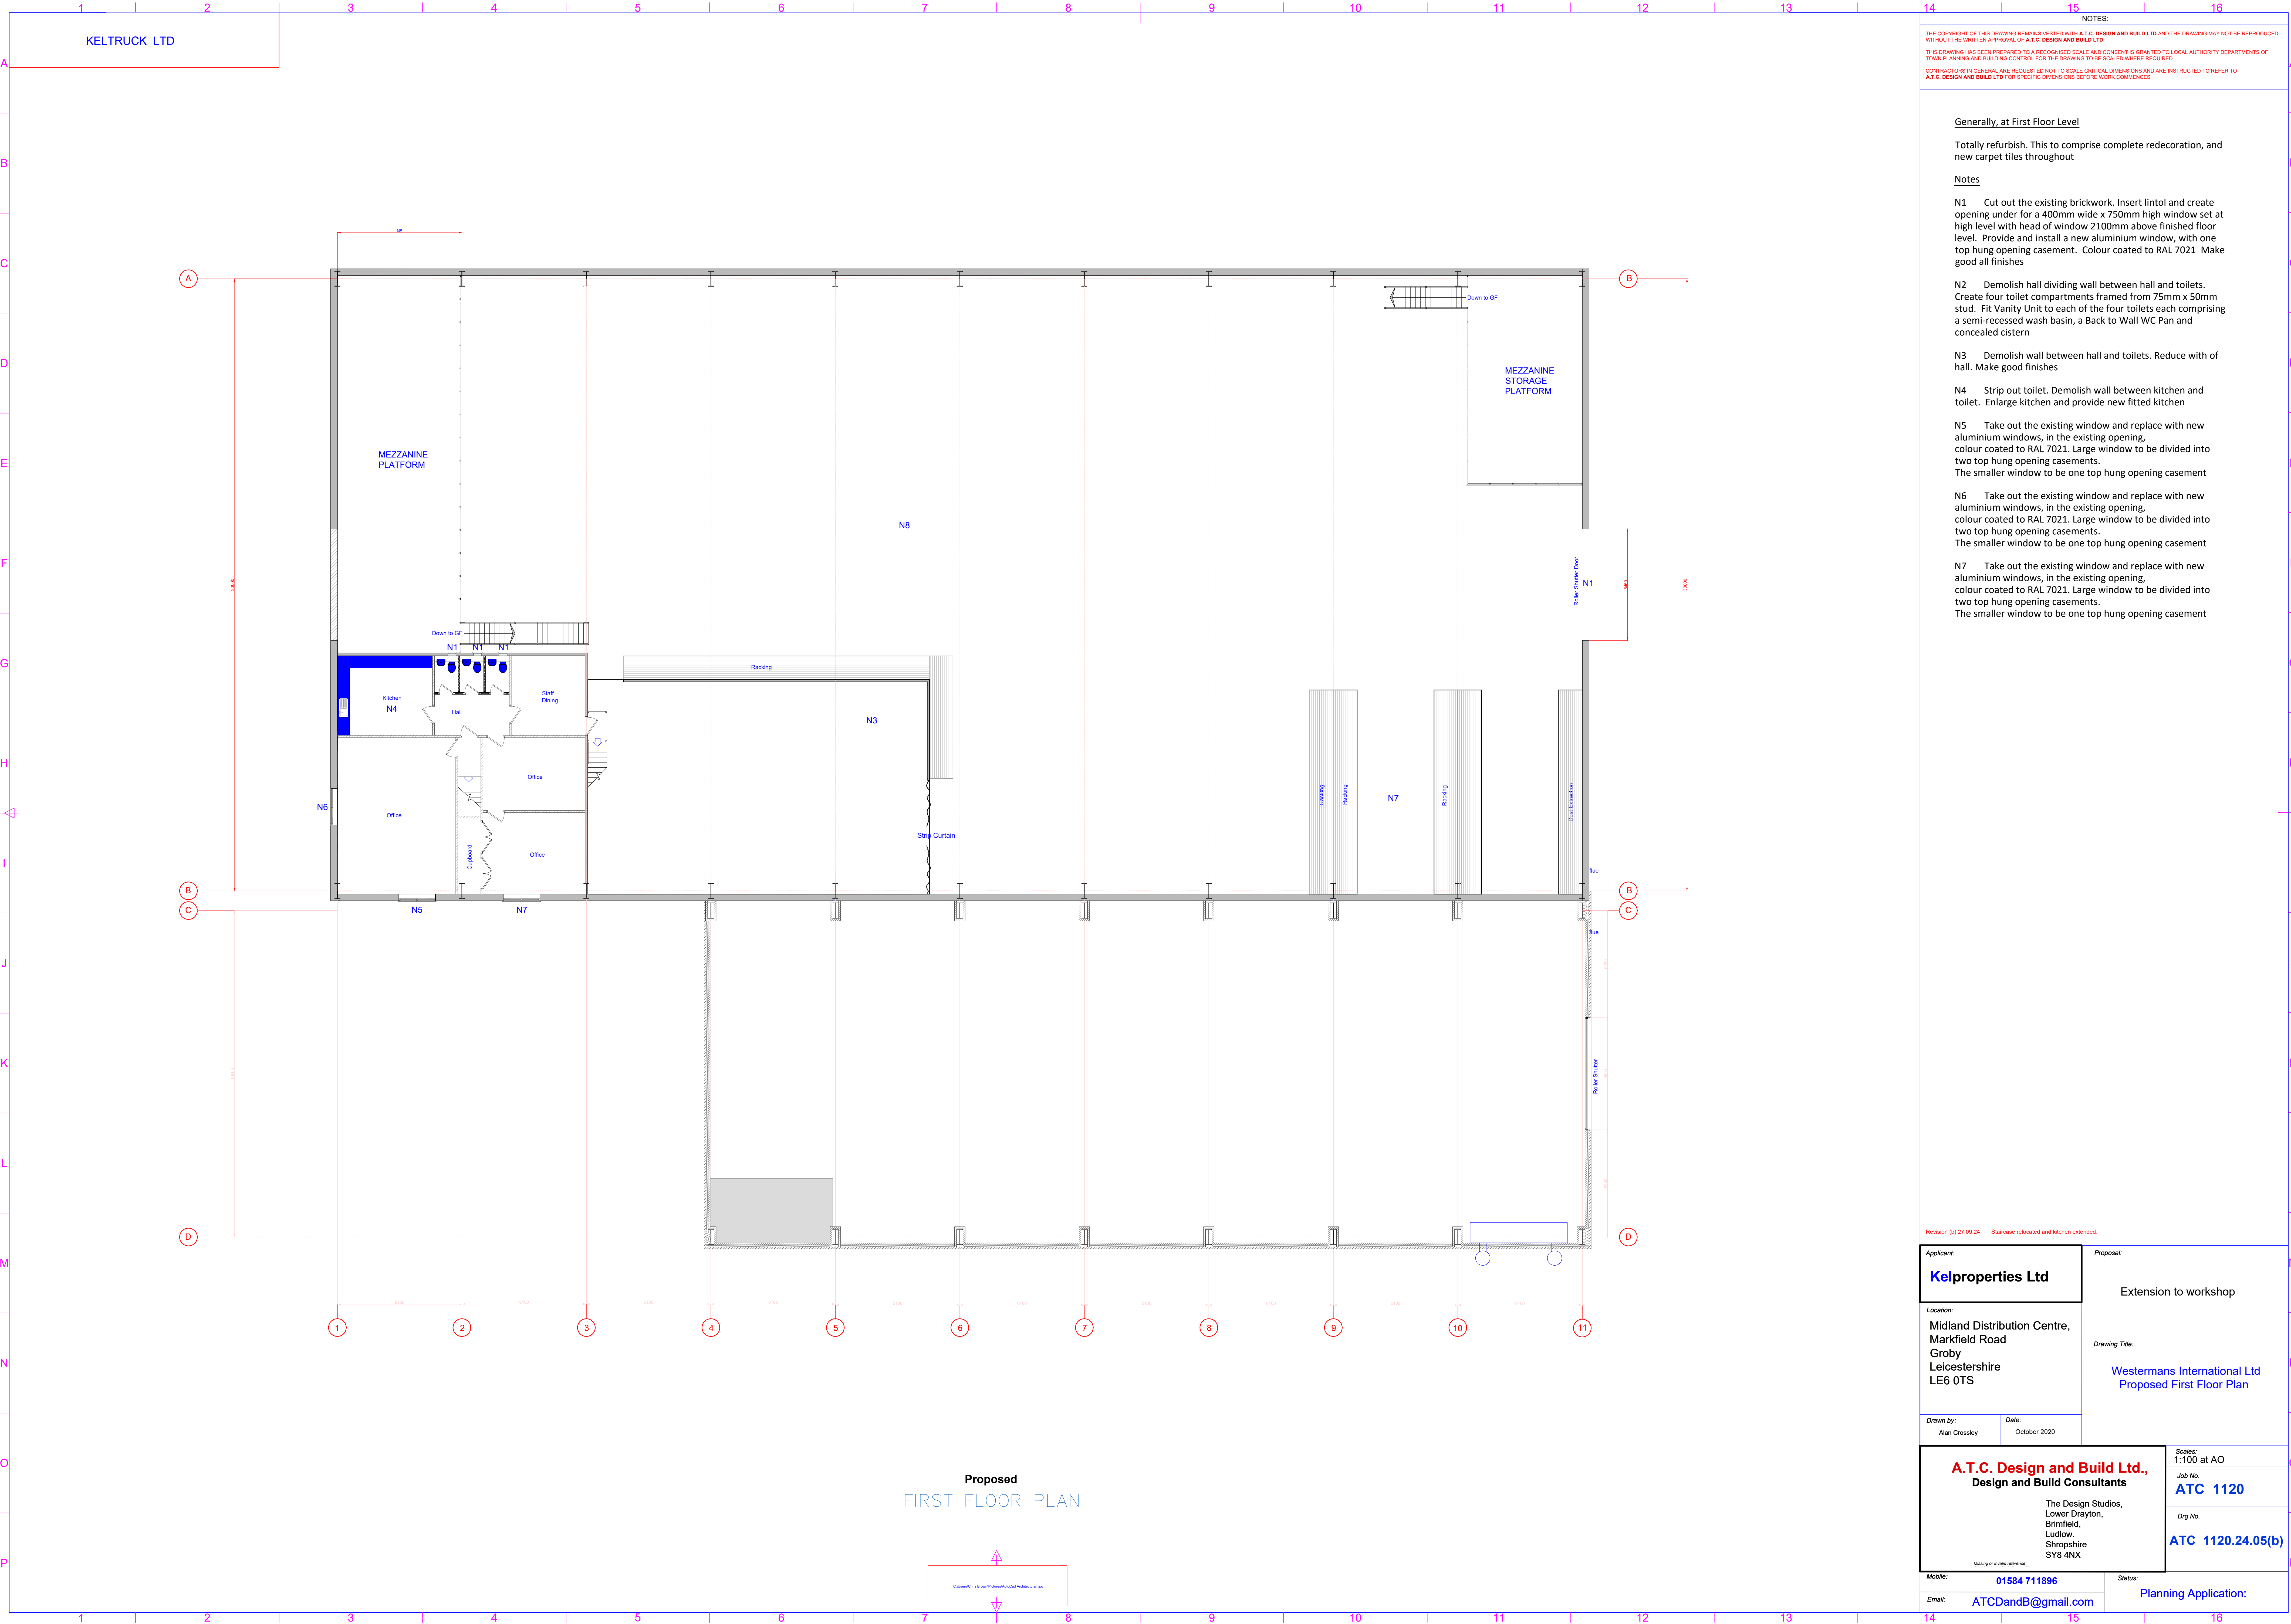

NOTES:

THE COPYRIGHT OF THIS DRAWING REMAINS VESTED WITH A.T.C. DESIGN AND BUILD LTD AND THE DRAWING MAY NOT BE REPRODUCED WITHOUT THE WRITTEN APPROVAL OF A.T.C. DESIGN AND BUILD LTD.

THIS DRAWING HAS BEEN PREPARED TO A RECOGNISED SCALE AND CONSENT IS GRANTED TO LOCAL AUTHORITY DEPARTMENTS OF TOWN PLANNING AND BUILDING CONTROL FOR THE DRAWING TO BE SCALED WHERE REQUIRED.

CONTRACTORS IN GENERAL ARE REQUESTED NOT TO SCALE CRITICAL DIMENSIONS AND ARE INSTRUCTED TO REFER TO A.T.C. DESIGN AND BUILD LTD FOR SPECIFIC DIMENSIONS BEFORE WORK COMMENCES.

Generally, at First Floor Level

Totally refurbish. This to comprise complete redecoration, and new carpet tiles throughout

- Notes
- N1 Cut out the existing brickwork. Insert lintol and create opening under for a 400mm wide x 750mm high window set at high level with head of window 2100mm above finished floor level. Provide and install a new aluminium window, with one top hung opening casement. Colour coated to RAL 7021. Make good all finishes
- N2 Demolish hall dividing wall between hall and toilets. Create four toilet compartments framed from 75mm x 50mm stud. Fit Vanity Unit to each of the four toilets each comprising a semi-recessed wash basin, a Back to Wall WC Pan and concealed cistern
- N3 Demolish wall between hall and toilets. Reduce with of hall. Make good finishes
- N4 Strip out toilet. Demolish wall between kitchen and toilet. Enlarge kitchen and provide new fitted kitchen
- N5 Take out the existing window and replace with new aluminium windows, in the existing opening, colour coated to RAL 7021. Large window to be divided into two top hung opening casements. The smaller window to be one top hung opening casement
- N6 Take out the existing window and replace with new aluminium windows, in the existing opening, colour coated to RAL 7021. Large window to be divided into two top hung opening casements. The smaller window to be one top hung opening casement
- N7 Take out the existing window and replace with new aluminium windows, in the existing opening, colour coated to RAL 7021. Large window to be divided into two top hung opening casements. The smaller window to be one top hung opening casement

Revision (b) 27.09.24 Staircase relocated and kitchen extended

Applicant:		Proposal:	
Kelproperties Ltd		Extension to workshop	
Location:		Drawing Title:	
Midland Distribution Centre, Markfield Road Groby Leicestershire LE6 0TS		Westermans International Ltd Proposed First Floor Plan	
Drawn by:	Date:	Scales:	
Alan Crossley	October 2020	1:100 at AO	
A.T.C. Design and Build Ltd., Design and Build Consultants		Job No. ATC 1120	
The Design Studios, Lower Drayton, Brimfield, Ludlow, Shropshire SY8 4NX		Dwg No. ATC 1120.24.05(b)	
Mobile:	01584 711896	Status:	
Email:	ATCDandB@gmail.com	Planning Application:	