



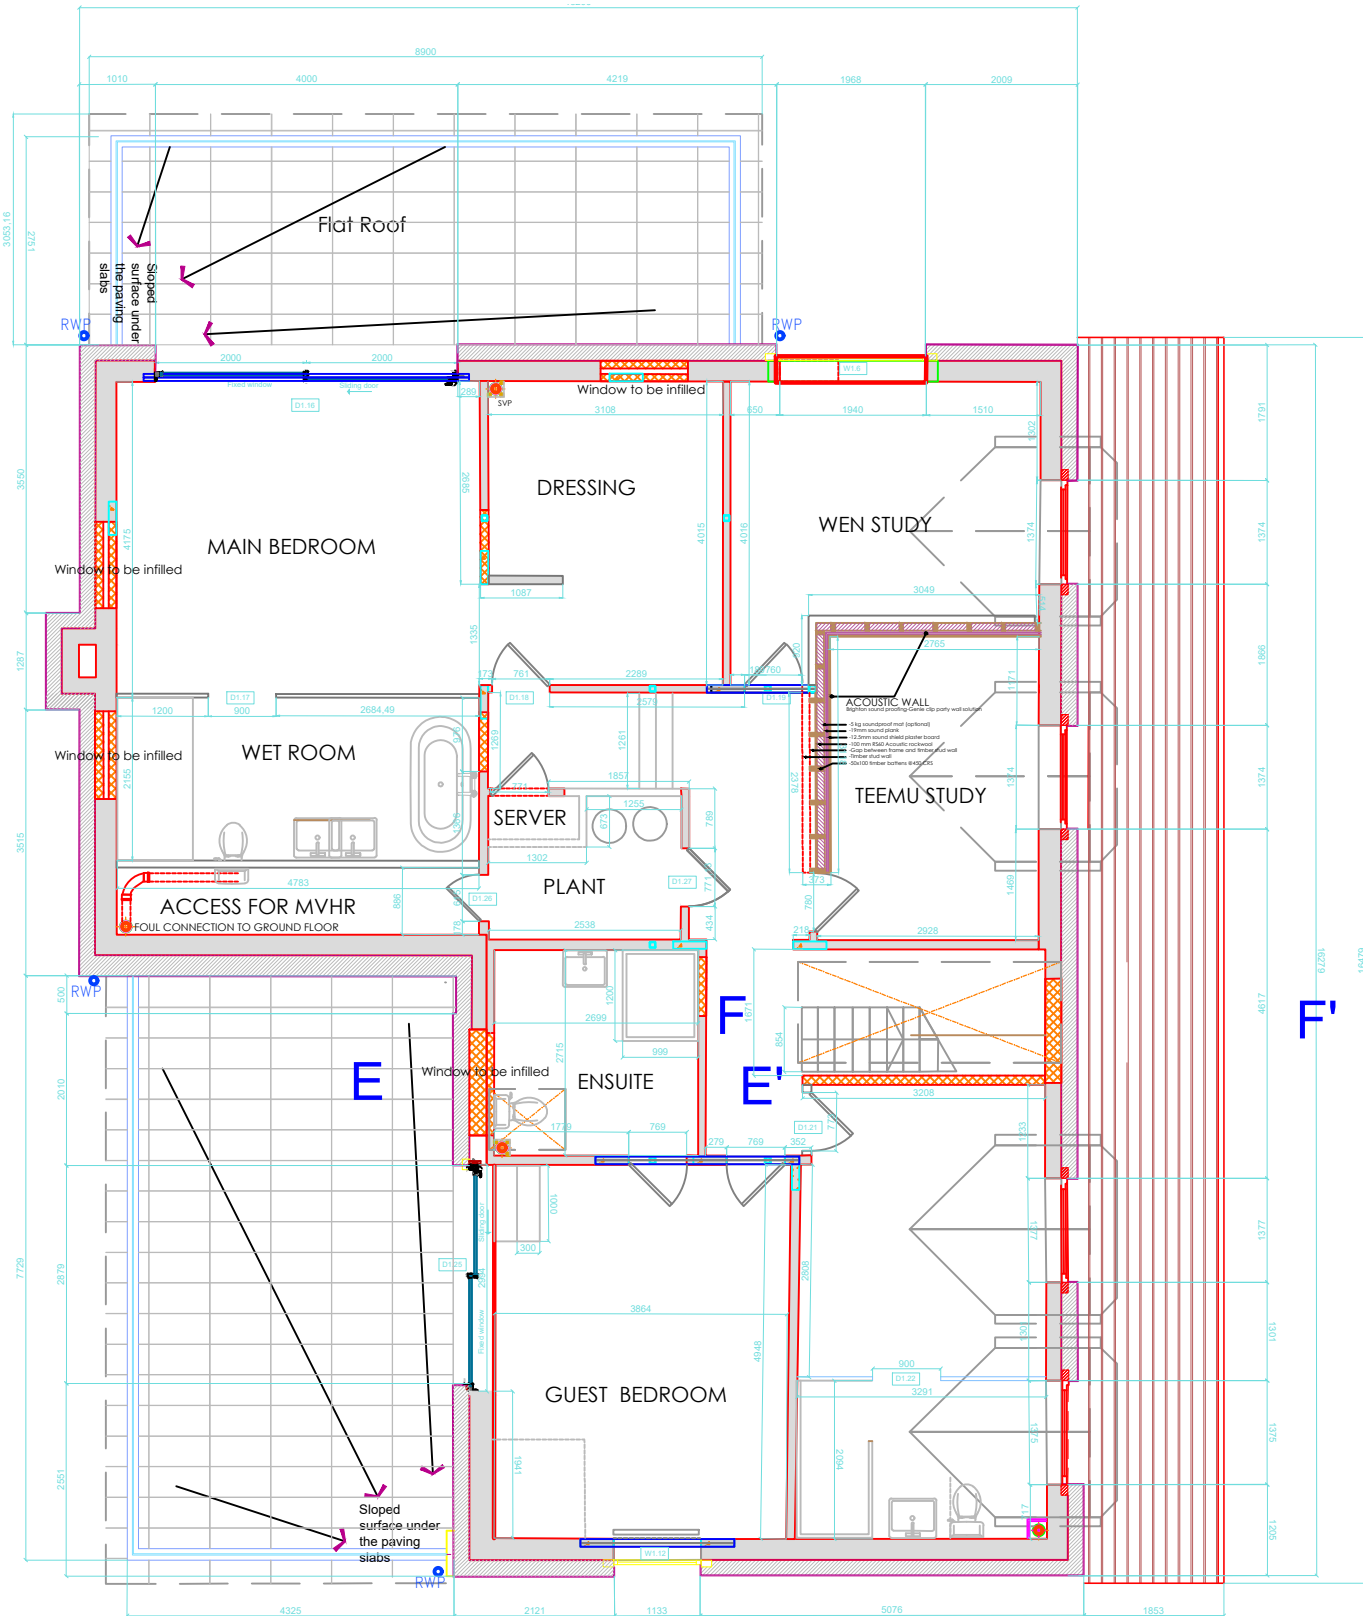


A'

FIRST FLOOR PLAN LEVEL 3500 ABOVE DPC

 

SCALE 1:100

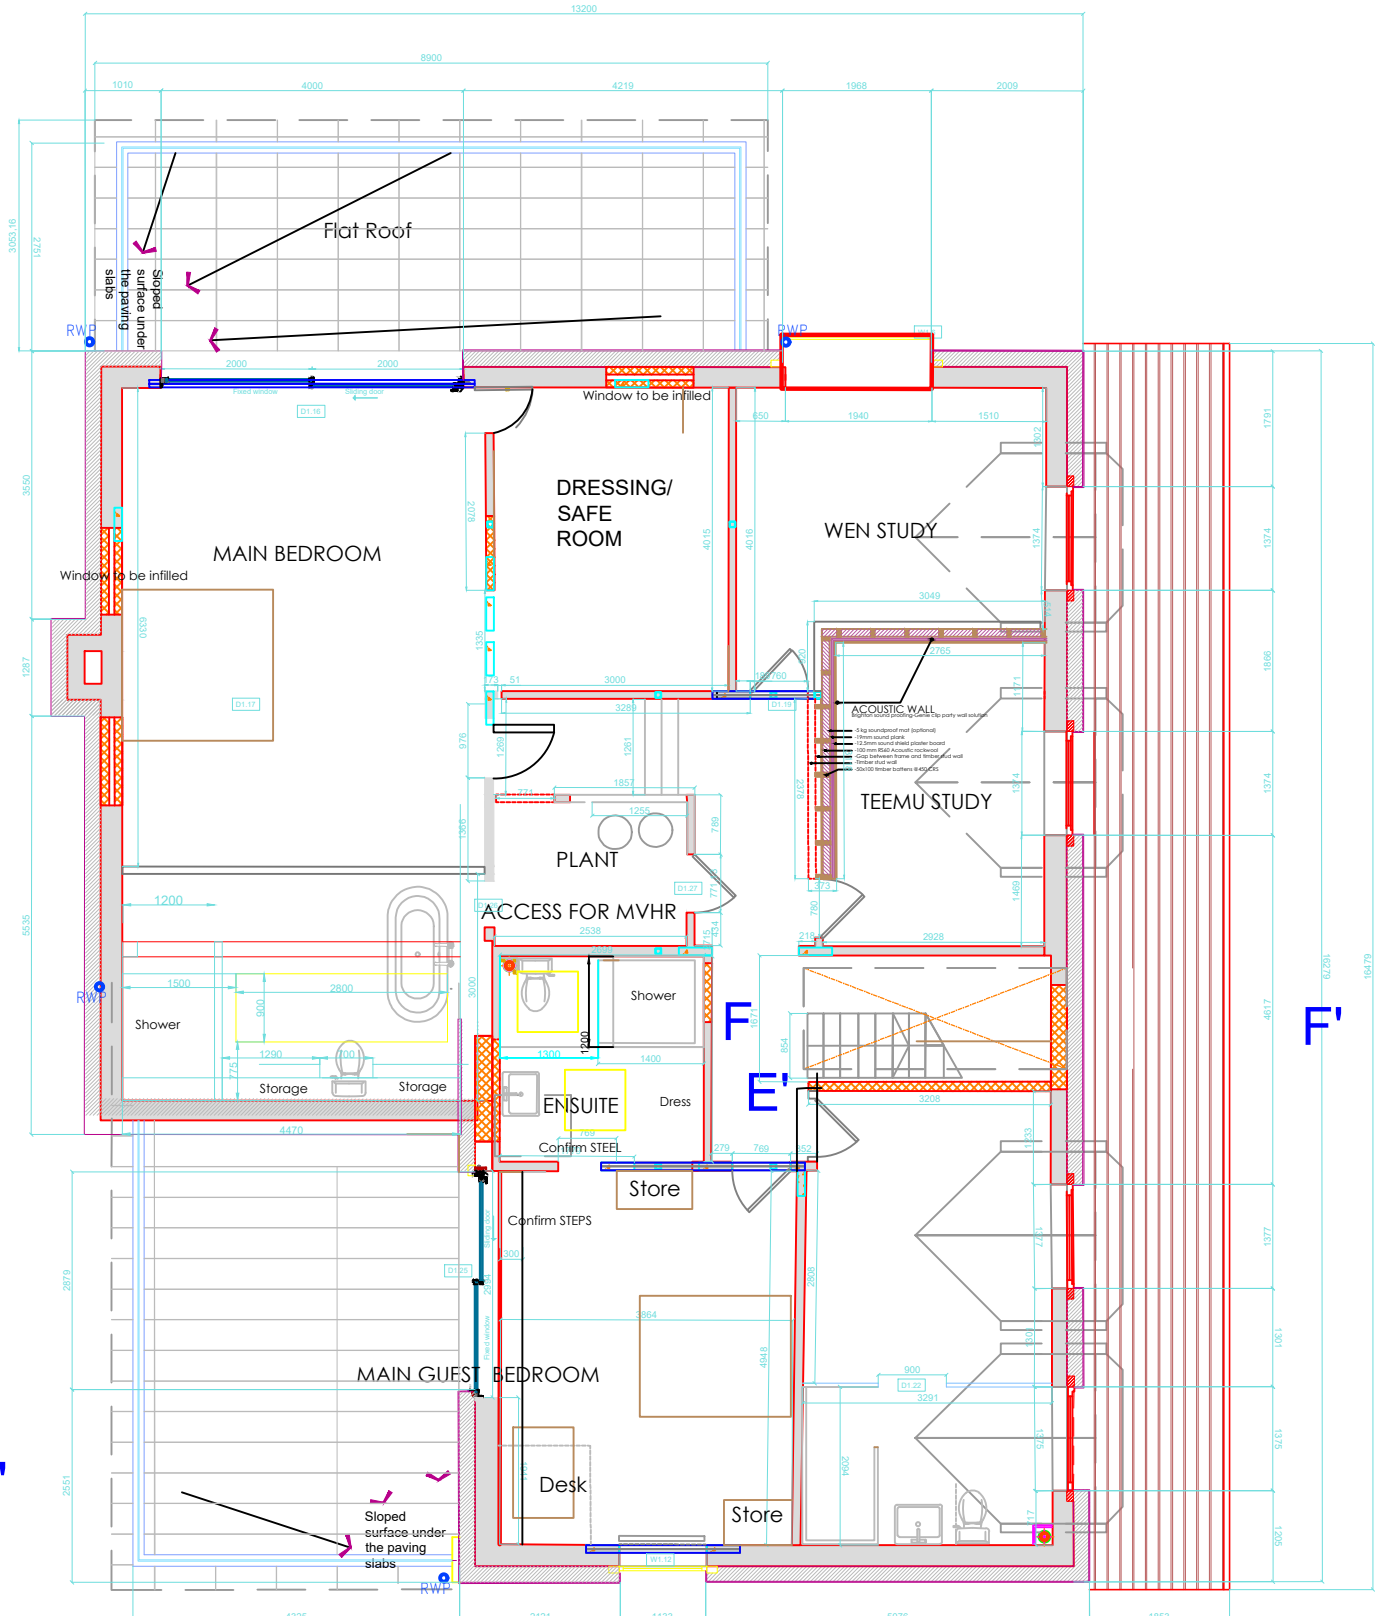


B'

C'

D'

REVISED FIRST FLOOR PLAN 2 Mar 23

 

SCALE 1:100

Amendment to Drawing:-
5973-0203-P03 First Floor Plan

Showing amendment to extension on Master Bedroom

2 March 2023

Clare Crabtree
ClaranDesign Ltd

File name: 5973_0203_P03 amended version - 2 Mar 23