

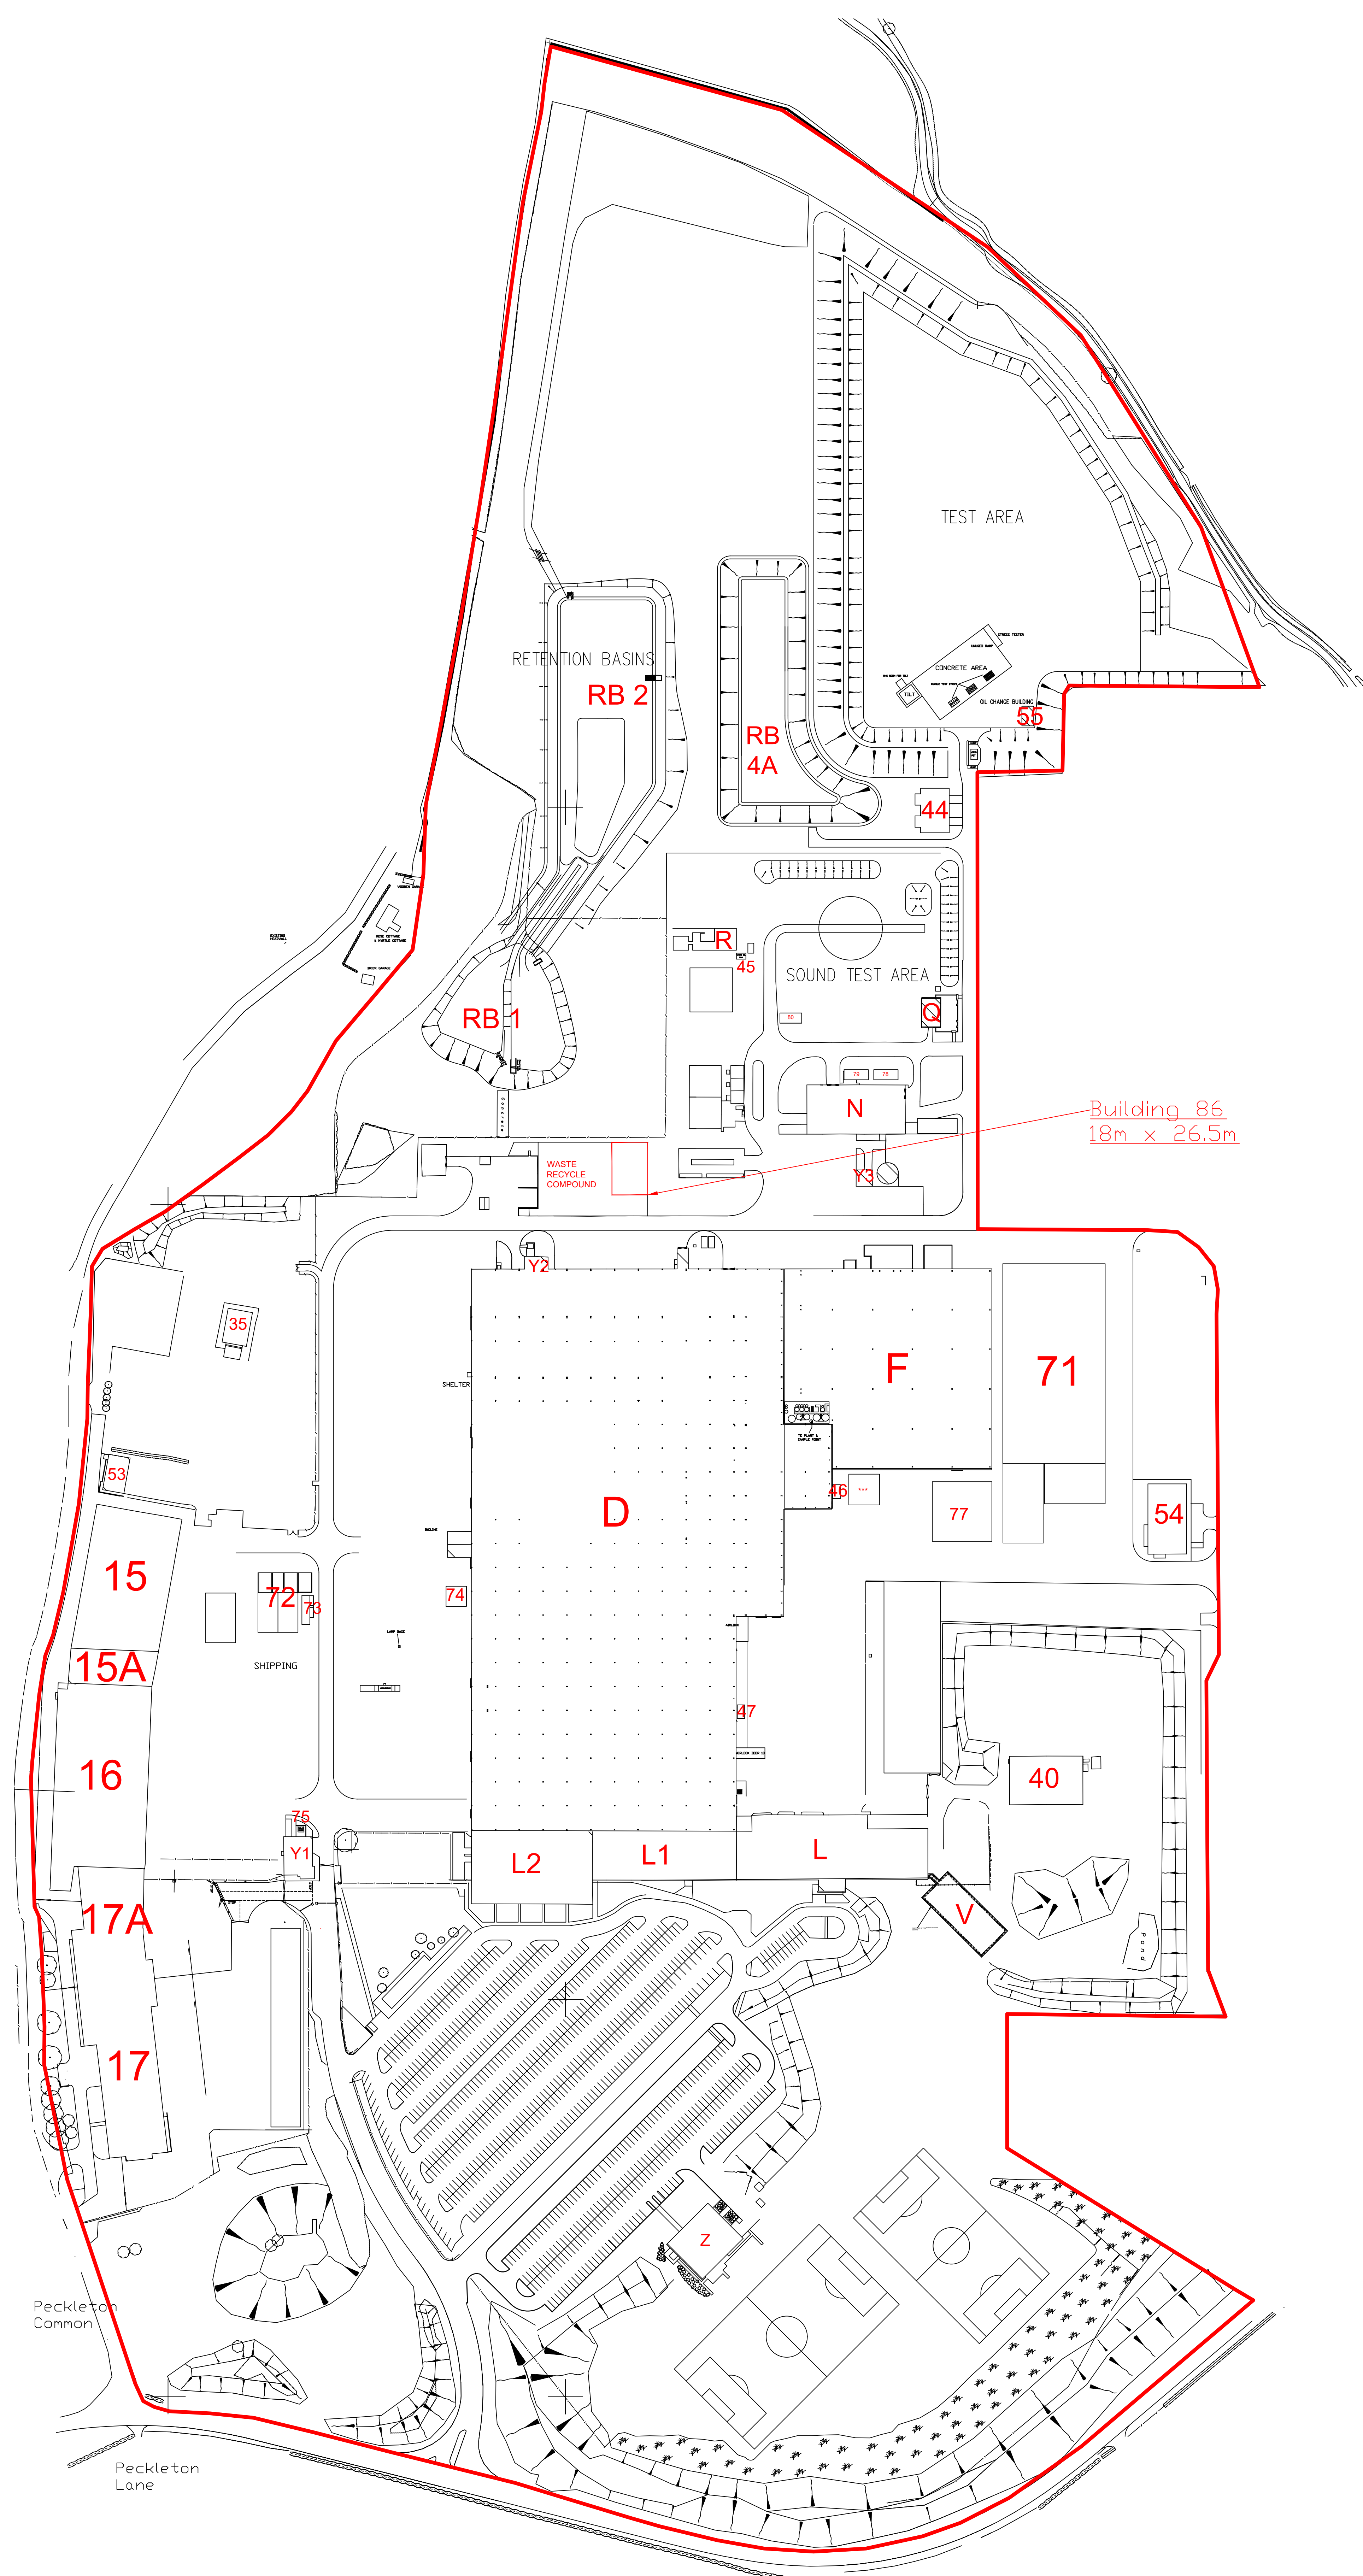


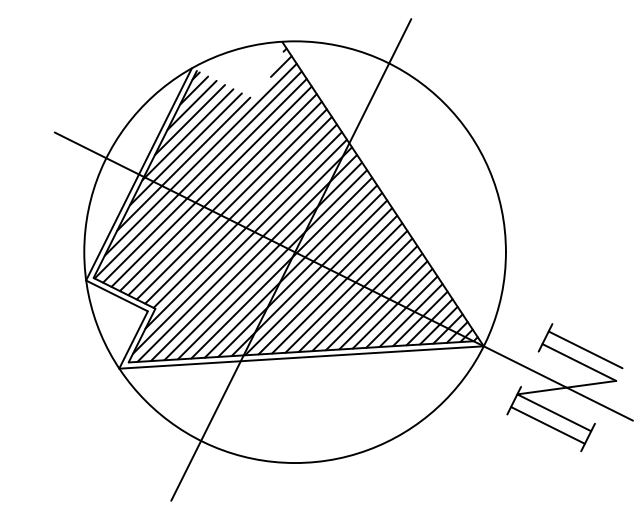

Caterpillar Uk Ltd
Peckleton Lane,
Desford,
Leicestershire
LE9 9JT

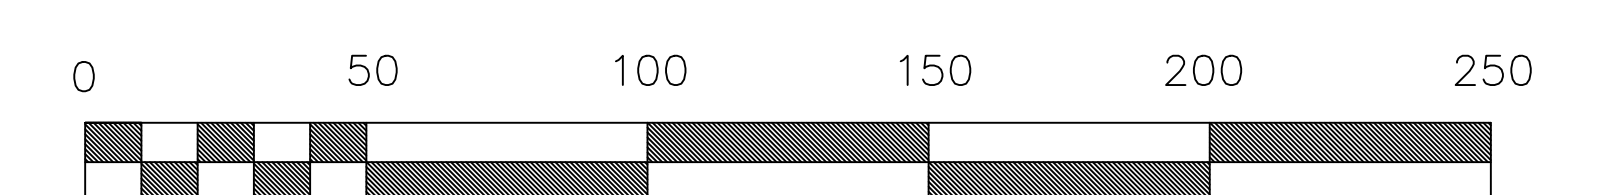

CATERPILLAR UK LTD SITE

R E V I S I O N S	DATE	Init	DETAILS
TITLE: Proposed Building Site Plan			
DWG No:			SCALE: 1:5000 on A3
DRAWN BY: N Glew			DATE: 07/08/2023
C.A.D. FILENAME:			