




IF IN DOUBT - ASK

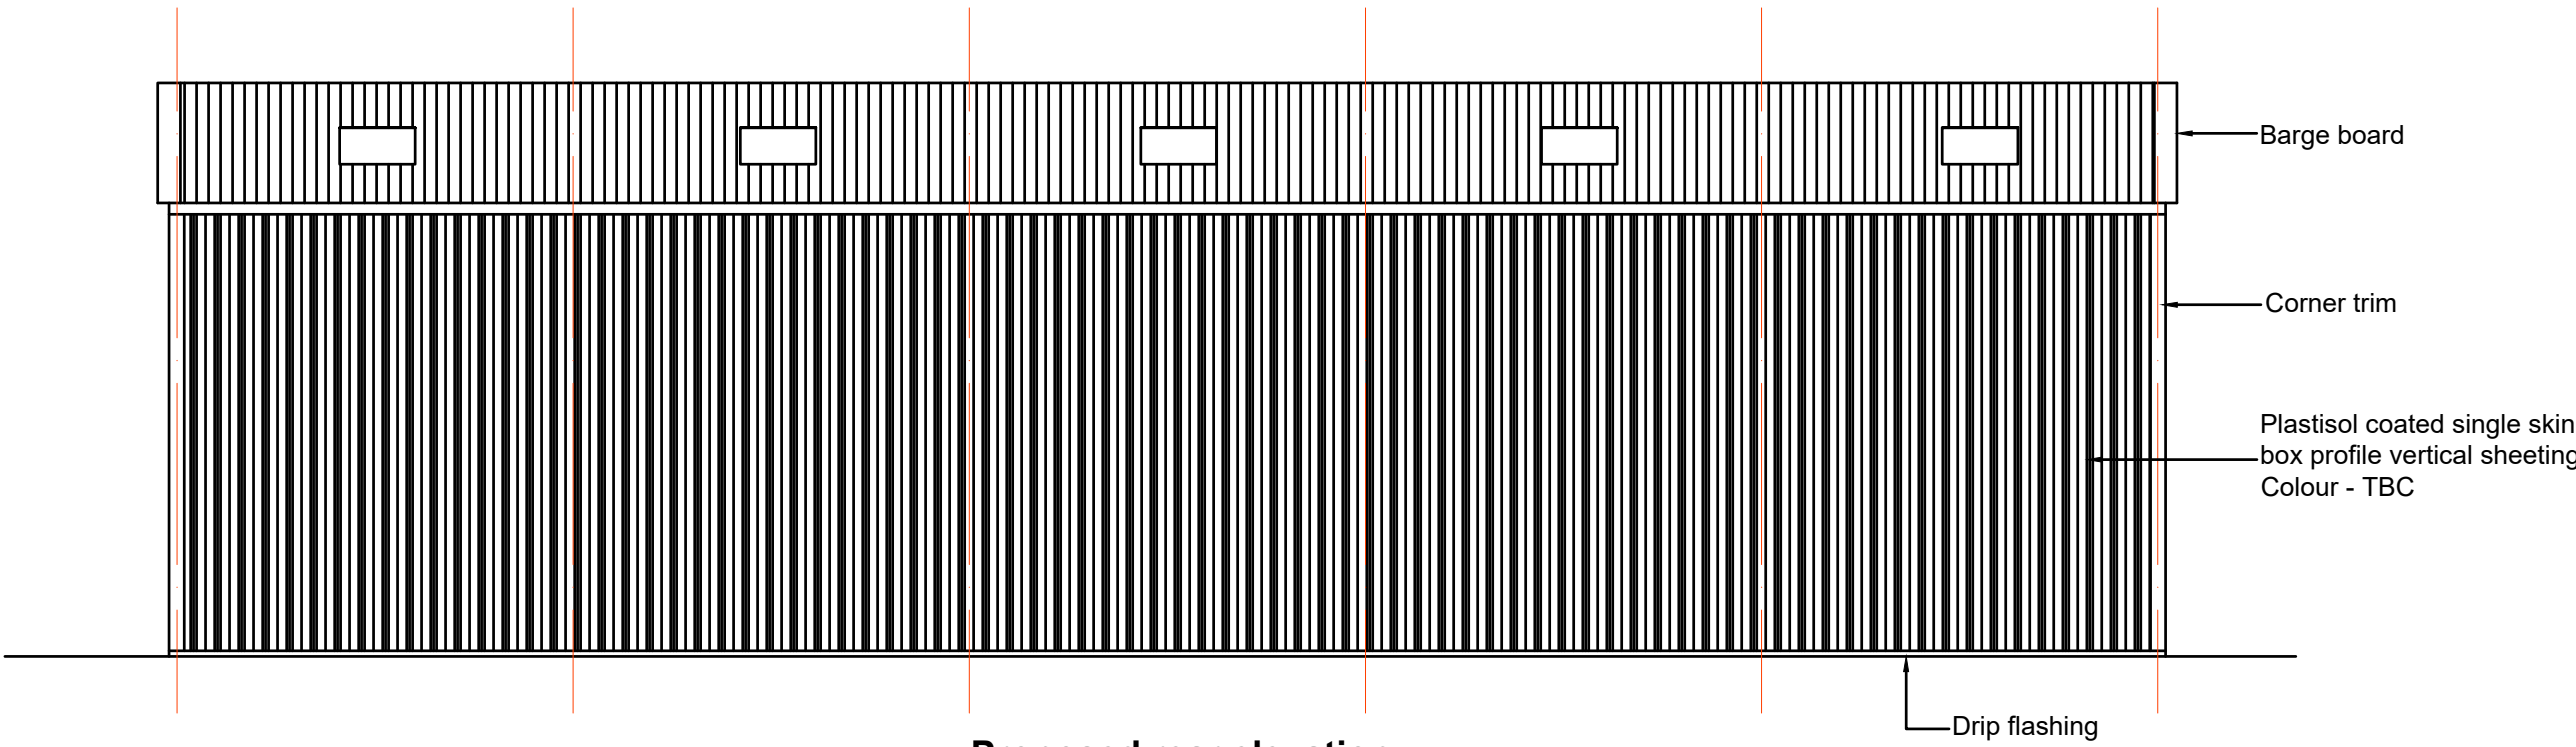


Proposed rear elevation

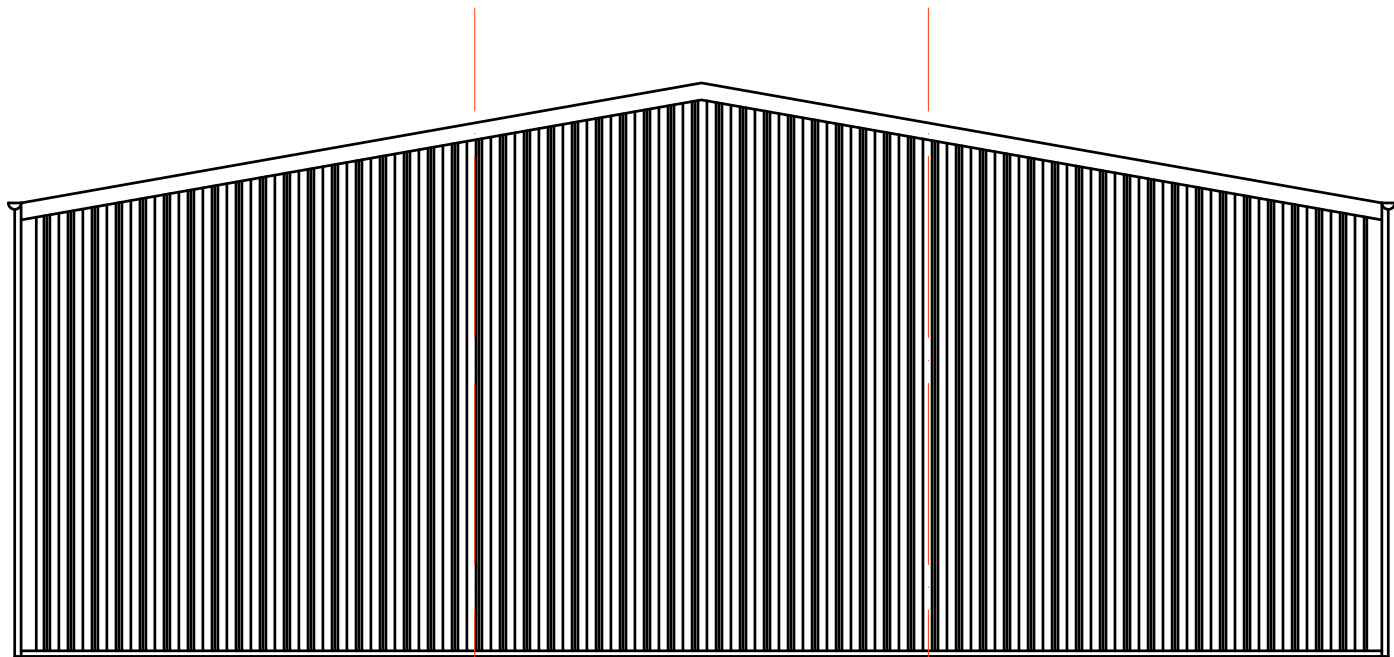



Proposed gable elevation

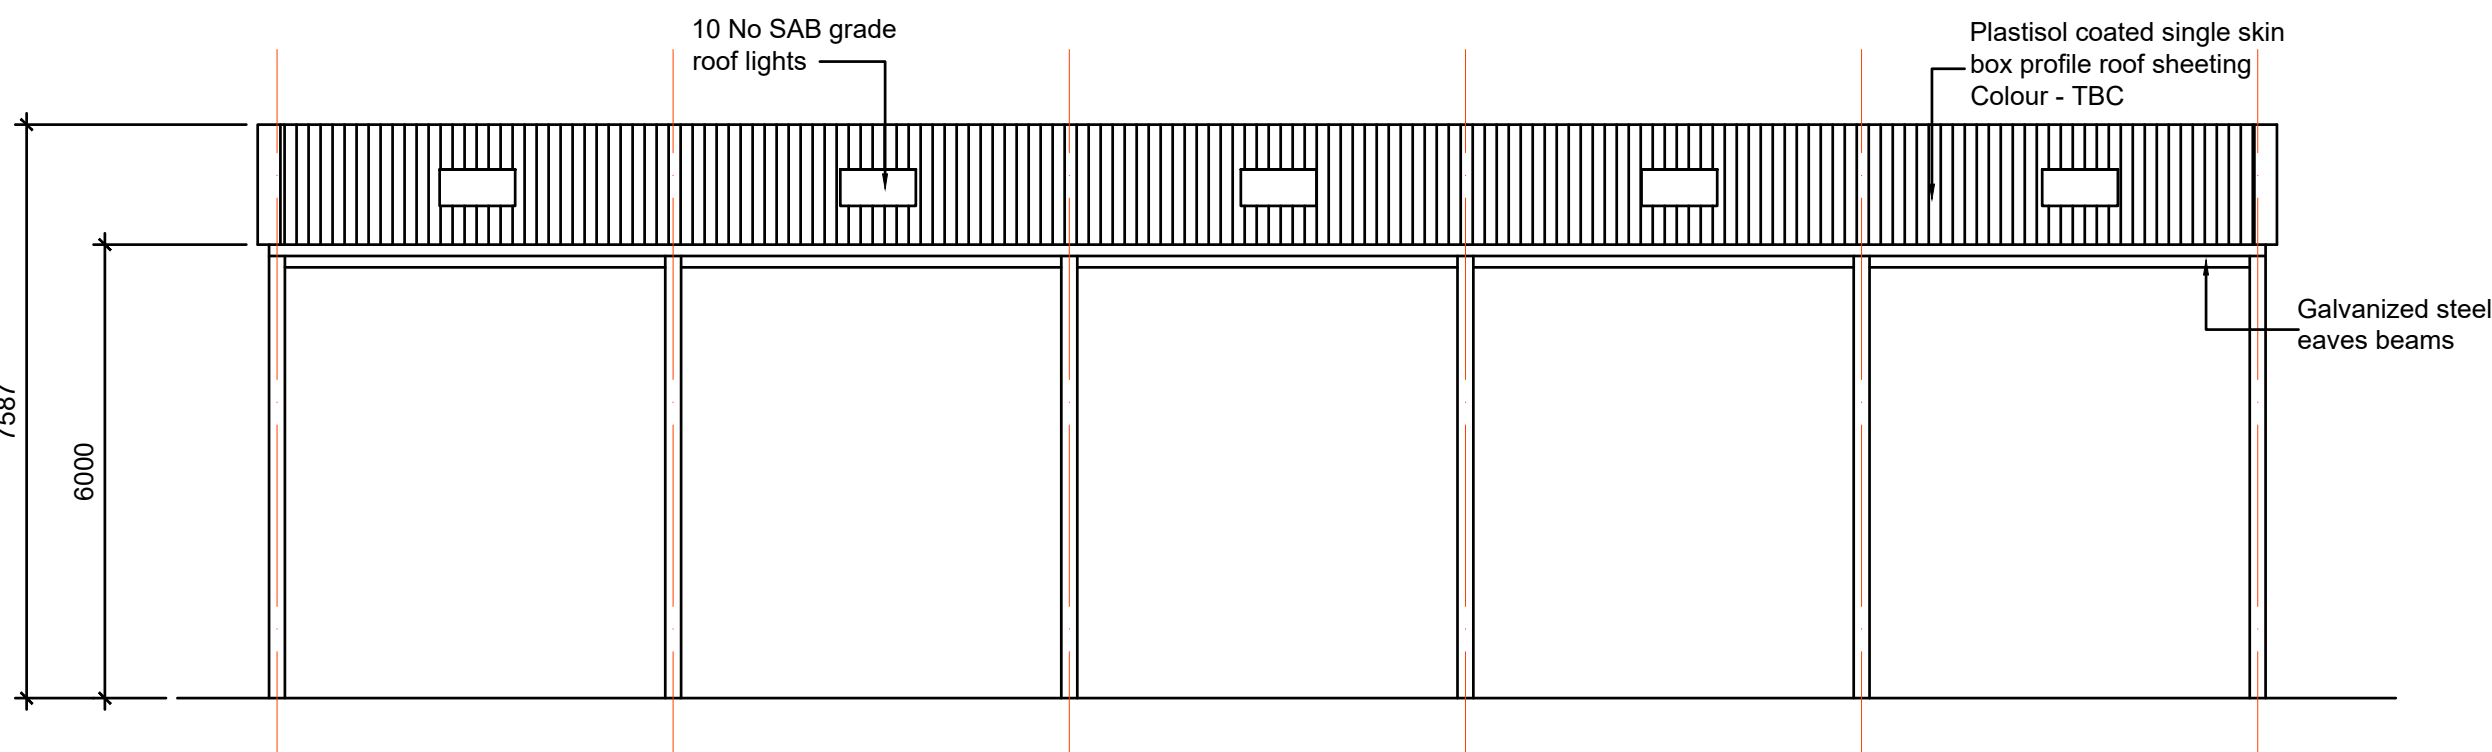

Proposed front elevation

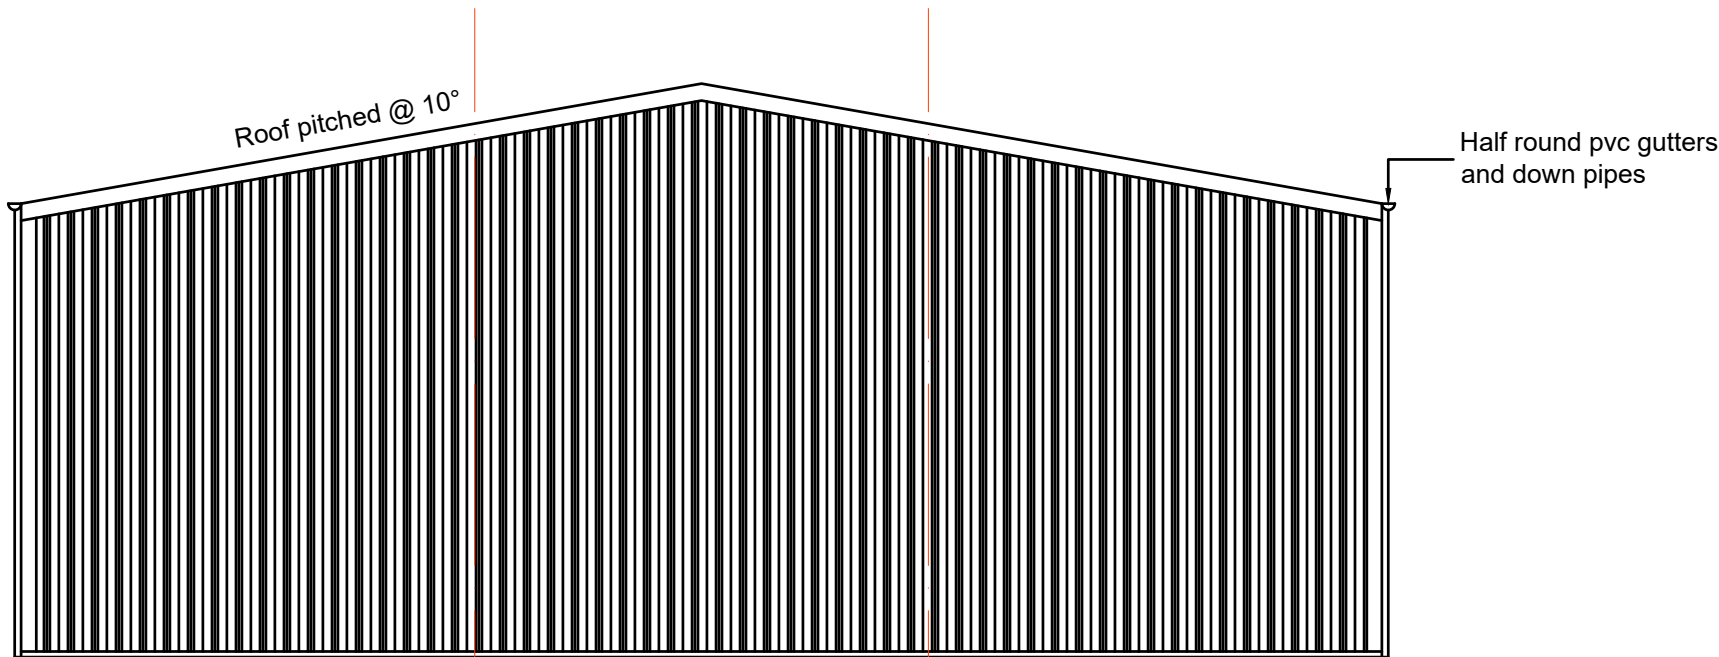

Proposed gable elevation

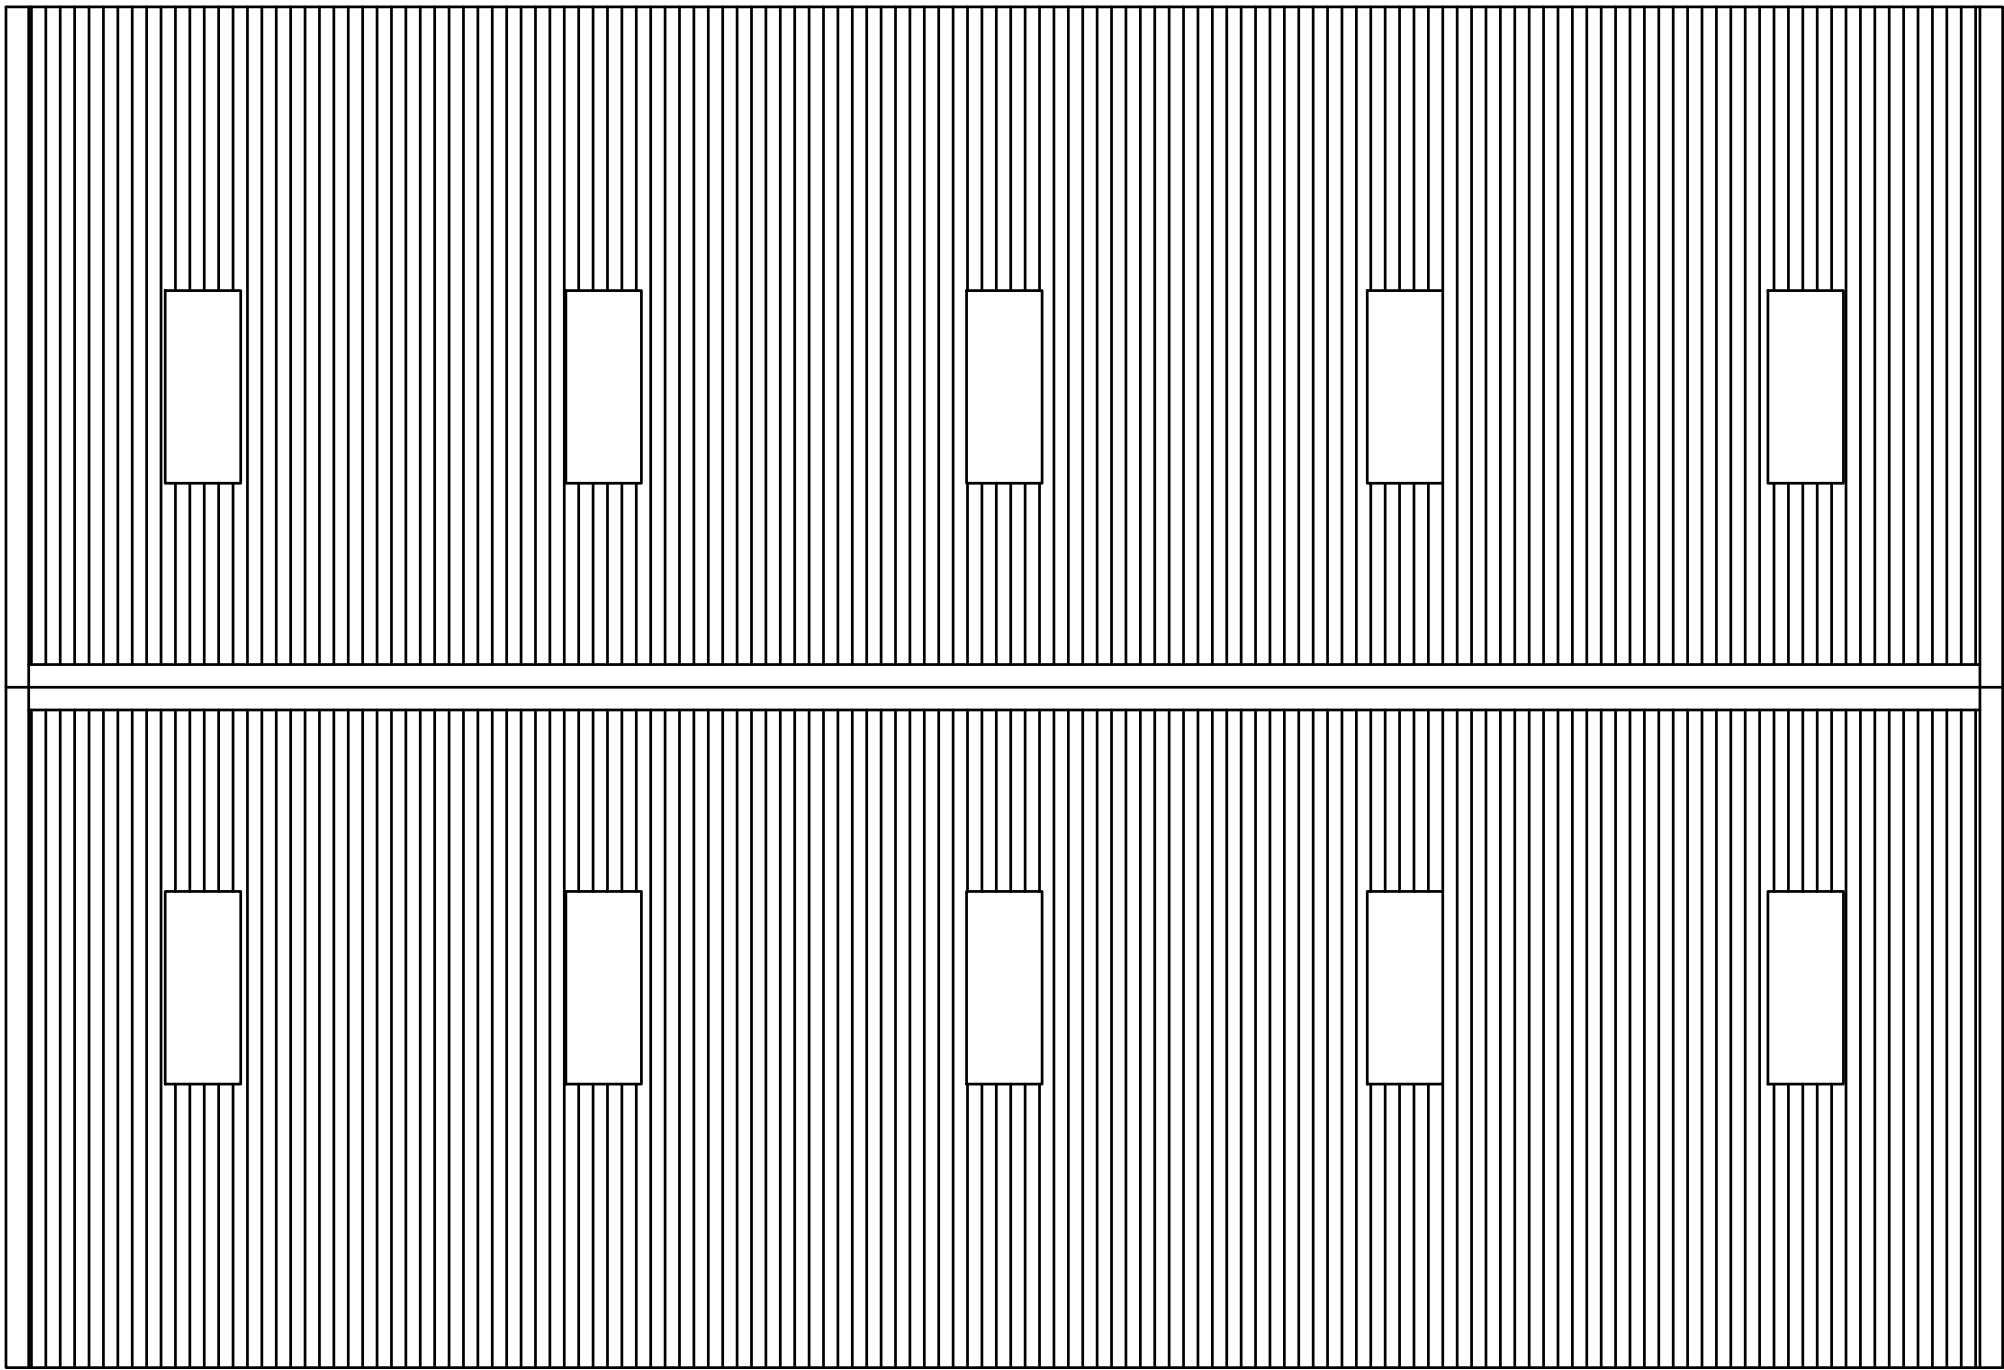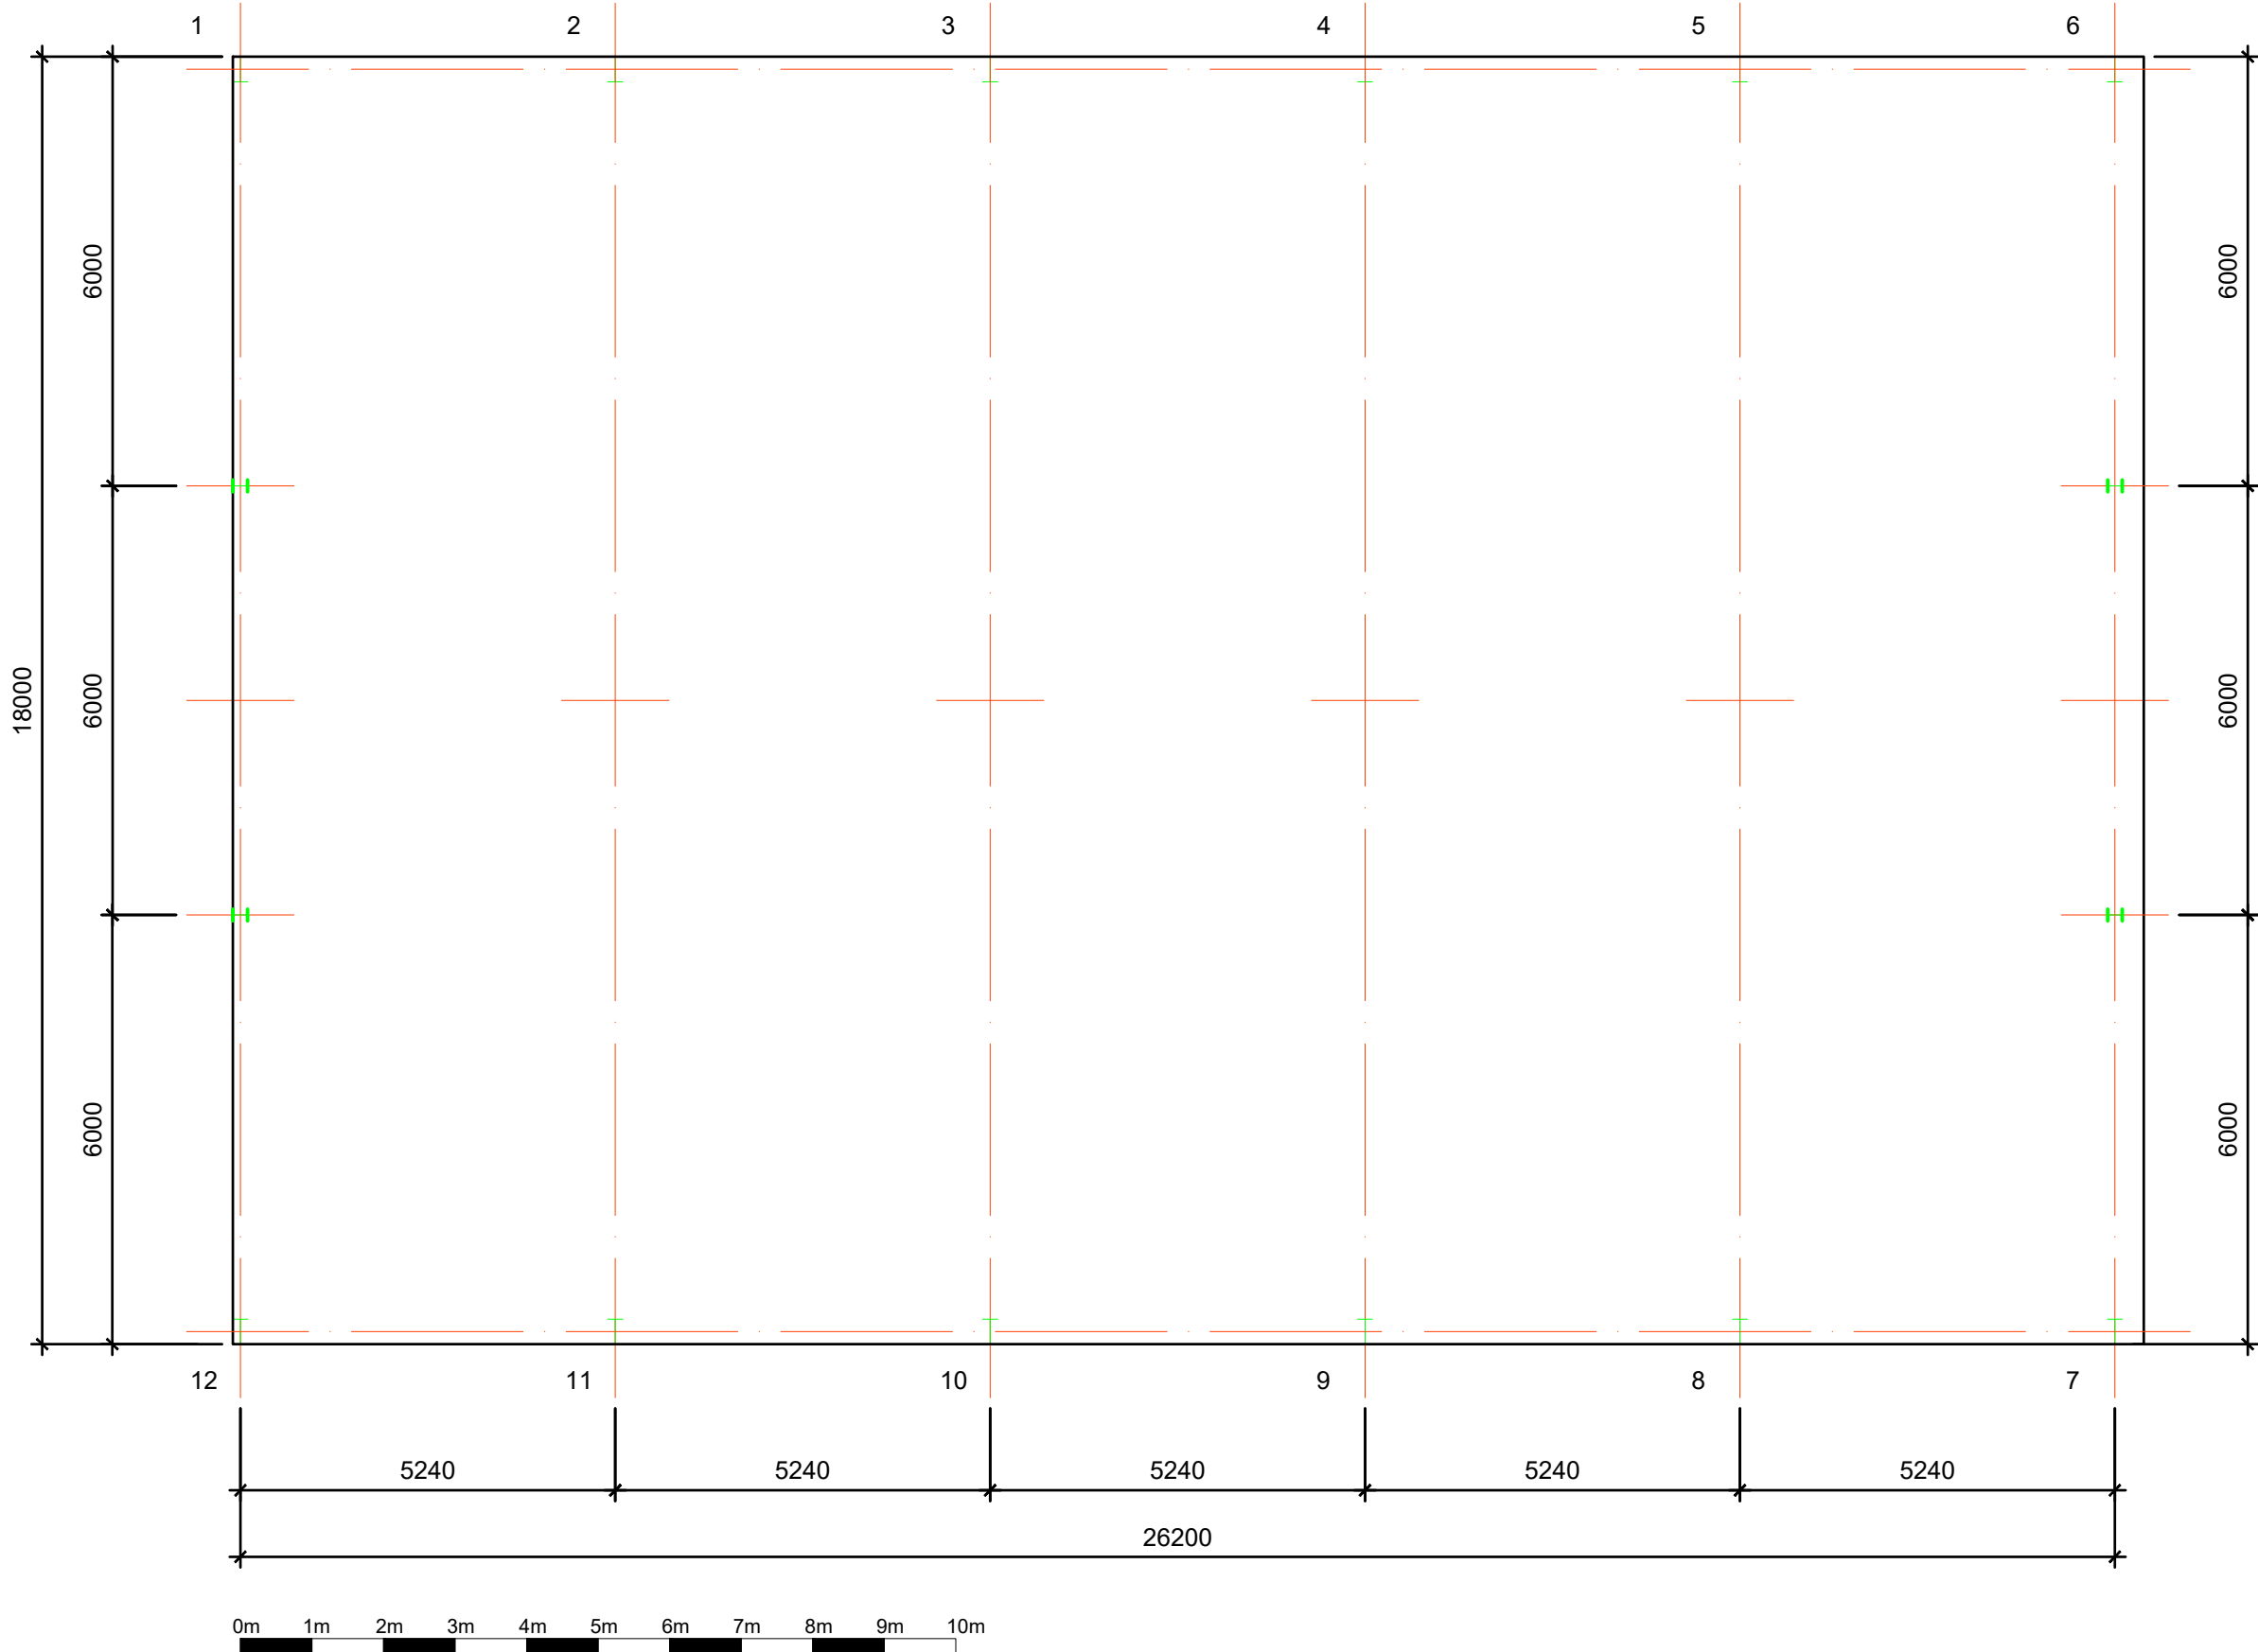

Date August 2023	Approved by
Drawn by MT	Scale - 1 : 100
Notes	
Client Mr D Portch	Site Address Caterpillar UK Leicester LE9 9JT

KIT BUILDINGS DIRECT

Unit 16, Hilton Industrial Estate, Sutton Lane, Hilton, Derby, DE65 5FE

Tel - 01283-735522 Email - Concladltd@aol.com

Webpage - www.kitbuildingsdirect.co.uk

REVISION:- B.

DRAWING NO:- MT / 1548 / 1