




Front Elevation


Side Elevation




Rear Elevation

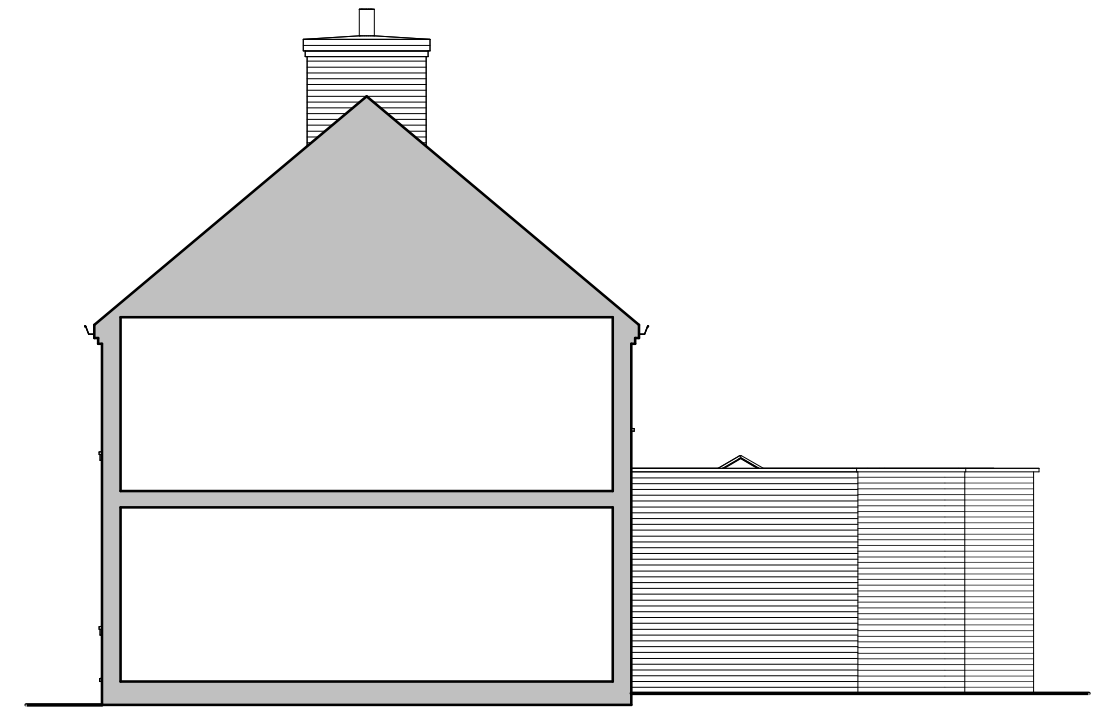

Section

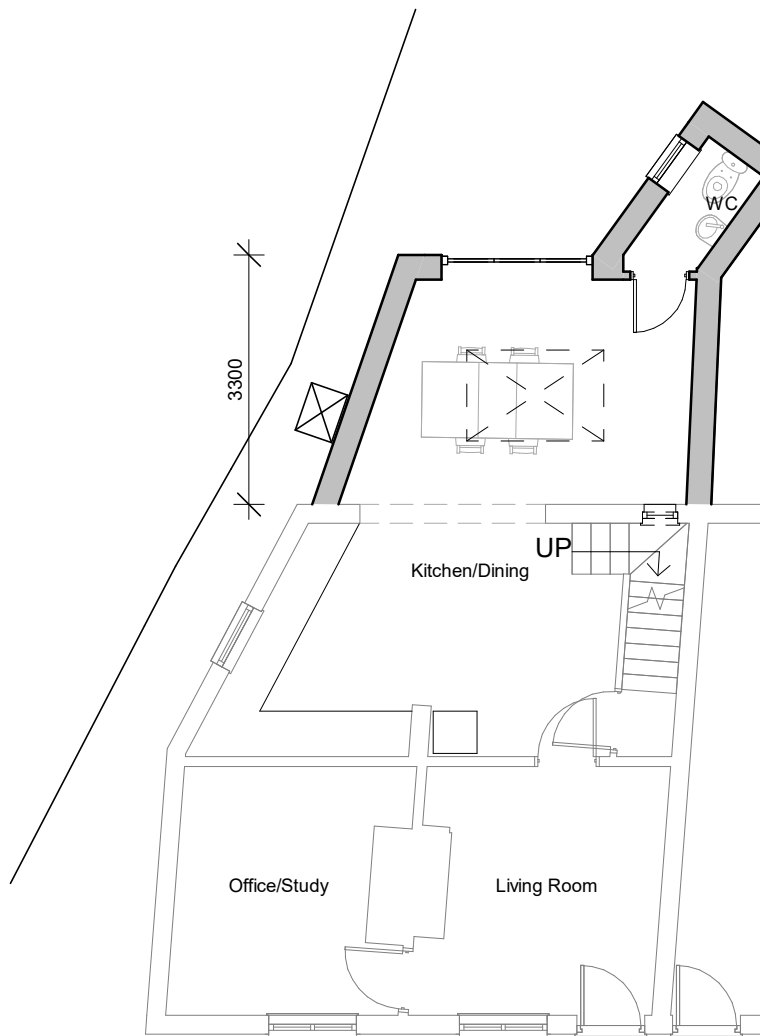

Ground Floor Plan

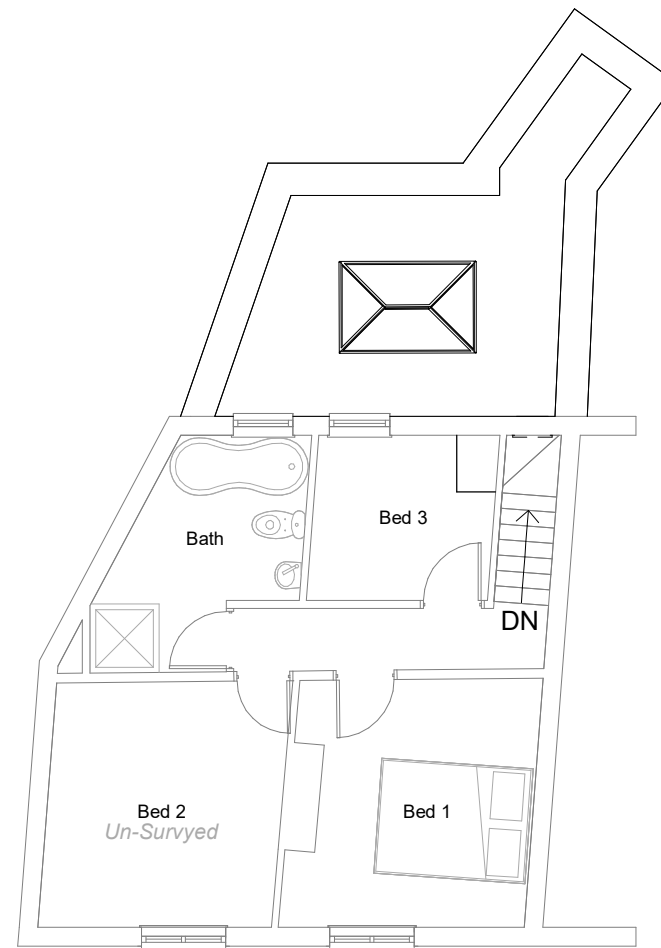

First Floor Plan



Client Mr & Mrs Gregson				hayward ARCHITECTS LTD	
Project Proposed Exts & Alts, Barton Road, Congerstone	Scale 1:100		Job No. 17/63		
	Date JUL 2026				
Drawing Scheme 07	Author MEG	Sheet A3	Drawing No. 11B		
			19 Station Road Hinckley Leicestershire LE10 1AW Tel: 01455 635 665 Fax: 01455 618 971 www.hayward-architects.co.uk		
THE COPYRIGHT OF THIS DRAWING IS VESTED IN HAYWARD ARCHITECTS LTD. REPRODUCTION IN ANY FORM, EITHER IN WHOLE OR IN PART IS FORBIDDEN WITHOUT THE PRIOR WRITTEN PERMISSION OF THE COPYRIGHT HOLDER. DO NOT SCALE FROM DRAWING AND ONLY FIGURED DIMENSIONS ARE TO BE USED			Drawing Status Planning Stage		