




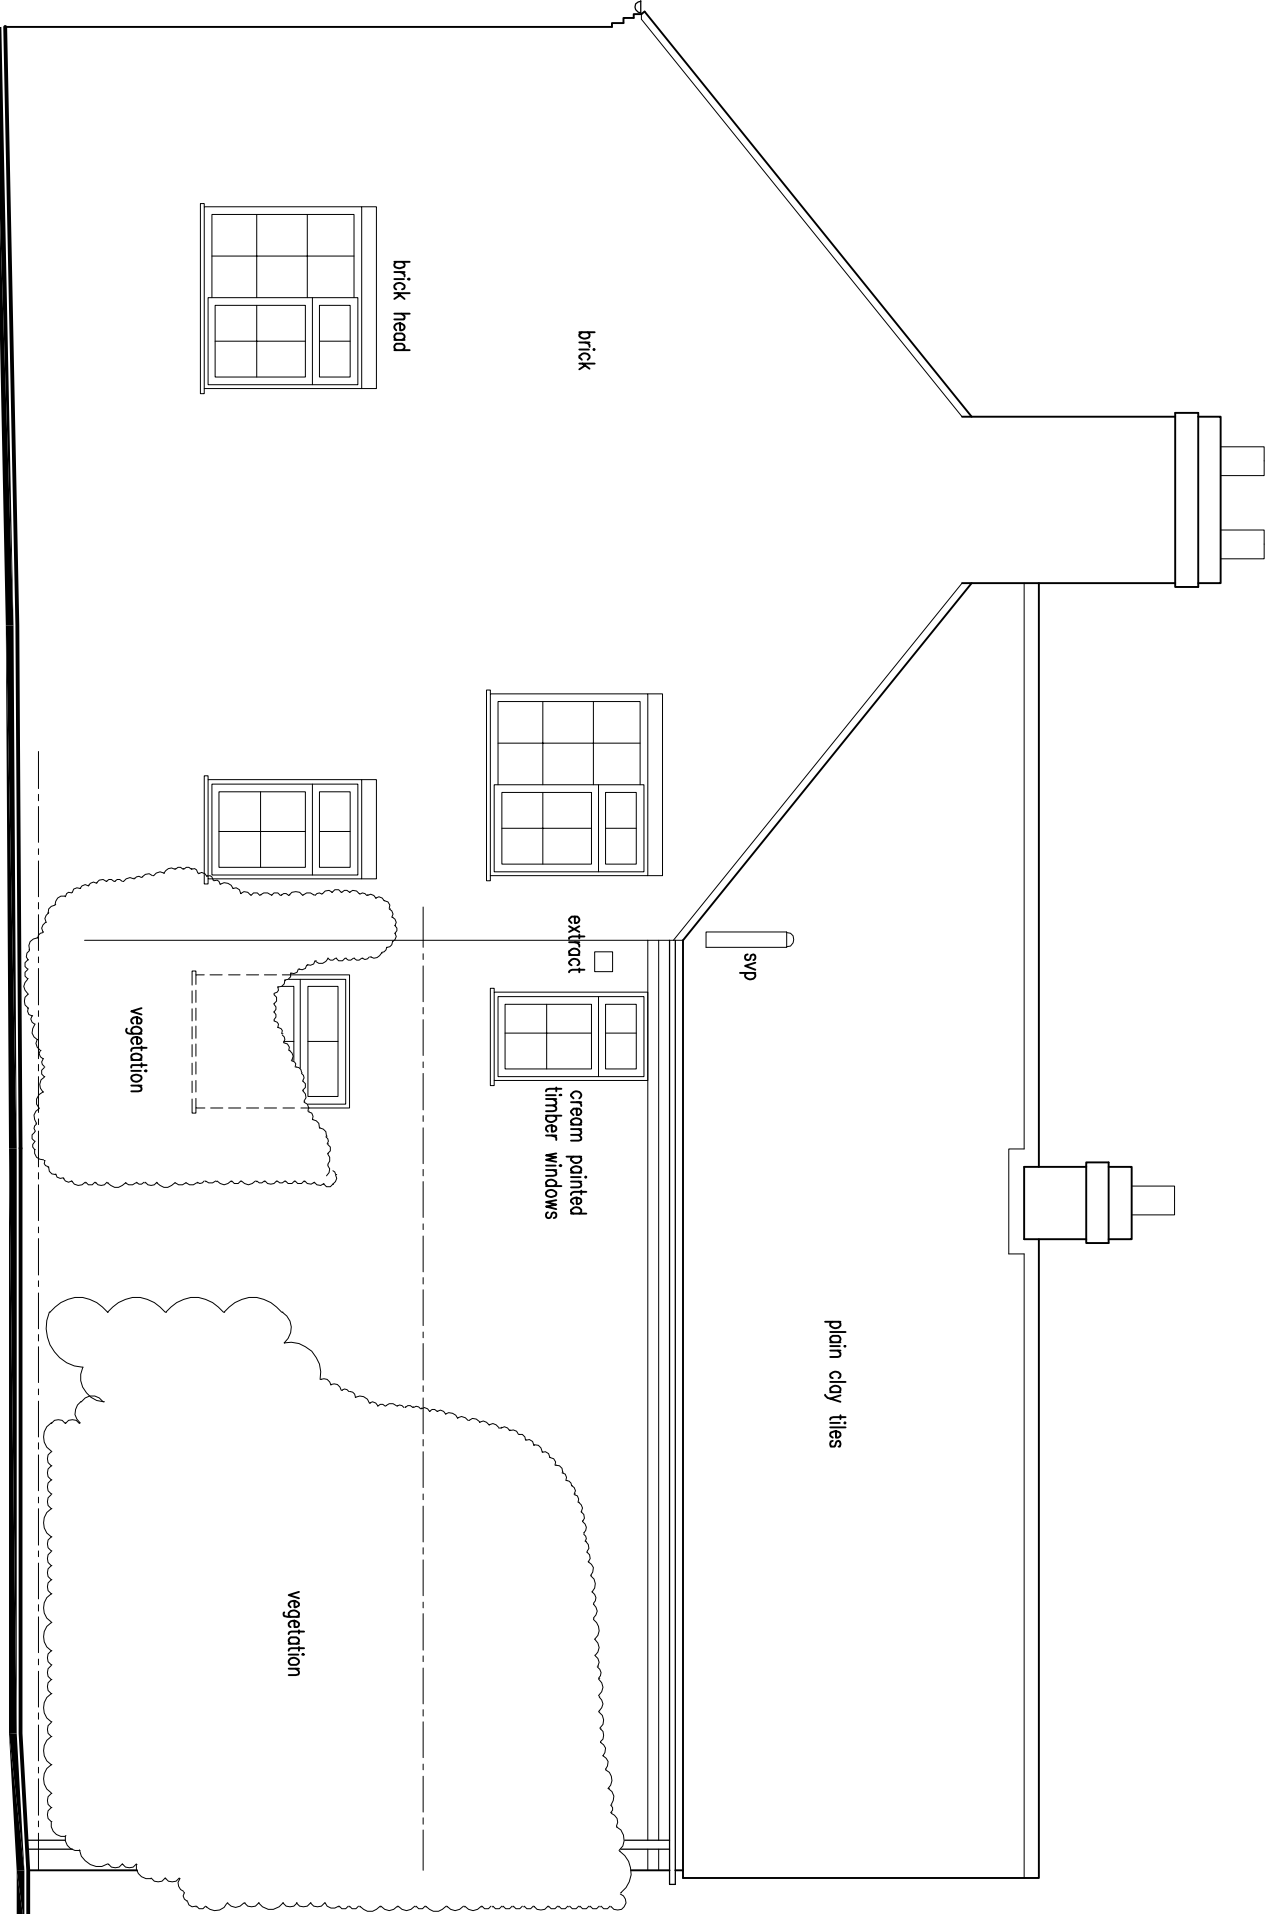

Existing Side Elevation
Scale 1:50

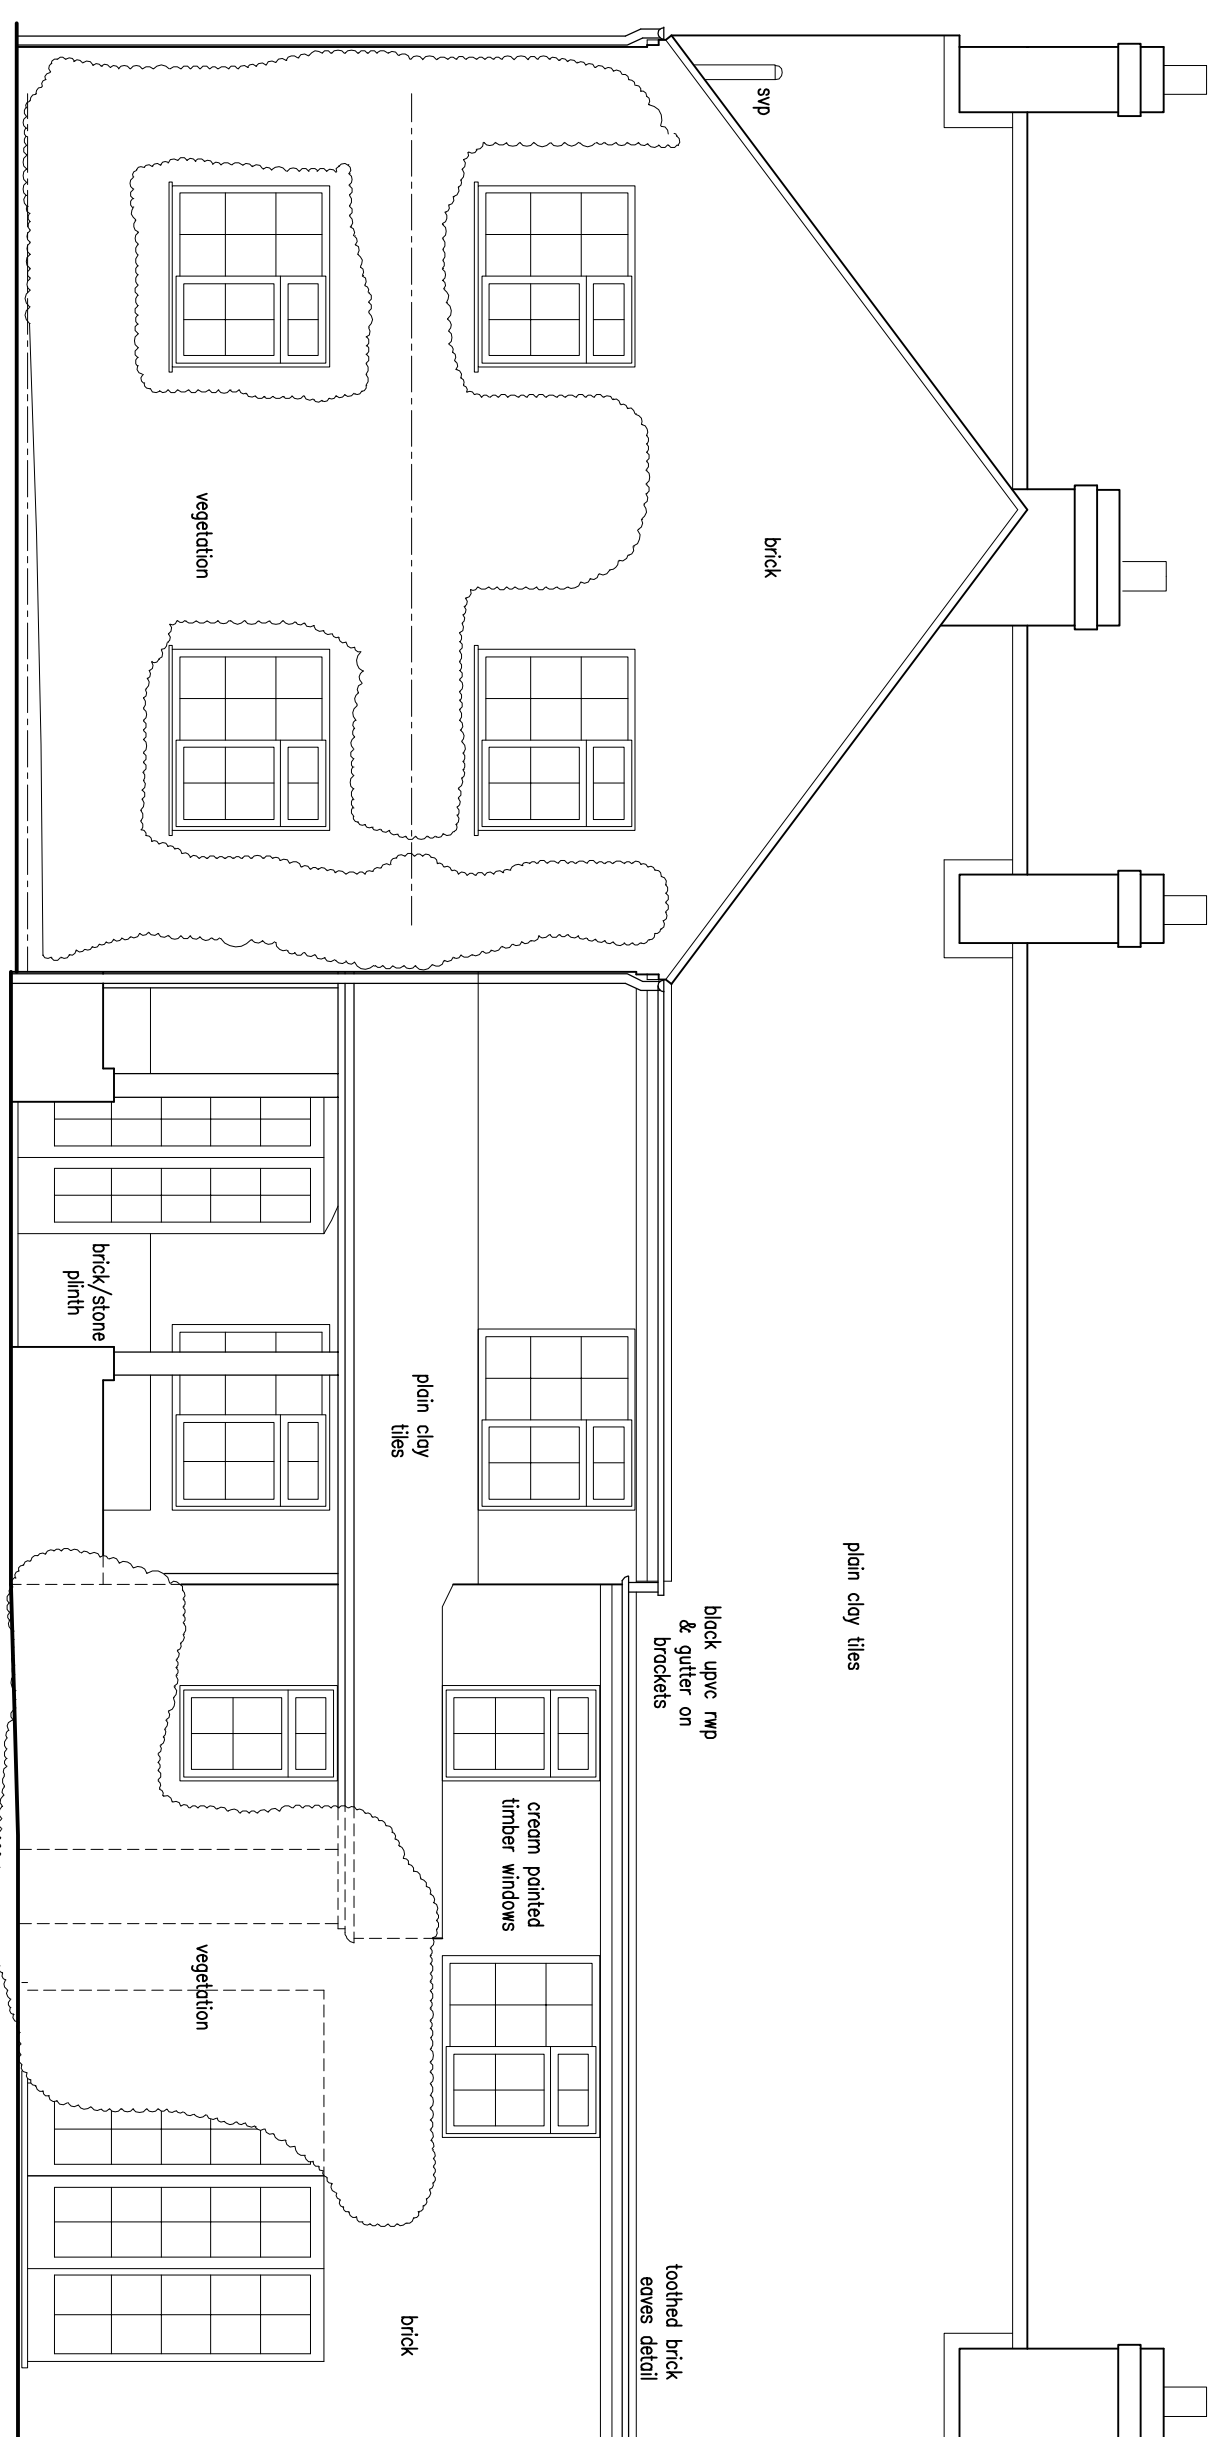


Existing Rear Elevation
Scale 1:50

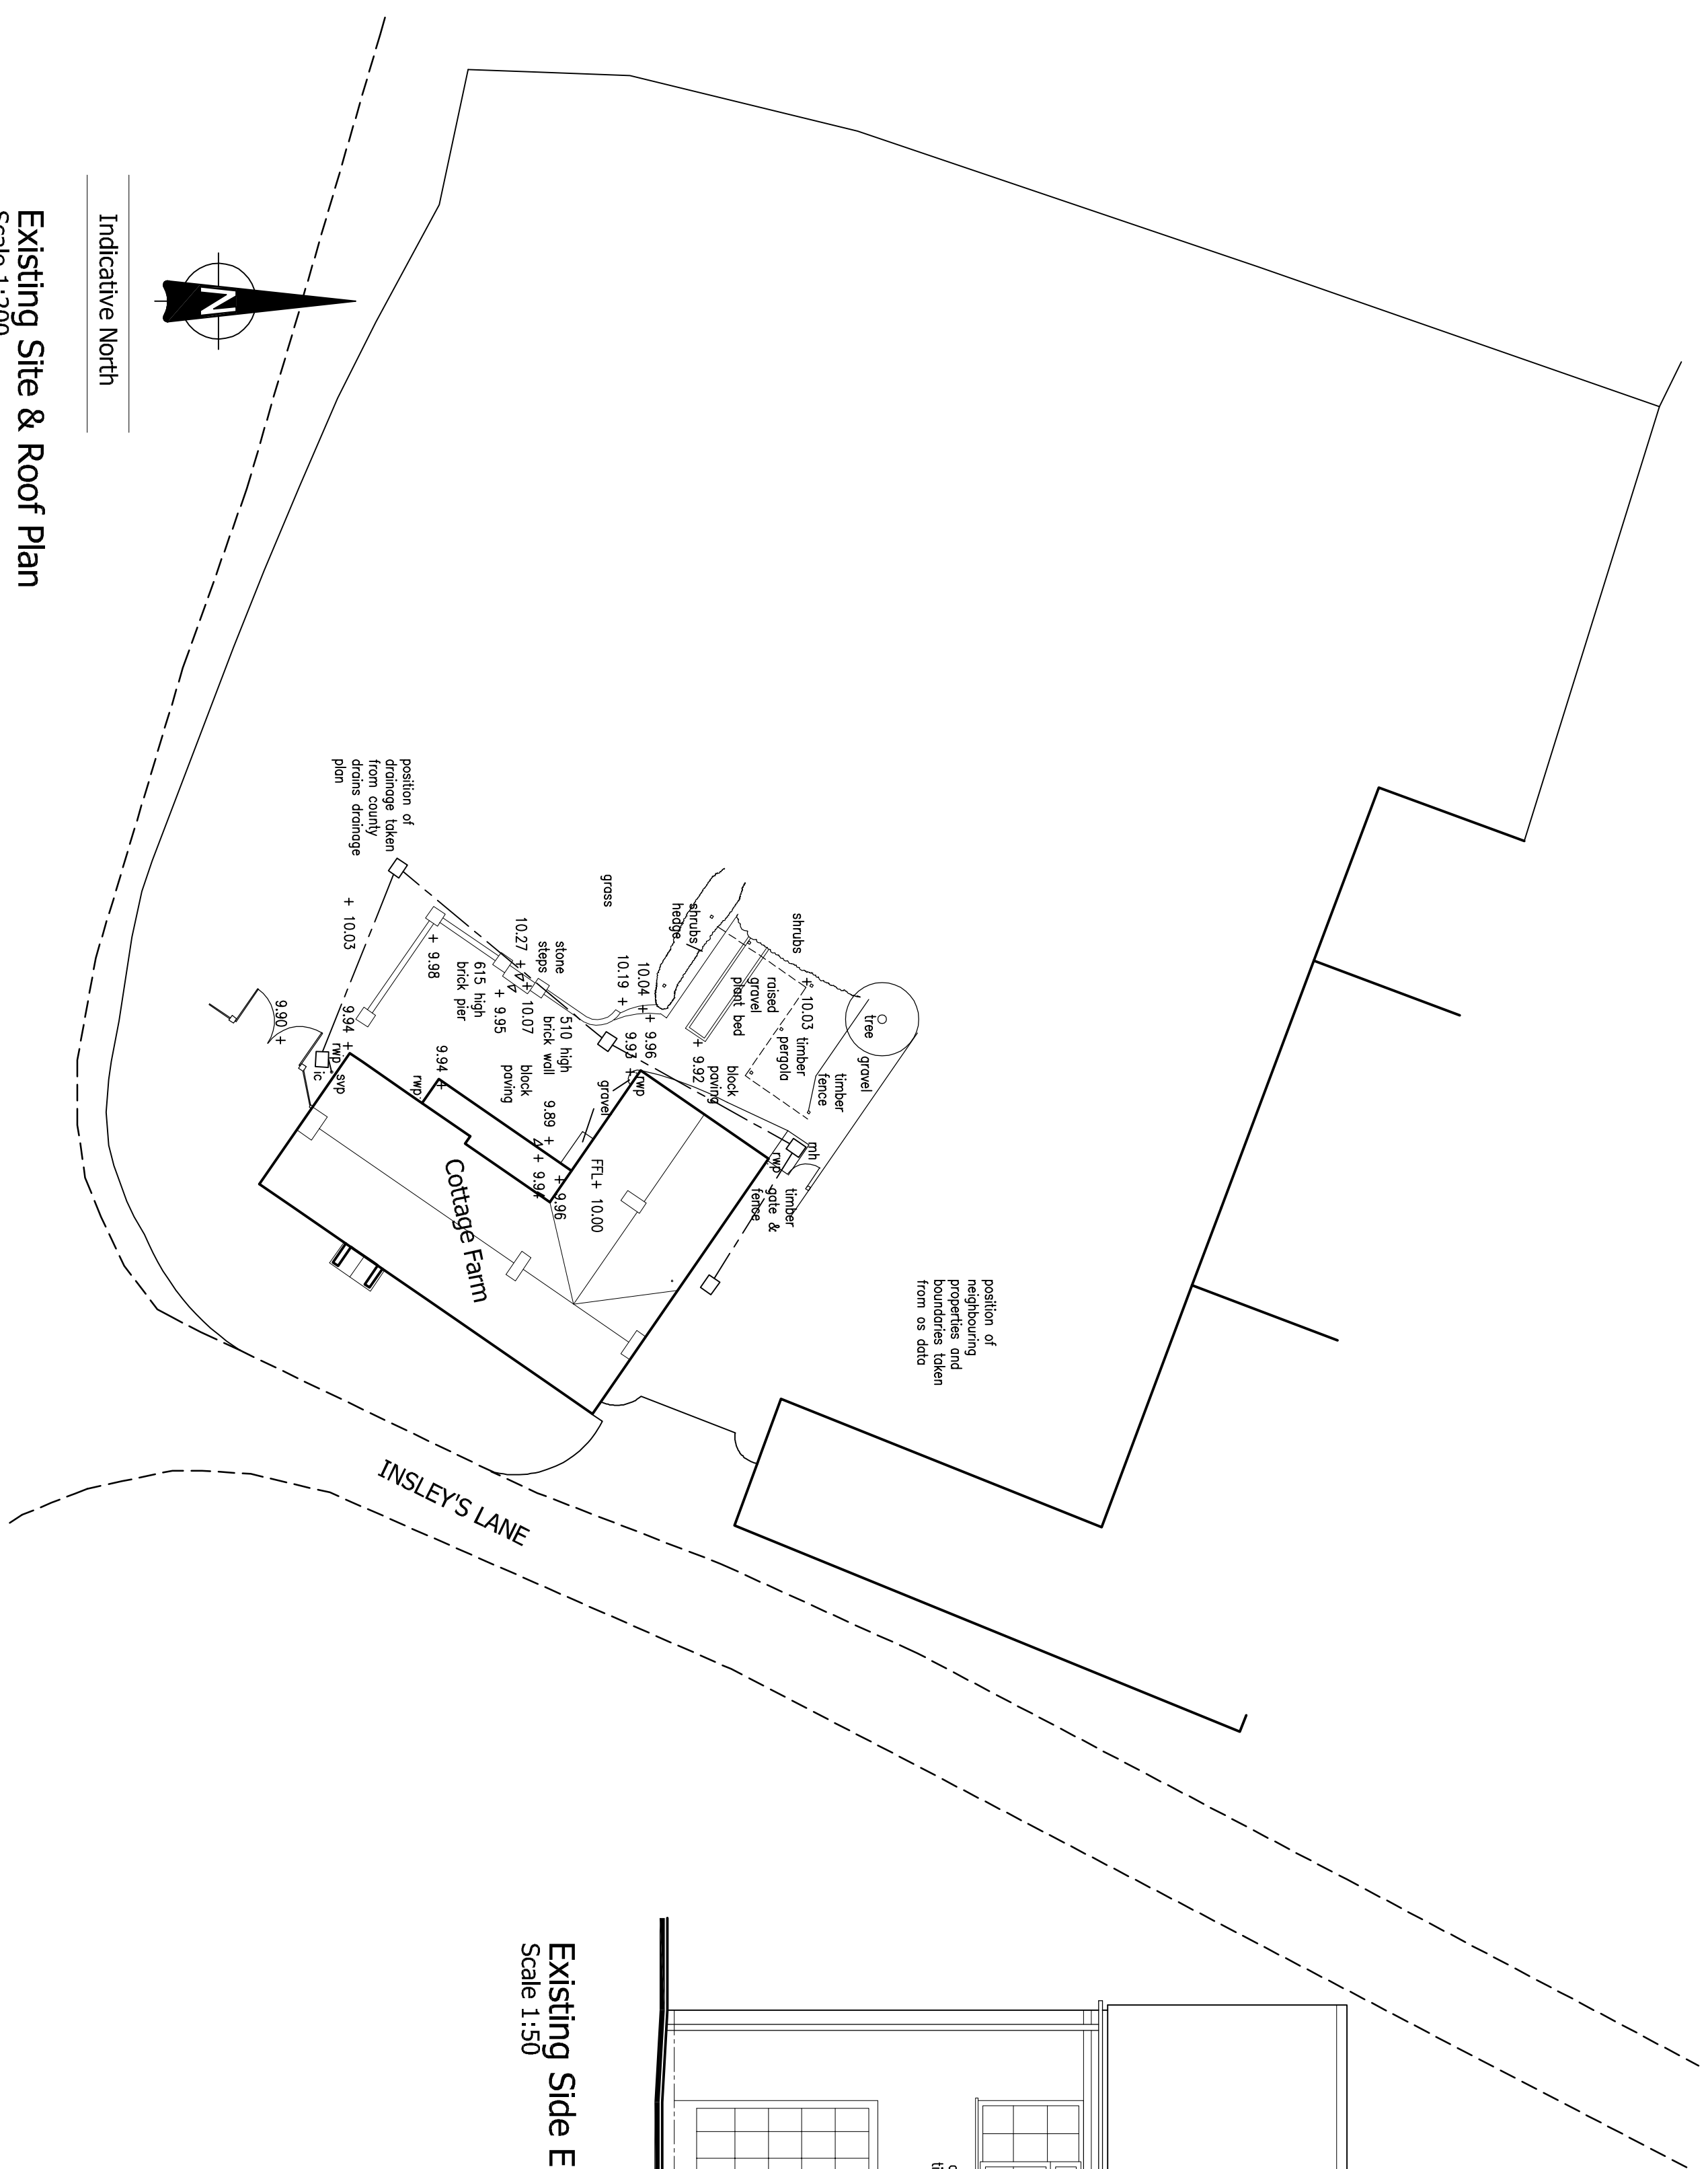


Existing Site & Roof Plan

Scale 1:200

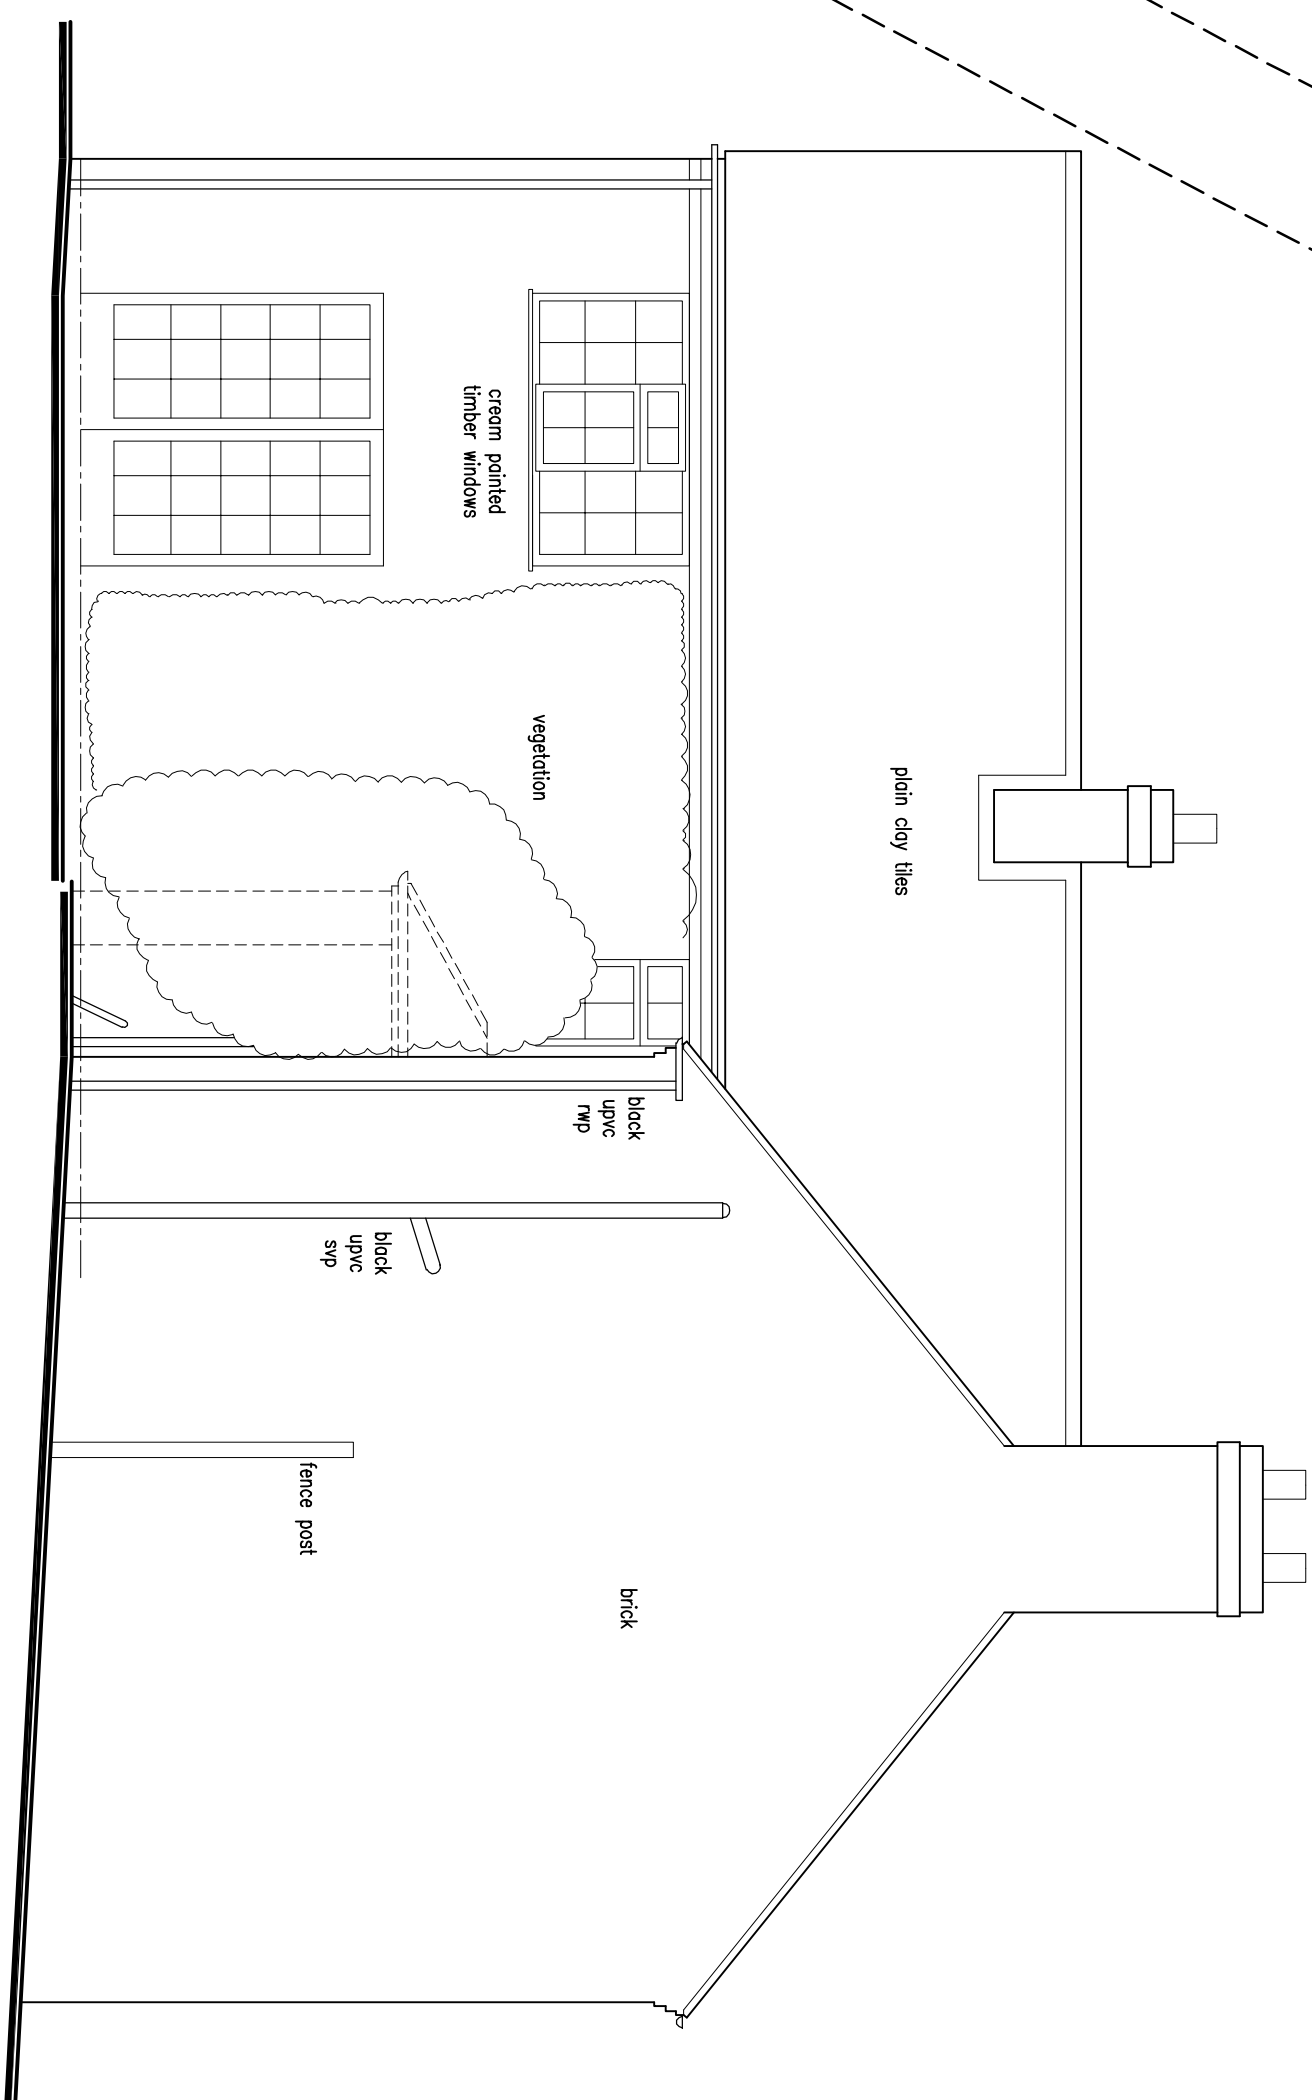

Existing Side Elevation
Scale 1:50

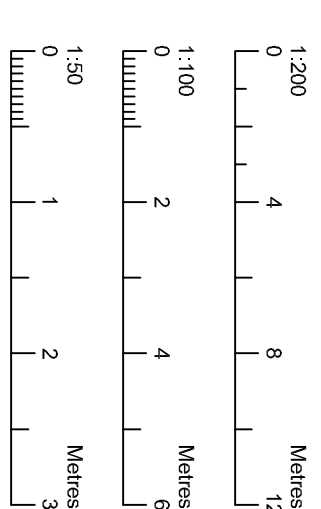

DAVID GRANGEI
ARCHITECTURAL DESIGN LIMITED

Project
Cottage Farm
Insley's Lane
Shackerstone
Nuneaton, Warwickshire

Drawing Title
Existing Details
Sheet 1 of 2

Client

Mr & Mrs M Lee

Drawing No 04104

21.4041.0

Date	Scale (A1 Size)
July 2021	As Shown
Drawn by	Checked by

	LS	SF
2010	1.0	1.0
2011	1.0	1.0
The Old Cottage Hospital, Leicester Road,
Ashby-de-la-Zouch, Leicestershire, LE65 1DN

Figured dimensions must be taken in preference to scaled dimensions and any discrepancies are to be referred to David Granger Architectural Design Limited. Contractors, subcontractors and suppliers must verify all dimensions on site before commencing any work or making any working drawings. All drawings are copyright of David Granger Architectural Design Limited. Ordnance Survey Data. © Crown Copyright. All rights reserved. Licence No. AR/00020649. Landmark Ref. LG08316

Figured dimensions must be taken in preference to scaled dimensions and any discrepancies are to be referred to David Granger Architectural Design Limited. Contractors, subcontractors and suppliers must verify all dimensions on site before commencing any work or making any working drawings. All drawings are copyright of David Granger Architectural Design Limited. Ordnance Survey Data. © Crown Copyright. All rights reserved. Licence No. AR/00020649. Landmark Ref. LG08316