




Existing First Floor Plan (Part of)
Scale 1:50

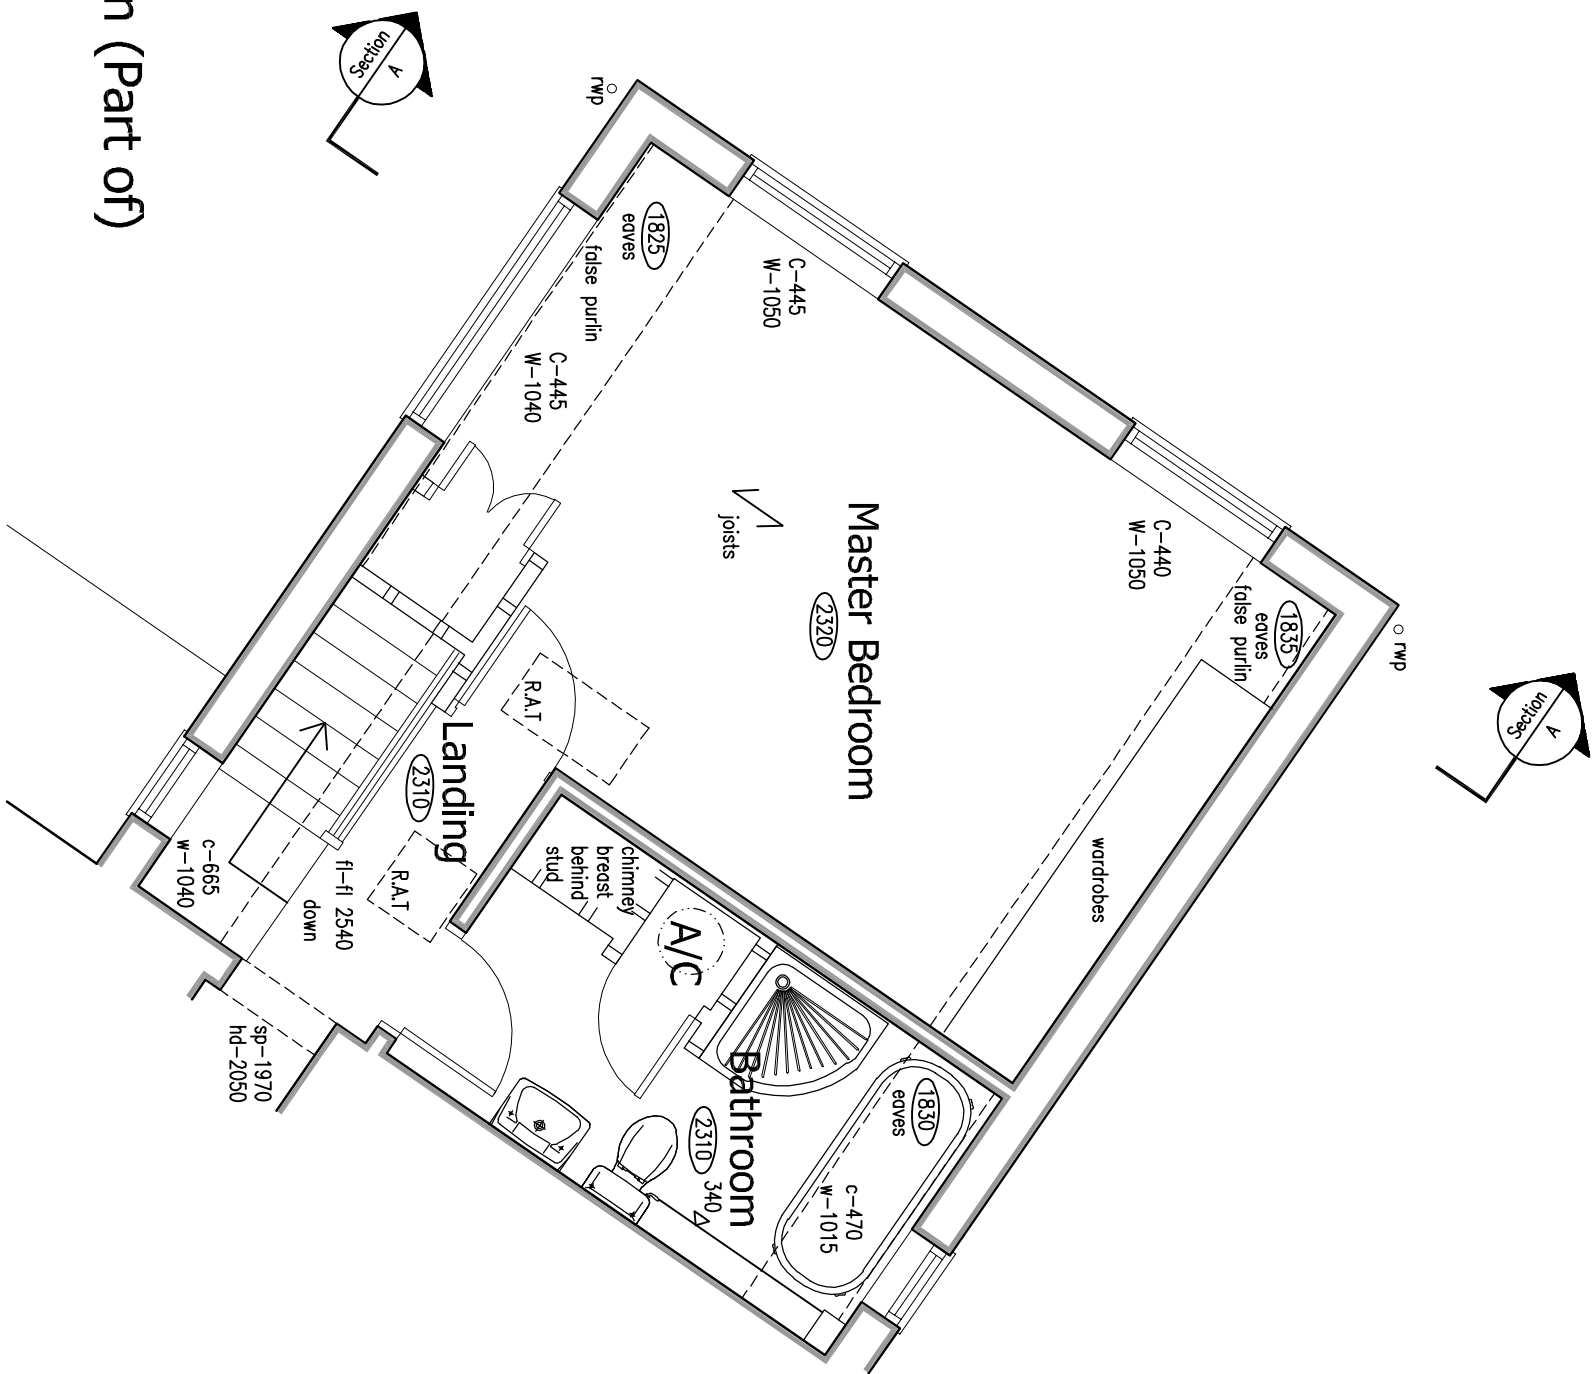

Existing Ground Floor Plan (Part of)
Scale 1:50

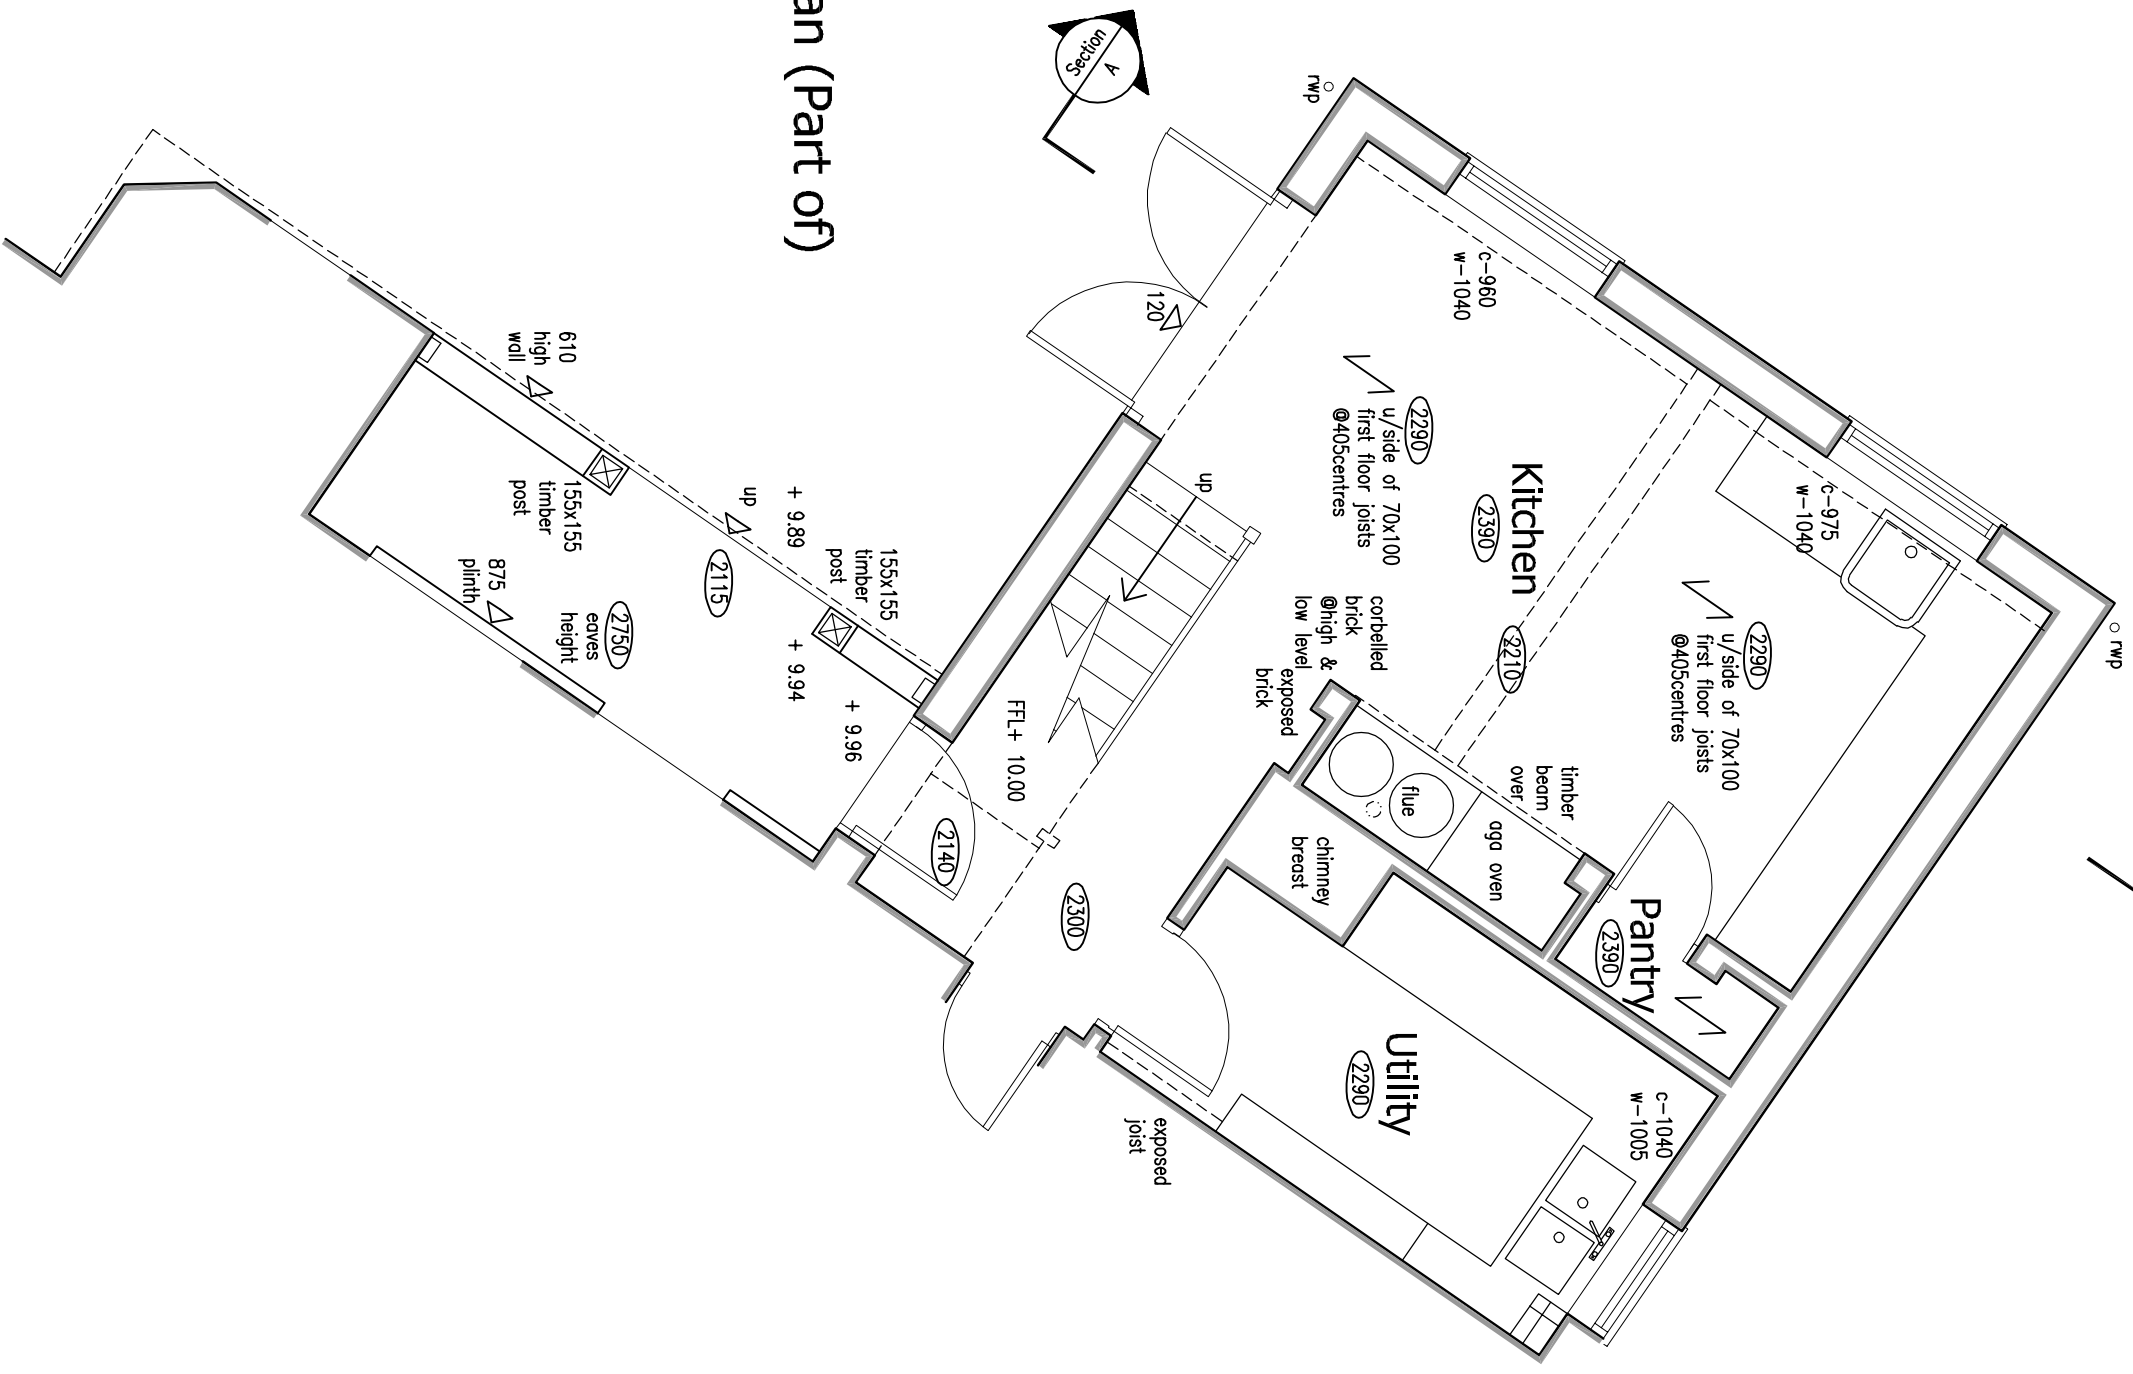

Existing Section A-A
Scale 1:50

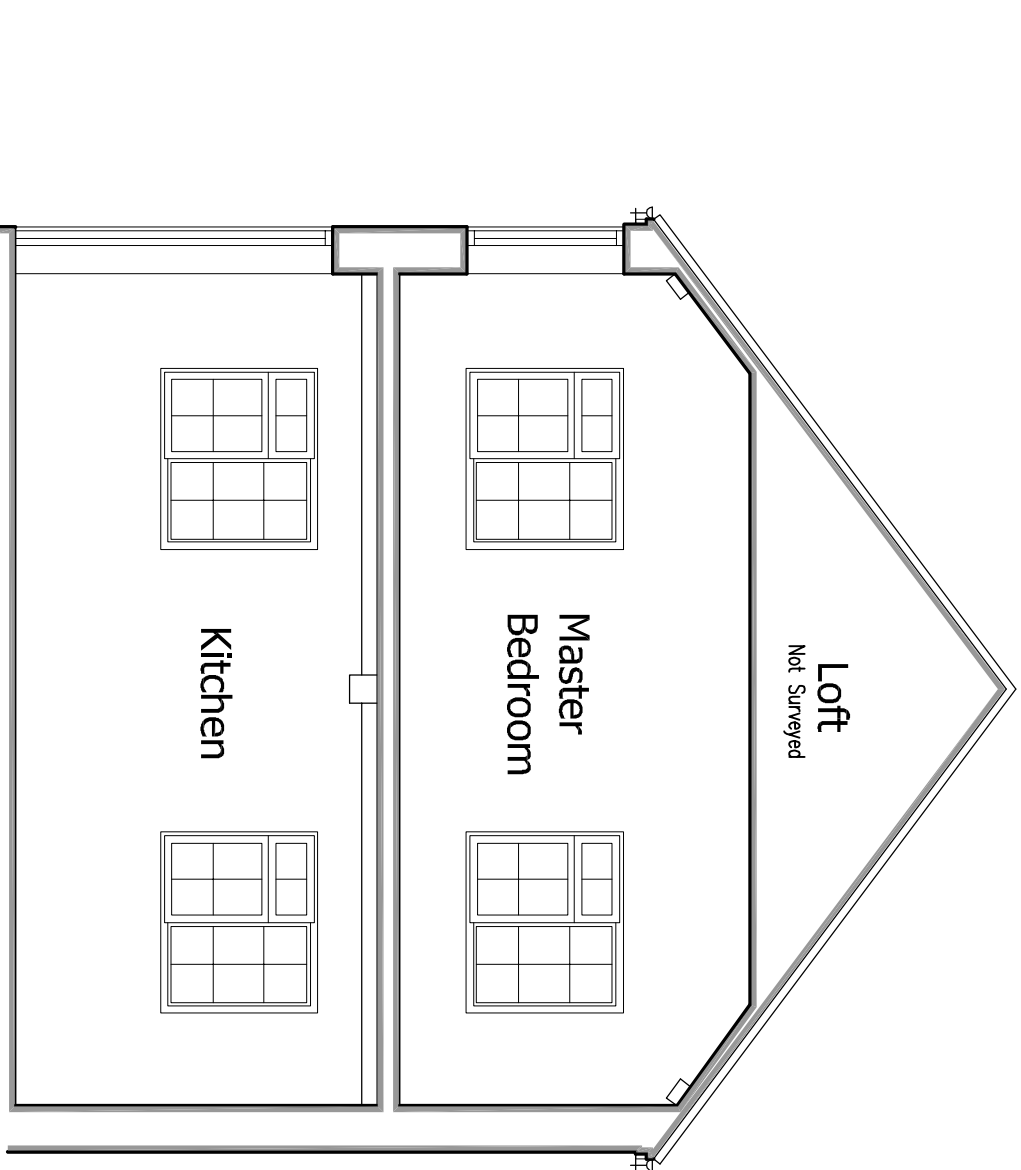

Revisions :

Figured dimensions must be taken in preference to scaled dimensions and any discrepancies are to be referred to David Granger Architectural Design Limited. Contractors, subcontractors and suppliers must verify all dimensions and measurements on site and ensure they are correct. All workshop drawings - All drawings are copyright of David Granger Architectural Design Limited. Ordnance Survey Data. © Crown Copyright. All rights reserved. Licence No. ART10020447. Landmark Ref. 10050 6

DAVID GRANGER
ARCHITECTURAL DESIGN LIMITED

Project
Cottage Farm
Insley's Lane
Shackerstone
Nuneaton, Warwickshire

Existing Details
Sheet 2 of 2
Drawing Title
Drawing No.
Client
Mr & Mrs M Leo
21.4041.02

Date
July 2021
Drawn by
Scale (A1 Size)
As Shown
Checked by
SF

The Old Cottage Hospital, Leicester Road,
Ashby-de-la-Zouch, Leicestershire, LE65 1DB
Tel: 01530 560939
www.davidgrangerdesign.com
Company Reg. No. 528912

EXISTING DETAILS

COTTAGE FARM ~ INSLEY LANE ~ SHACKERSTONE ~ NUNEATON ~ WARWICKSHIRE