




This drawing is to be read in conjunction with Drawing No. 21.4041.01 & 02 'Existing Details'

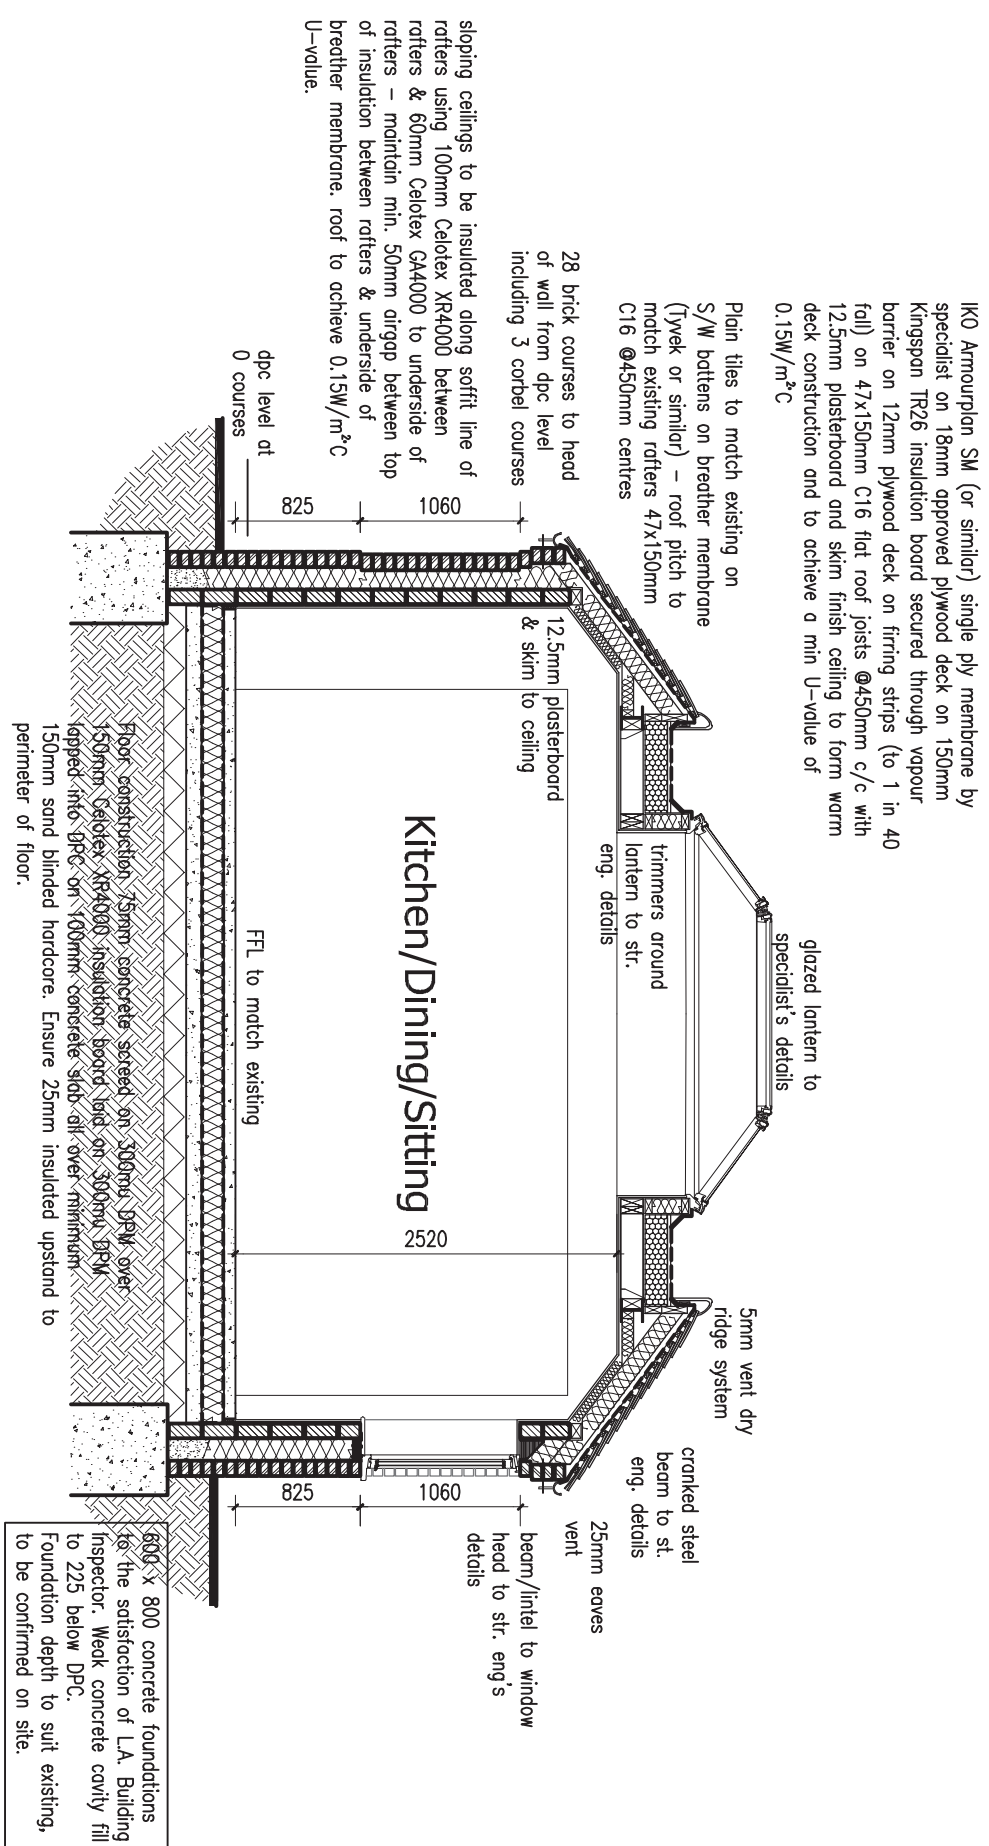


Proposed Section A-A  
Scale 1:50

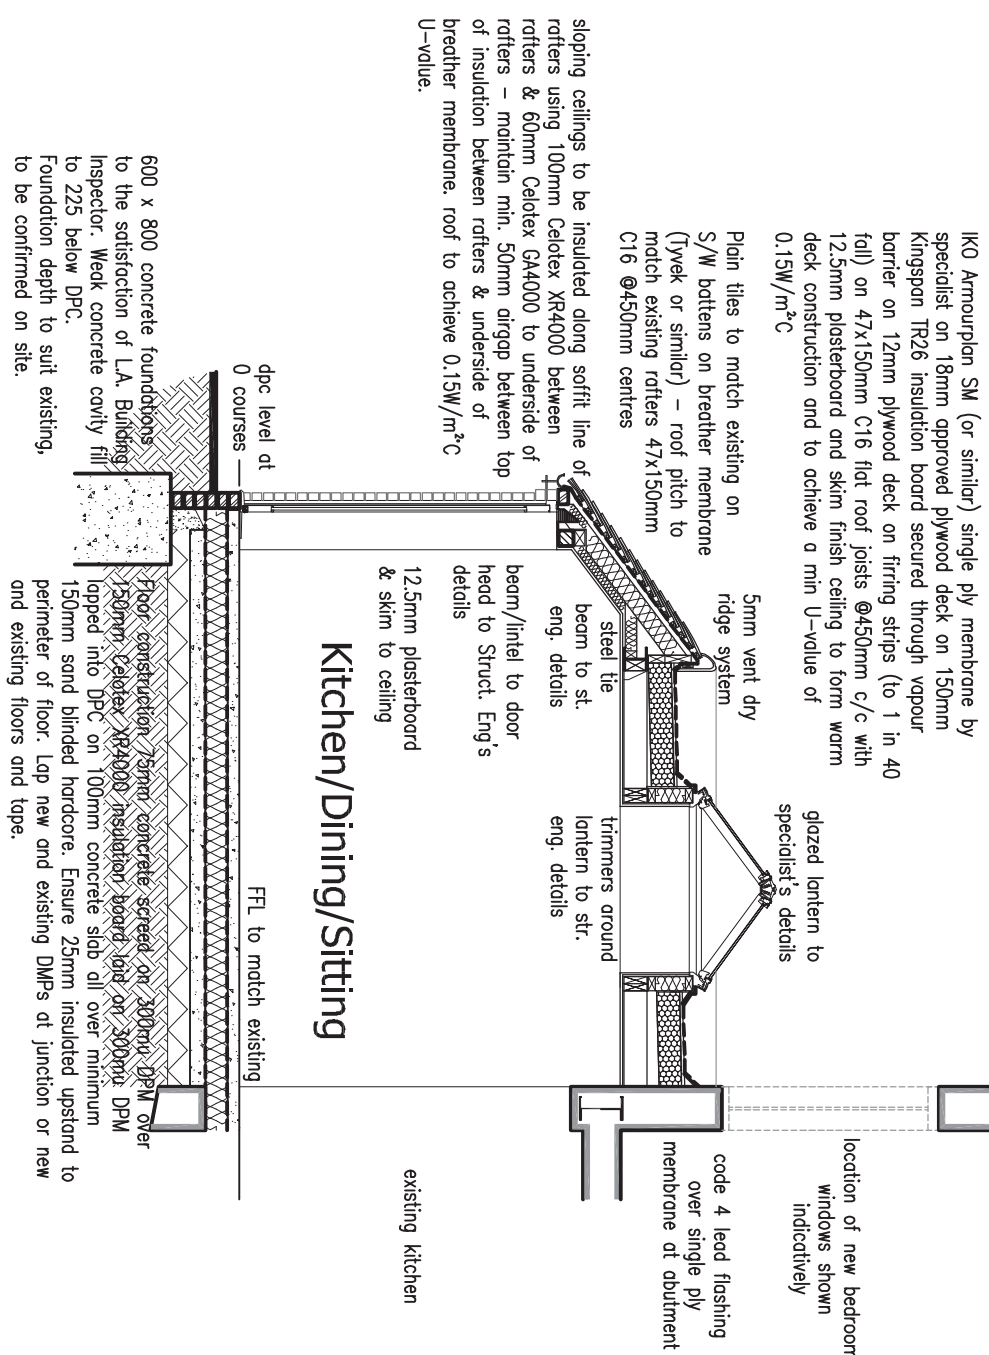

**Proposed Section B-B**  
Scale 1:50

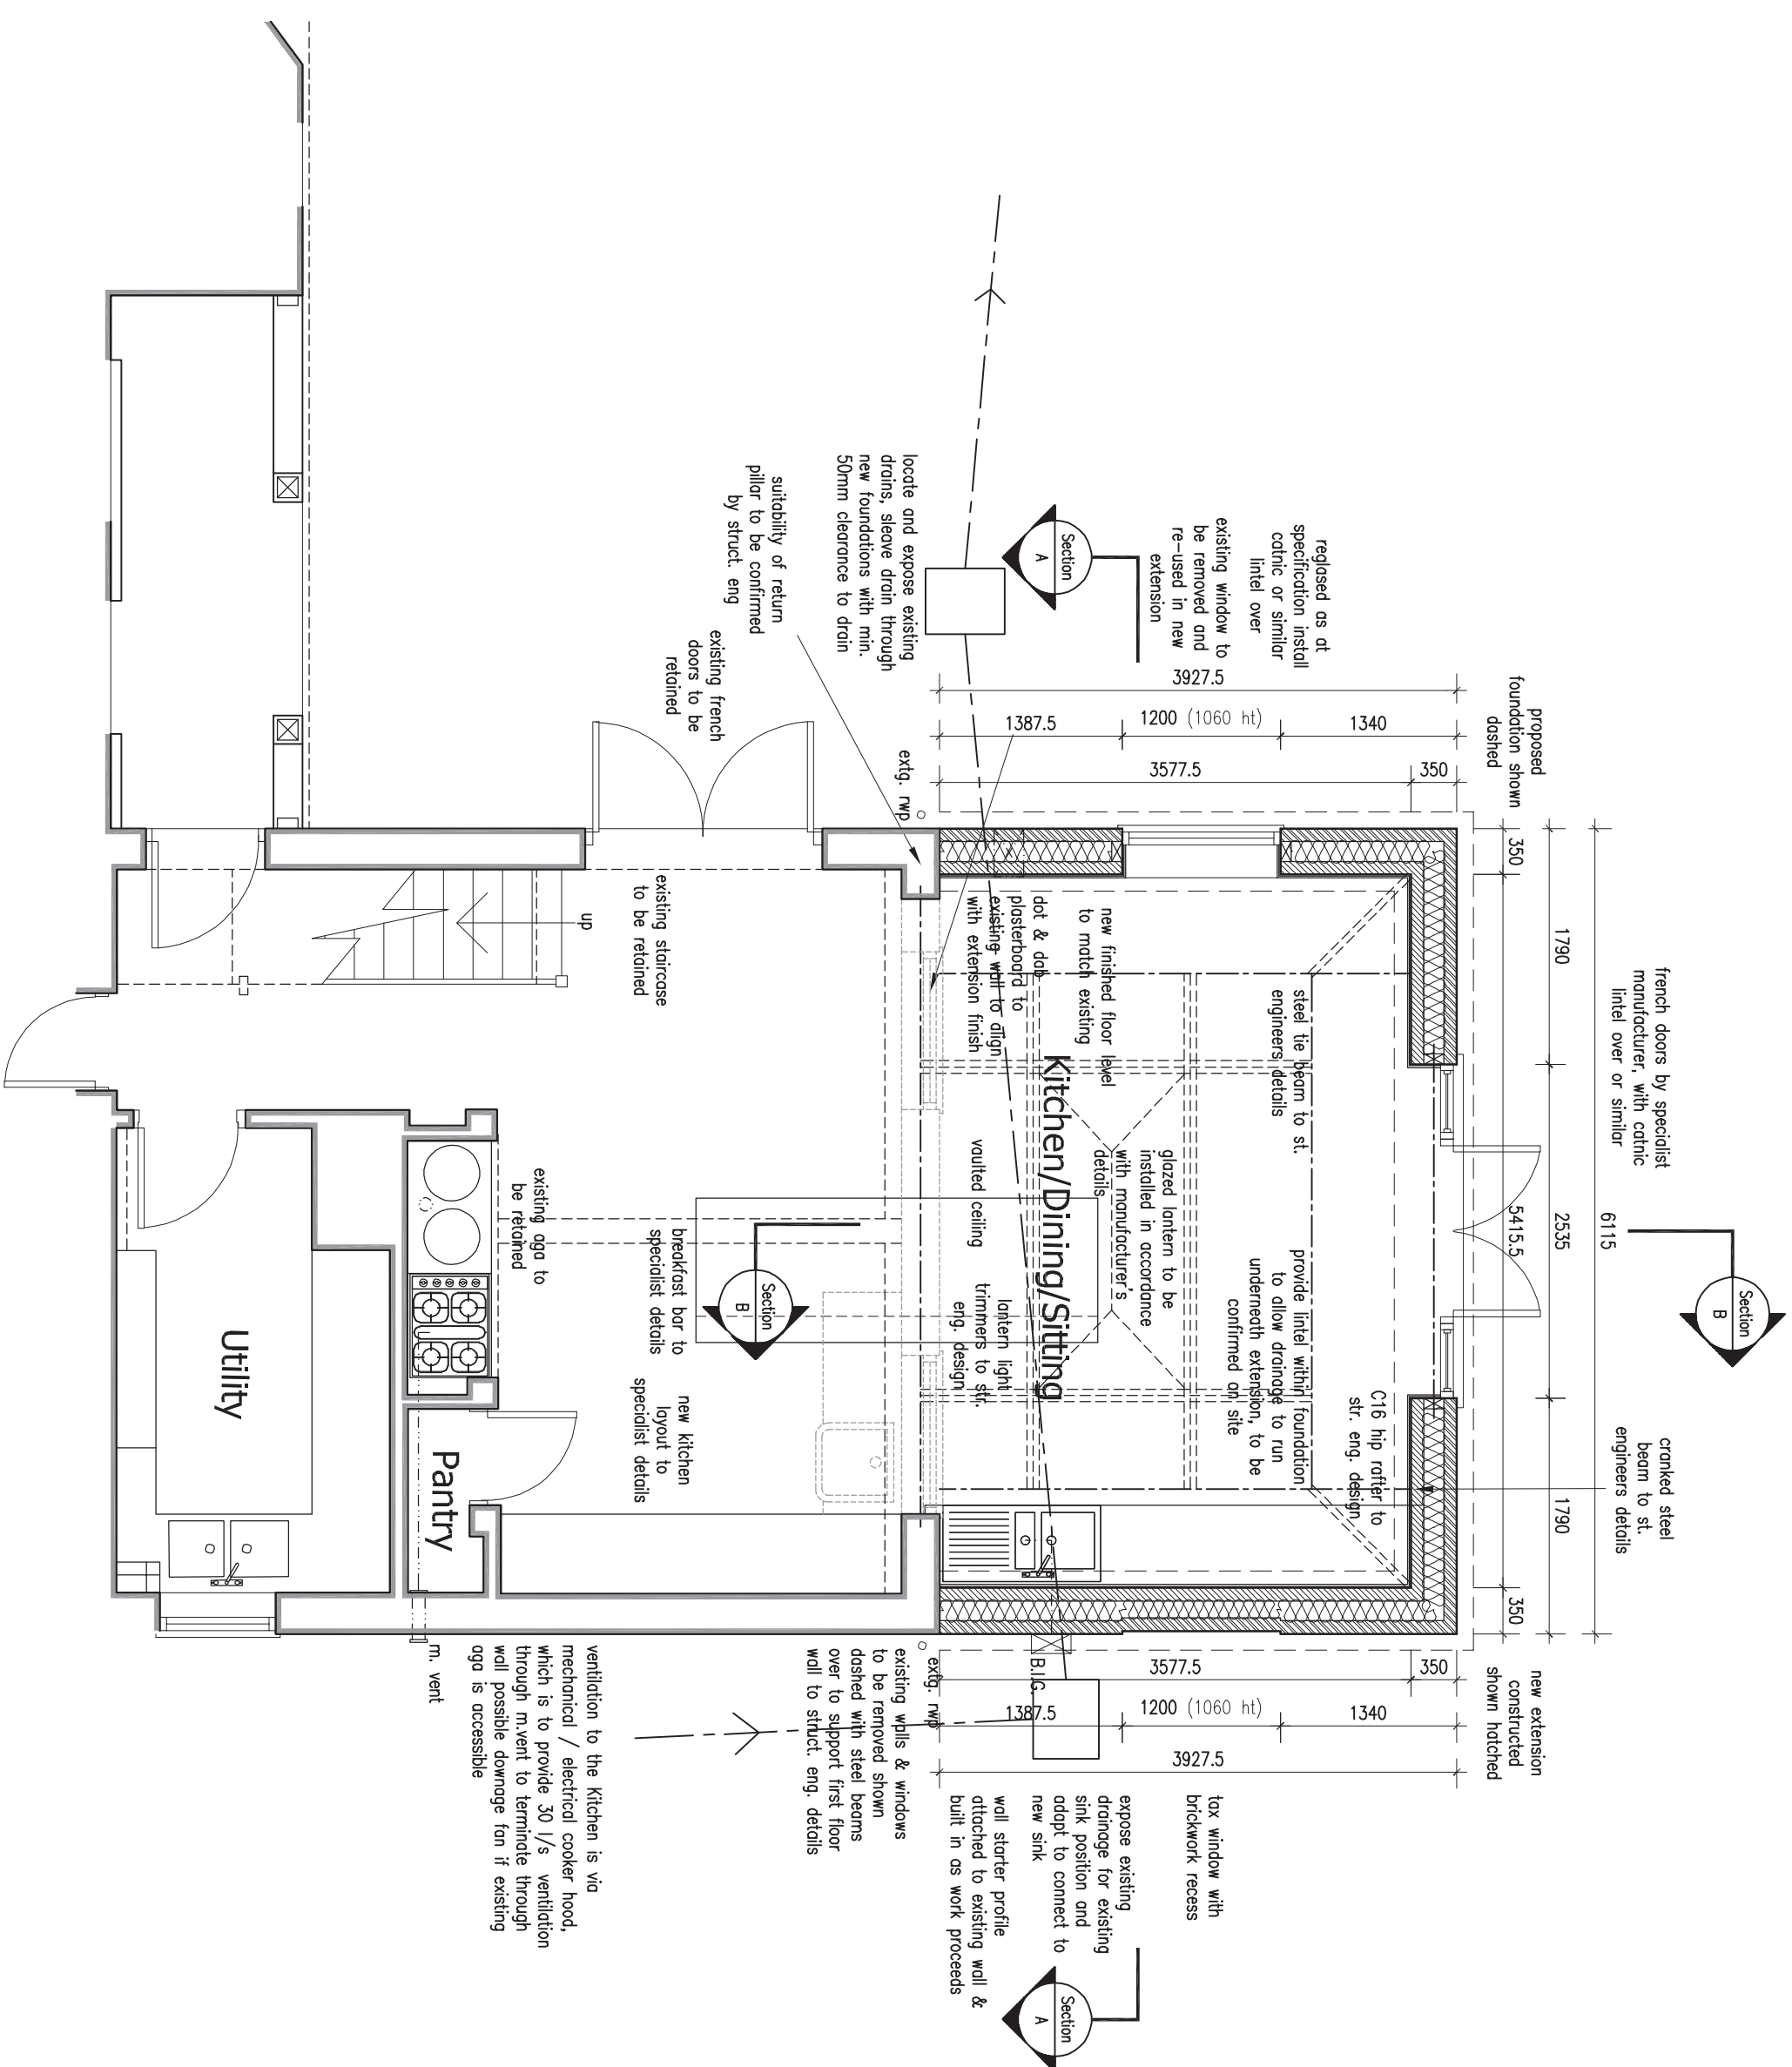

Proposed Ground Floor Plan  
Scale 1:50

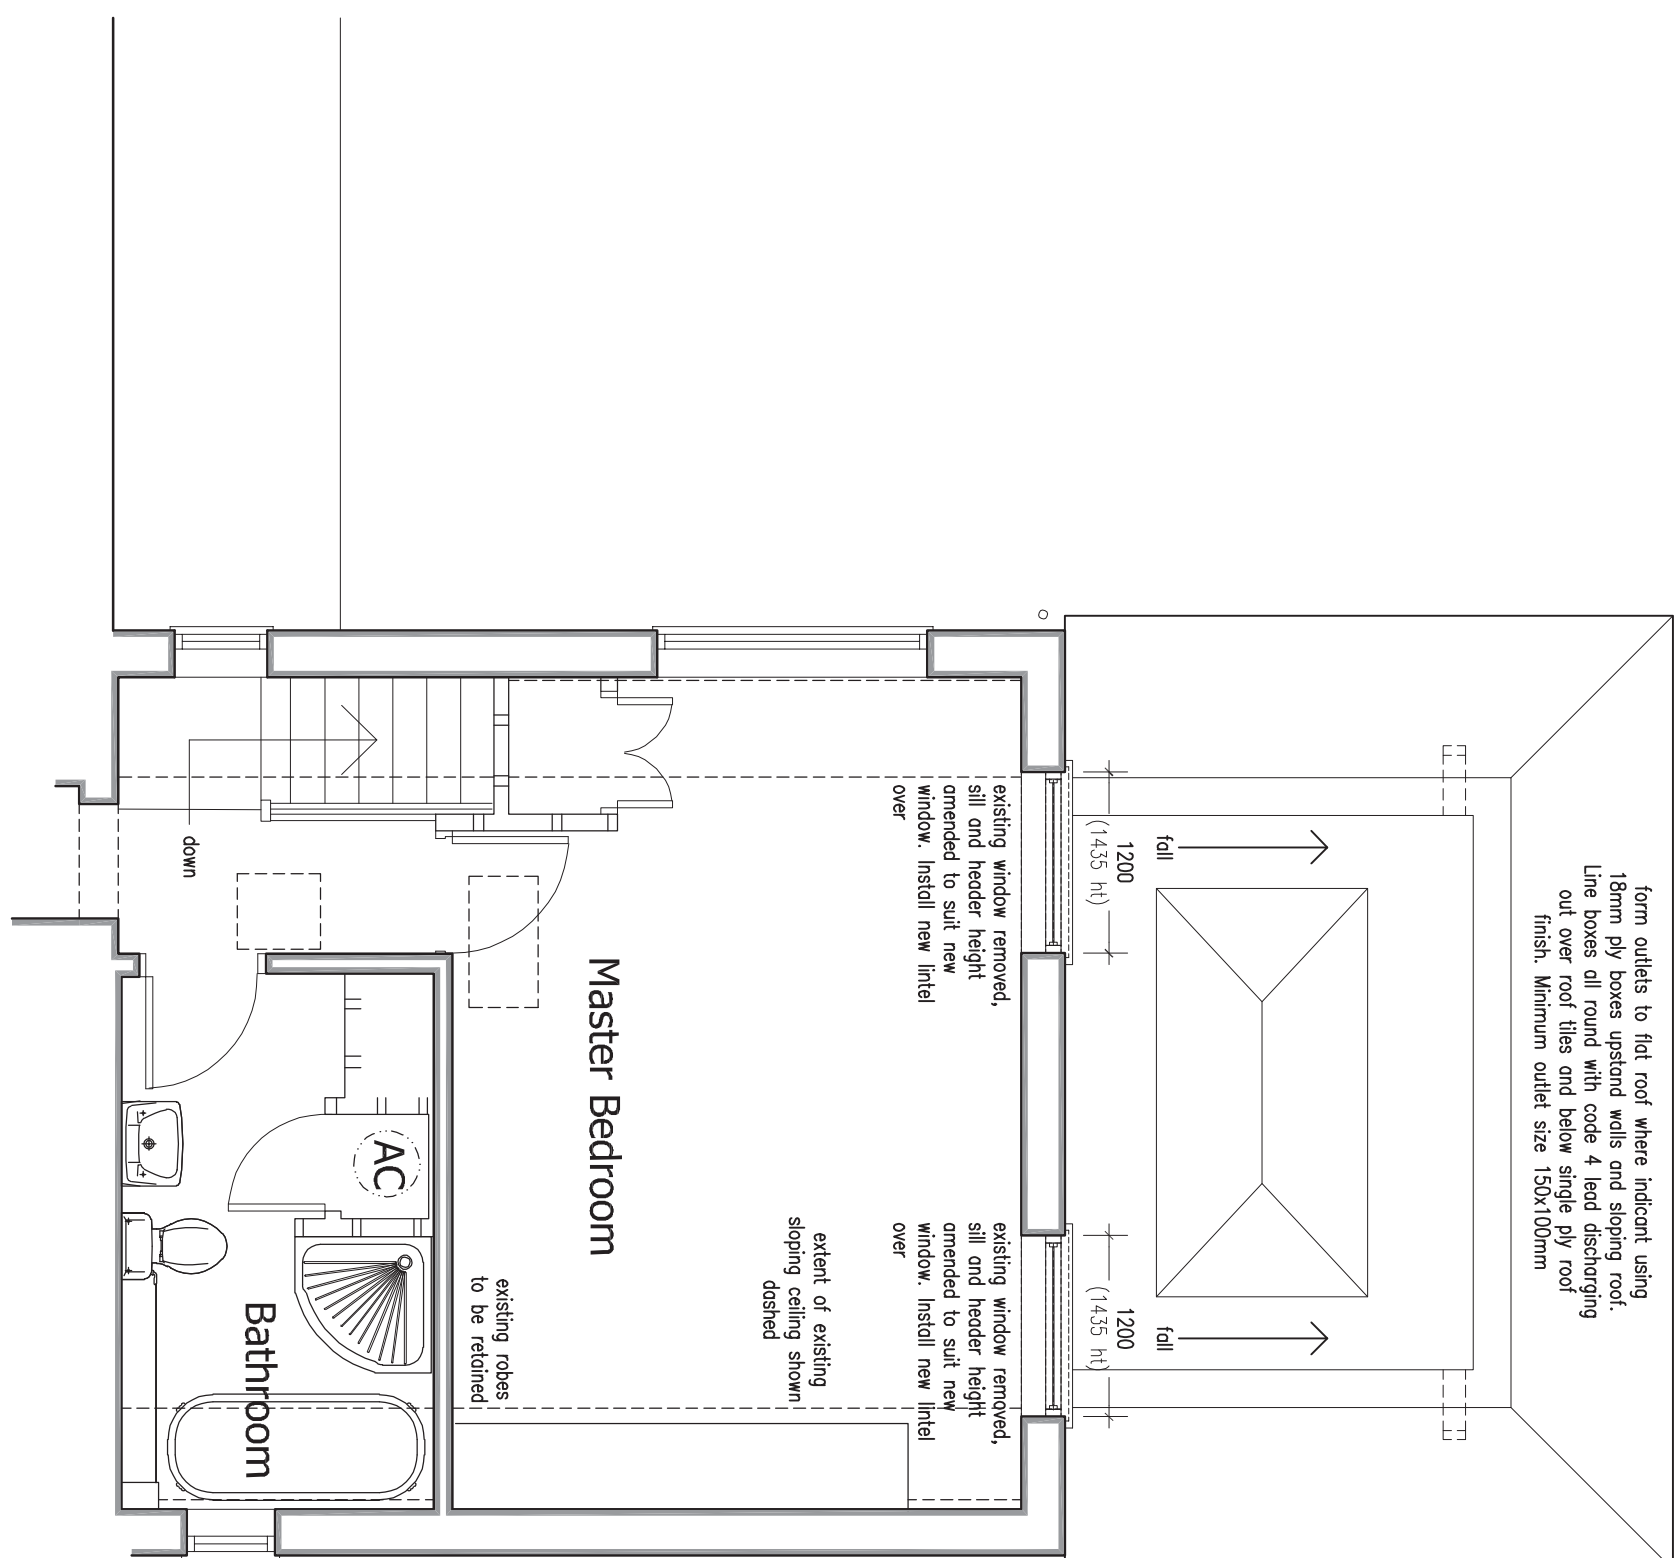

# Proposed First Floor Plan

Scale 1:50

# PRODUCTION DRAWING

PROPOSED EXTENSIONS & ALTERATIONS ~ COTTAGE FARM ~ INSLEYS LANE ~ SHACKERSTONE ~ NUNEATON ~ WARWICKSHIRE



  
**DAVID GRANGER**  
ARCHITECTURAL DESIGN LIMITED  
Project  
**Proposed Extensions & Alterations**  
Cottage Farm, Insleys Lane  
Shakerstone, Nuneaton  
Warwickshire  
Drawing Title  
**Production Details**  
Sheet 2 of 2  
Client  
**Mr & Mrs M. Lea**  
Drawings No.  
**21.4004.11 C**  
Date  
2022  
Drawn by  
CF  
Scale (A1 Size)  
As Shown  
Checked by  
SF

This drawing is to be read in conjunction with  
Drawing No. 21-4041.01 & 02 Existing Details