




Side Elevation



Rear Elevation

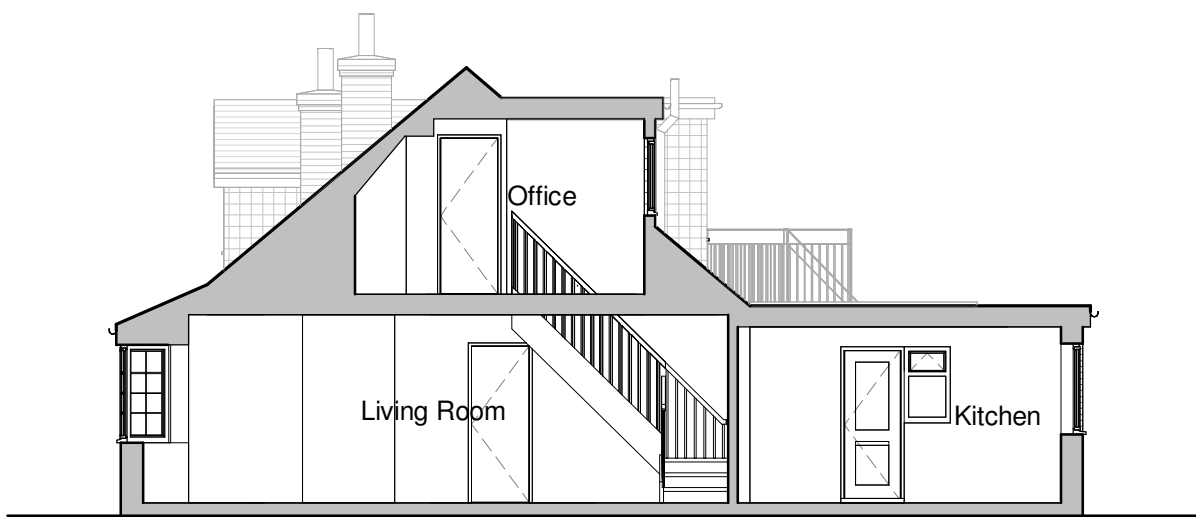

Section




Front Elevation




Side Elevation



Front 3D View

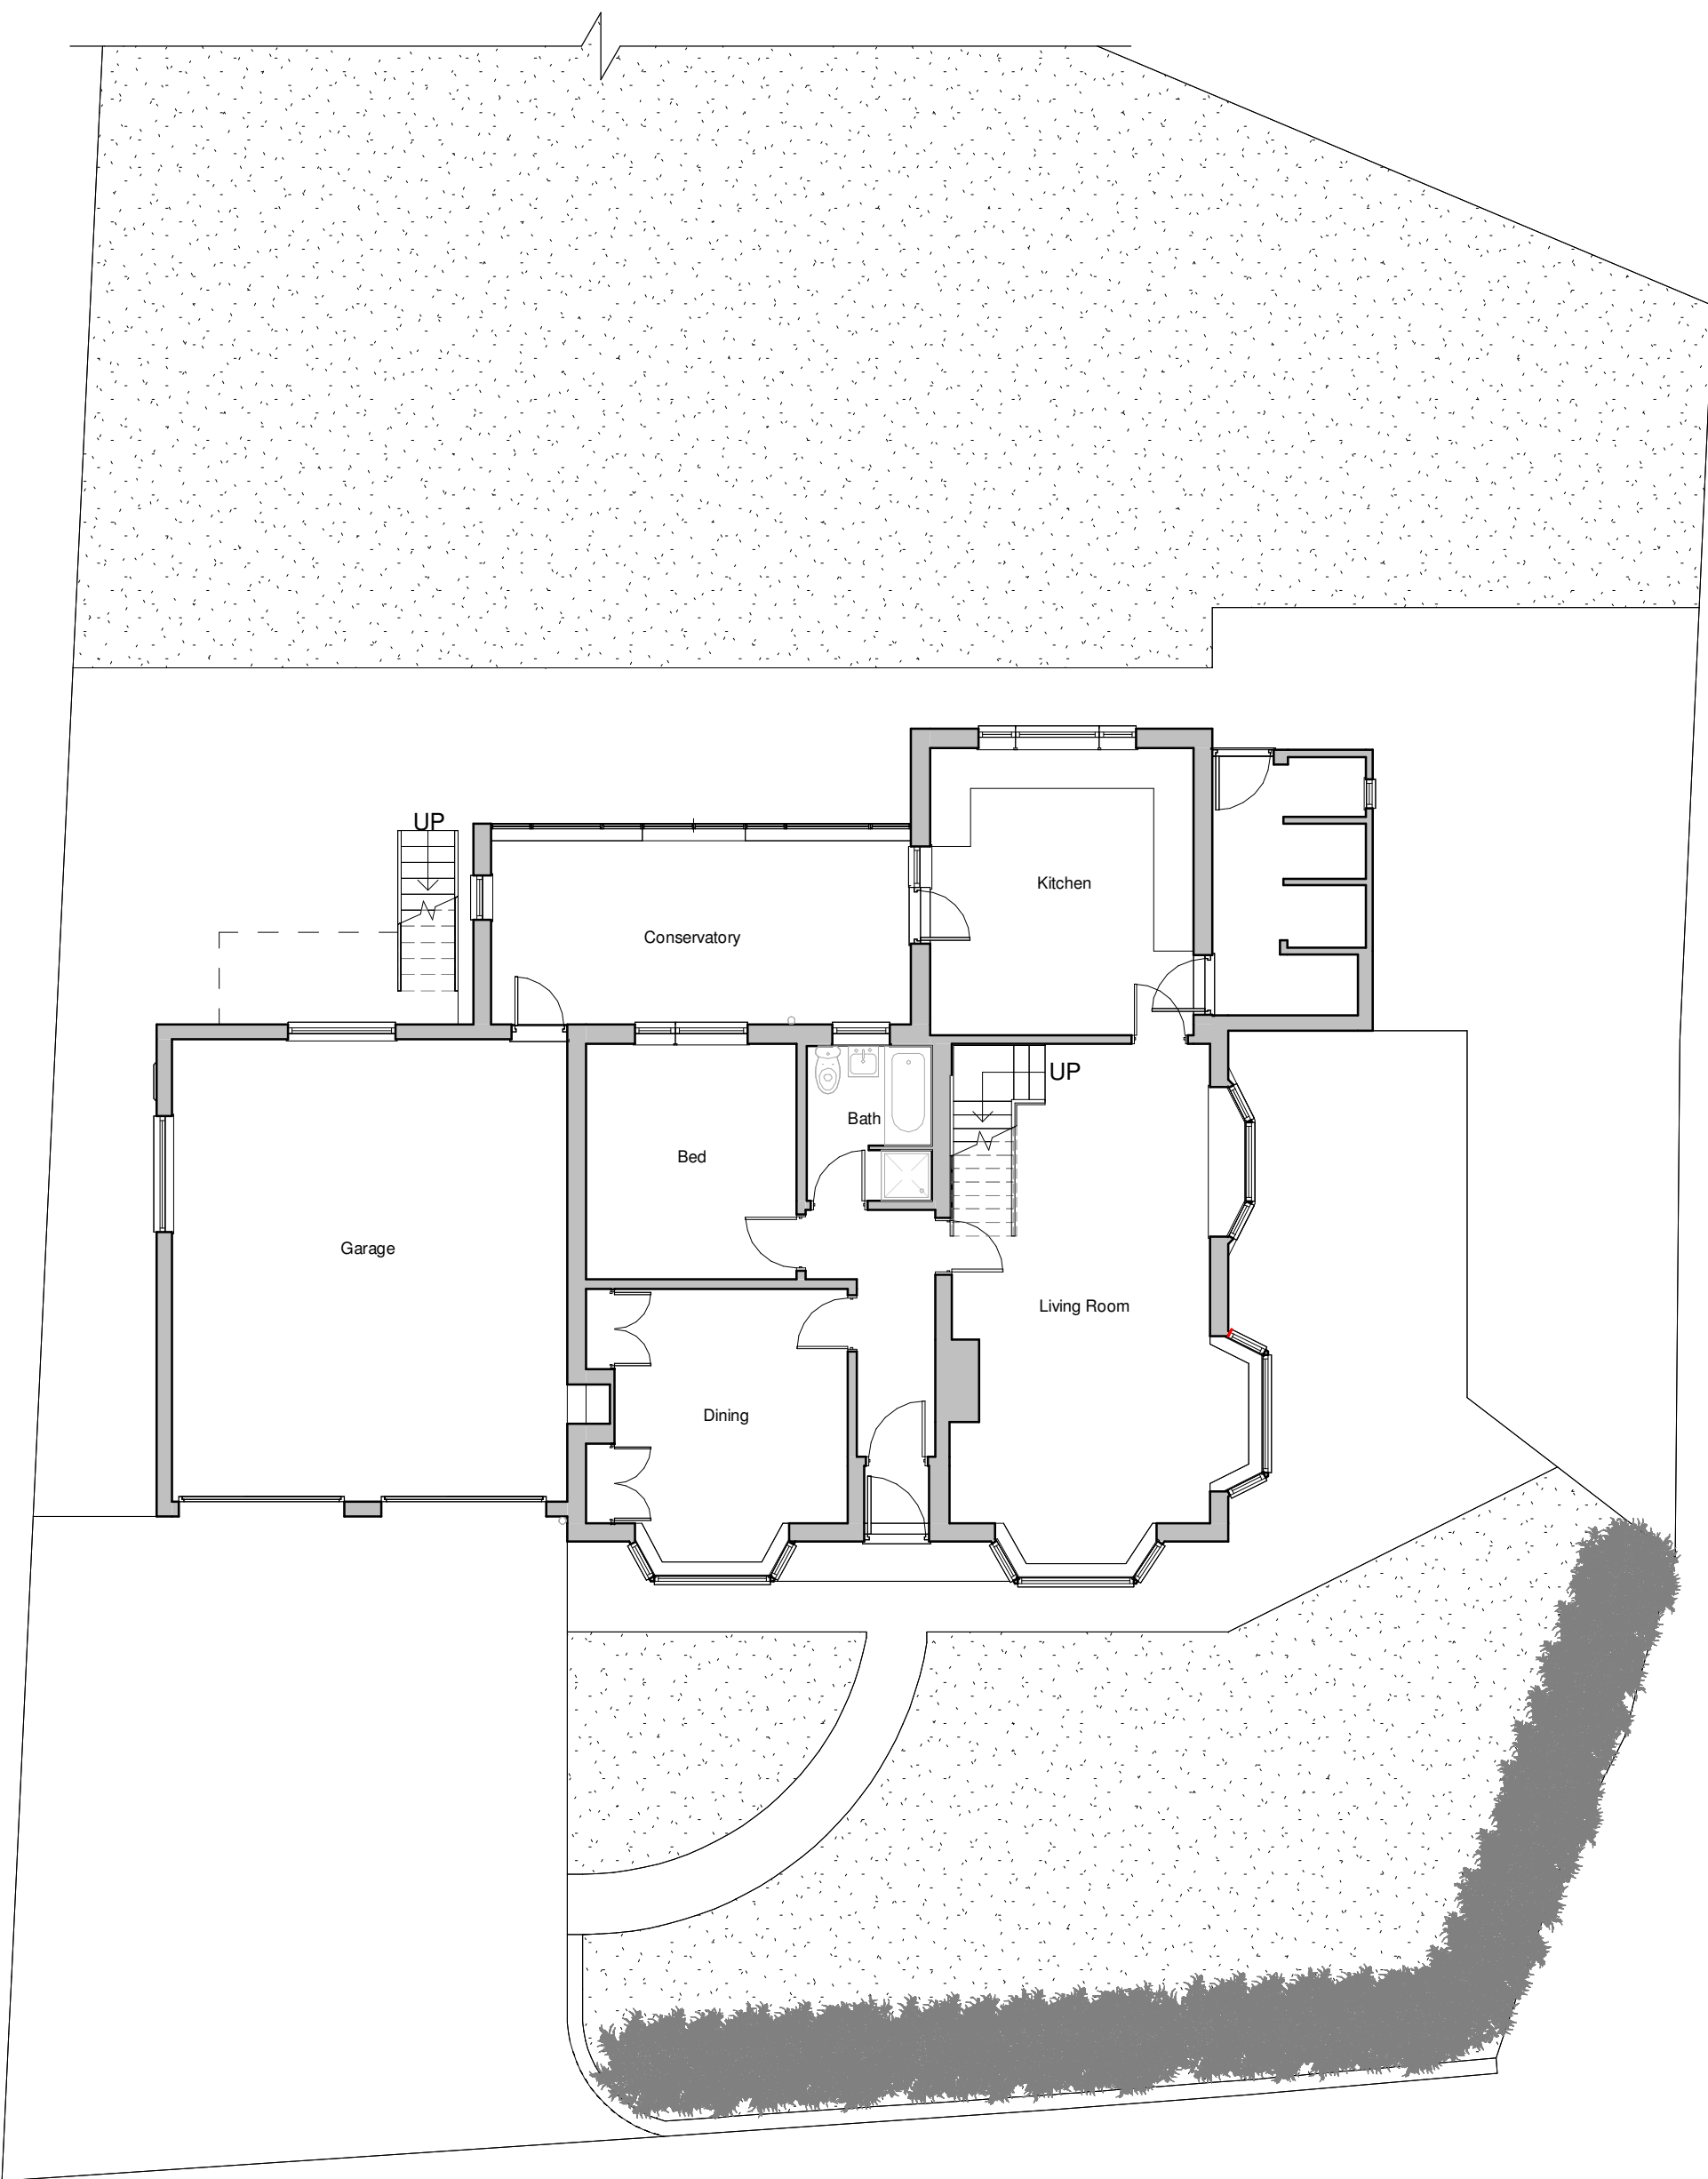

Ground Floor Plan

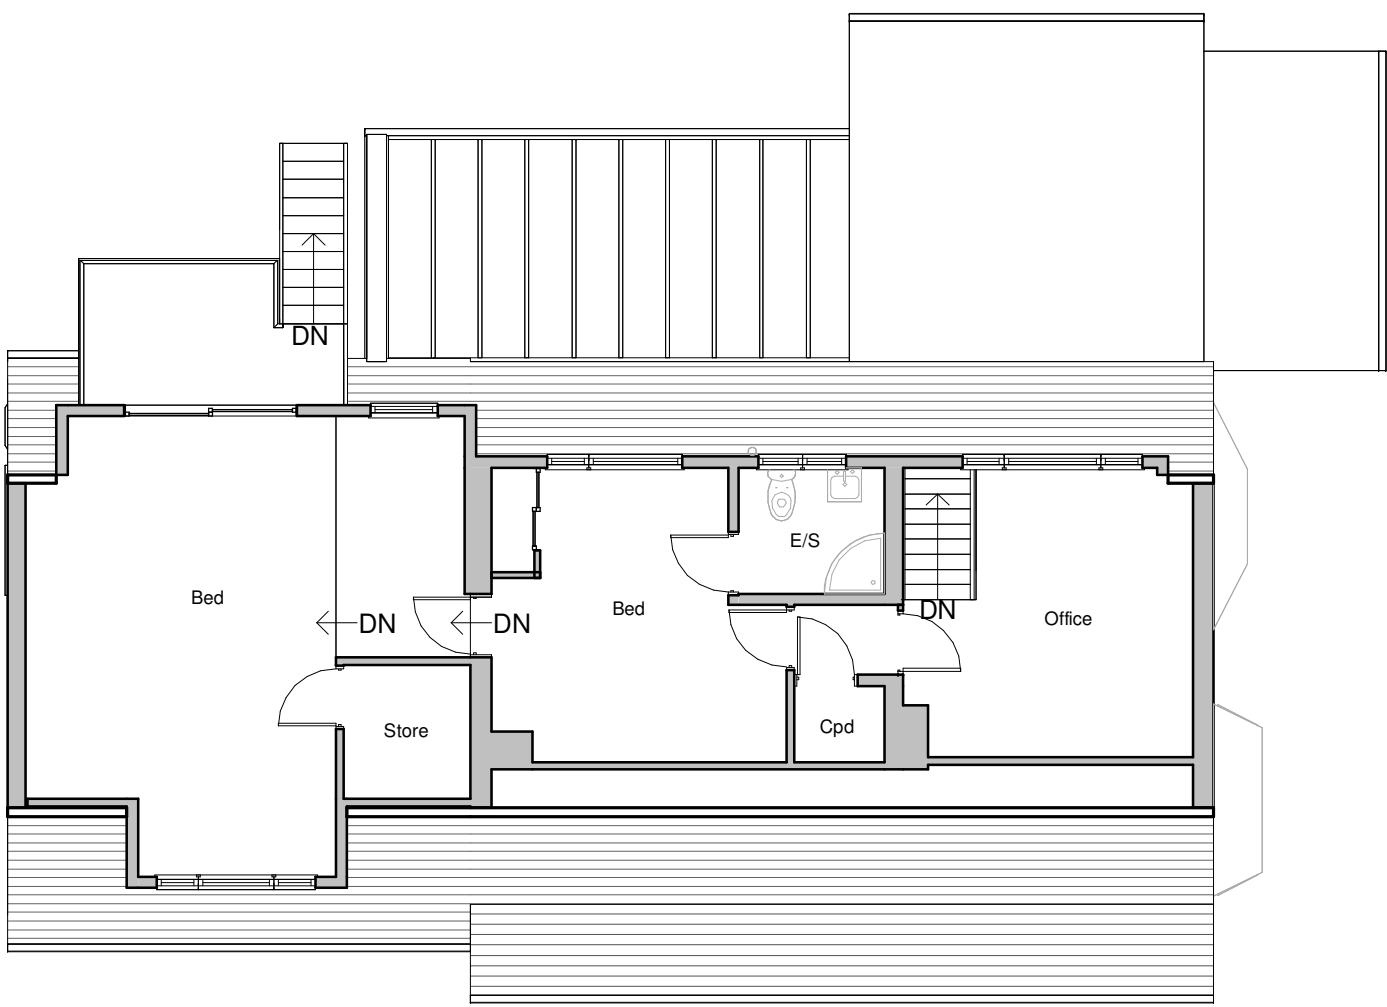


First Floor Plan



Rear 3D View



Aerial 3D View

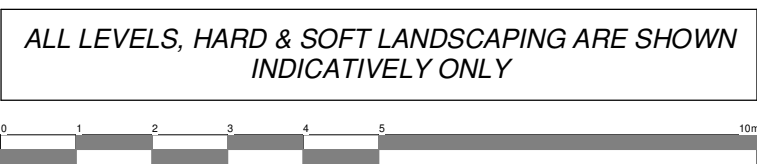

Client Mr & Mrs Haydon			hayward ARCHITECTS LTD 19 Station Road Hinckley Leicestershire LE10 1AW Tel: 01455 635 665 Fax: 01455 618 971 www.hayward-architects.co.uk	
Project Title Exts & Alts, Dunvegan, Wood Lane, Cadeby, CV13 0AU				
Drawing Title As Existing - Survey				
Scale 1:100	Date 08/2023	Sheet A1	Job No. 23/62	Drawing No. 00
Author SS	Checked by ZLM		Status Planning Stage	
THE CONTENT OF THIS DRAWING IS WRITTEN BY HAYWARD ARCHITECTS LTD. REPRODUCTION IN ANY FORM FOR OTHER PROJECTS WITHOUT THE WRITTEN PERMISSION OF THE COPYRIGHT HOLDER, IS NOT LEGAL (NO IMITATING AND ONE IT SOURCED DIMENSIONS ARE TO BE USED)				