




Side Elevation



Rear Elevation



Slate tiles to existing roof

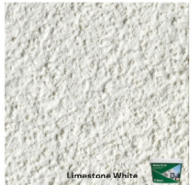


White render



Western red cedar cladding



All windows to be flush casement with single Georgian bar in agate grey

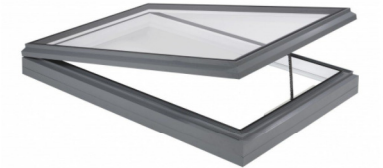

Openable flat rooflights to rear flat roof



All rooflights in sloped roofs to be conservation style


Proposed materials




Front Elevation




Side Elevation

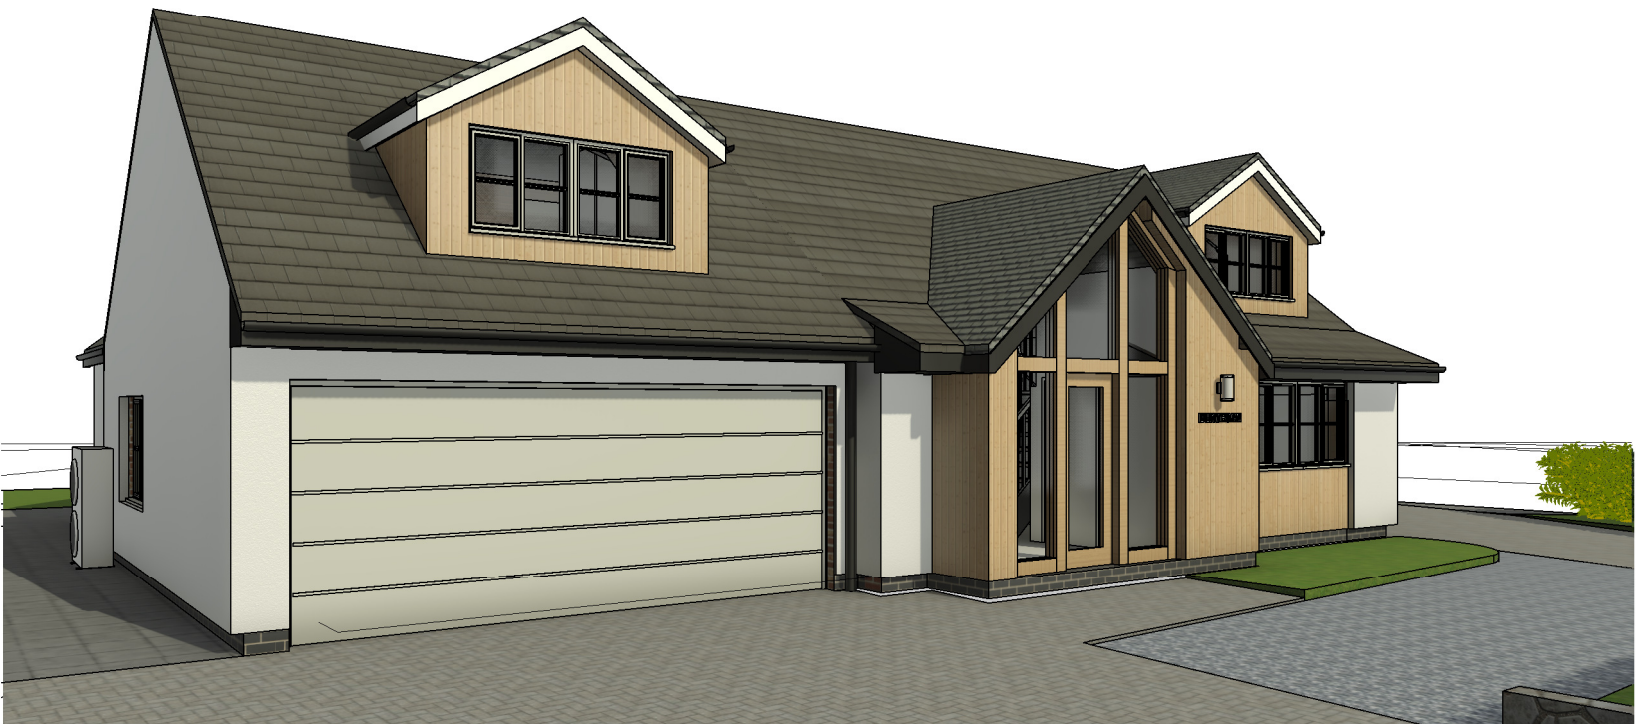

Front 3D View

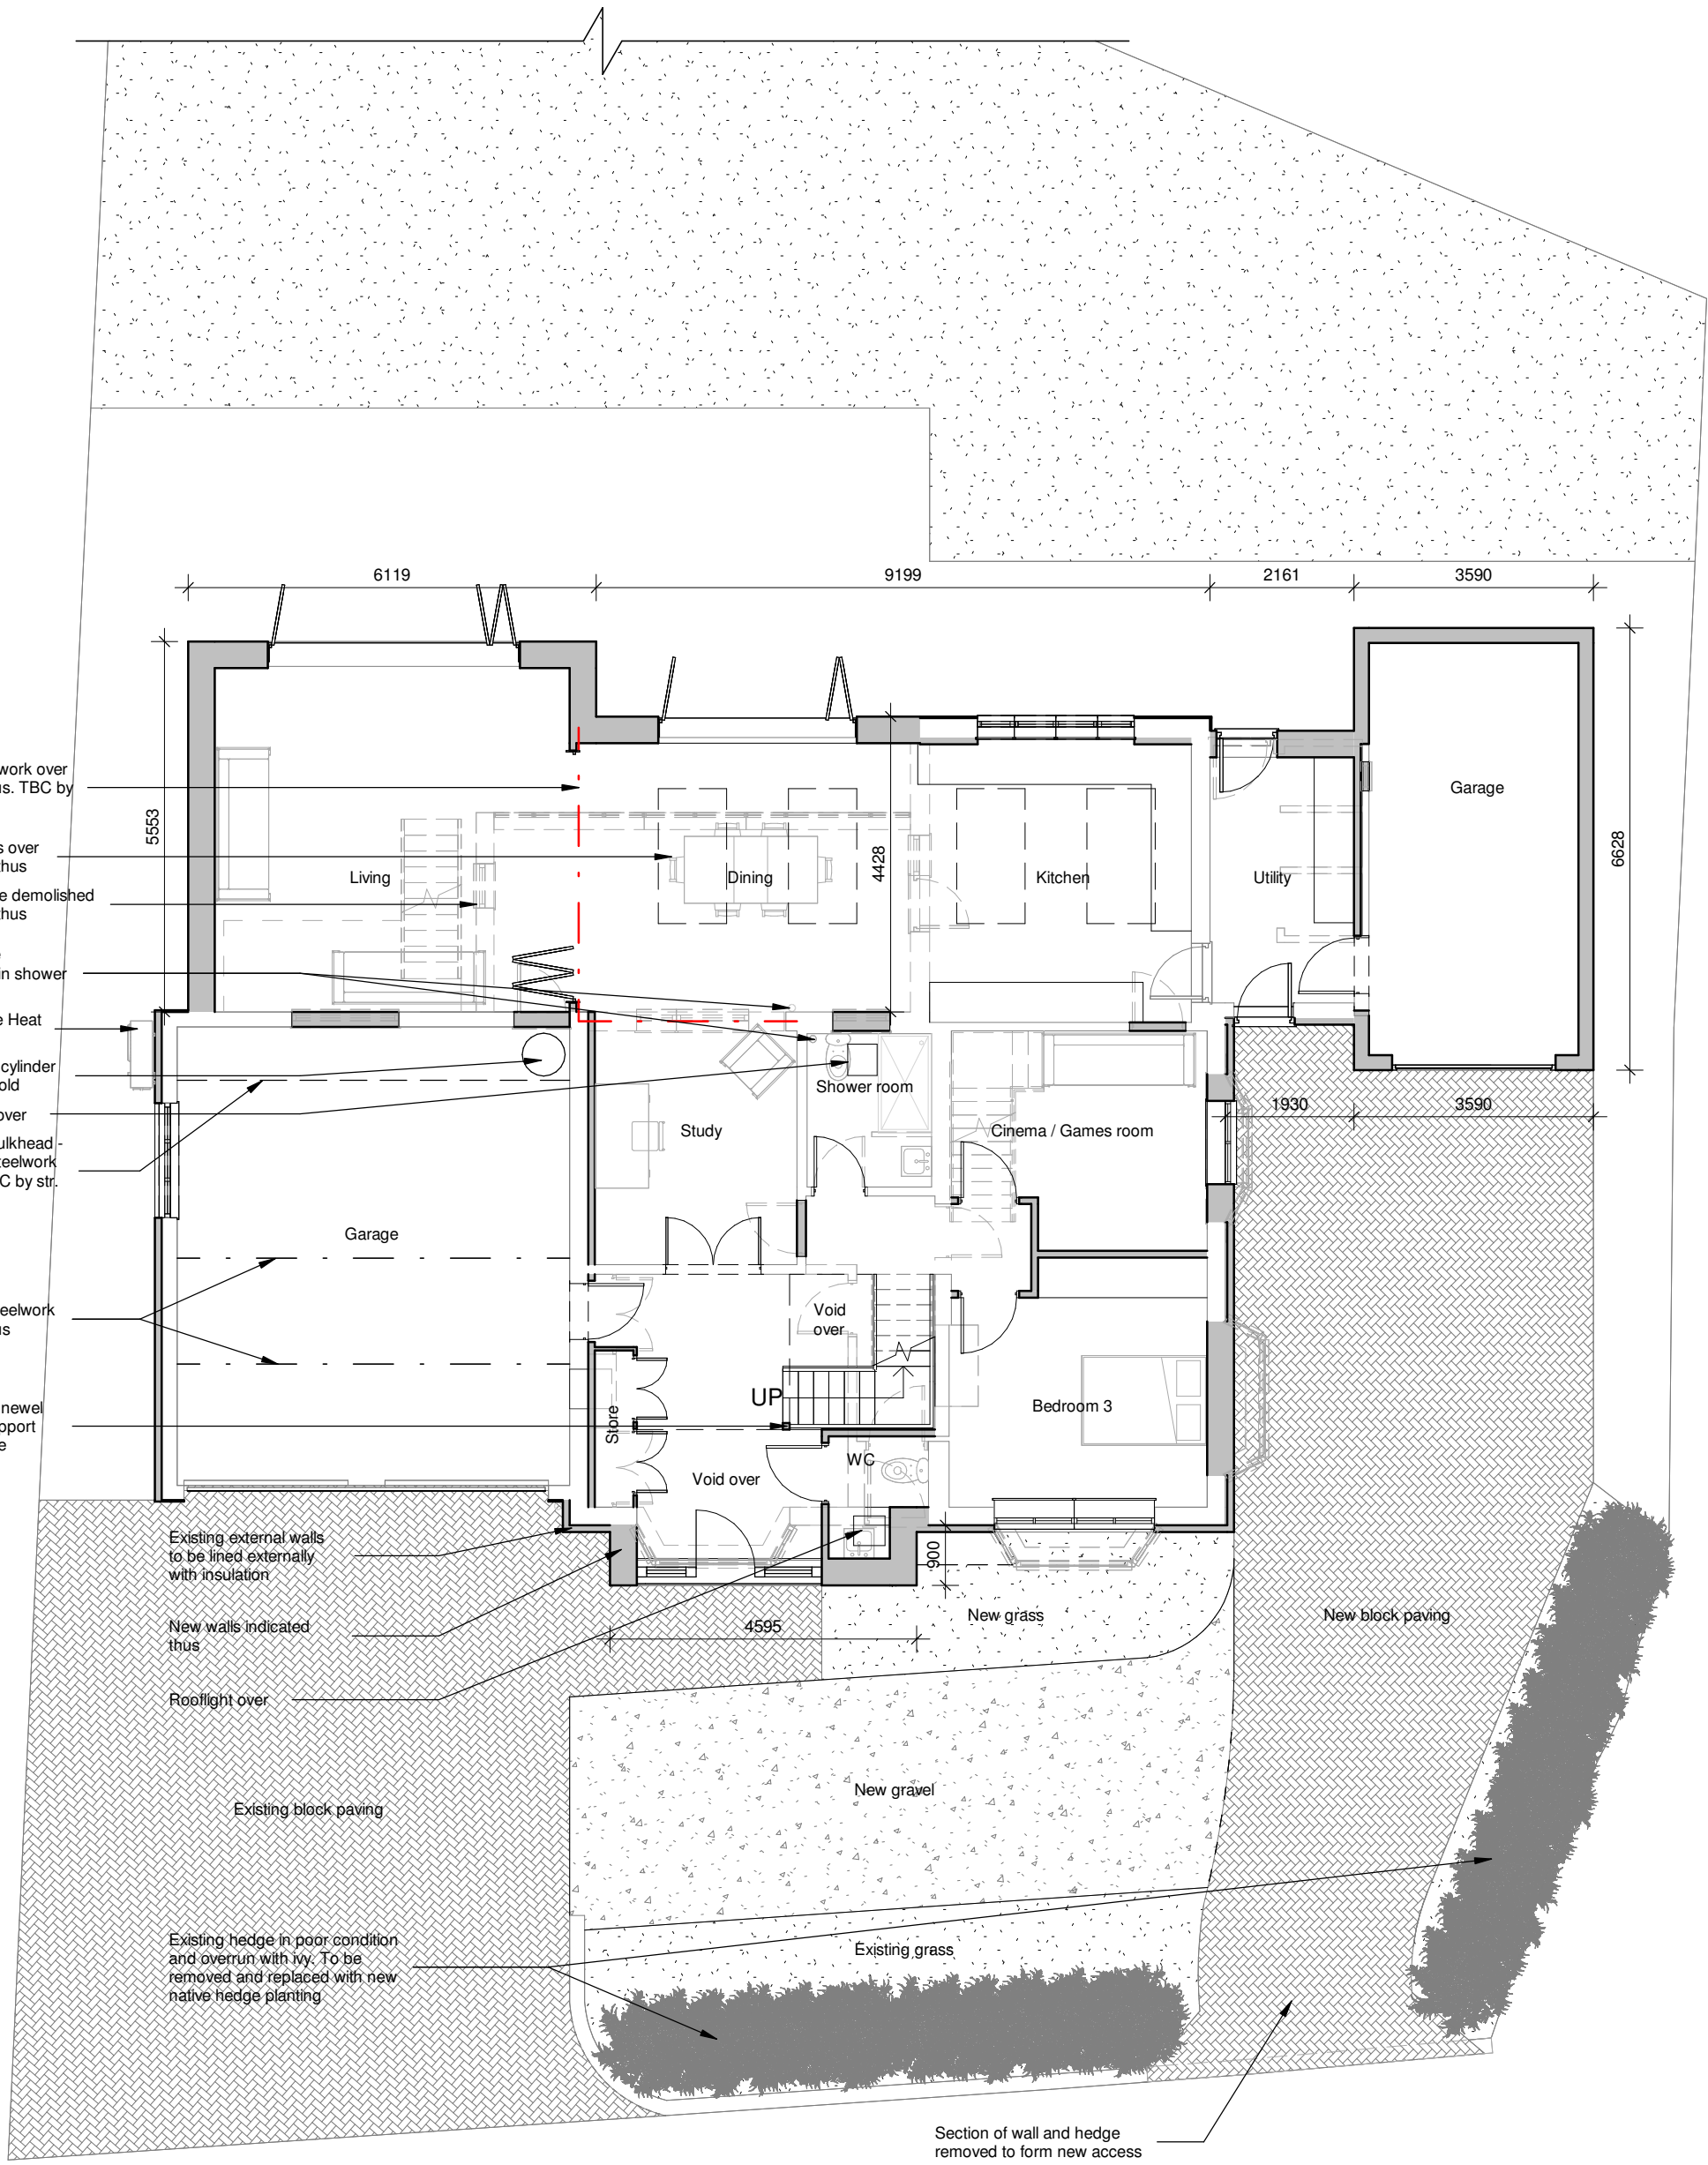


Ground Floor Plan

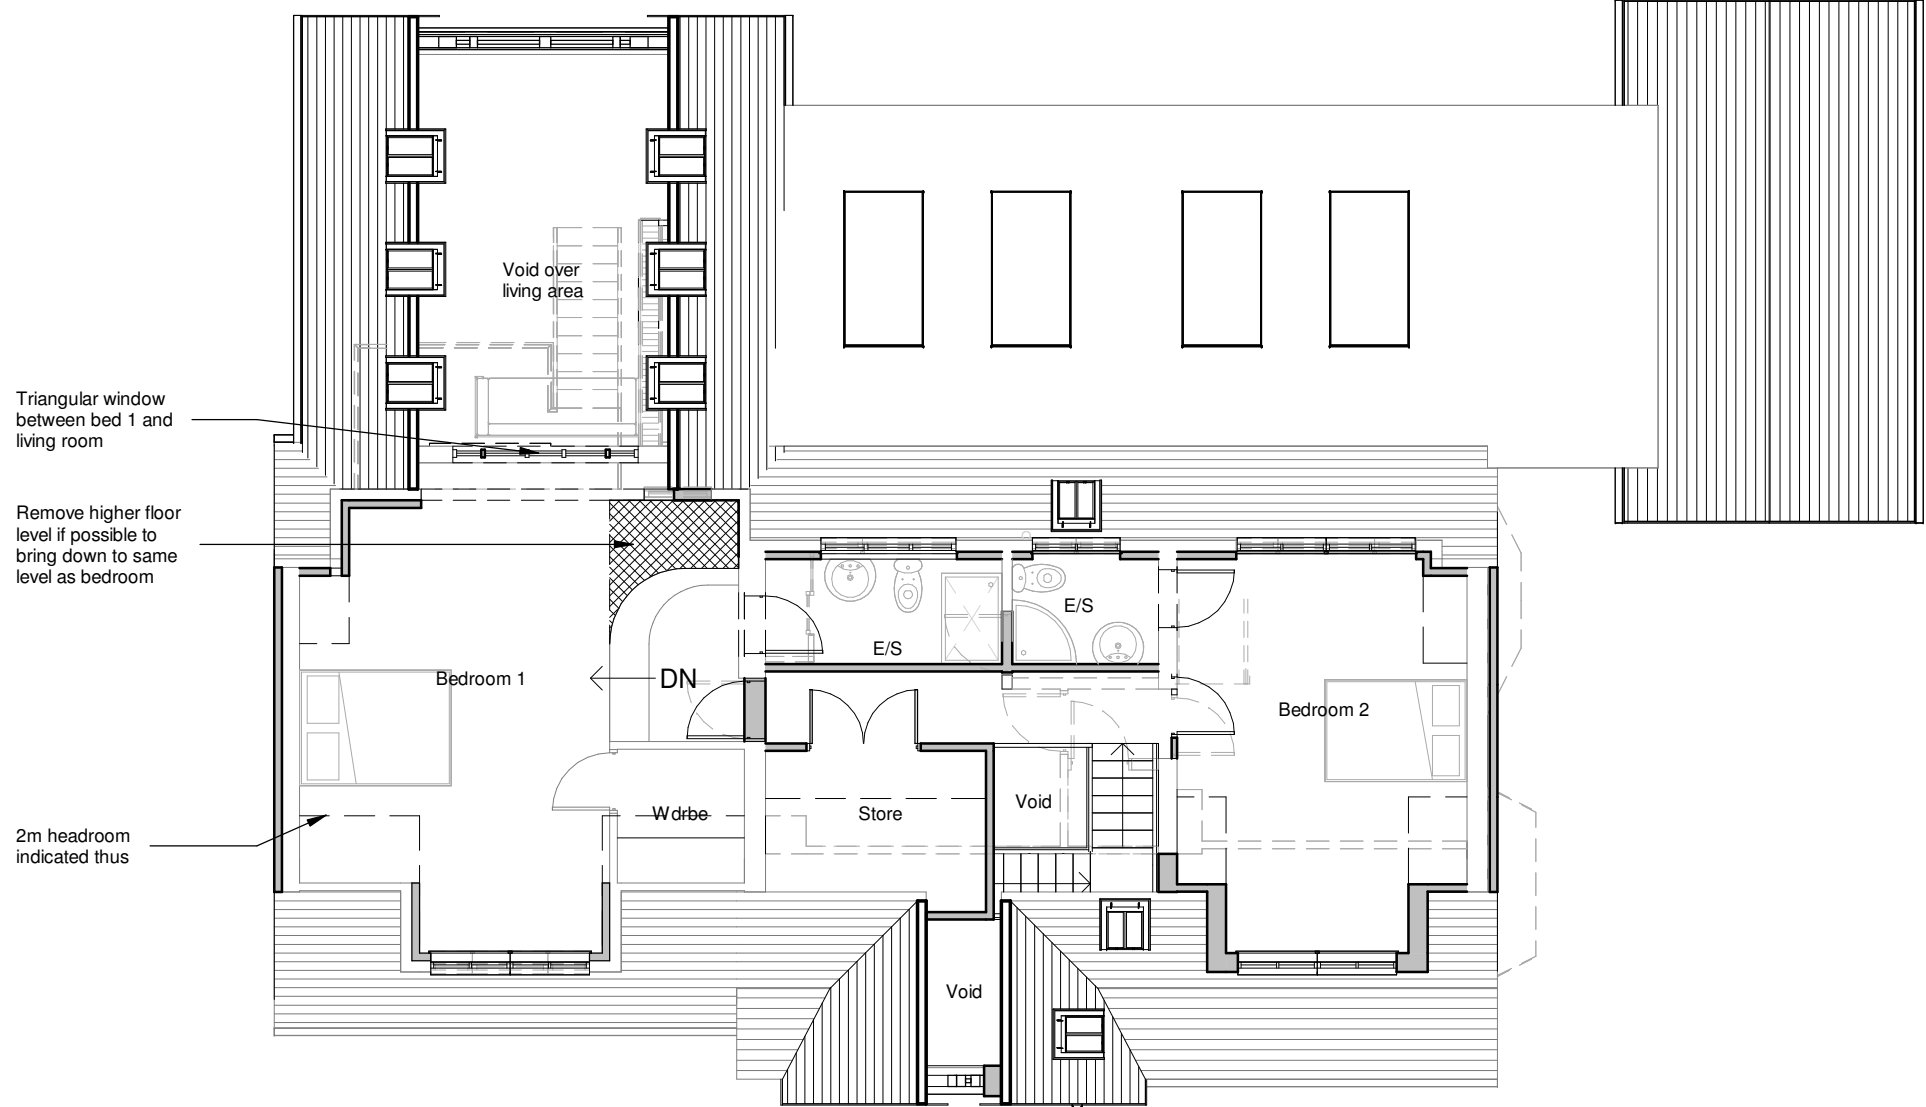

First Floor Plan



Rear 3D View

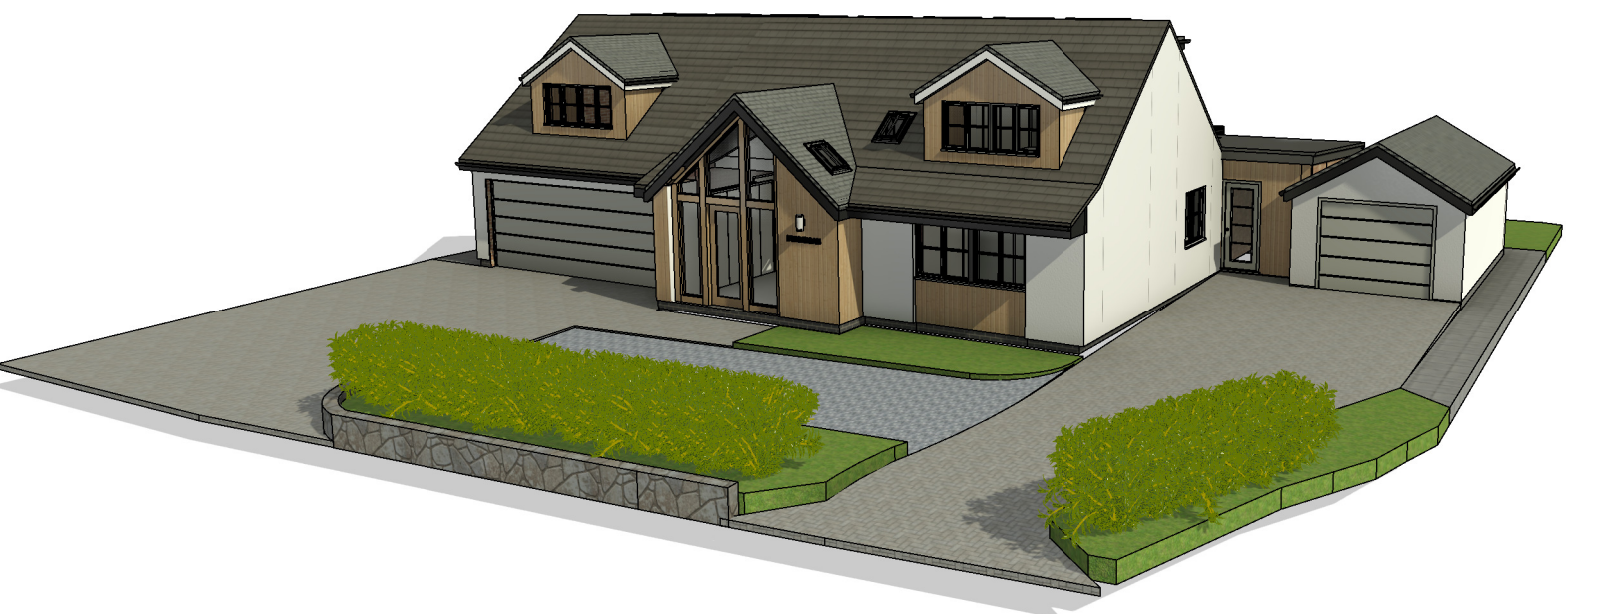

Aerial 3D View

ALL LEVELS, HARD & SOFT LANDSCAPING ARE SHOWN INDICATIVELY ONLY



Client Mr & Mrs Haydon			hayward ARCHITECTS LTD 19 Station Road Hinckley Leicestershire LE10 1AW Tel: 01455 635 665 Fax: 01455 616 971 www.hayward-architects.co.uk	
Project Title Exts & Alts, Dunvegan, Wood Lane, Cadeby, CV13 0AU				
Drawing Title Sketch scheme 3				
Scale 1:100	Date 08/2023	Sheet A1	Job No. 23/62	Drawing No. 03a
Author ZLM	Checked by -		Status Planning Stage	
THE CONTENT OF THIS DRAWING IS VESTED IN HAYWARD ARCHITECTS LTD. REPRODUCTION IN ANY FORM OR BY ANY MEANS IS PROHIBITED WITHOUT THE WRITTEN PERMISSION OF HAYWARD ARCHITECTS LTD. NO PART OF THIS DRAWING OR ANY INFORMATION CONTAINED HEREIN IS TO BE USED FOR ANY OTHER PROJECT WITHOUT THE WRITTEN PERMISSION OF HAYWARD ARCHITECTS LTD.				