


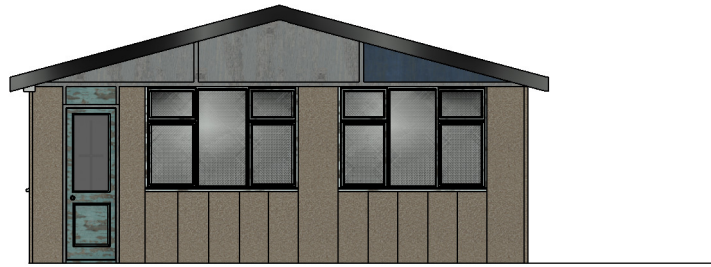


Front Elevation



Side Elevation 1




Rear Elevation

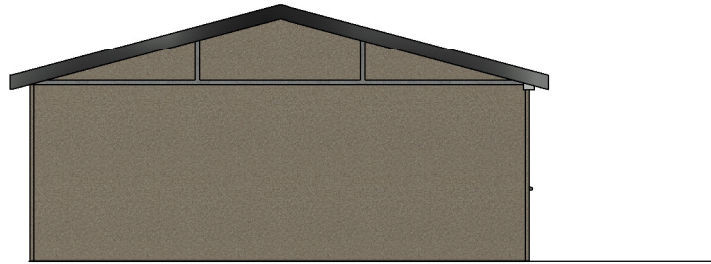

Side Elevation 2

UNSURVEYED AND ASSUMED ONLY

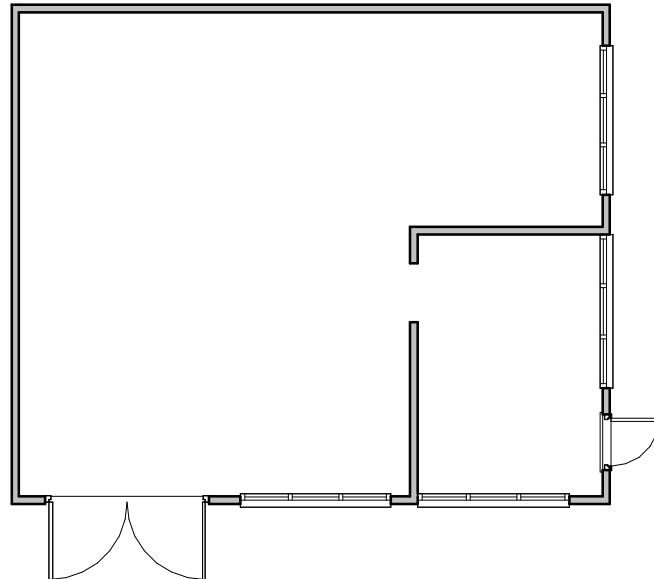

Ground Floor Plan

Scale 1:100



hayward
ARCHITECTS LTD

19 Station Road
Hinckley
Leicestershire
LE10 1AW

Tel: 01455 635 665
Fax: 01455 618 971

www.hayward-architects.co.uk

Client		
Mr and Ms Hayden		
Project		
Alternations and Extencions Wood Lane Cadeby		
Drawing		
Outbuilding - As Existing		
Scale		Sheet
1:100		A4
Date	Author	Checked by
AUG 2023	MS	SS
Job No.	Drawing No.	
23/62	04	
Drawing Status		
Planning		

THE COPYRIGHT OF THIS DRAWING IS VESTED IN HAYWARD ARCHITECTS LTD.
REPRODUCTION IN ANY FORM, EITHER IN WHOLE OR IN PART IS FORBIDDEN
WITHOUT THE PRIOR WRITTEN PERMISSION
OF THE COPYRIGHT HOLDER. DO NOT SCALE FROM DRAWING AND ONLY
FIGURED DIMENSIONS ARE TO BE USED