


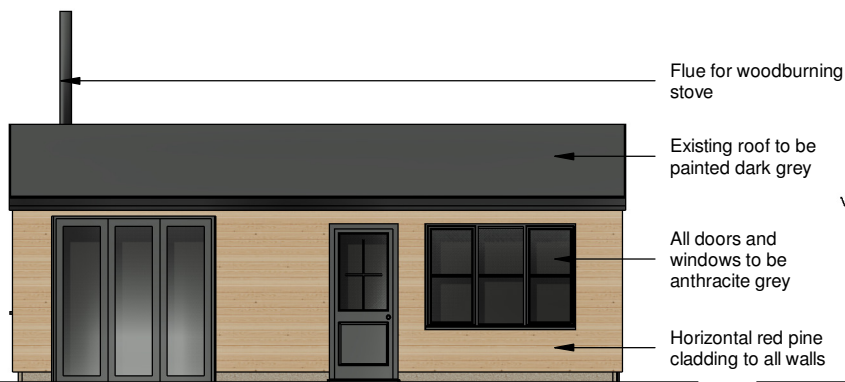

Front Elevation




Side Elevation 1



Side Elevation 2

UNSURVEYED AND ASSUMED ONLY

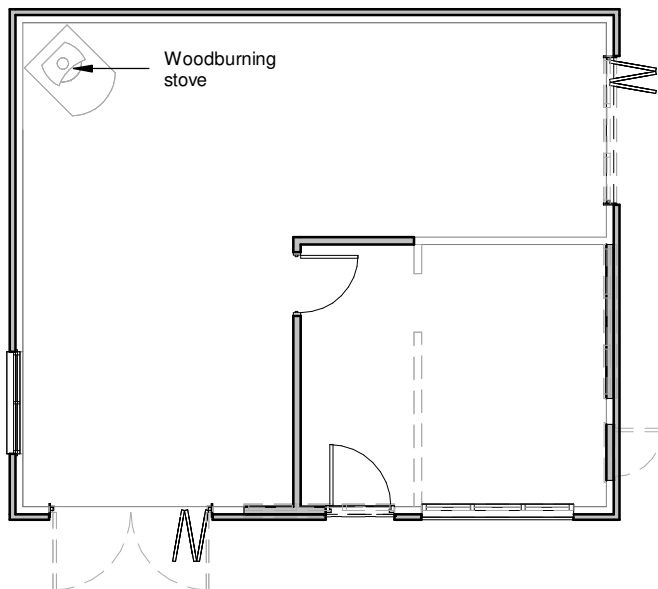

Ground Floor Plan



Rear Elevation



Scale 1:100

hayward
ARCHITECTS LTD

19 Station Road
Hinckley
Leicestershire
LE10 1AW

Tel: 01455 635 665
Fax: 01455 618 971

www.hayward-architects.co.uk

Client		
Mr and Mrs Haydon		
Project		
Alterations and Extensions Wood Lane Cadeby		
Drawing		
Outbuilding - As Proposed		
Scale		Sheet
1:100		A4
Date	Author	Checked by
AUG 2023	ZLM	SS
Job No.	Drawing No.	
23/62	11a	
Drawing Status		
Planning		

THE COPYRIGHT OF THIS DRAWING IS VESTED IN HAYWARD ARCHITECTS LTD.
REPRODUCTION IN ANY FORM, EITHER IN WHOLE OR IN PART IS FORBIDDEN
WITHOUT THE PRIOR WRITTEN PERMISSION
OF THE COPYRIGHT HOLDER. DO NOT SCALE FROM DRAWING AND ONLY
FIGURED DIMENSIONS ARE TO BE USED