




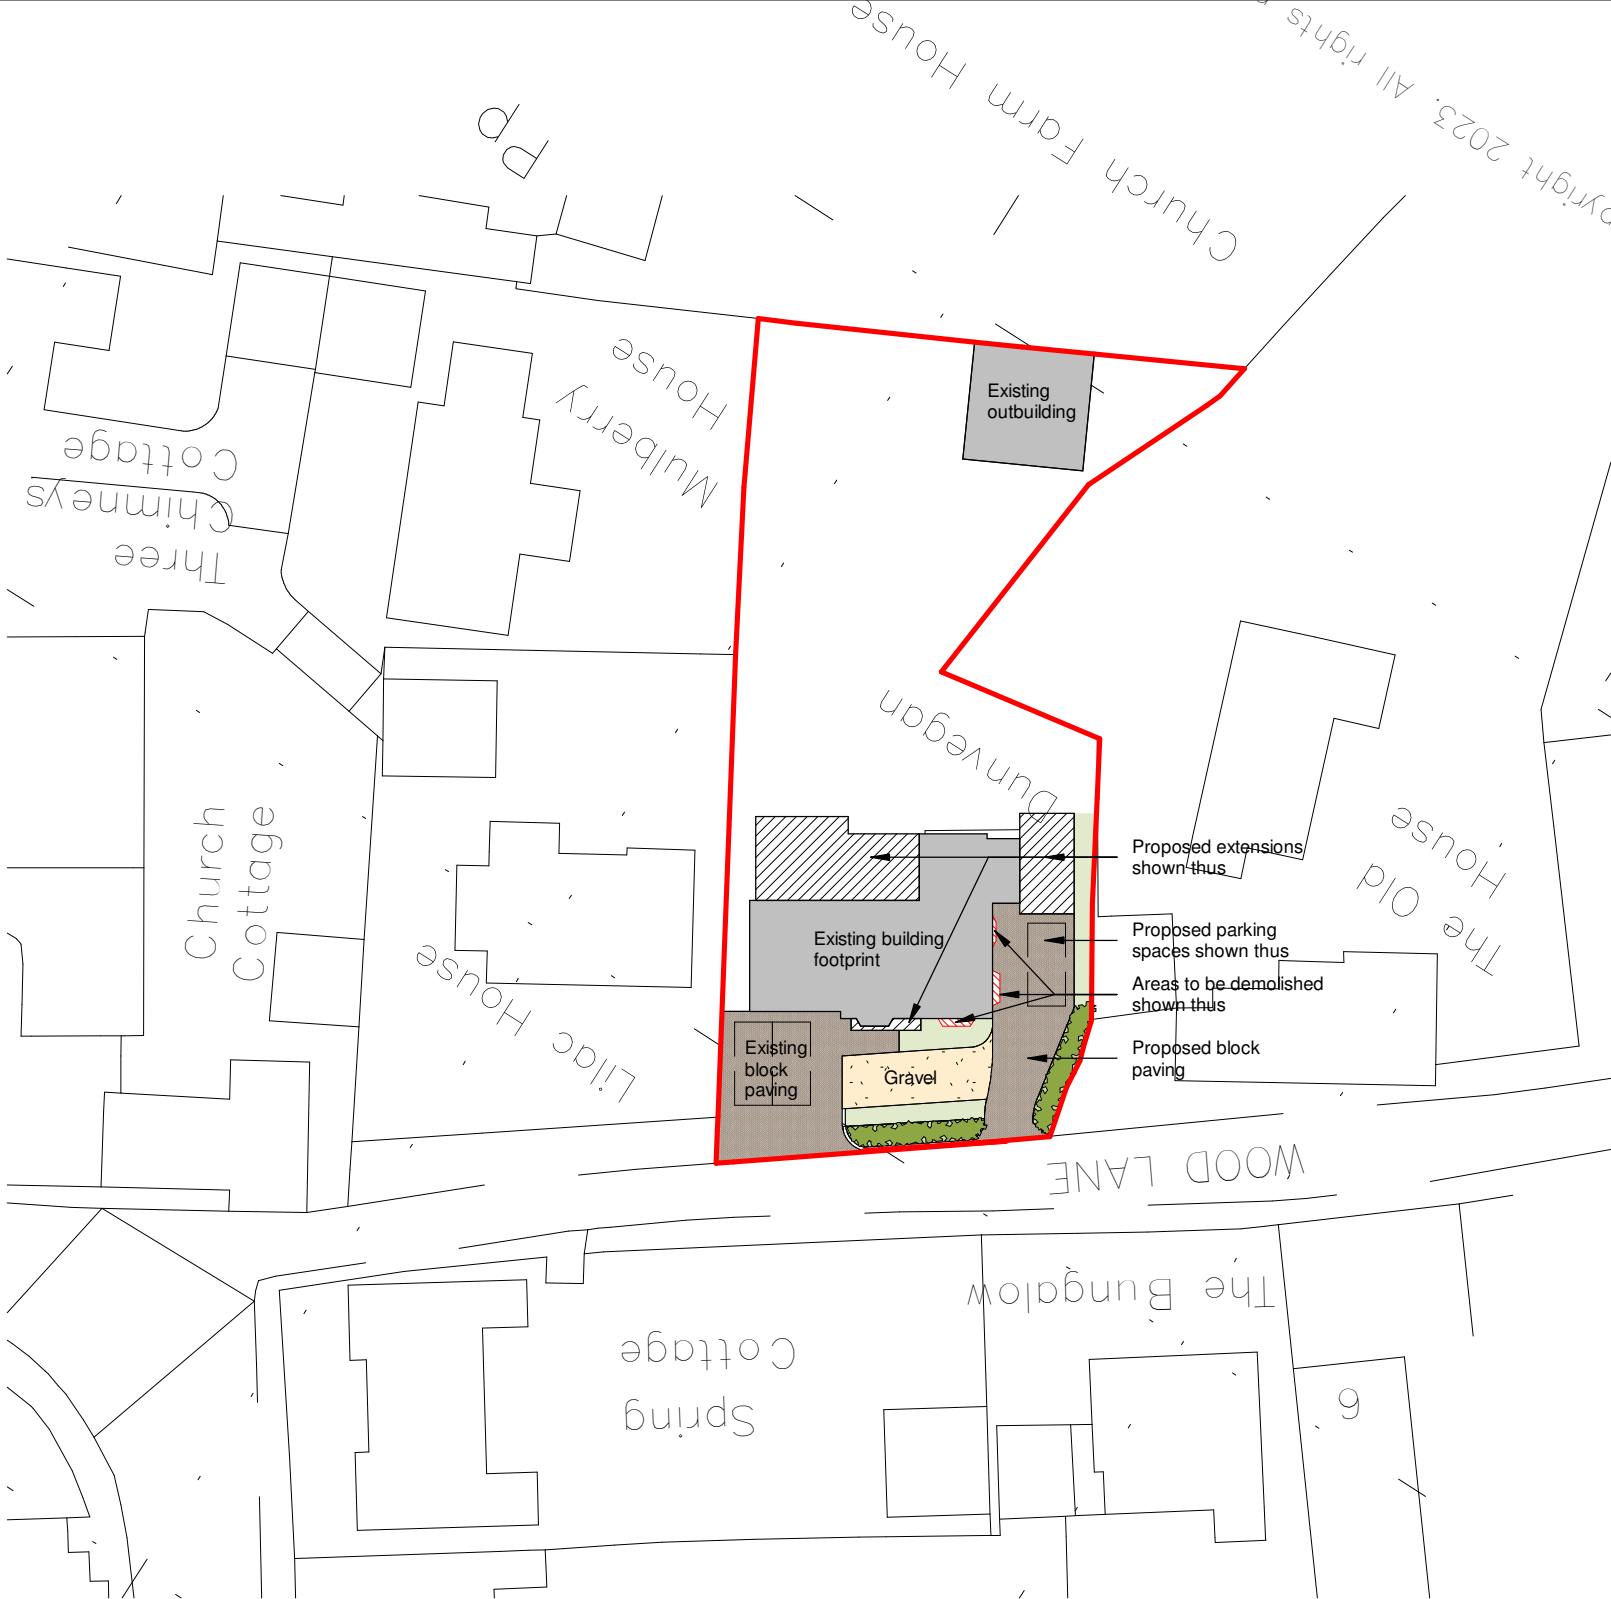

Site Plan
Scale - 1:500

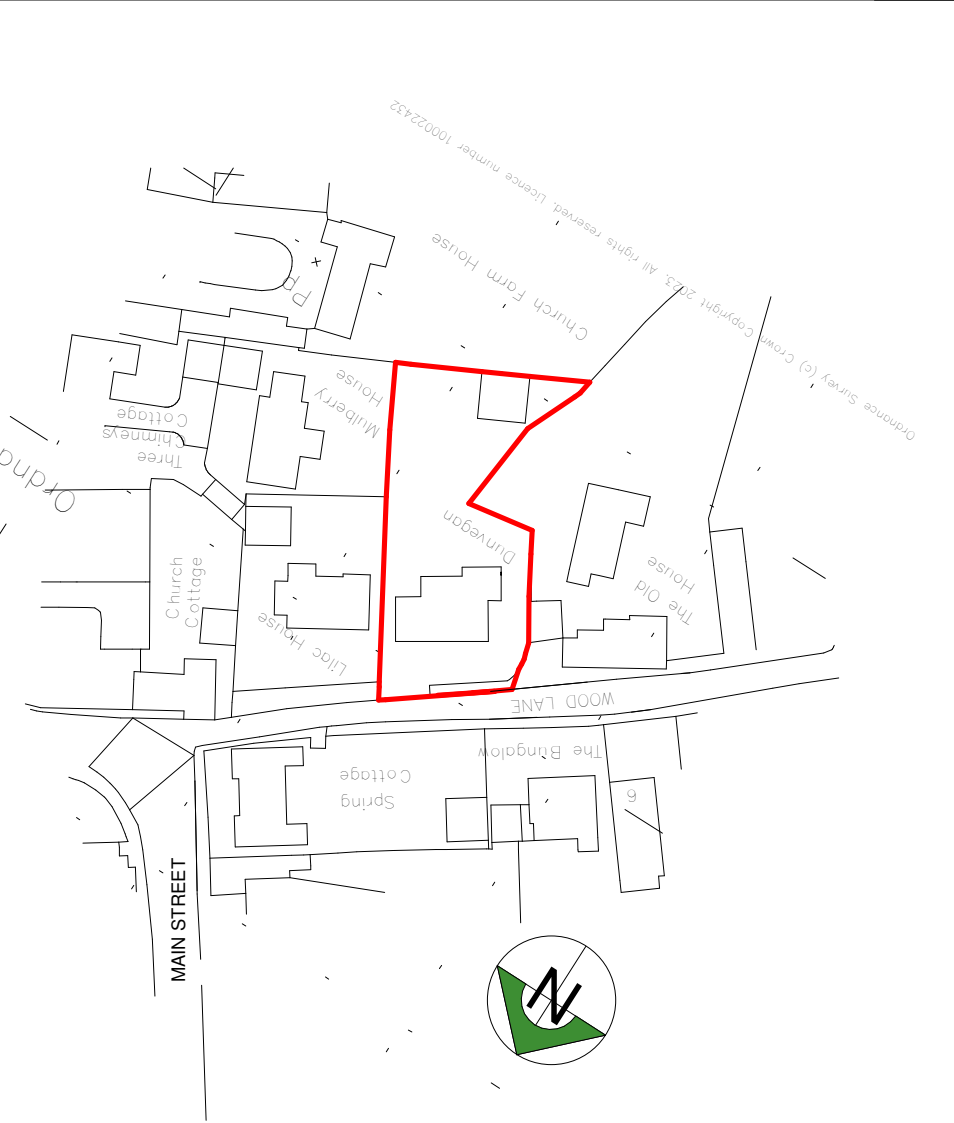

Location Plan
Scale - 1:1250

 

Client Mr & Mrs Haydon			
Project Exts & Alts, Dunvegan, Wood Lane, Cadeby, CV13 0AU	Scale 1:100	Sheet A3	Job No. 23/62
	Date 09/2023		Drawing No. 12
Drawing Location plan and site plan	Author ZLM	Checked by -	
THE COPYRIGHT OF THIS DRAWING IS VESTED IN HAYWARD ARCHITECTS LTD. REPRODUCTION IN ANY FORM, EITHER IN WHOLE OR IN PART IS FORBIDDEN WITHOUT THE PRIOR WRITTEN PERMISSION OF THE COPYRIGHT HOLDER. DO NOT SCALE FROM DRAWING AND ONLY FIGURED DIMENSIONS ARE TO BE USED			Drawing Status Planning Stage

hayward

ARCHITECTS LTD

19 Station Road
Hinckley
Leicestershire
LE10 1AW

Tel: 01455 635 665
Fax: 01455 618 971
www.hayward-architects.co.uk