



Front Elevation




Side Elevation




Rear Elevation



Side Elevation

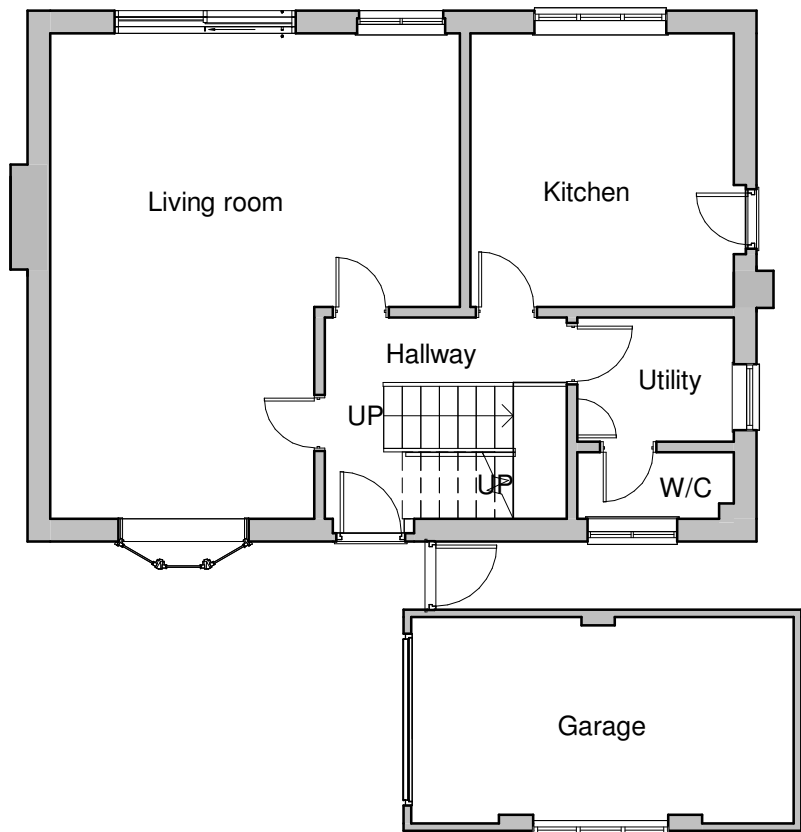


Ground Floor Plan

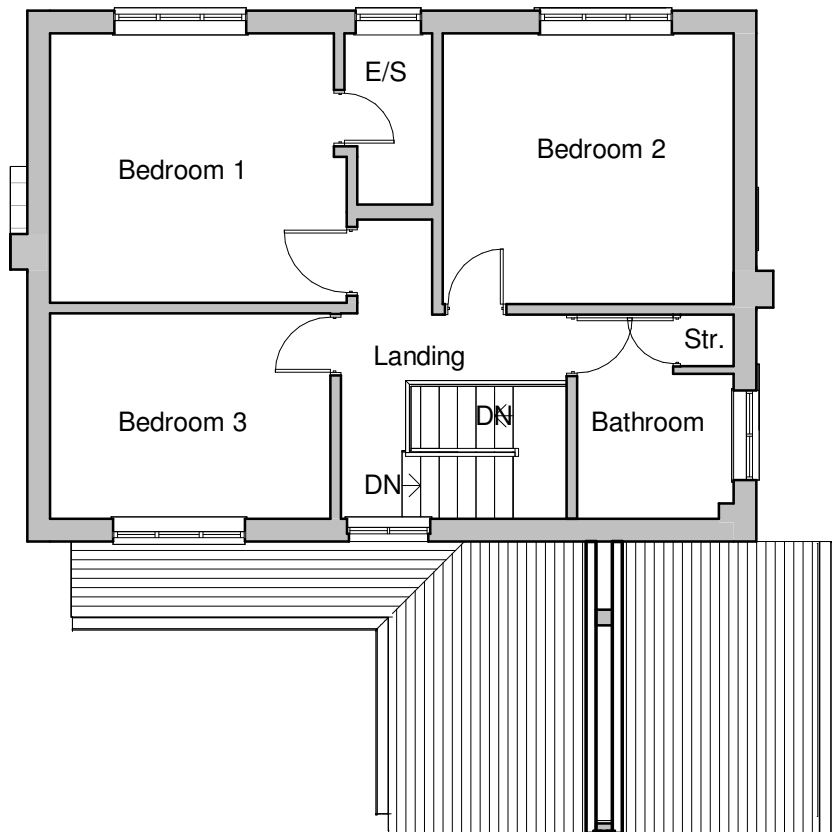

First Floor Plan

Scale 1:100

 

Client Jane Henly		
Project Title Alterations and Extensions Barton Road Barlestone		
Drawing Title As Existing		
Scale 1:100	Date FEB 2023	Sheet A2
Author MS	Checked by LJW	
THE COPYRIGHT OF THIS DRAWING IS VESTED IN HAYWARD ARCHITECTS LTD. REPRODUCTION IN ANY FORM EITHER IN WHOLE OR IN PART IS FORBIDDEN WITHOUT THE PRIOR WRITTEN PERMISSION OF THE COPYRIGHT HOLDER. DO NOT SCALE FROM DRAWING AND ONLY FIGURED DIMENSIONS ARE TO BE USED		

hayward ARCHITECTS LTD 19 Station Road Hinckley Leicestershire LE10 1AW Tel: 01455 635 665 Fax: 01455 618 971 www.hayward-architects.co.uk	
Job No. 23/12	Drawing No. 01
Status Planning	