

Mr & Mrs Scott Burns
121 Leicester Road
Groby
LE6 0DQ


Proposed Single storey rear
extension and Garden Room

Existing Ground Floor Plan
and Elevations


1 : 50
2023-06-02




Existing Rear Elevation
Scale 1:50

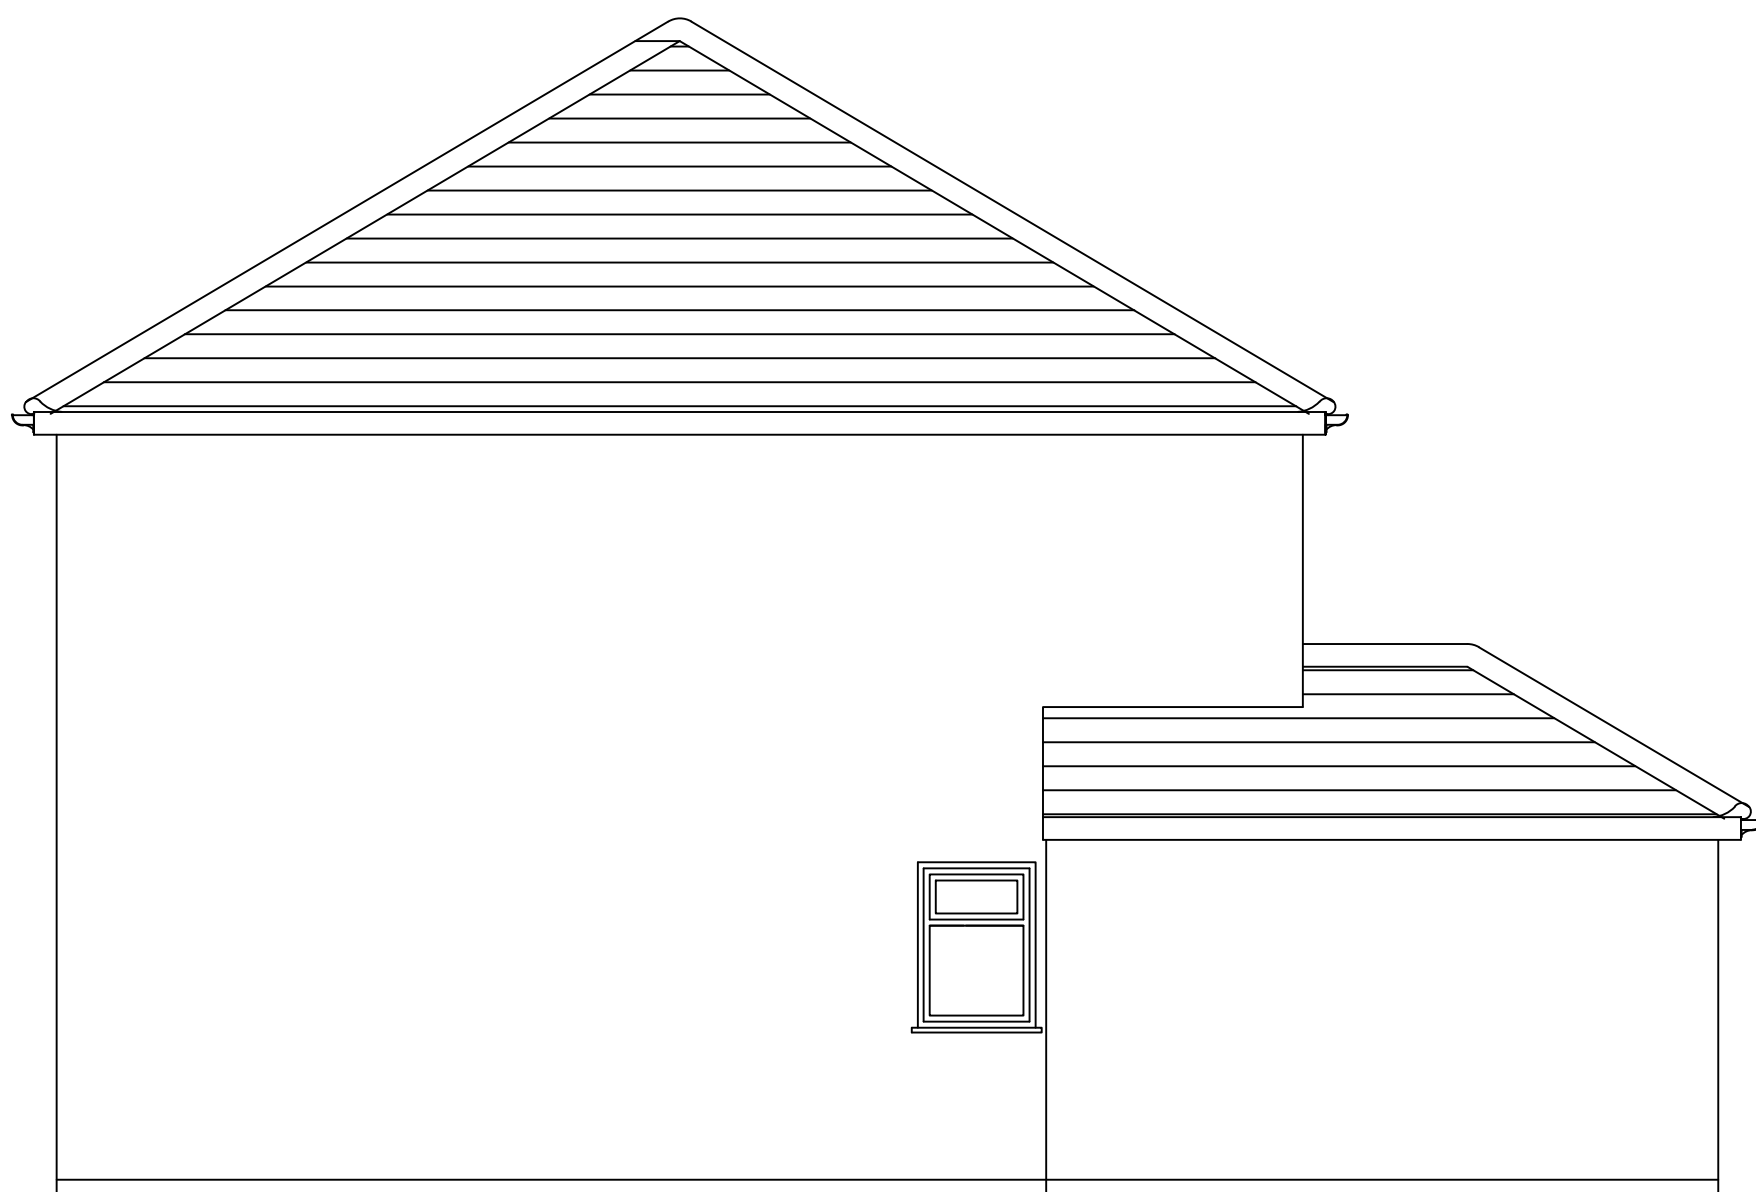

Existing Gable Elevation
Scale 1:50

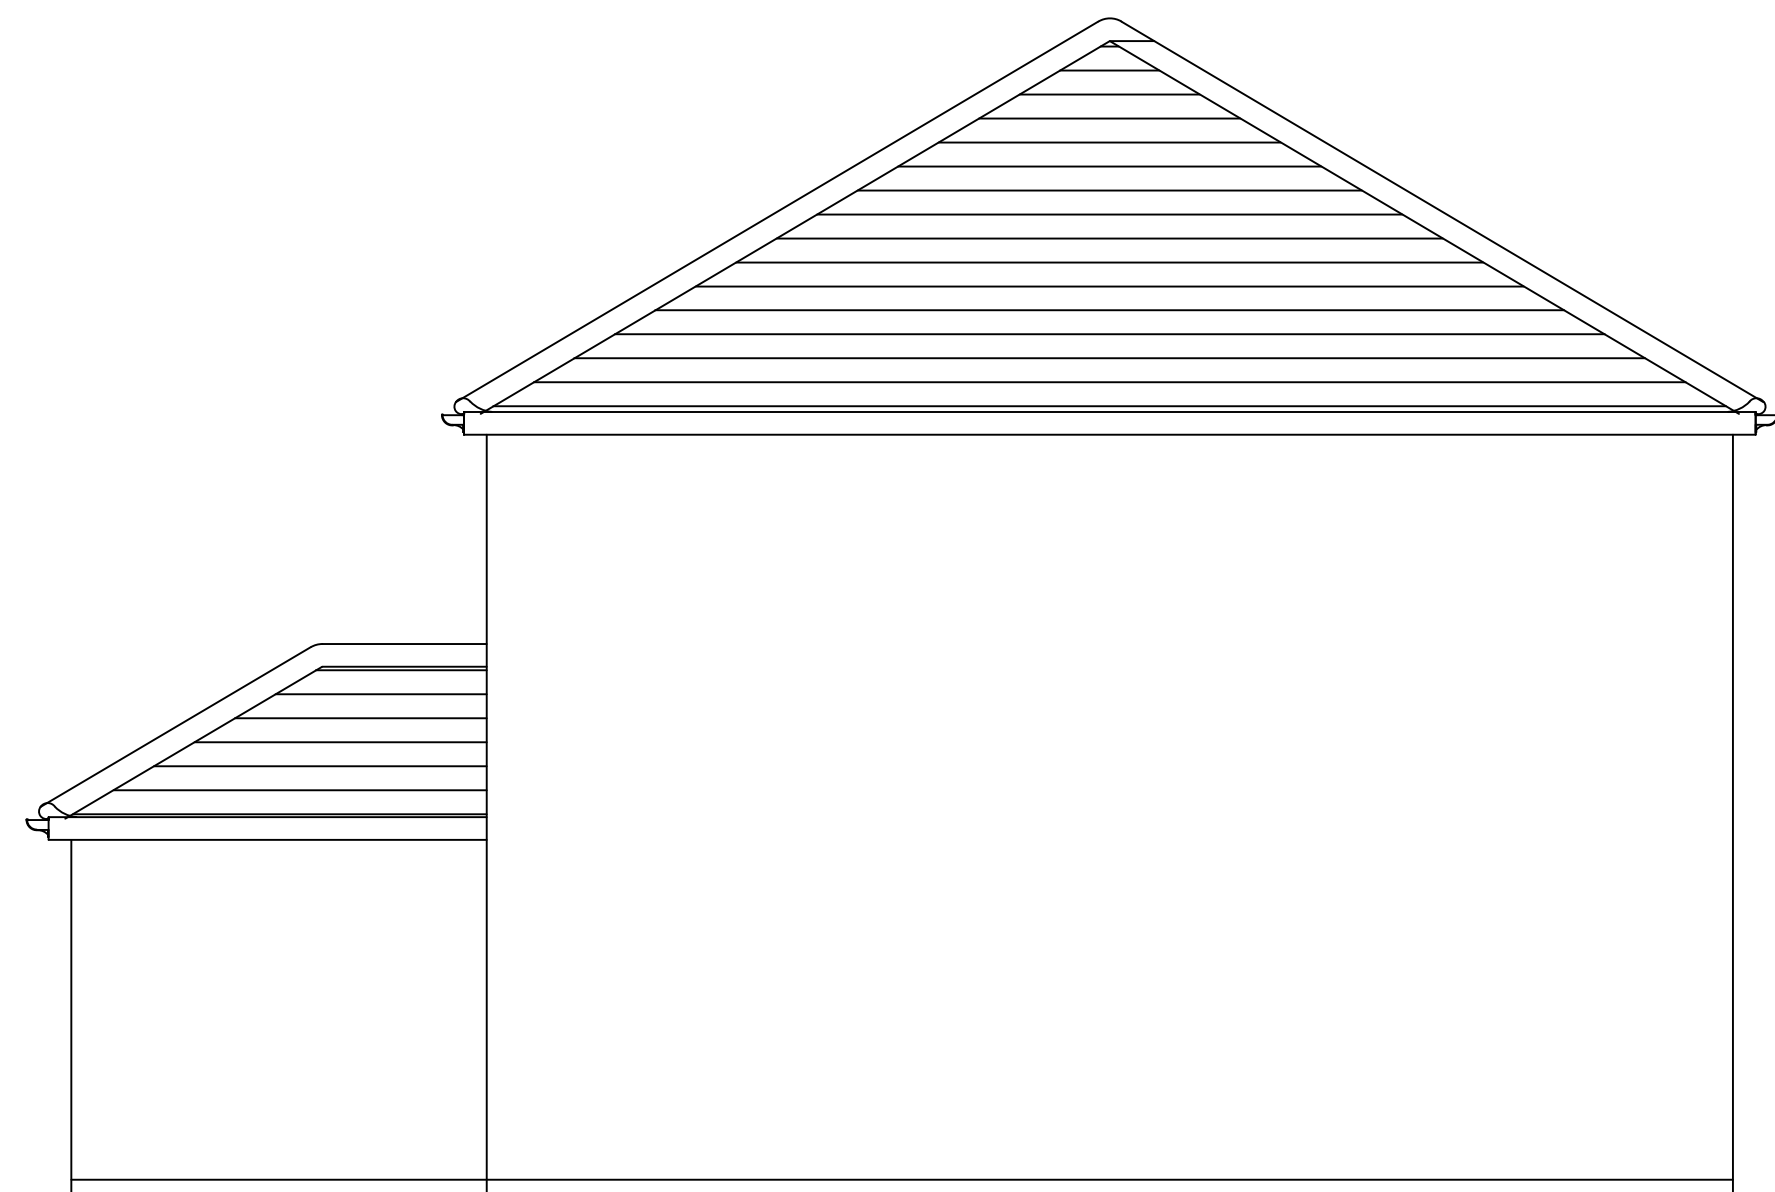

Existing Side Elevation
Scale 1:50

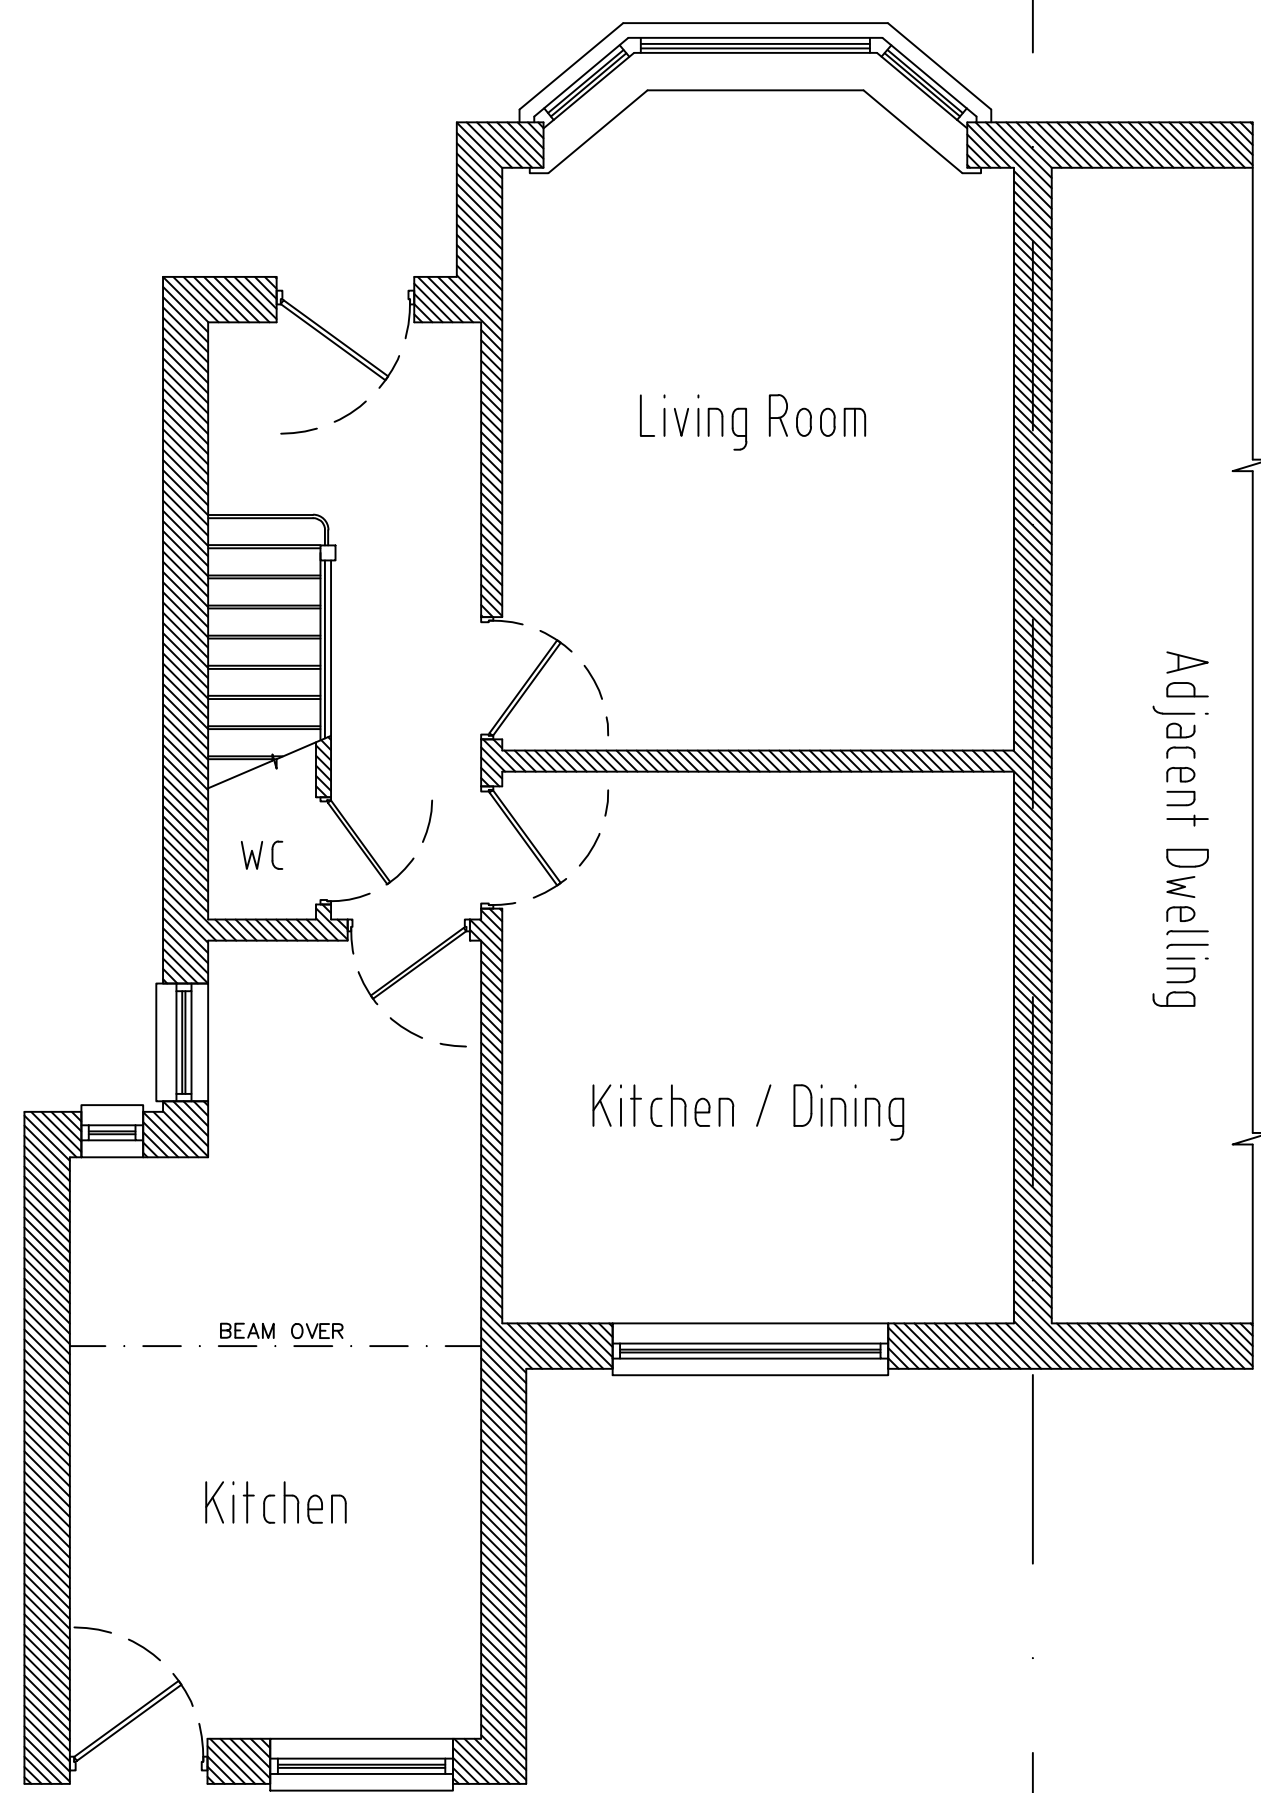

Existing Ground Floor Plan
Scale 1:50

