





FRONT ELEVATION EAST

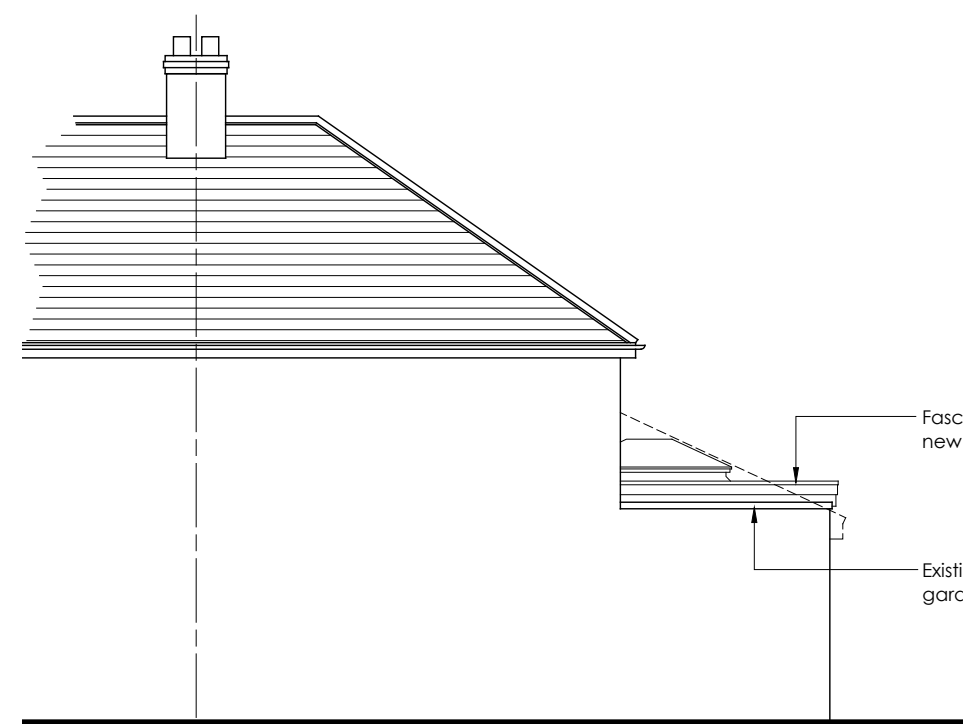


SIDE ELEVATION NORTH




REAR ELEVATION WEST

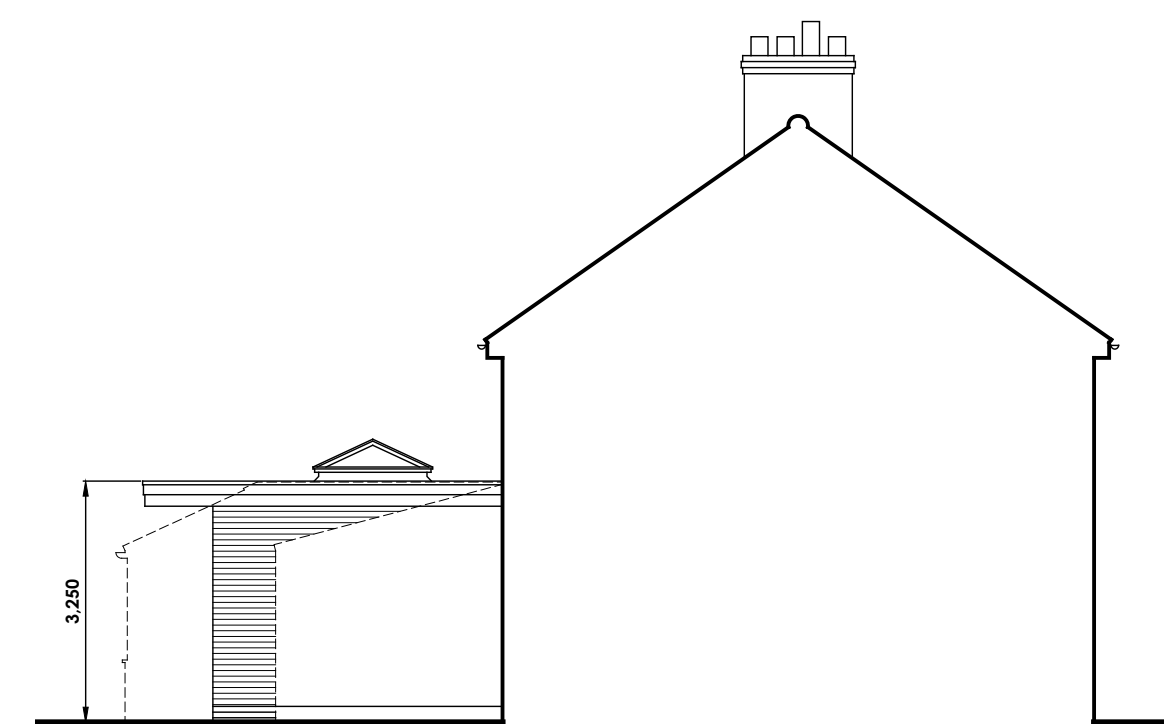

SIDE ELEVATION SOUTH

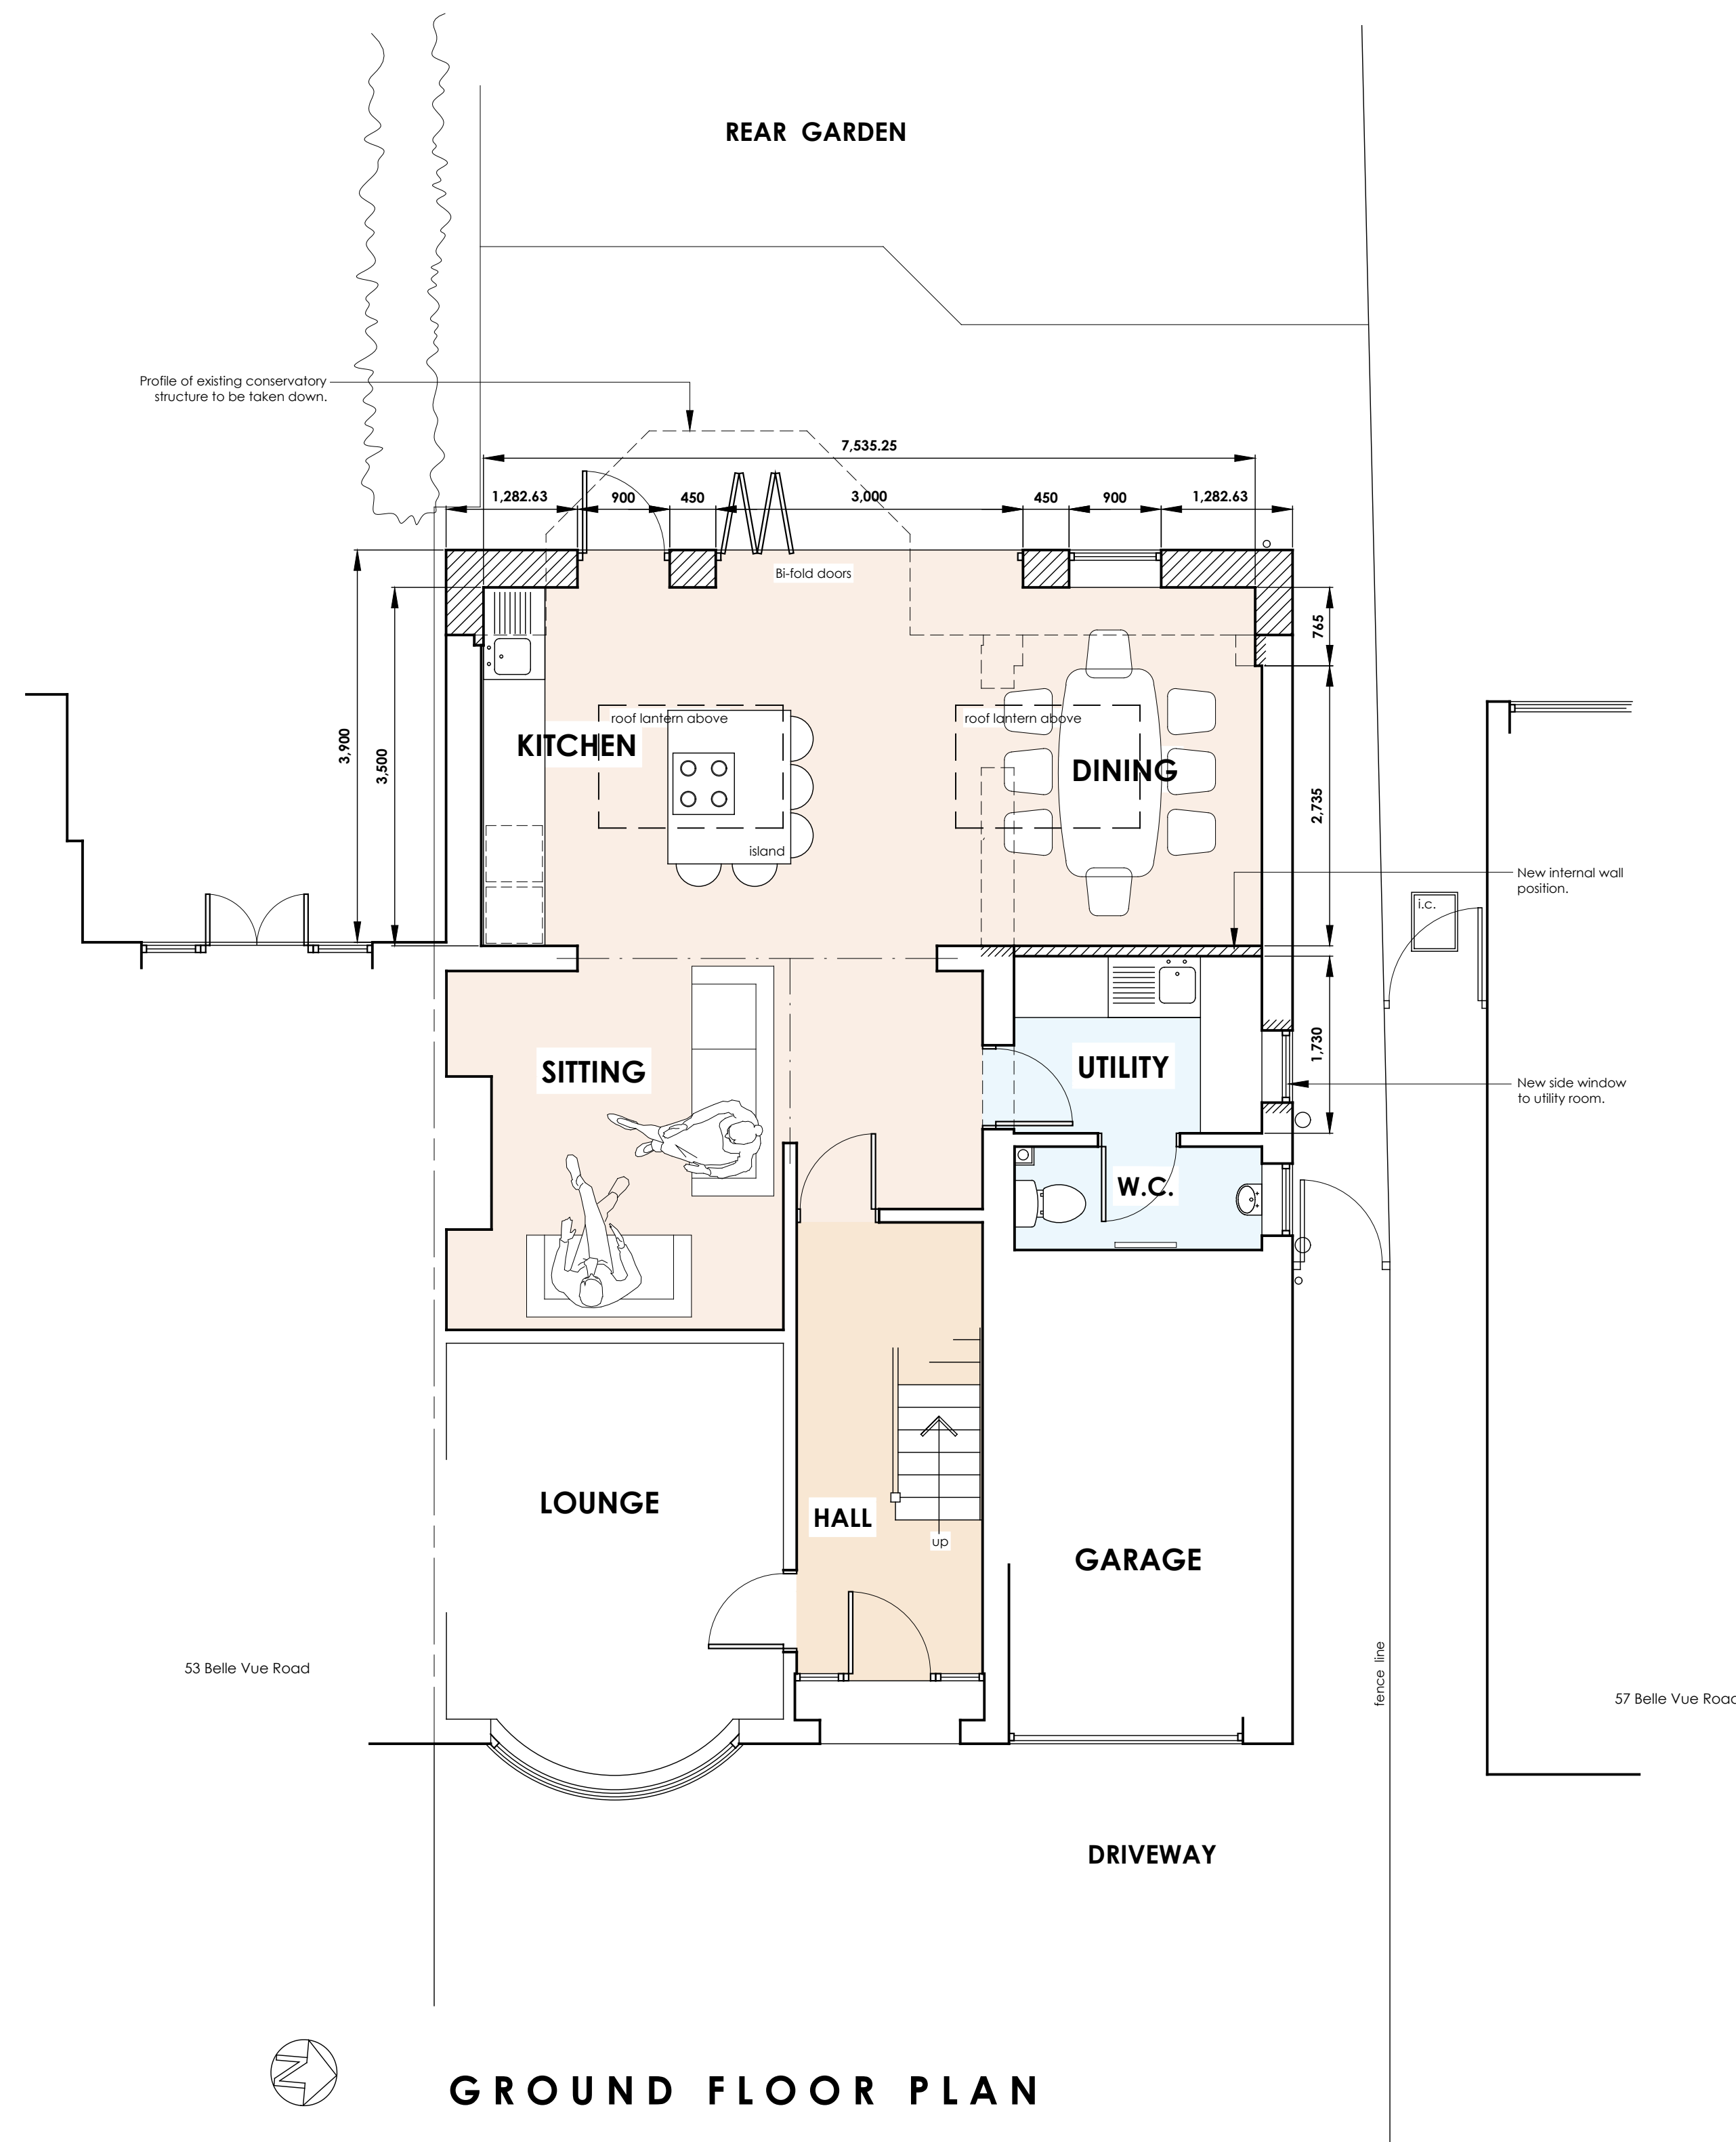


GROUND FLOOR PLAN

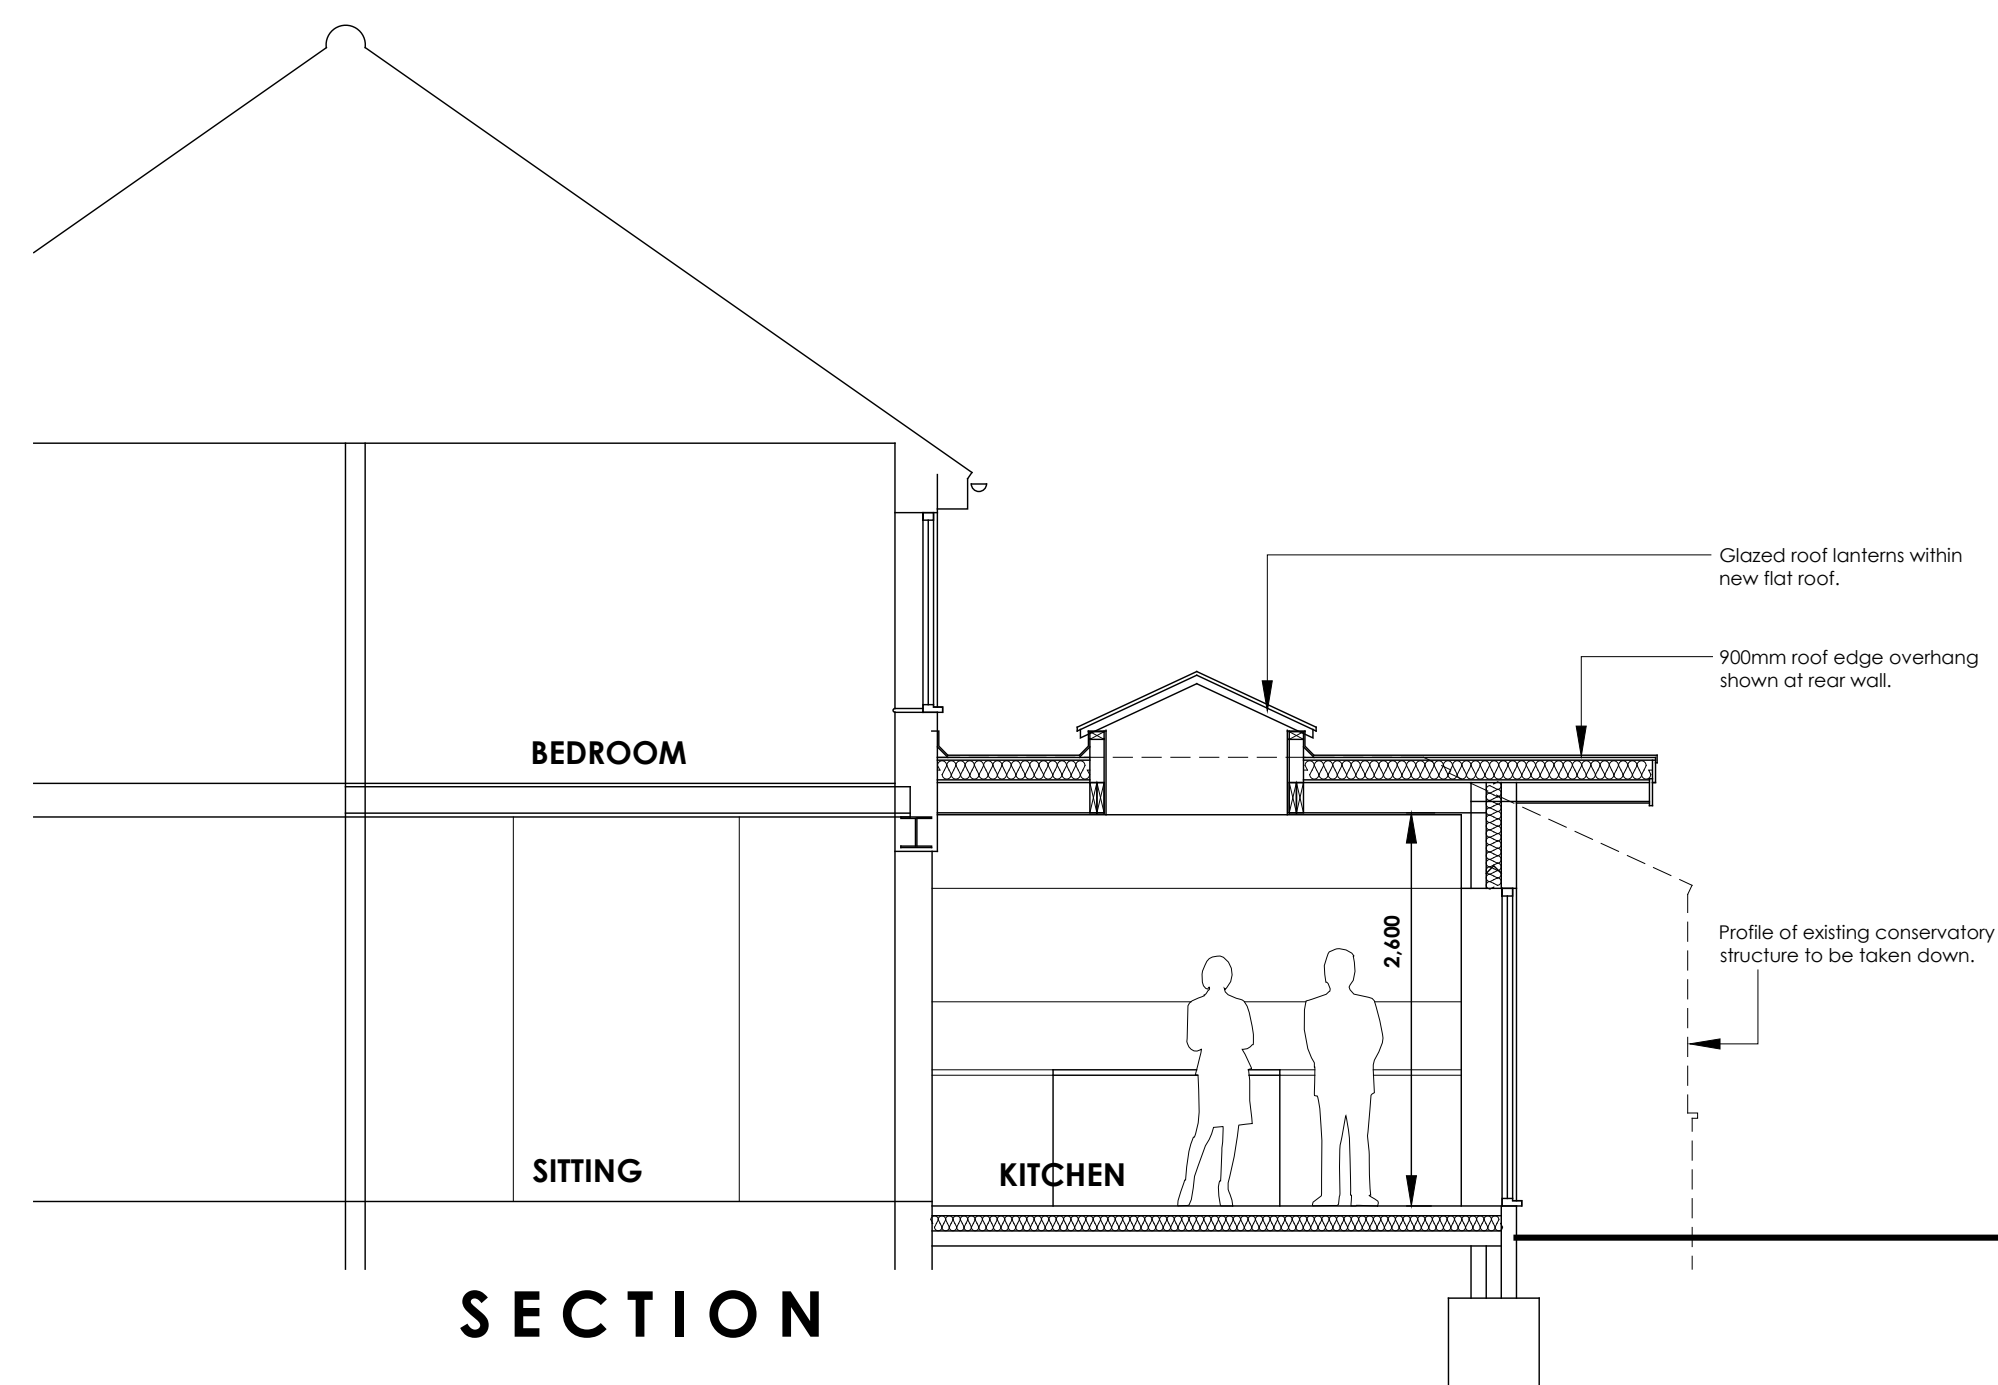

SECTION

Revision A, 5.12.2024
Amend roof design.

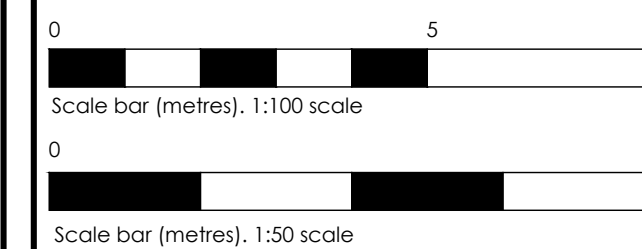

**GRAHAM HARRIS
PARTNERSHIP Ltd.**
ARCHITECTURAL SERVICES
11 RIDGEWAY, LITTLETHORPE, LEICESTERSHIRE LE19 2JJ
PHONE: (0114) 275 2275
EMAIL: info@grahamharrispartnership.co.uk
WEB: grahamharrispartnership.co.uk

**Proposed single storey
rear extension**

PLANNING APPLICATION DRAWING

**55 Belle Vue Road
Earl Shilton
Leicester
LE9 7PA**

DRAWING No. 6493 / B / 5 A	SCALE 1:50 & 1:100 @A1
DRAWN BY R.H.	DATE 28.10.2024