




Existing Side Elevation

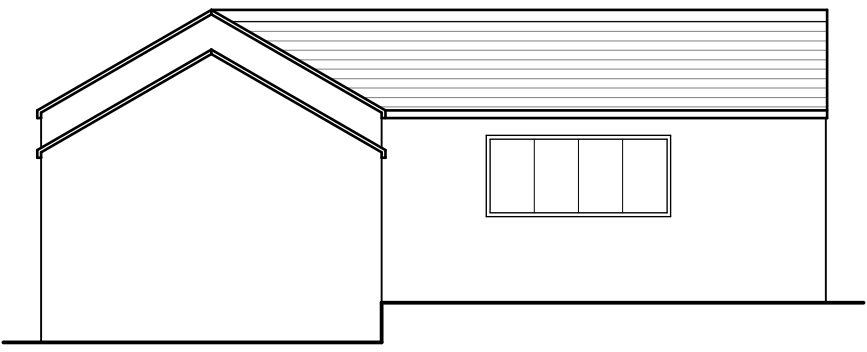


Existing Rear Elevation

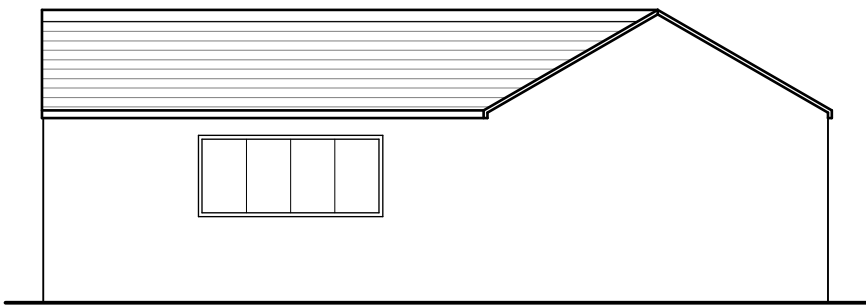


Existing Front Elevation

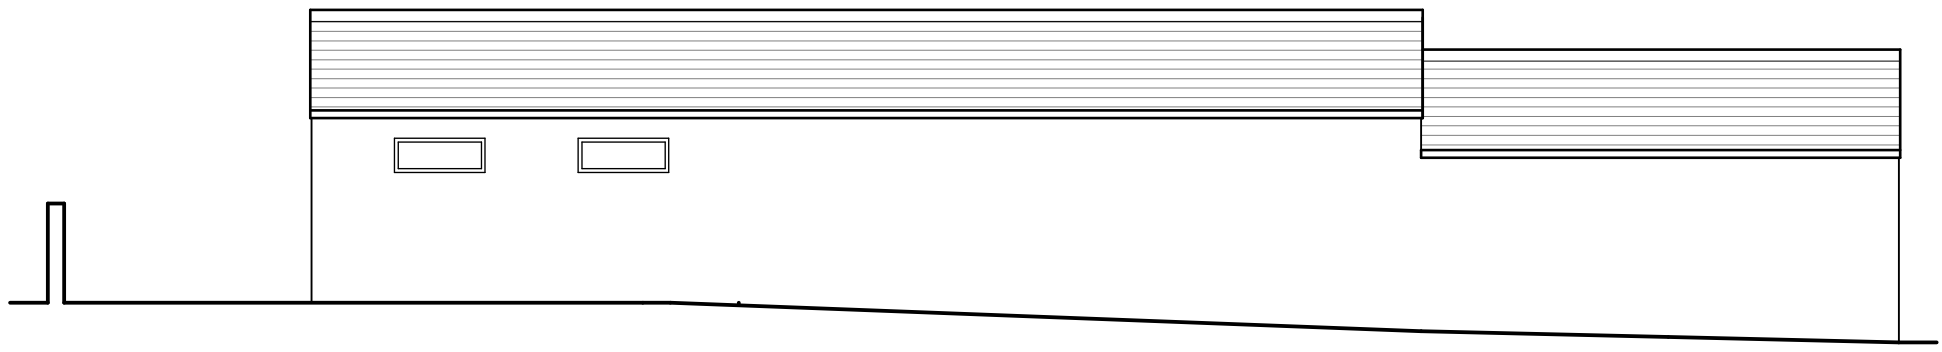


Existing Side Elevation

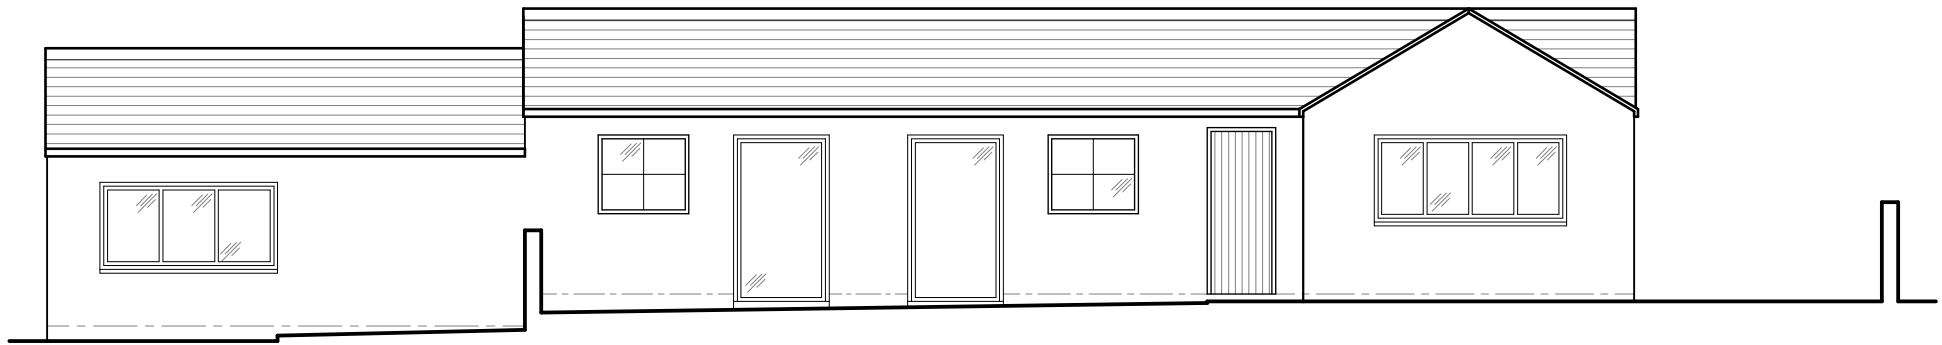


Proposed Side Elevation

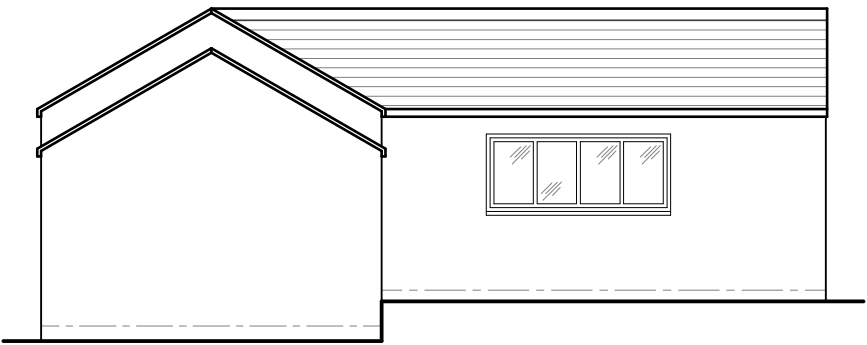


Proposed Rear Elevation

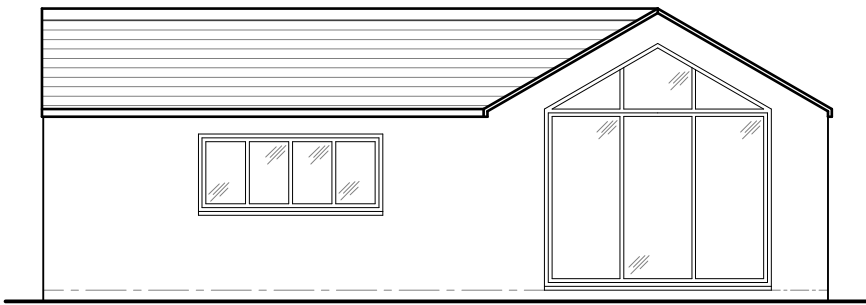


Proposed Front Elevation

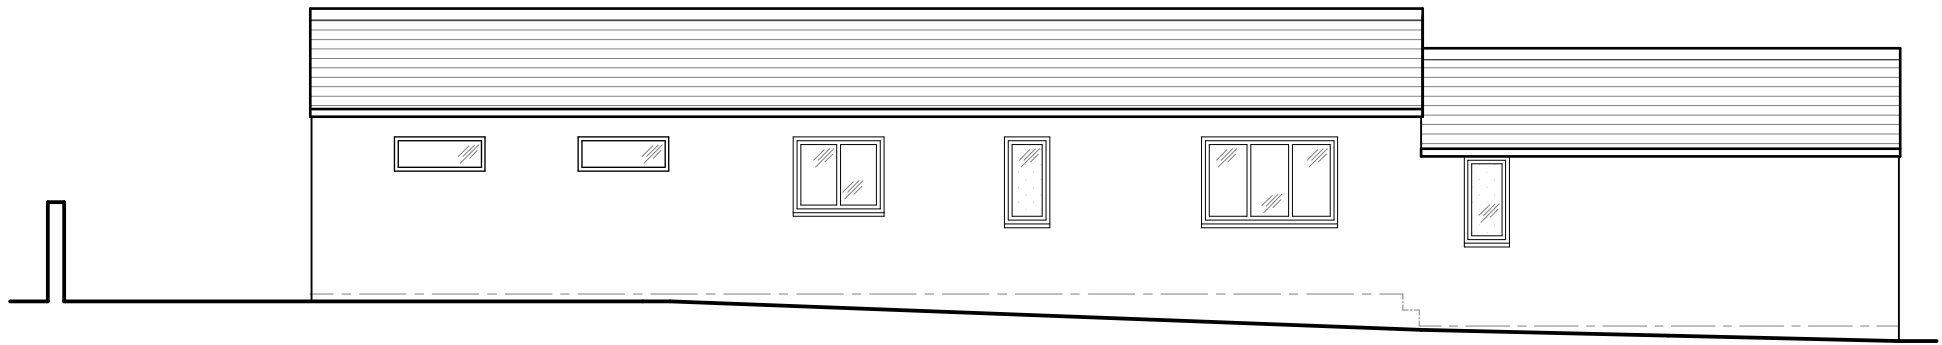


Proposed Side Elevation

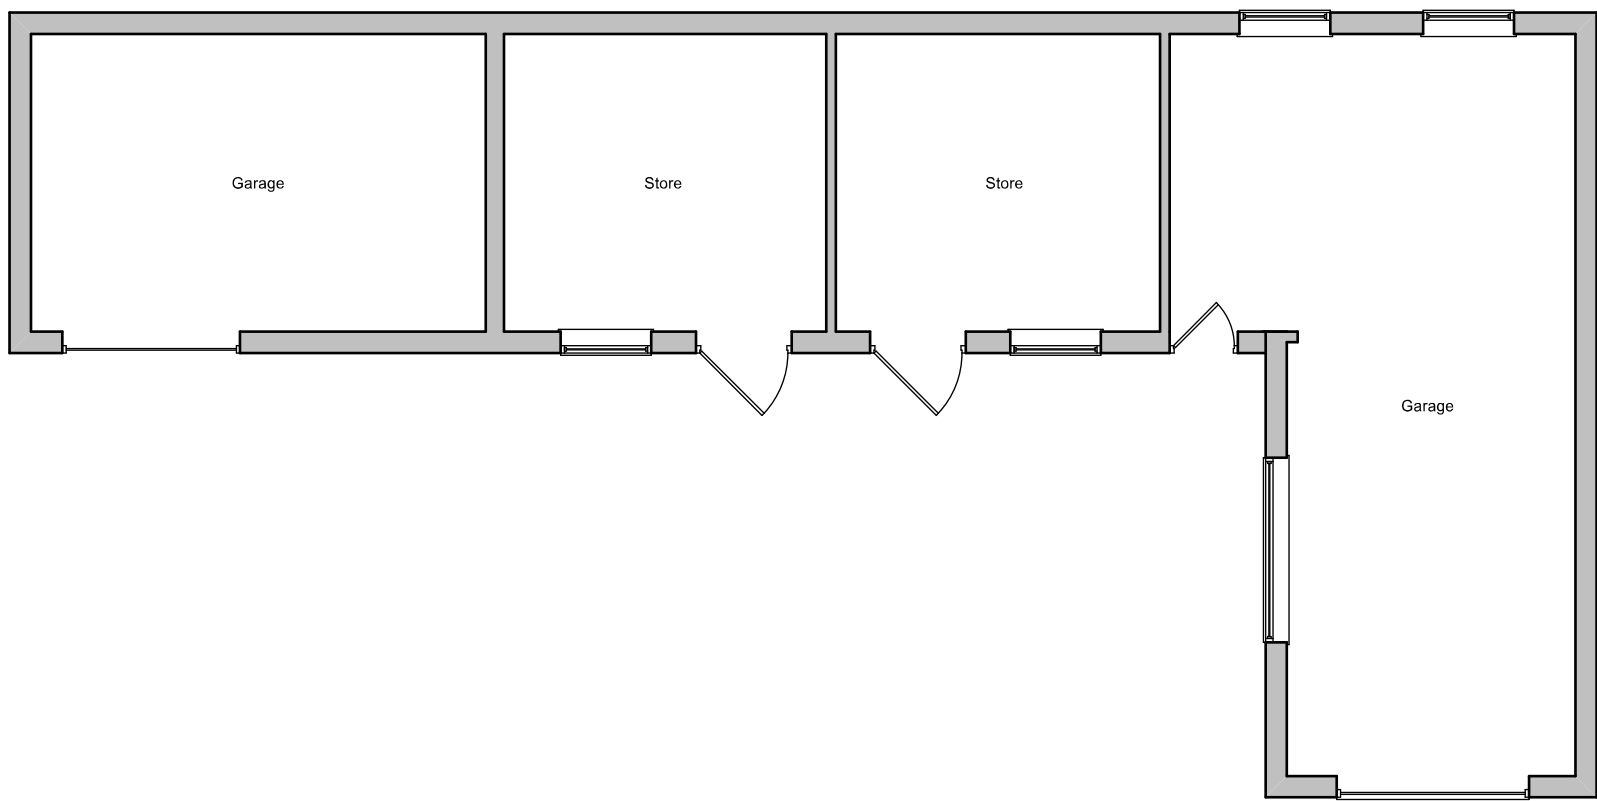


Existing Ground Floor Plan

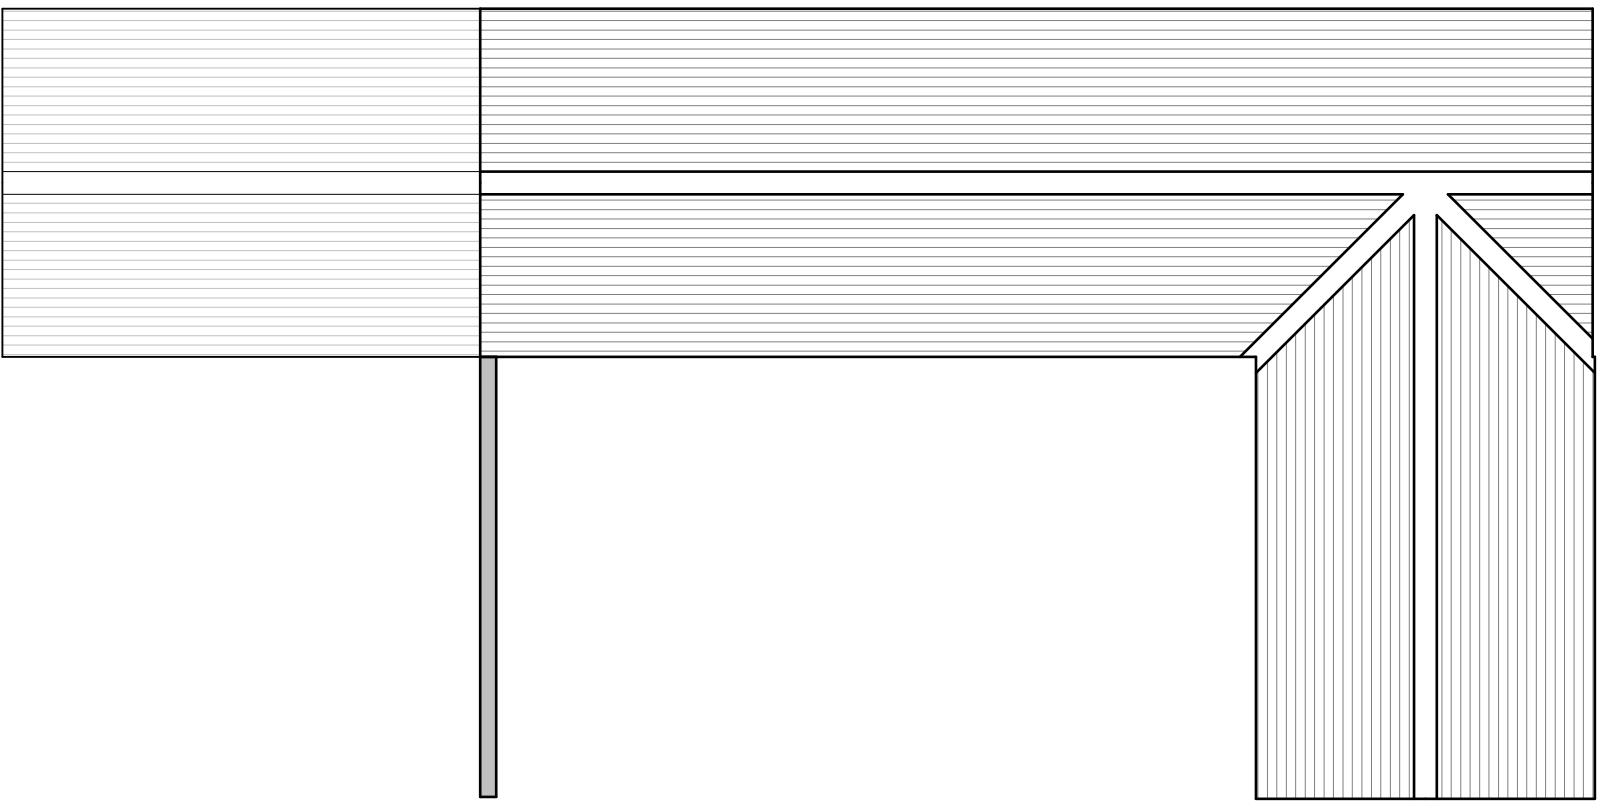


Existing Roof Plan

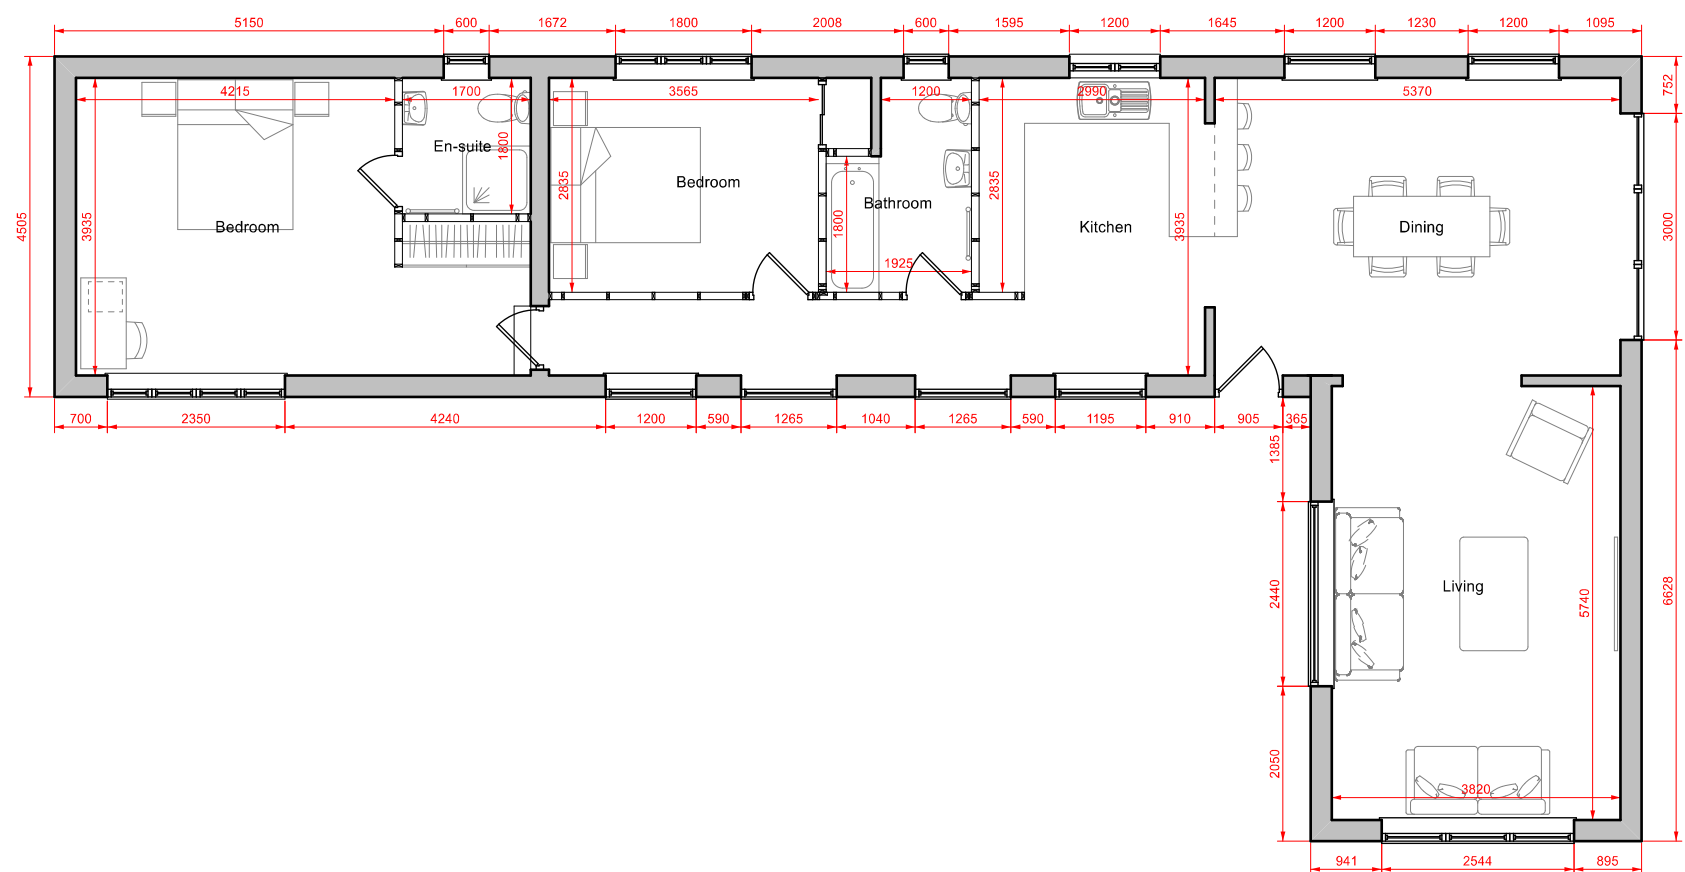

Proposed Ground Floor Plan

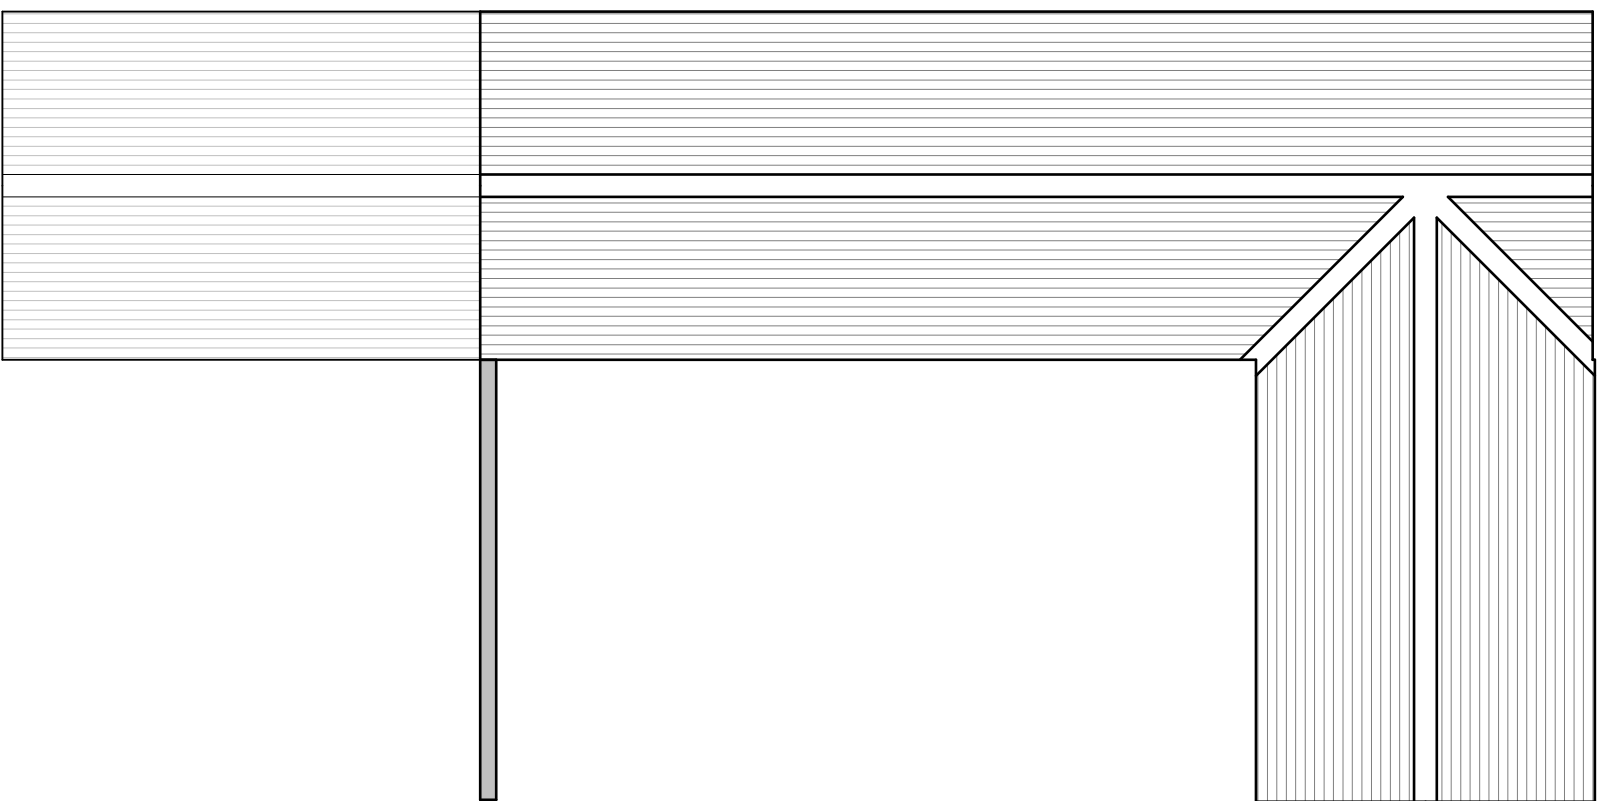

Proposed Roof Plan

 

NOTES:
Drawings produced are for planning consent and building regulation approval only and may not cover all elements required to ensure project completion.
All dimensions to be checked on site by contractor.
All discrepancies with the drawing/specifications to be raised and clarified with Elsigood Architectural Limited.
All workmanship and materials to comply with current British/European standards, codes of practice & manufacturers instructions.
Do not scale from drawing.
Drawings remain the property of Elsigood Architectural Limited and can not be photocopied (copyright law) or used in any way without the permission of Elsigood Architectural Limited.

Elsigood Architectural

Borton under Needwood
Staffordshire
Tel: 01283 617 612

PROJECT:
Proposed
Change of Use

SITE:
Kendalls Barn
Hinckley Road
Osmaston
Nuneaton
CV13 0HS

TITLE:
Existing & Proposed Plans & Elevations

DATE:
14/09/2026

SCALE:
1:100

DRAWING No.:
26-013-EPPE

DRAWN:
PME

REV:
-