

Please Note:

- This drawing may be printed and scaled FOR PLANNING PURPOSES.
- All dimensions to be CHECKED ON SITE and any DISCREPANCY reported to Design Three Sixty.
- The site boundary shown is the best assumed from available data & does NOT represent legal ownership.
- All dimensions in mm unless otherwise stated.




Front Elevation




Rear Elevation



Side Elevation

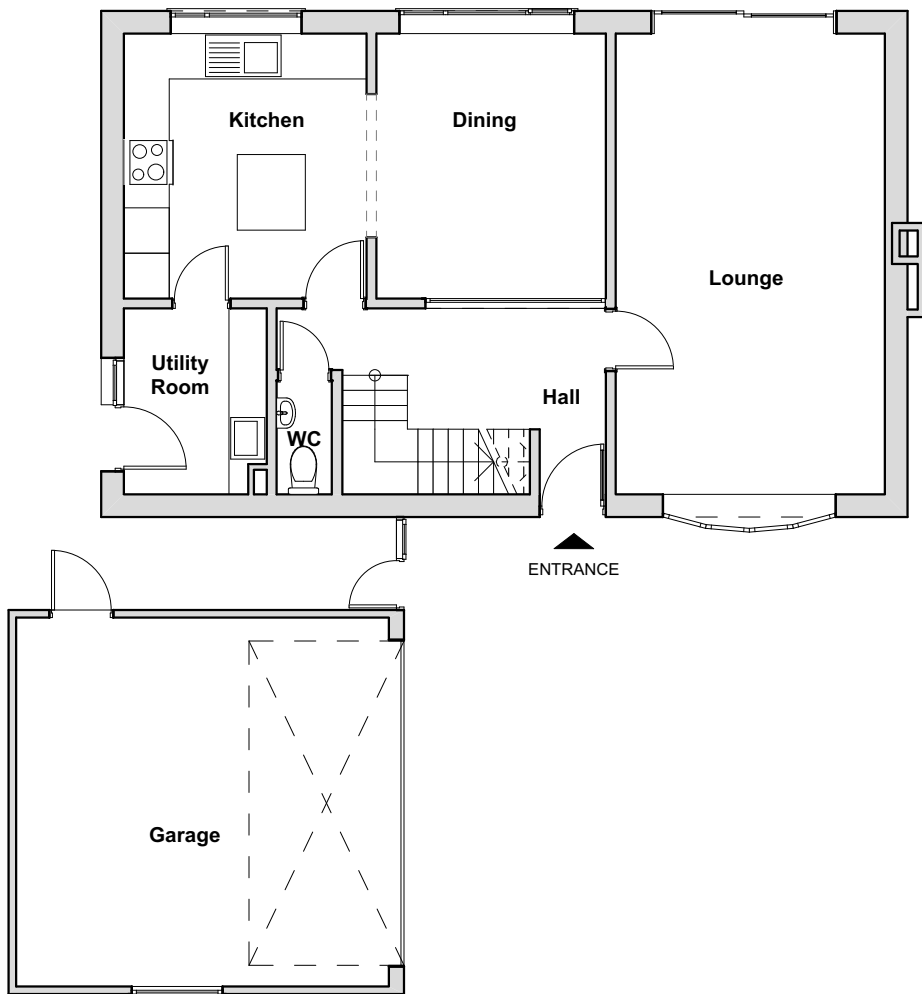



Ground Floor

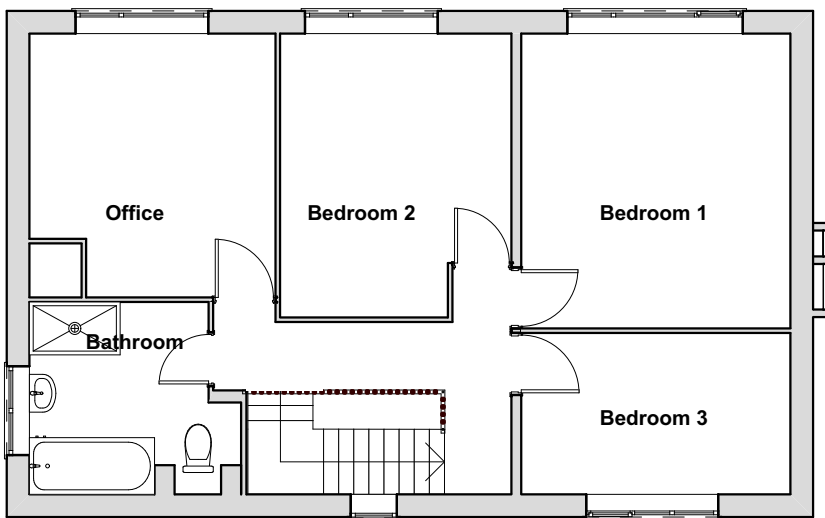

First Floor



Side Elevation

 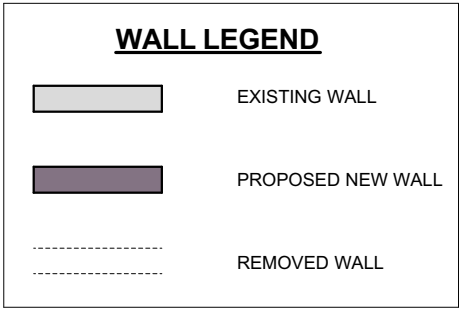

Scale Bar 1:100

Revisions.

DESIGN THREE SIXTY

E: info@designthreesixty.co.uk
T: +44 (0) 7904 224864
W: www.designthreesixty.co.uk

Project:
Two storey and single storey rear extension

8 Grange Drive
Burbage
Hinckley
LE10 2JR

Client:
Rita Mistry - Smith

Drawing Title:
Existing Layouts and Elevations

Drawing by: IG / WJ / SK Checked by: IG / WJ / SK

Date: 15-09-2026 Scale: 1:100 @A2

Drawing Number: 317-01 Revision: A / B / C / D / E F / G / H / I / J / K