

Please Note:

- This drawing may be printed and scaled FOR PLANNING PURPOSES.
- All dimensions to be CHECKED ON SITE and any DISCREPANCY reported to Design Three Sixty.
- The site boundary shown is the best assumed from available data & does NOT represent legal ownership.
- All dimensions in mm unless otherwise stated.



Indicative 3D Visuals (nts)

Revisions.

DESIGN THREE SIXTY

E: info@designthreesixty.co.uk
T: +44 (0) 7904 224864
W: www.designthreesixty.co.uk

Project:
Two storey and single storey rear extension


8 Grange Drive
Burbage
Hinckley
LE10 2JR
Client:
Rita Mistry - Smith

Drawing Title:
Proposed Layouts and Elevations

Drawing by: 16 / WJ / SK Checked by: 16 / WJ / SK

Date: 14-09-2026 Scale: 1:100 @A2

Drawing Number: 317-02 Revision: 0 / A / B / C / D / E / F / G / H / I / J / K

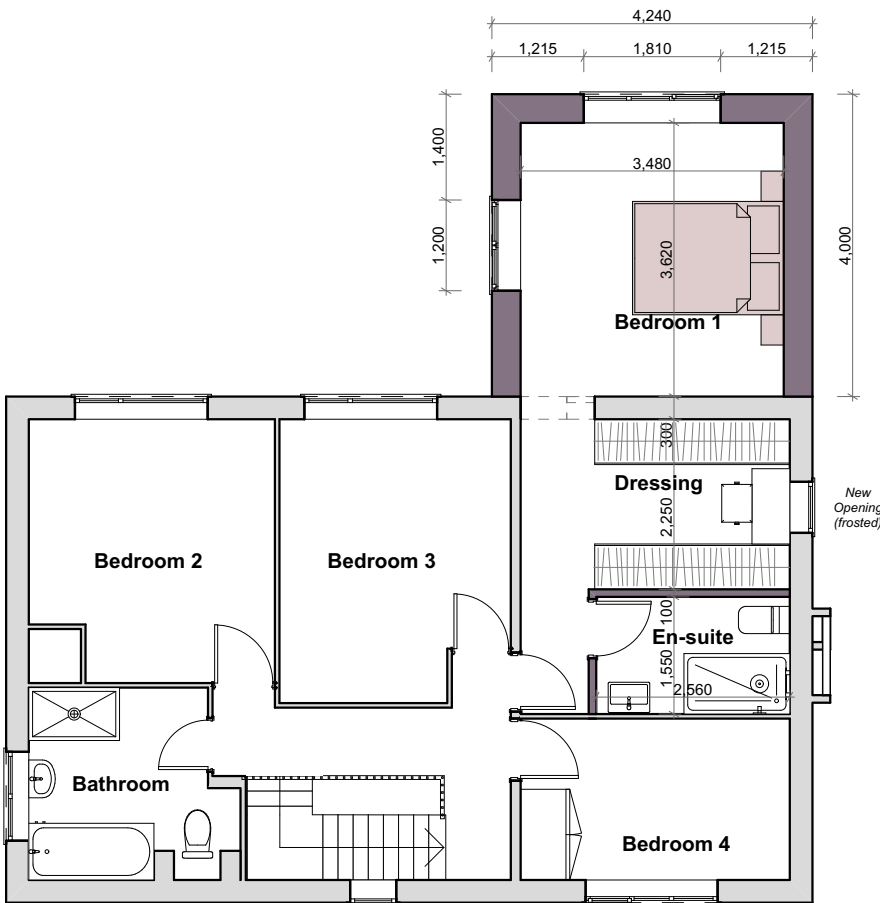


First Floor




Front Elevation



Rear Elevation

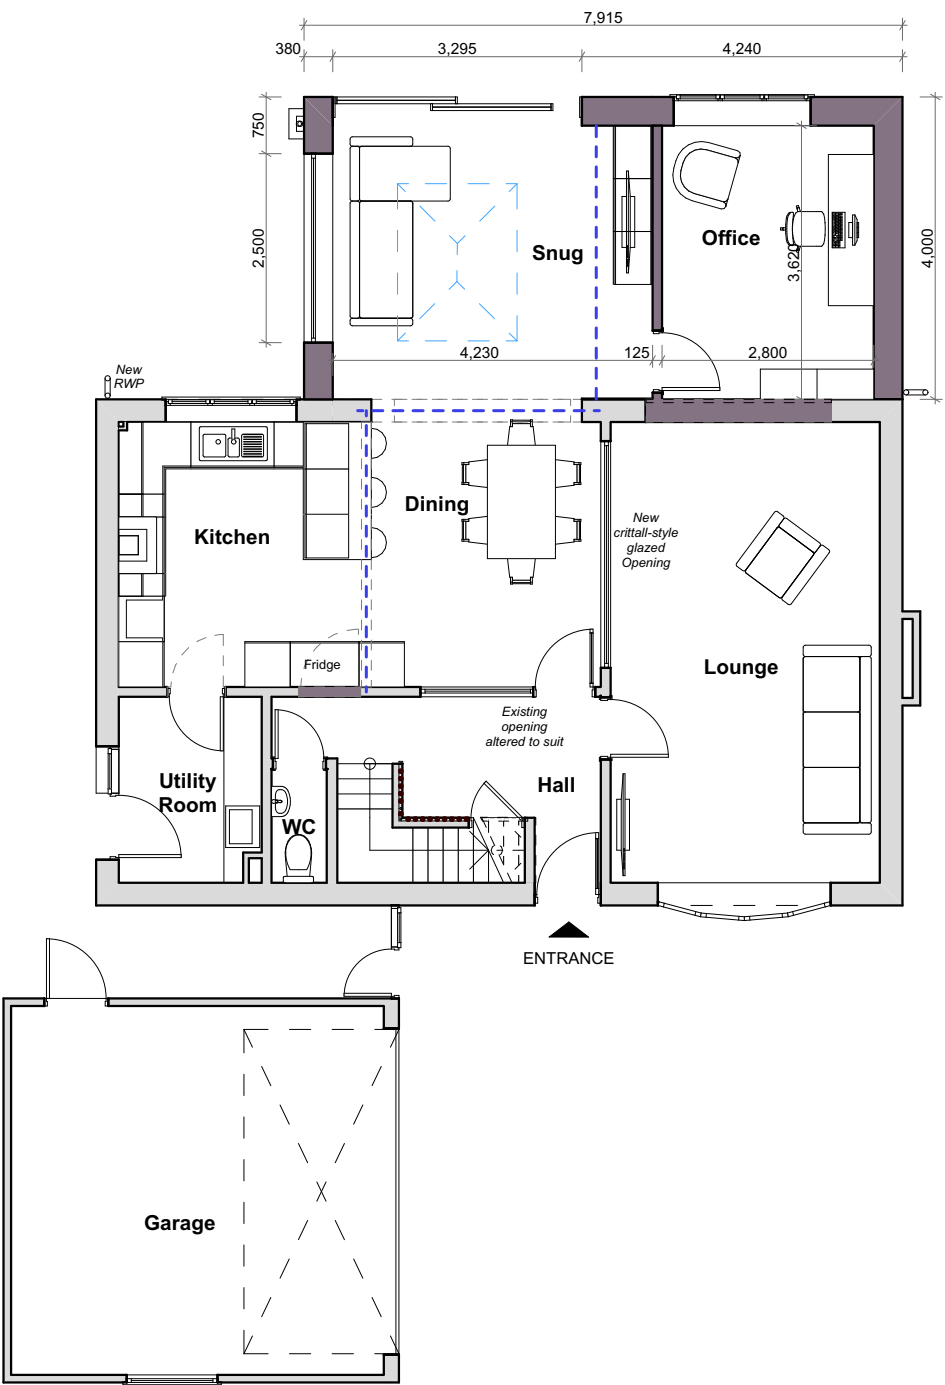

Ground Floor

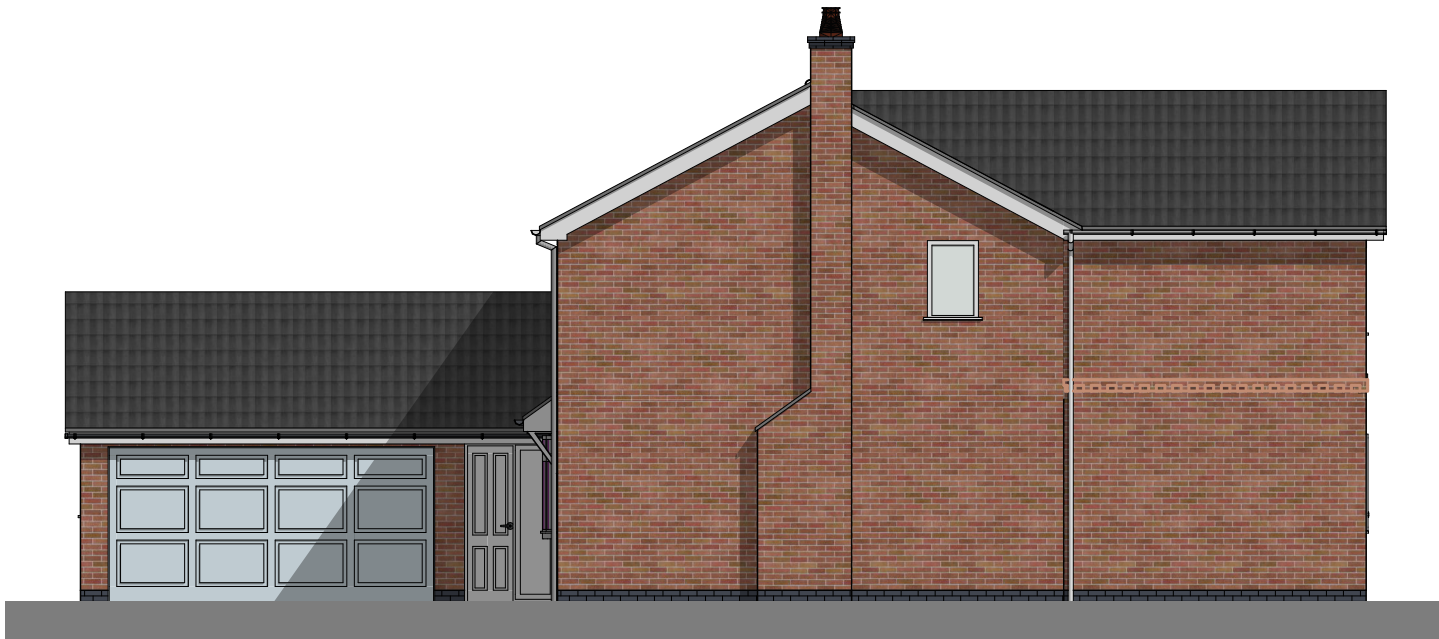


Side Elevation



Side Elevation

WALL LEGEND	
	EXISTING WALL
	PROPOSED NEW WALL
	REMOVED WALL

 

Scale Bar 1:100