




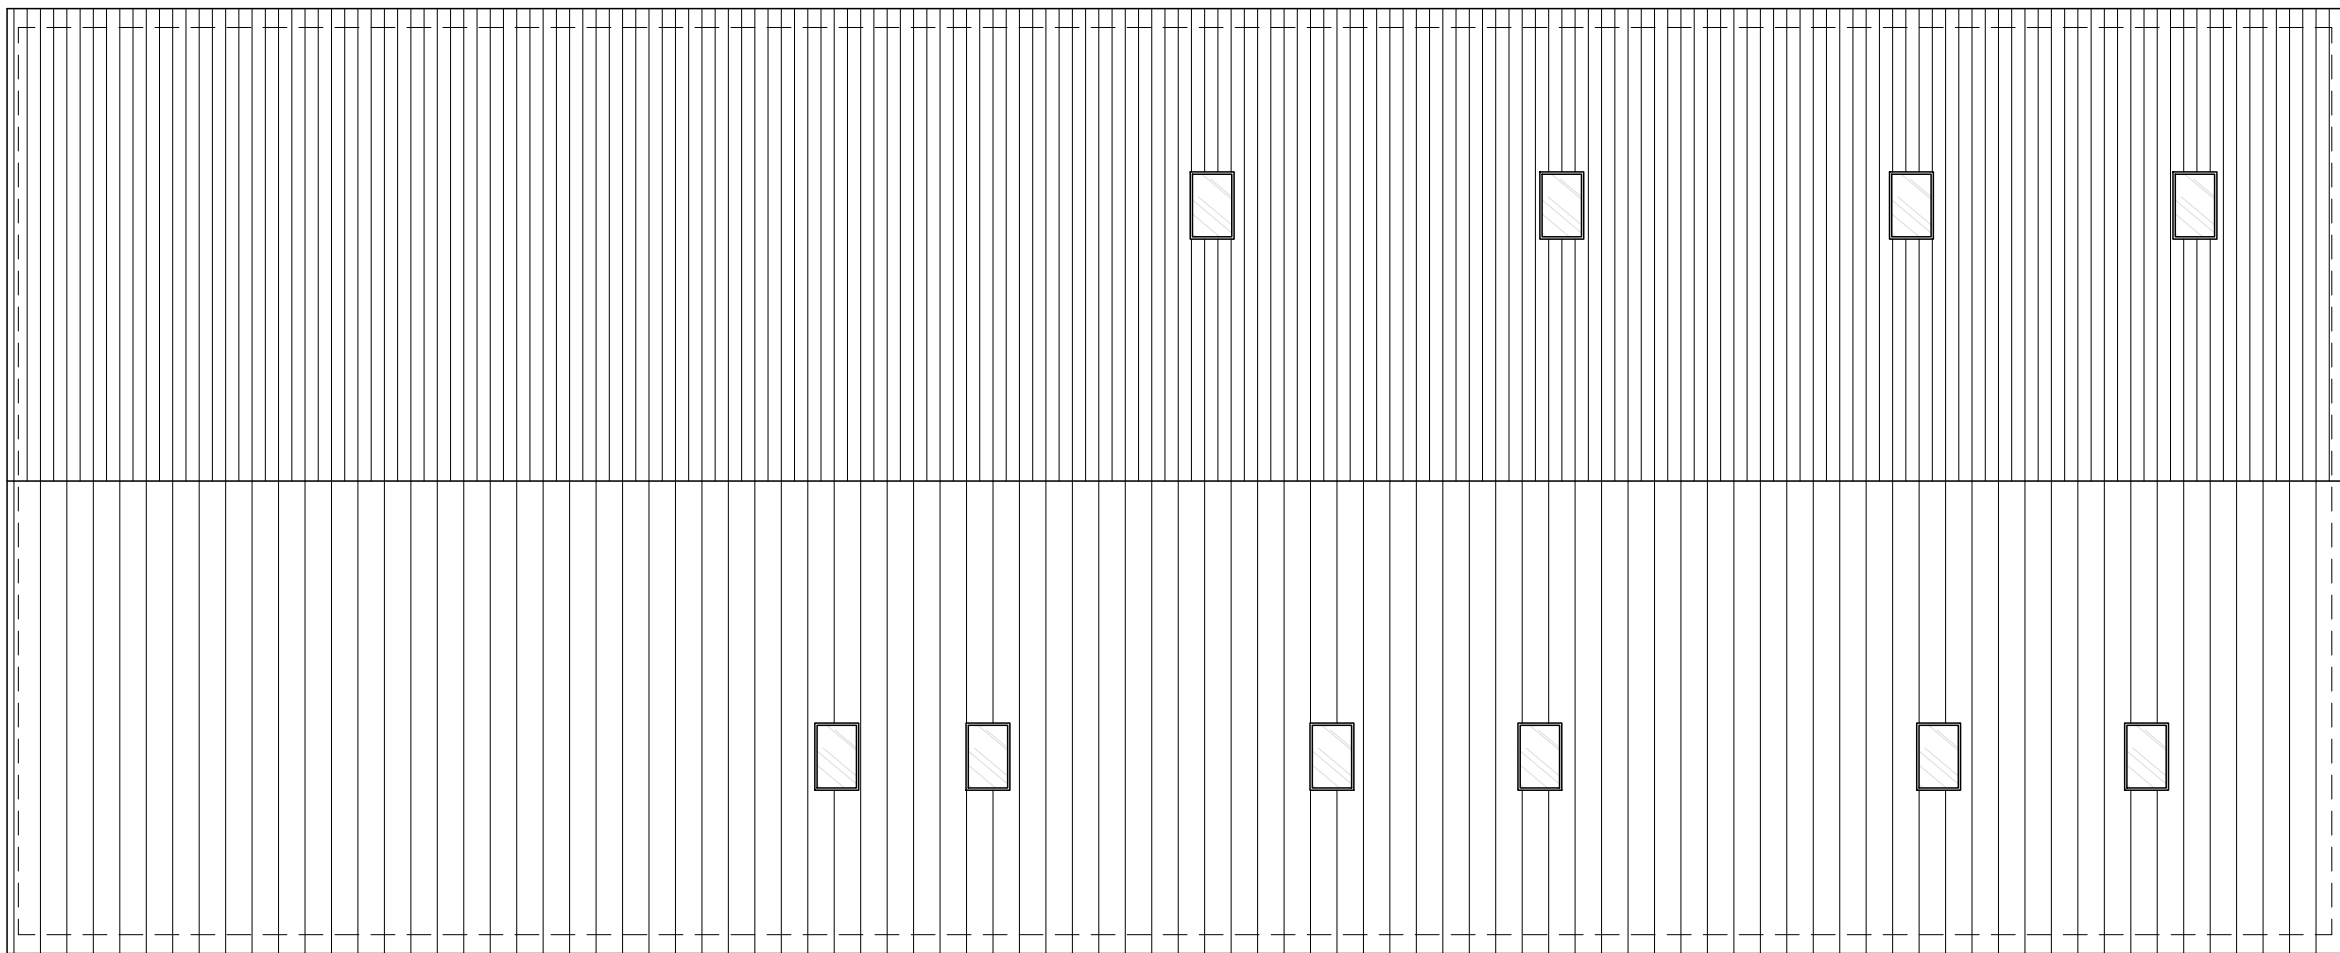


Proposed Roof Plan 1:100

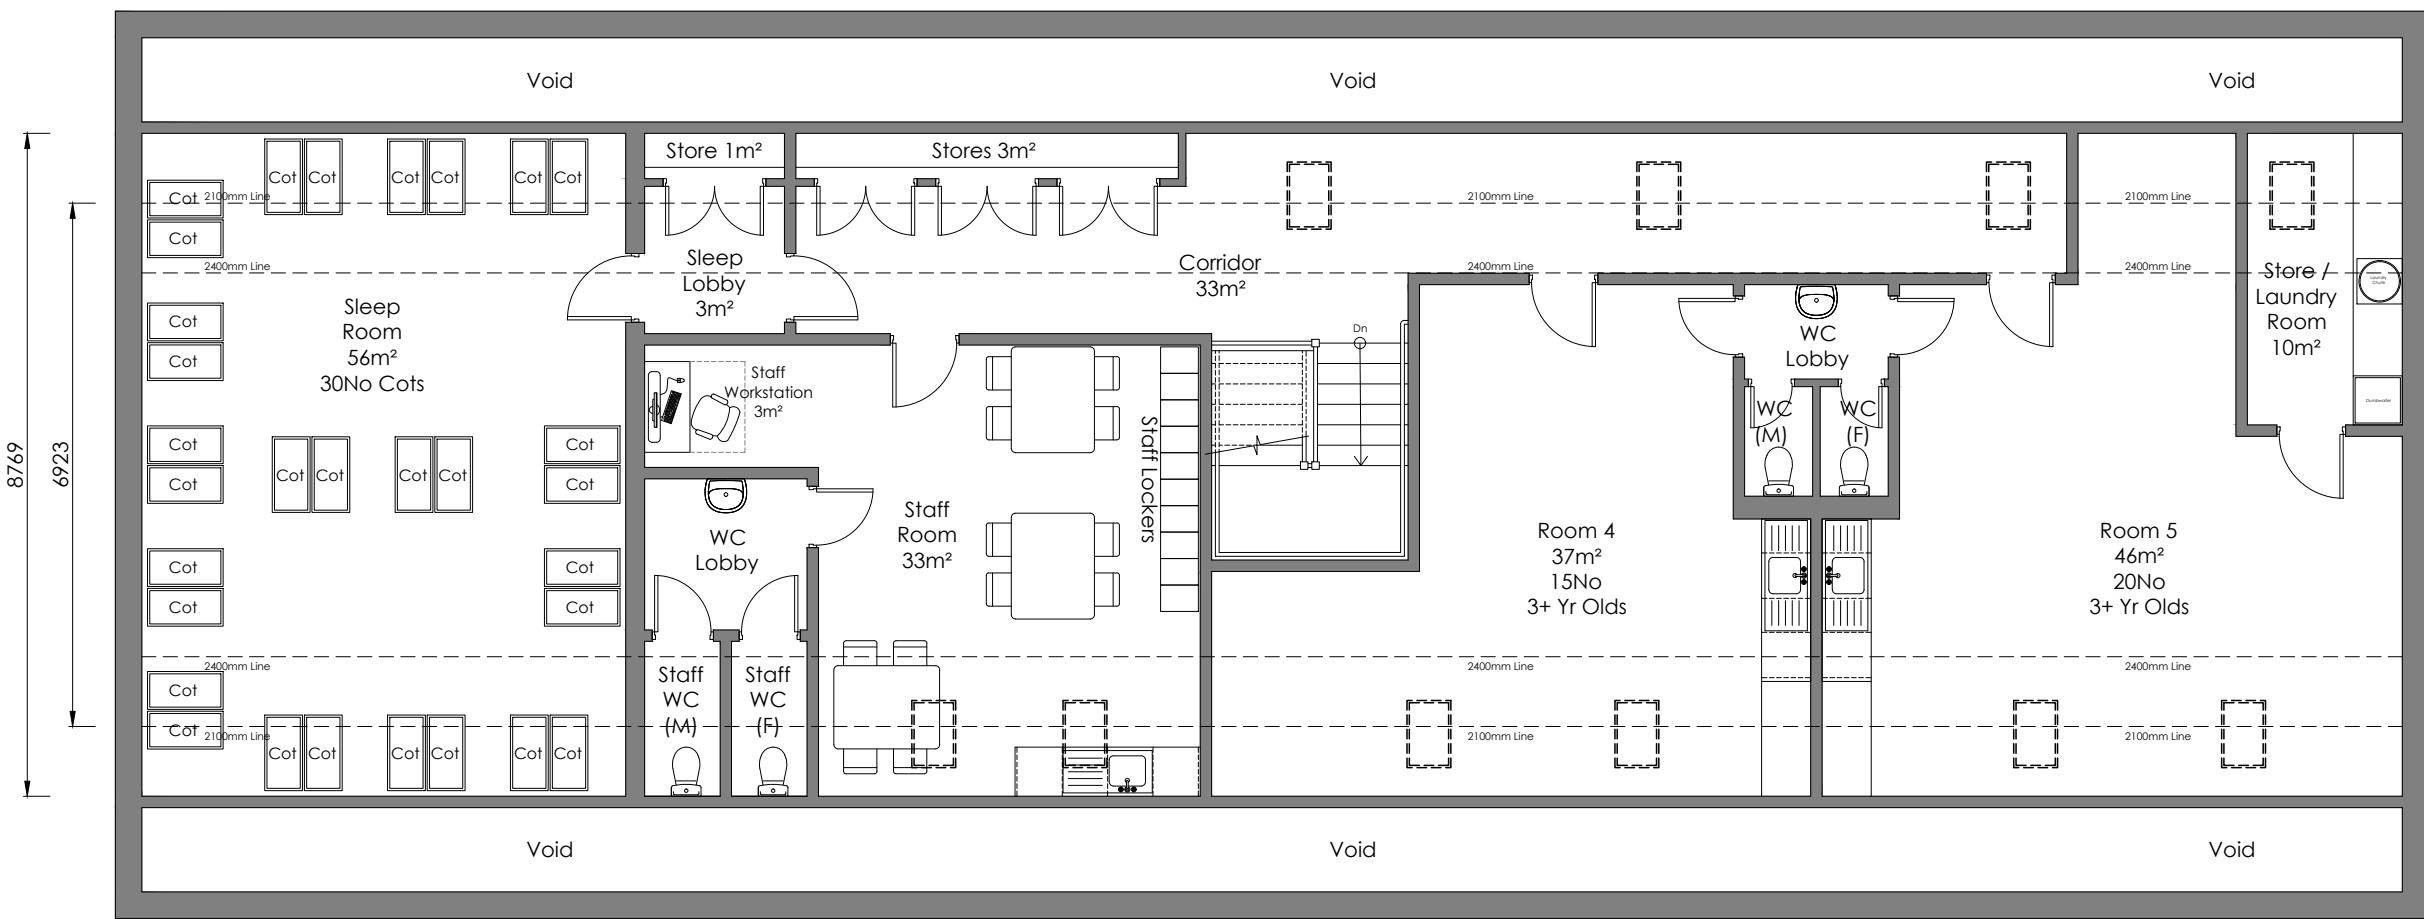


Proposed First Floor Plan 1:100

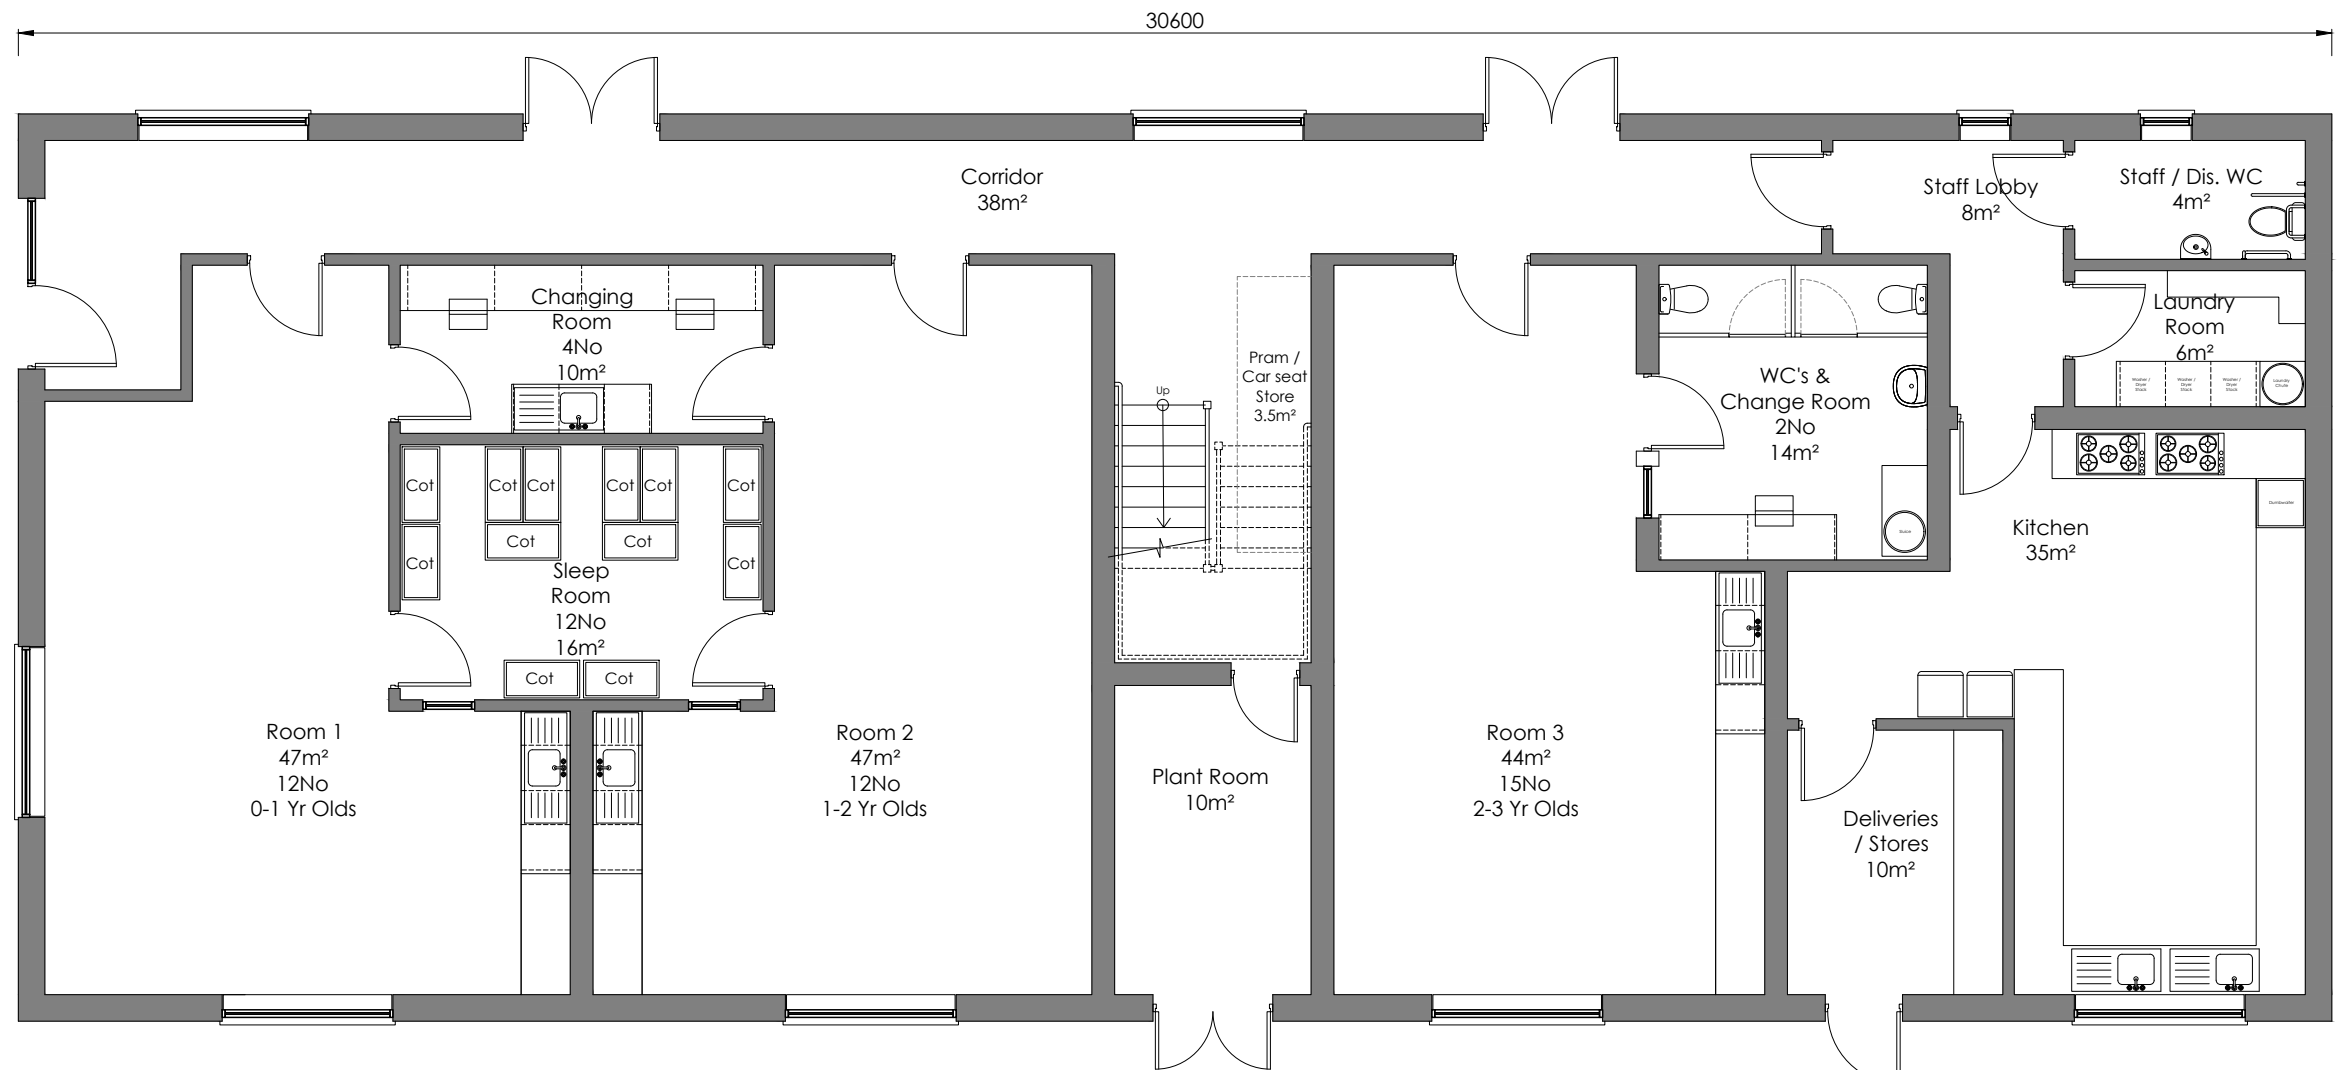

Proposed Ground Floor Plan 1:100

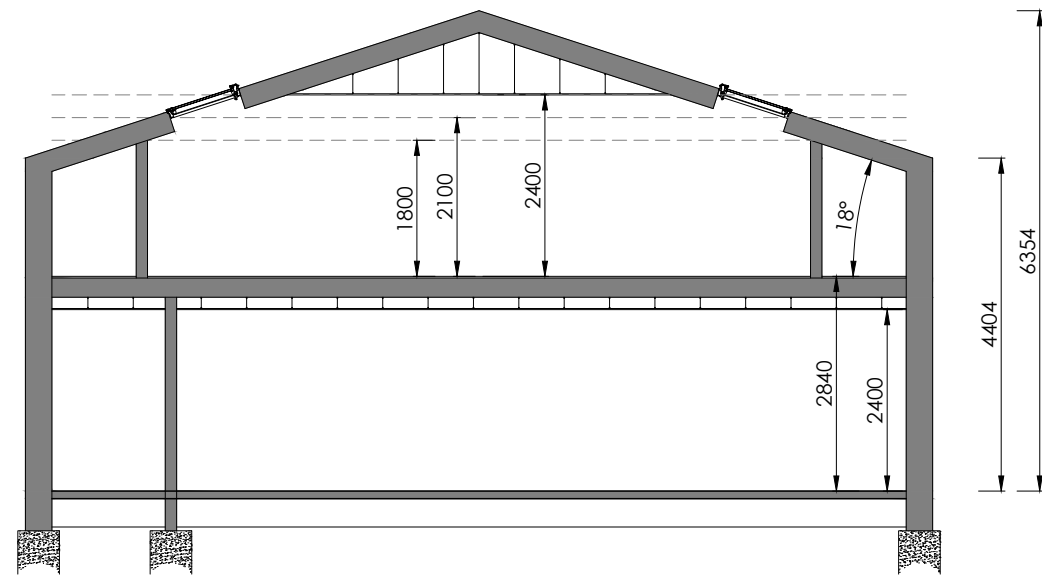

Indicative Section 1:100

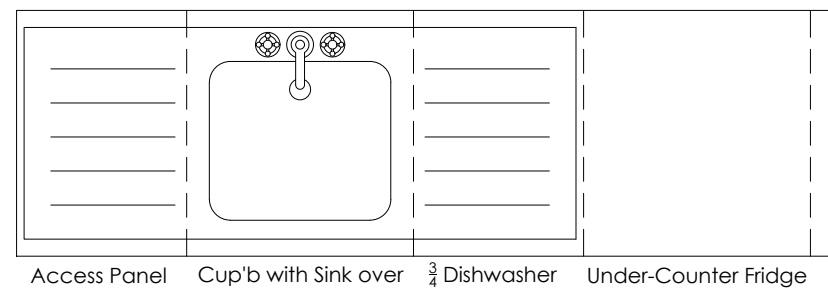

Child Rm Units 1:20

Do not scale from this drawing, work to given dimensions.  
All dimensions to be checked on site. Any discrepancies with this drawing to be reported and clarified prior to commencing work on site, if in doubt! - Ask.  
Corporate Architecture Ltd accept no responsibility for works not undertaken fully in accordance with this drawing and relevant specifications.  
Copyright © Corporate Architecture Limited

North point:

Notes:

| Revision Log: |                             |     |          |
|---------------|-----------------------------|-----|----------|
| B             | Scheme reduced for Planning | TJN | 28.03.24 |
| A             | Updated to Client comments  | TJN | 30.11.23 |
| Rev:          | Description:                | By: | Date:    |

Project:  
New Childcare Nursery at:  
Barnhills Farm  
Merrylees Road  
Thornton  
LE67 1AP

Client:  
Mr & Mrs Gary and Amy Knight

Scale:  
VARIOUS

| Drawn by: | Checked: | Date:   | Paper Size: |
|-----------|----------|---------|-------------|
| TJN       | TJN      | Nov '23 | A1          |

Drawing Title:  
Proposed Internal Layouts

Drawing Status:  
FOR DISCUSSION

| Drawing Number: | Revision Number: |
|-----------------|------------------|
| 5681/MN/23/003  | B                |



**CORPORATE ARCHITECTURE LIMITED**  
CHARTERED ARCHITECTS

HEAD OFFICE  
Venari House, 1 Timbush Way,  
Market Harborough,  
Leicestershire, LE16 7XY  
Tel: 01858 467476

ISO 9001

office@corporatearchitecture.co.uk  
www.corporatearchitecture.co.uk

RIBA

Chartered Practice