

27 Crown Hill Close,
Stoke Golding


Proposed Elevations

200-TAA-XX-ZZ-DR-A-1400


P05

Materials & Details Key


Scale: NTS

 


Facing Brickwork

 


Interlocking Slate Tiles

 

Stone Head Detail

 


Stone Central Window Head Detail

 


Brick Course Detail



Stone Sill

 

Photovoltaic Panels

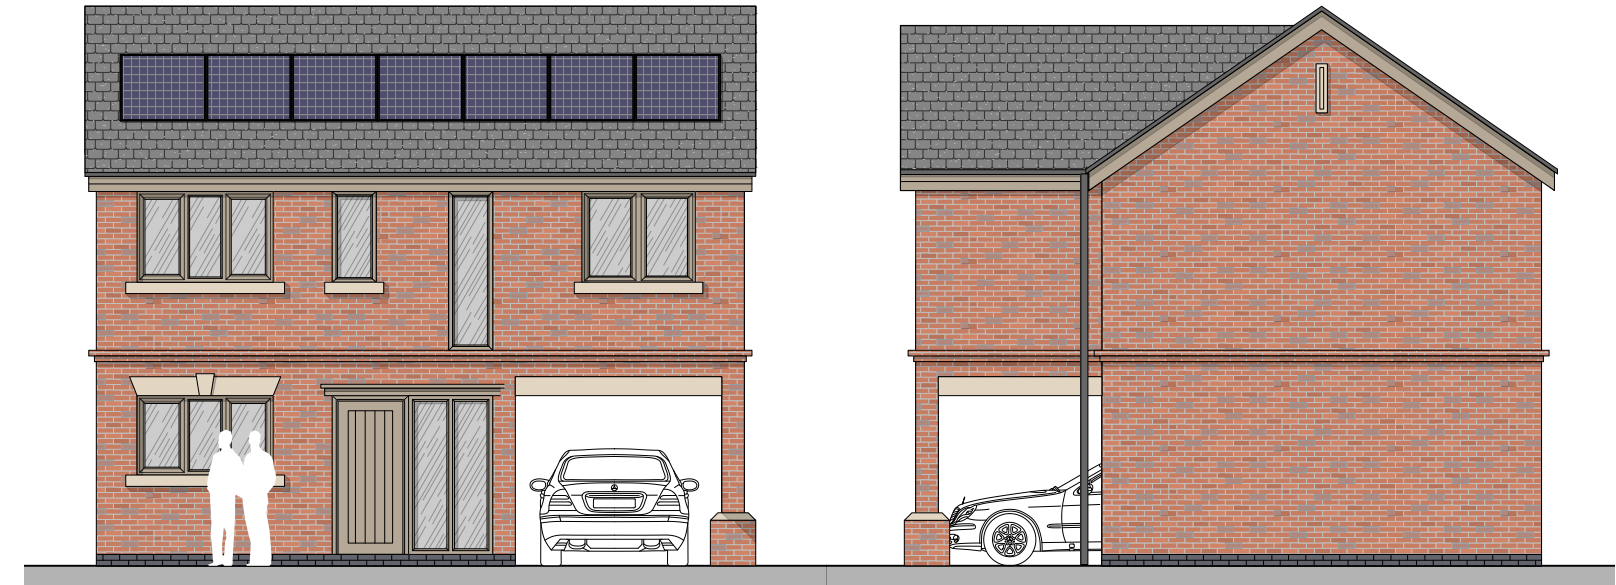

1 West Elevation
Scale: 1:100

2 North Elevation
Scale: 1:100





3 East Elevation
Scale: 1:100

4 South Elevation
Scale: 1:100



Notes:
This drawing is to be read in conjunction with all other consultants and specialist sub-contractors' drawings, throughout design, tender & construction. All structural and MEP information shown on these drawings is based on structural & MEP philosophy & is to be fully designed, detailed & dimensioned by others.
All specified manufacturers are 'or equal & approved' whether stated or not. Any equivalent product or manufacturer must be approved in writing by the Contract Administrator and Principal Designer before use. All drawings are to be read in conjunction with project specific National Building Specification.
The main contractor is responsible for checking all dimensions prior to commencement of work. Any discrepancies discovered must be reported to the Contract Administrator as soon as they become apparent.


S2 - Suitable for Information
Preliminary

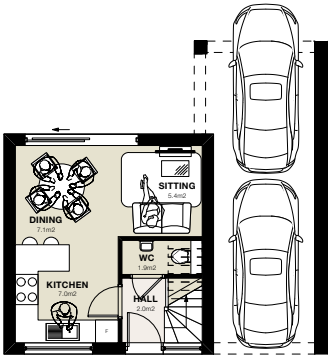 

5 Ground Floor Plan
Scale: 1:200

P05	03/07/2024	Rooflights omitted	SD
P04	02/07/2024	Rear elevation amended.	SD
P03	12/06/2024	Elevations Updated	AA
P02	31/05/2024	Elevations Updated	AA
P01	23/05/2024	Initial Issue	AA

Rev	Date	Revision Details	Author
-----	------	------------------	--------

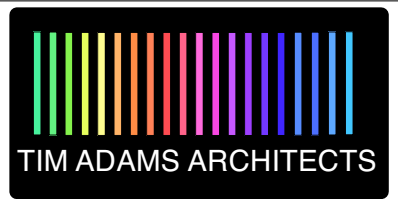

Client	Mr Ian Neale
Job	27 Crown Hill Close, Stoke Golding
Title	Proposed Elevations

Drawn	Date	Checked	Date
AA	May 2024	TA	May 2024
Scale	1:100	Size	A3
Drawing Number	Revision		
200-TAA-XX-ZZ-DR-A-1400	P05		

Purpose for Issue	Status
S2 - Suitable for Information	Preliminary

WESTWOOD STUDIOS
59 Bitteswell Road
Lutterworth
Leicestershire
LE17 4EP
Tel: 01162 985350
www.timadamsarchitects.co.uk

Registered company address, TAA Limited, 30 Nelson Street, Leicester LE1 7BA.
Healthcare Design is a sub division of Tim Adams Architects Limited.
Company Number: 11081976
The copyright of this drawing is vested in the Architect/ Designer and must not be copied or reproduced without his written consent. Figured dimensions only to be taken from this drawing.
All contractors and / or specialists must visit the site and be responsible for taking and checking all dimensions relative to this work.