





Scale 1:100

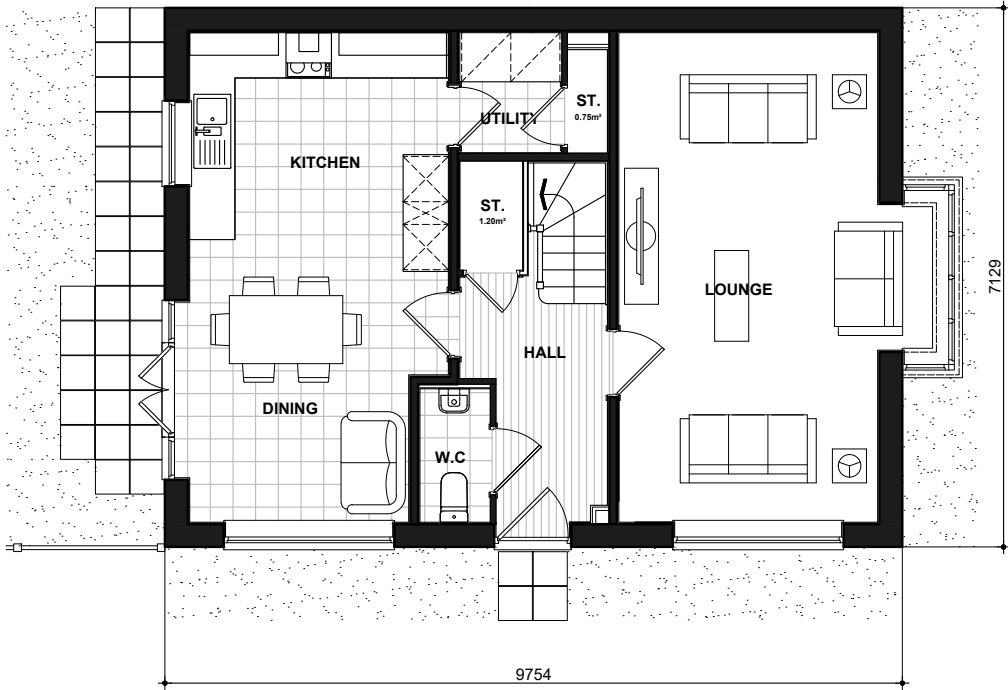

412
GROUND FLOOR PLAN

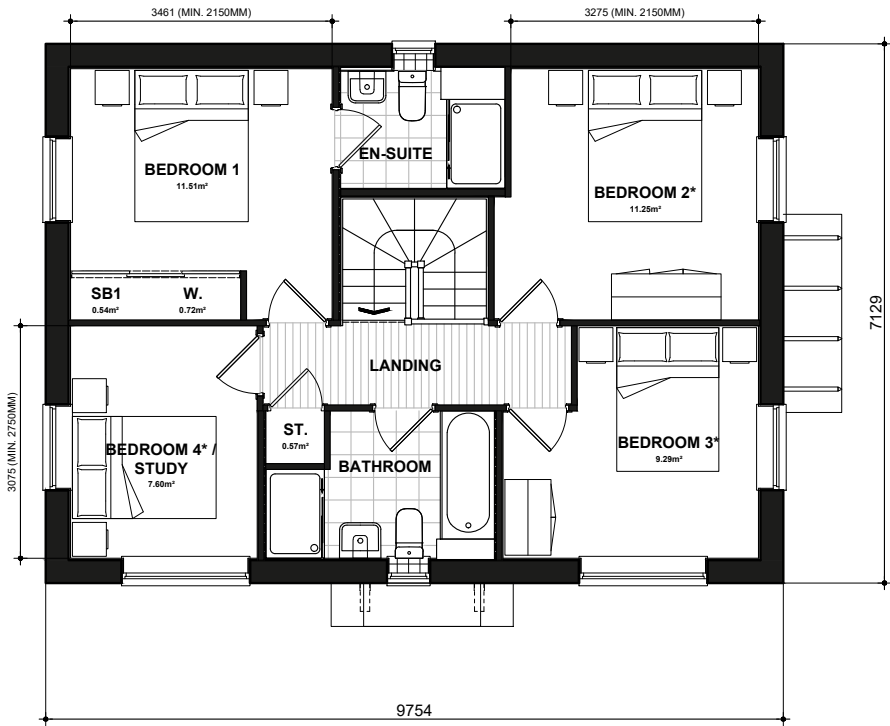

412
FIRST FLOOR PLAN

* Denotes floor areas shown to comply with National Described Space Standards (see schedule). Room layout shown as furnished and does not demonstrate compliance.

National Space Standards		
	Actual Area	NSS Requirement
Ground Floor Plan	60.37m ²	
First Floor Plan	58.92m ²	
Total floor area m ²	119.29m ²	97.00m ²
Total floor area ft ²	1284ft ²	1044ft ²
Bedroom 1	11.51m ²	11.5m ²
Bedroom 2	11.25m ²	7.5m ²
Bedroom 3	9.29m ²	7.5m ²
Bedroom 4	7.60m ²	7.5m ²
Store Utility	0.75m ²	
Store Below Stairs	1.20m ²	
Store Landing	0.57m ²	
Store Bedroom 1	0.54m ²	
Built in store total	3.06m ²	3.0m ²

BEWDLEY
FLOOR PLANS
412.PL-09

DATE: JAN 2024 REV:
SCALE: 1:100 @ A3

DRAWN: RW 120.89m²
CHECKED: GPM 1301ft²

