



[10 BARLESTONE DRIVE

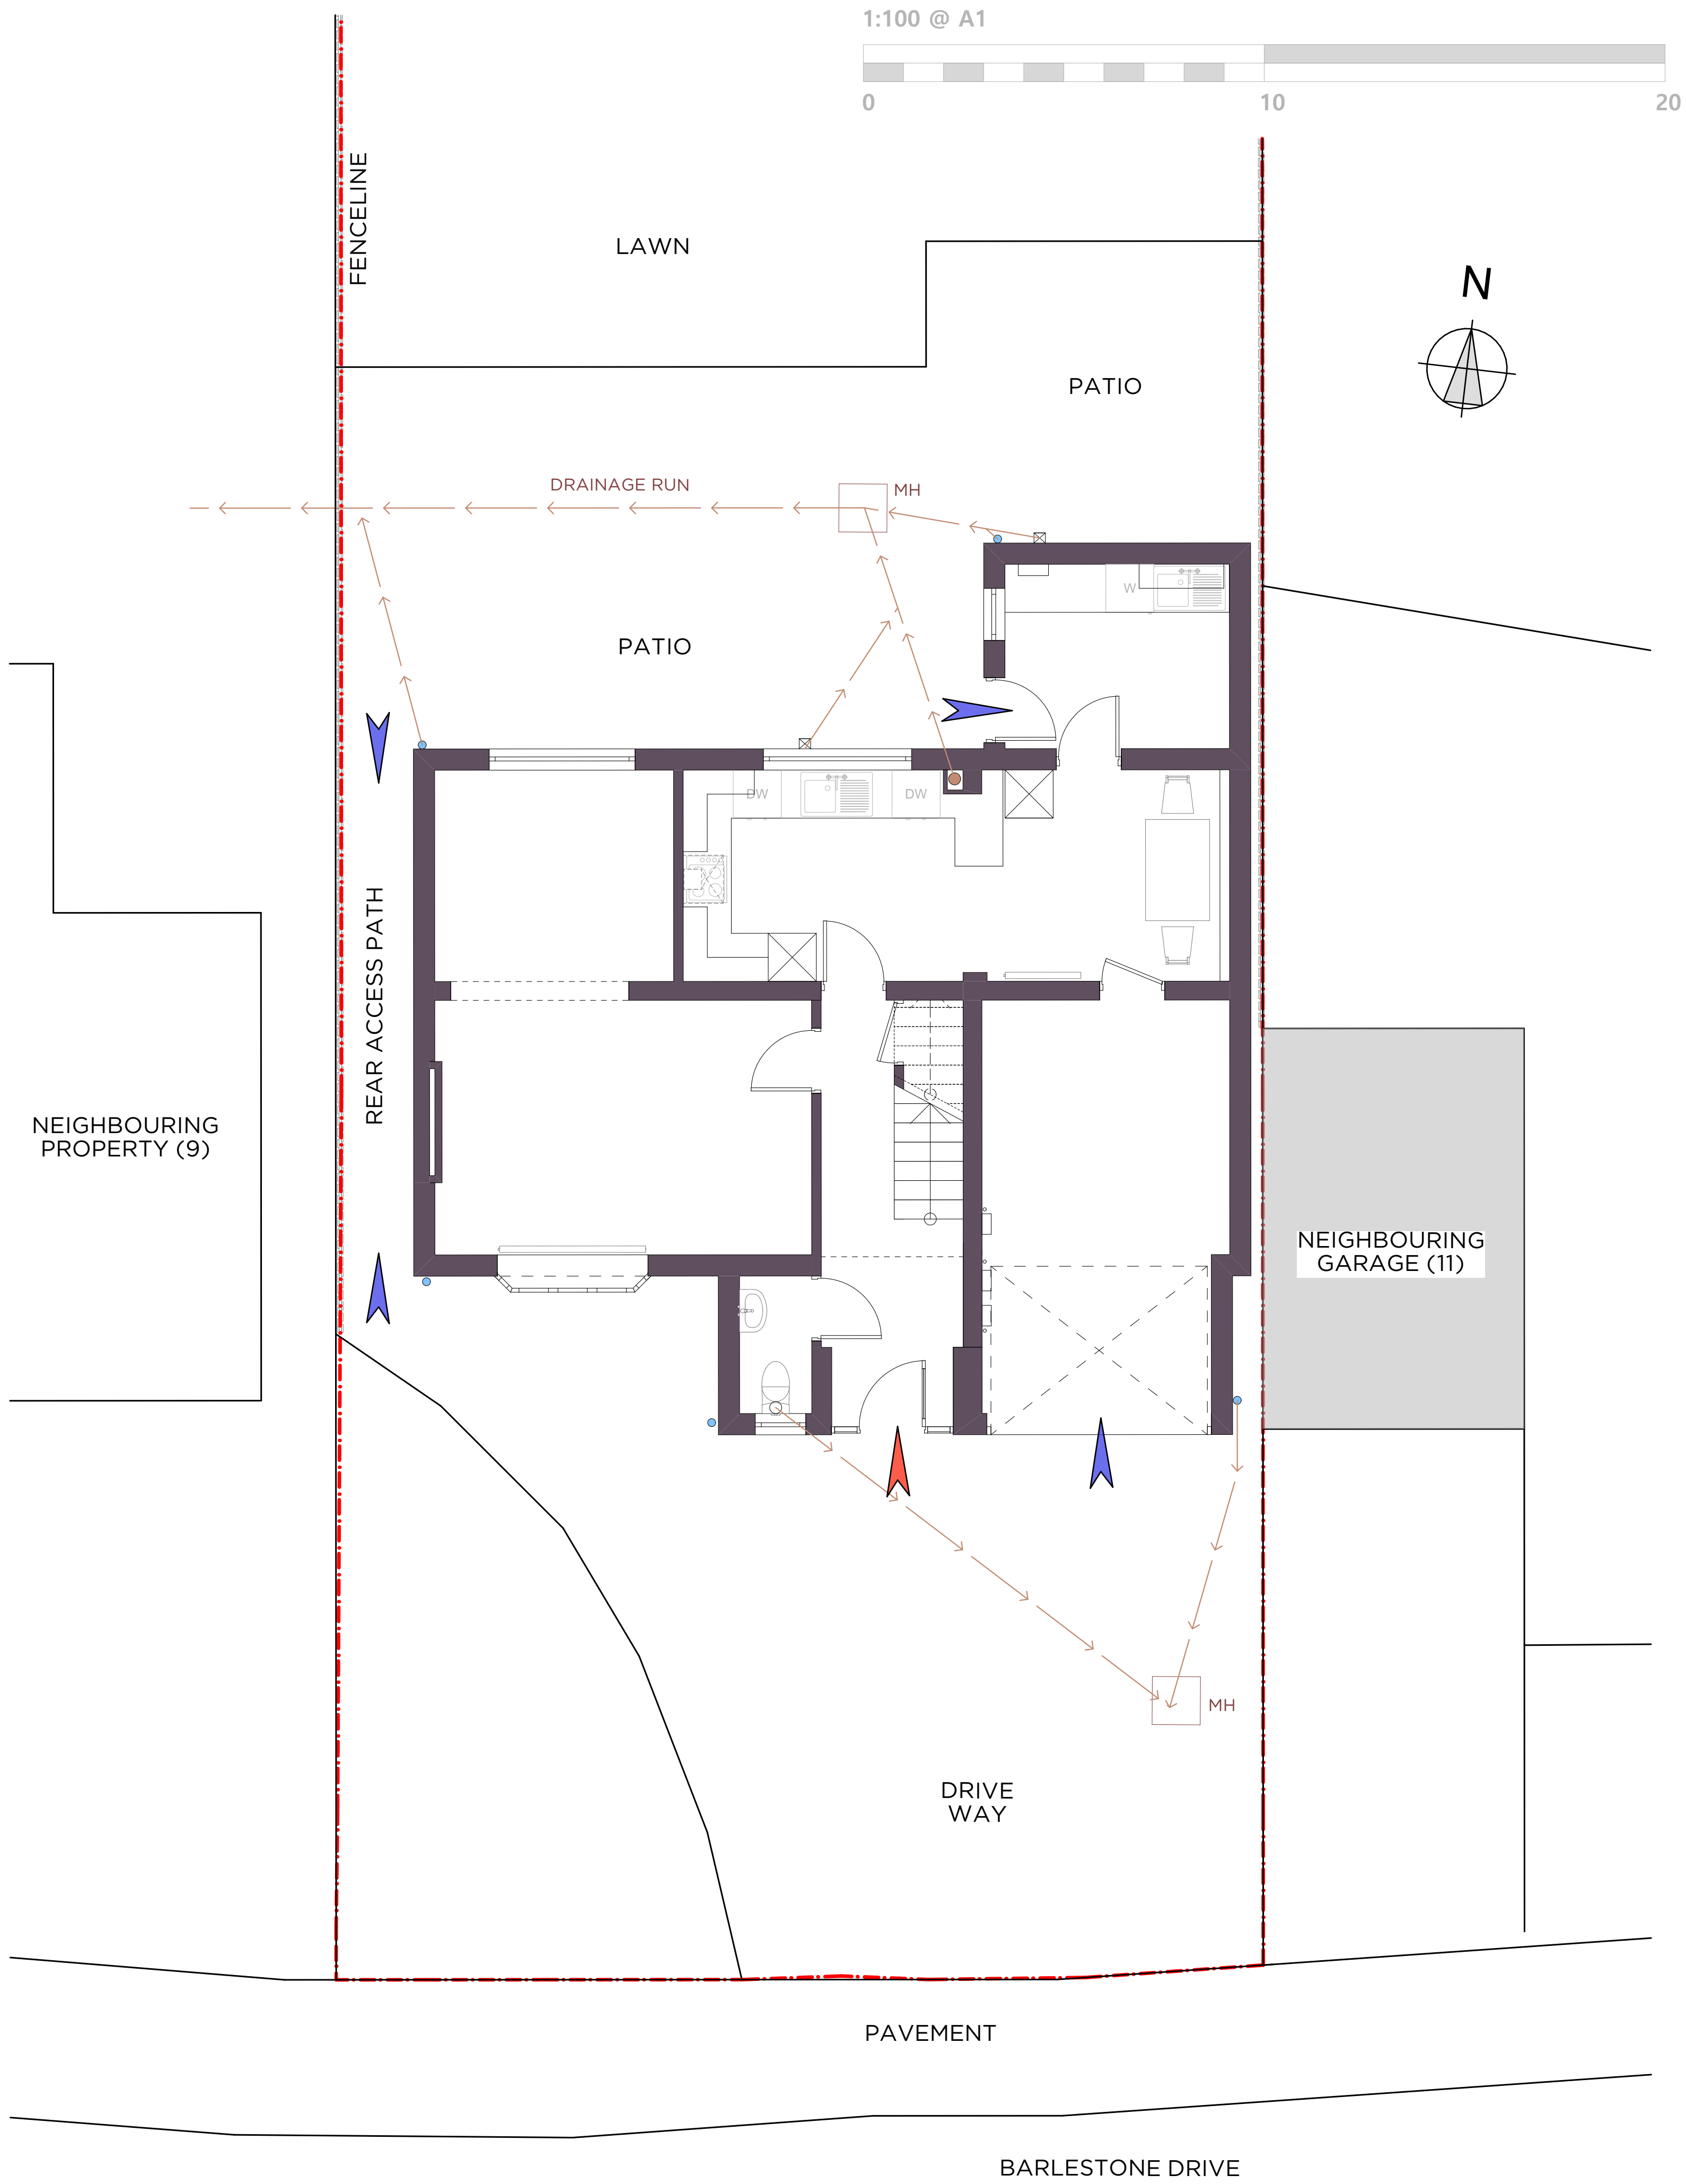

EXISTING SITE PLAN 1:50

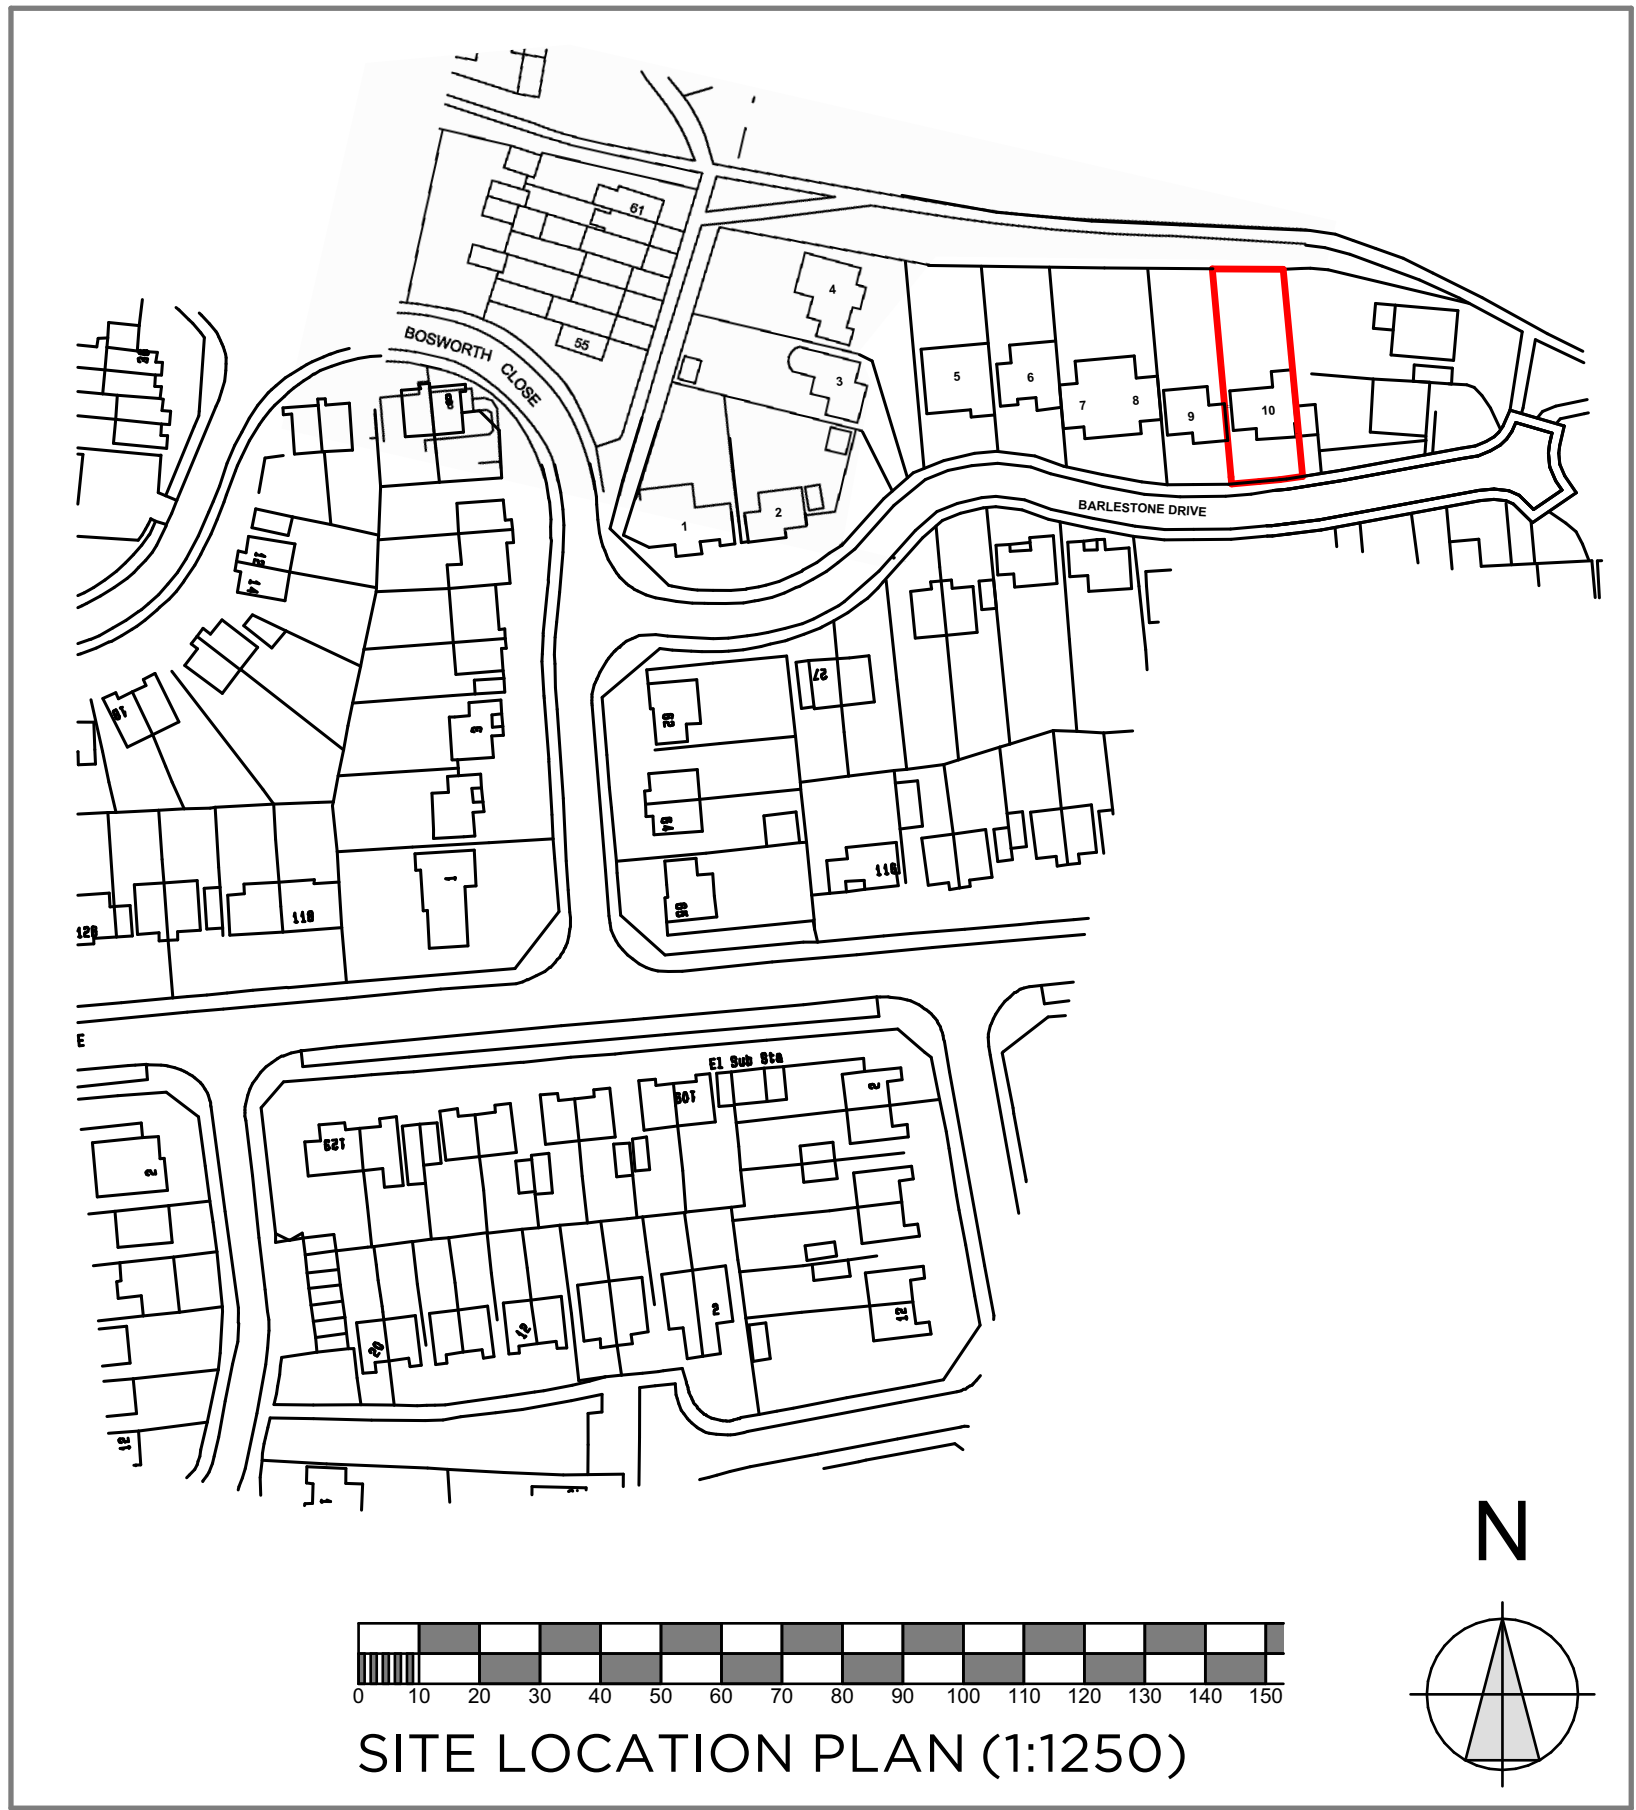

FRONT AERIEL VIEW (NOT TO SCALE)



REAR AERIEL VIEW (NOT TO SCALE)

Notes

Revisions.

APPROVAL

PRELIMINARY

INFORMATION

FOR CONSTRUCTION

Project

PROPOSED ALTERATIONS
10 BARLESTONE DRIVE
HINCKLEY
LEICESTERSHIRE

Client

Josh & Lucie Layton-Woods

Drawing Title

EXISTING SITE AND LOCATION PLANS

Drawing By

JHS

Checked By

JHS

Date

DECEMBER 2023

Scale

AS SHOWN @A1

Drawing Number

1036 / 100

Revision

ARCHITECTURAL SERVICES
39 Villa Crescent
Bulkington
Bedworth
Warwickshire
CV12 9NF
TEL: 07875556593
EMAIL: jonsayers11@googlemail.com