




1:50 @ A1

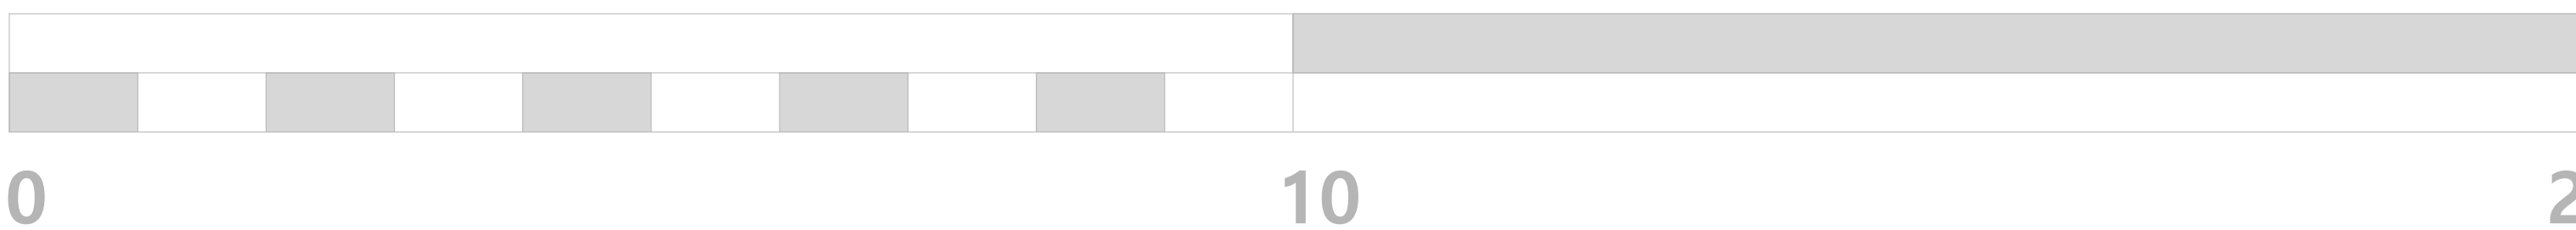


EXISTING PHOTOGRAPHS

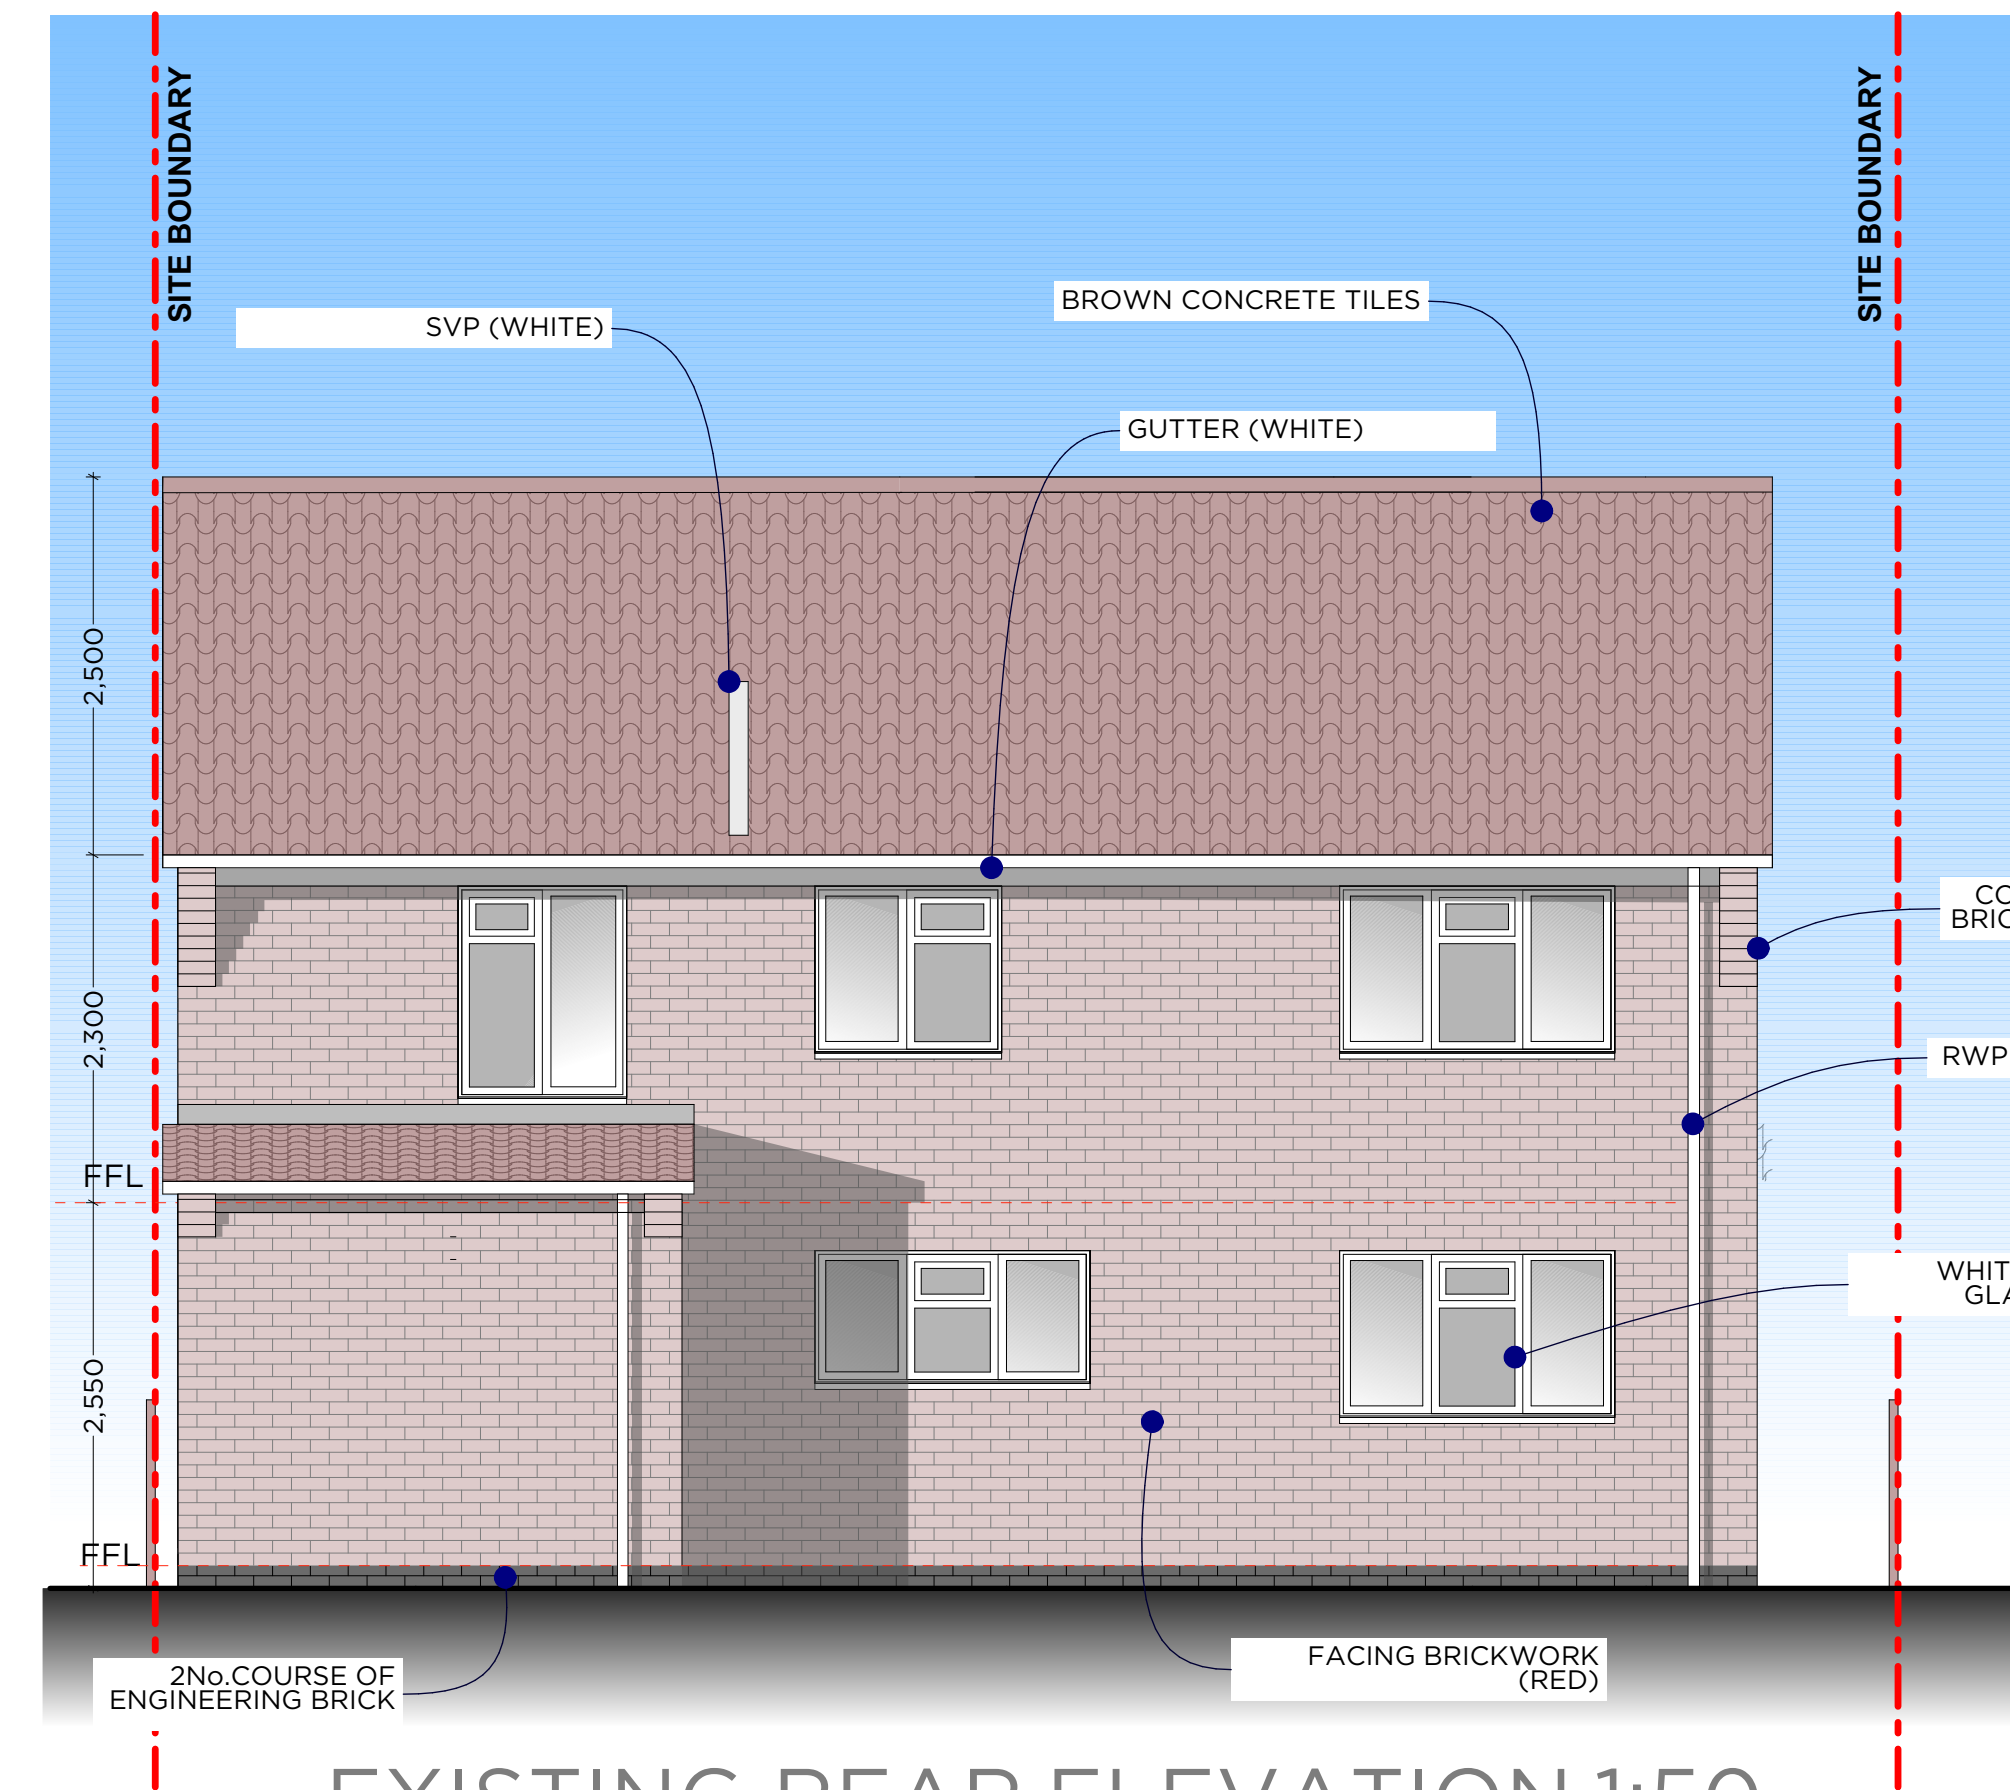


EXISTING REAR ELEVATION 1:50

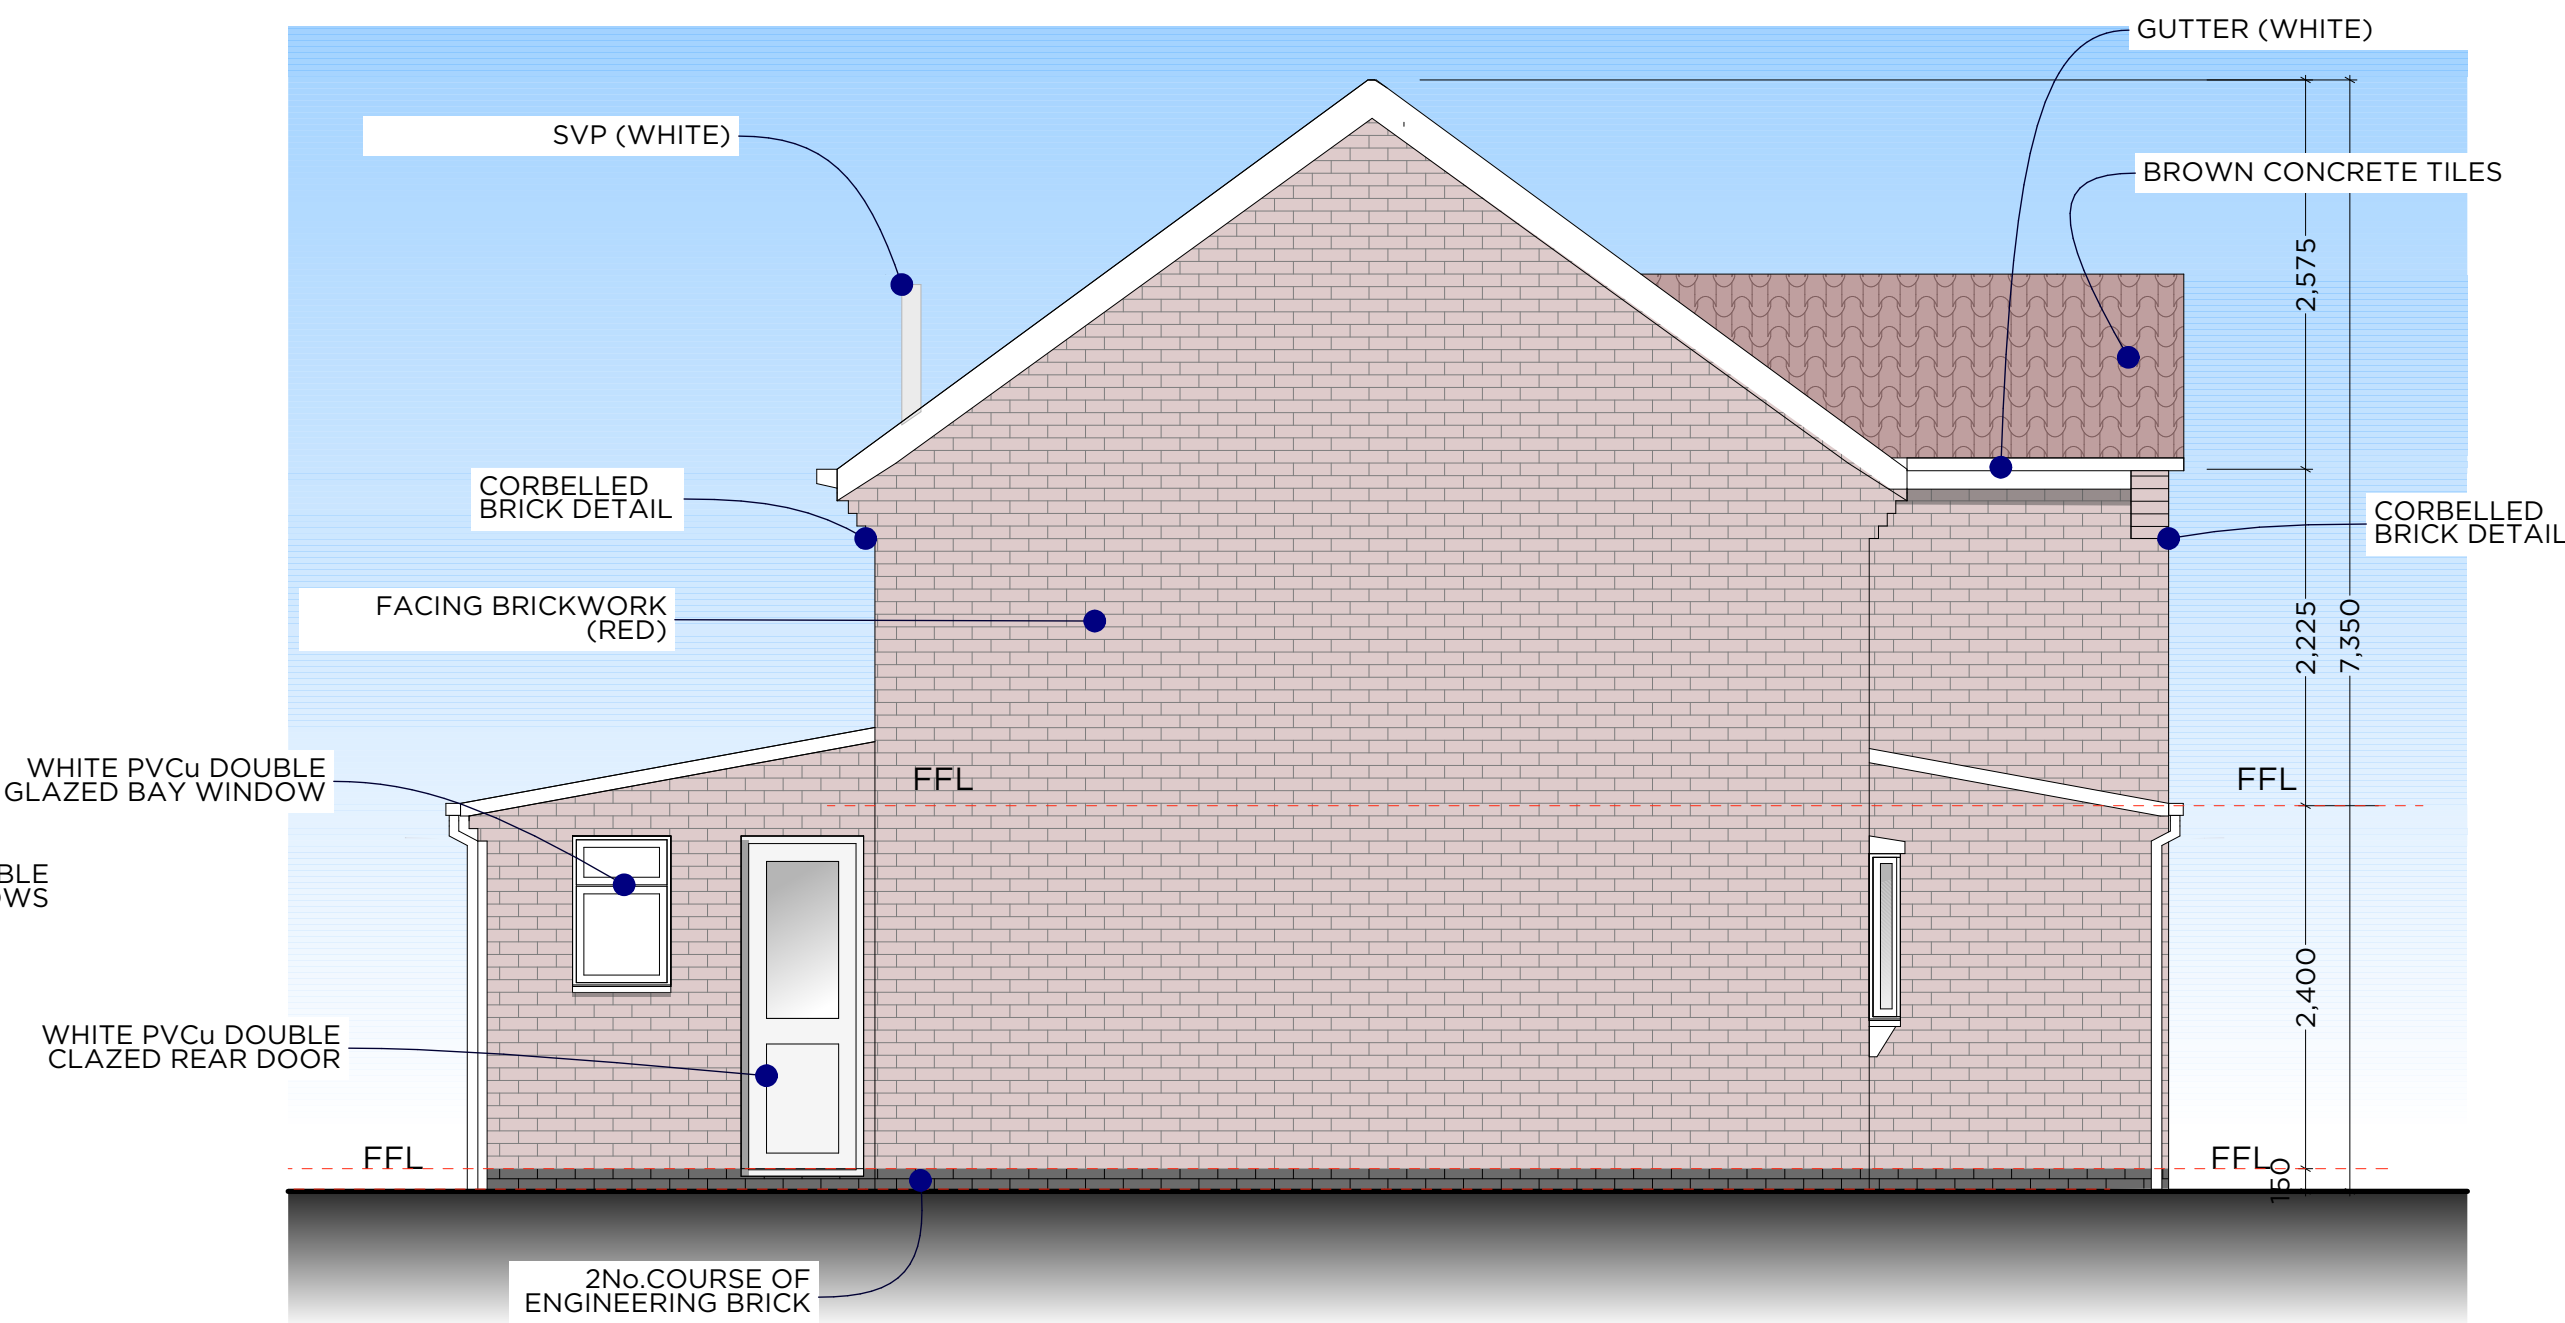

EXISTING SIDE ELEVATION 1:50

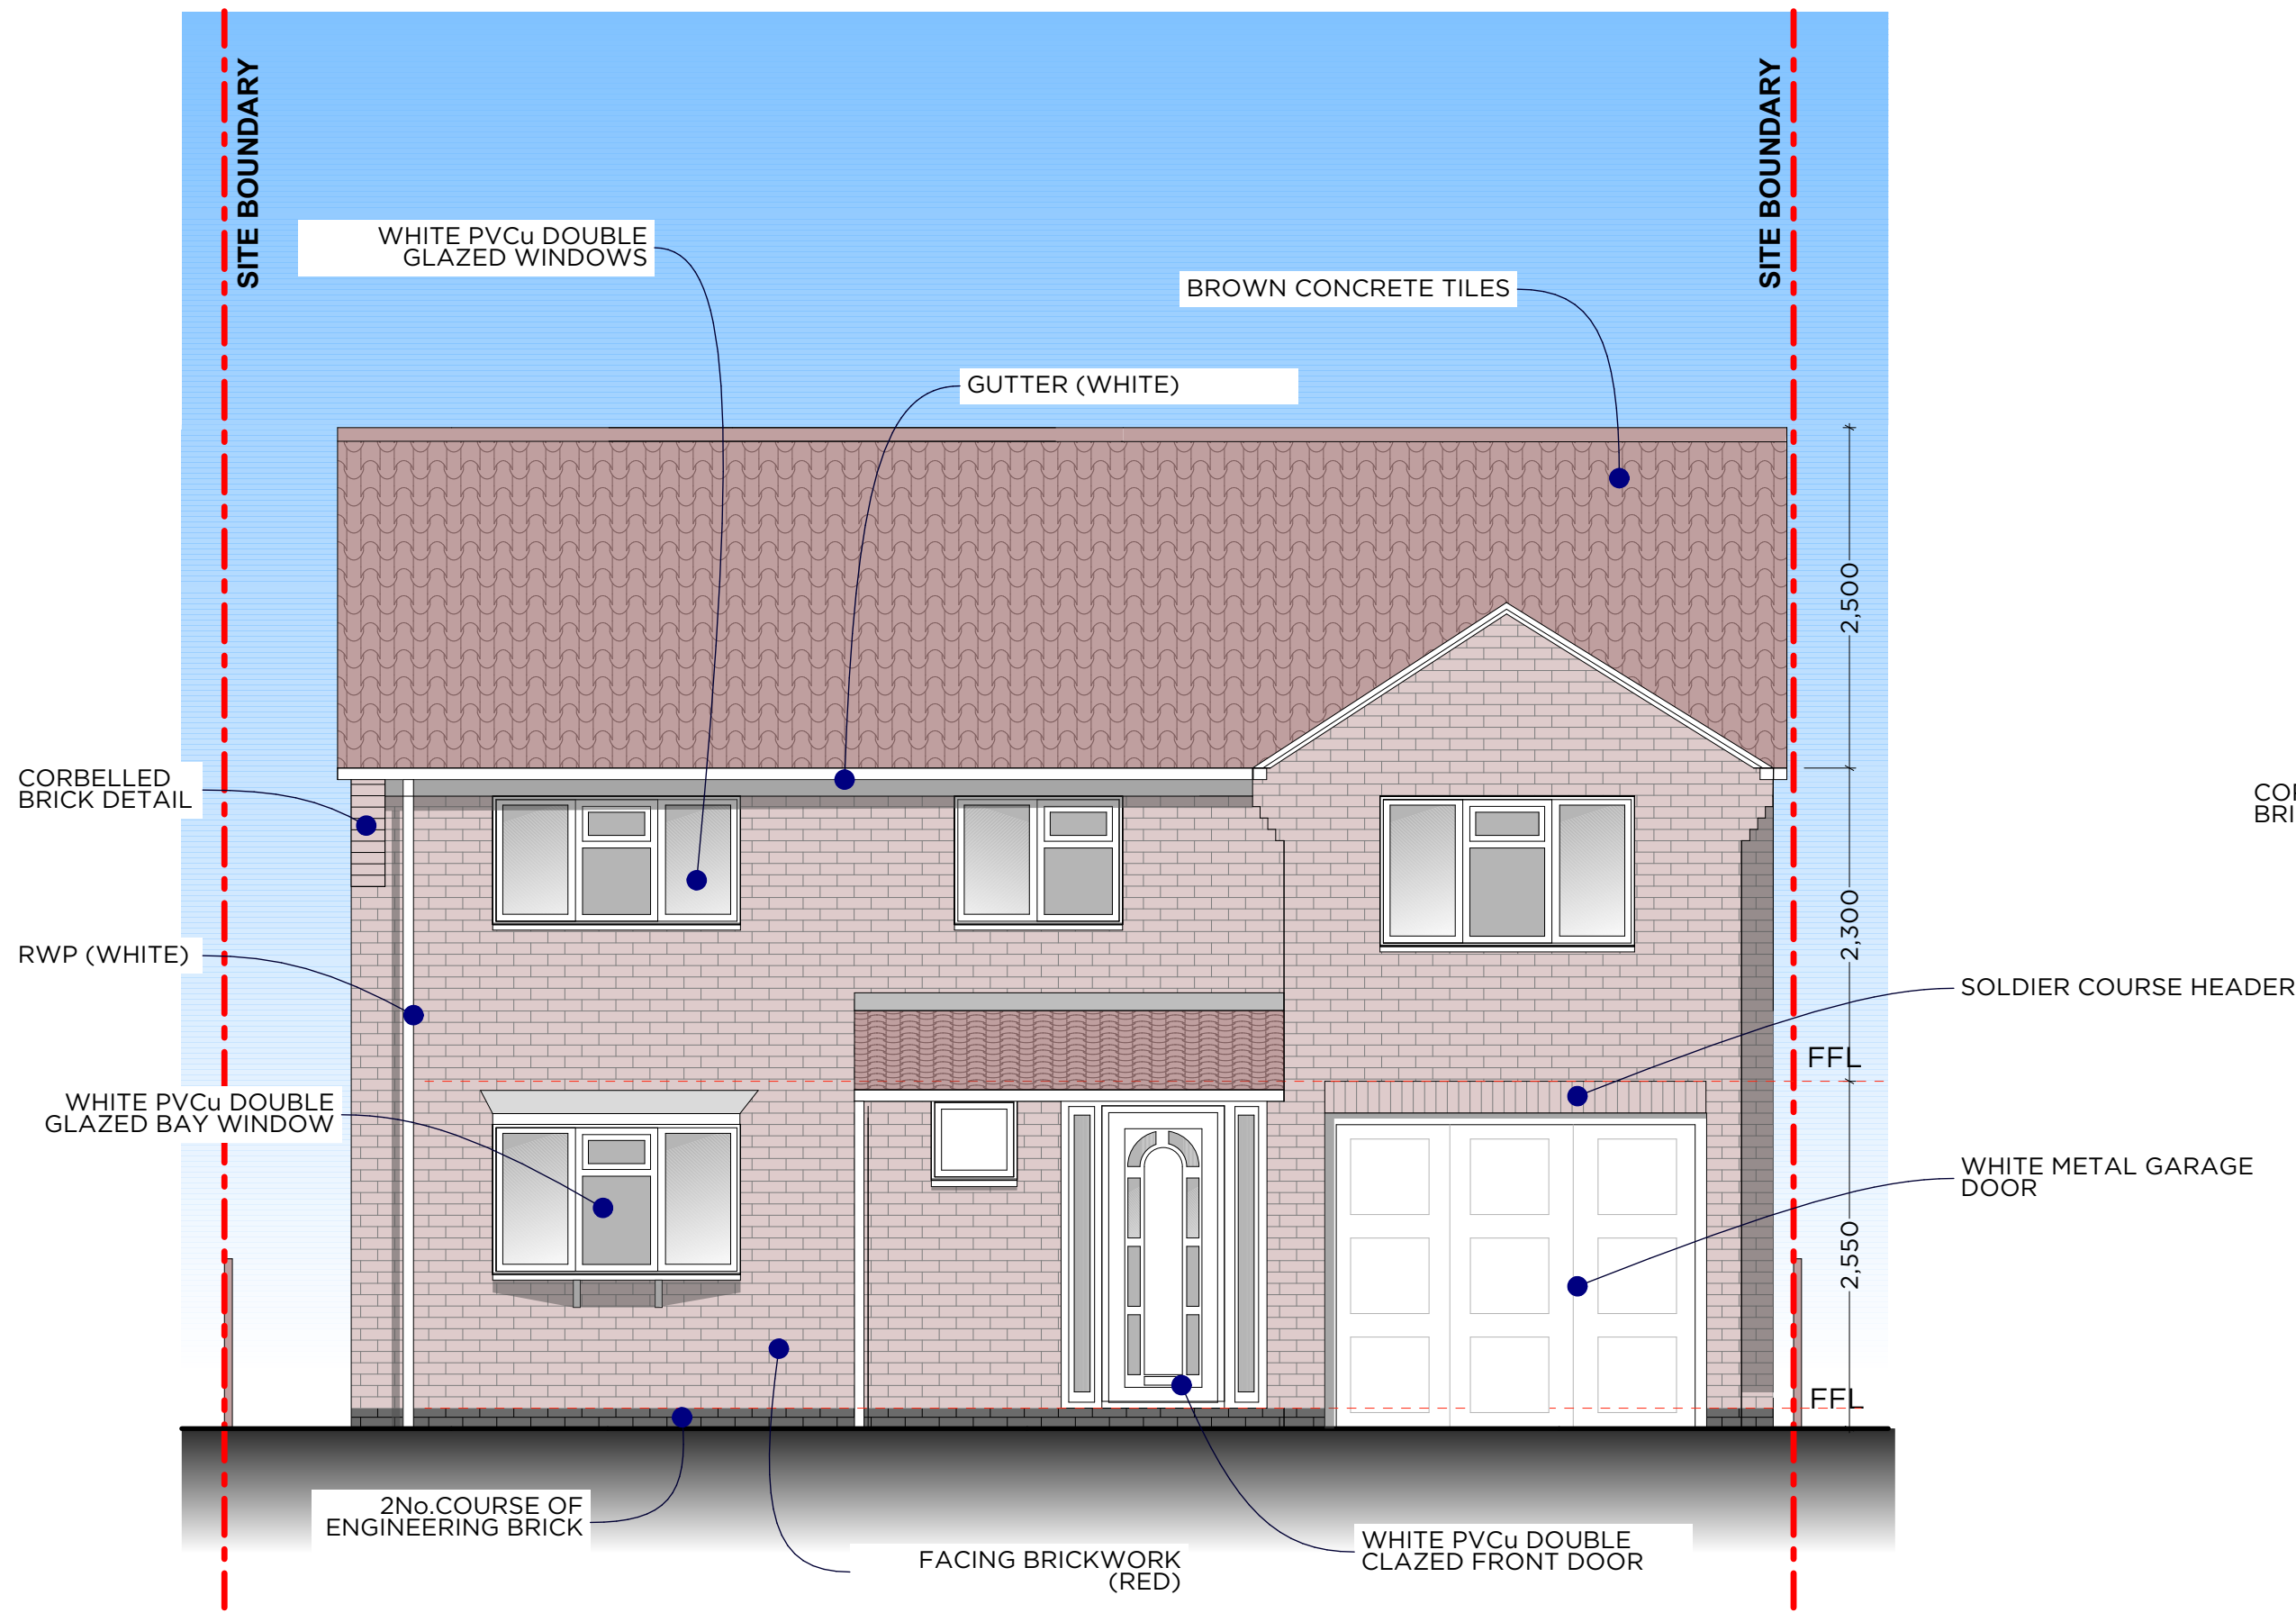

EXISTING FRONT ELEVATION 1:50

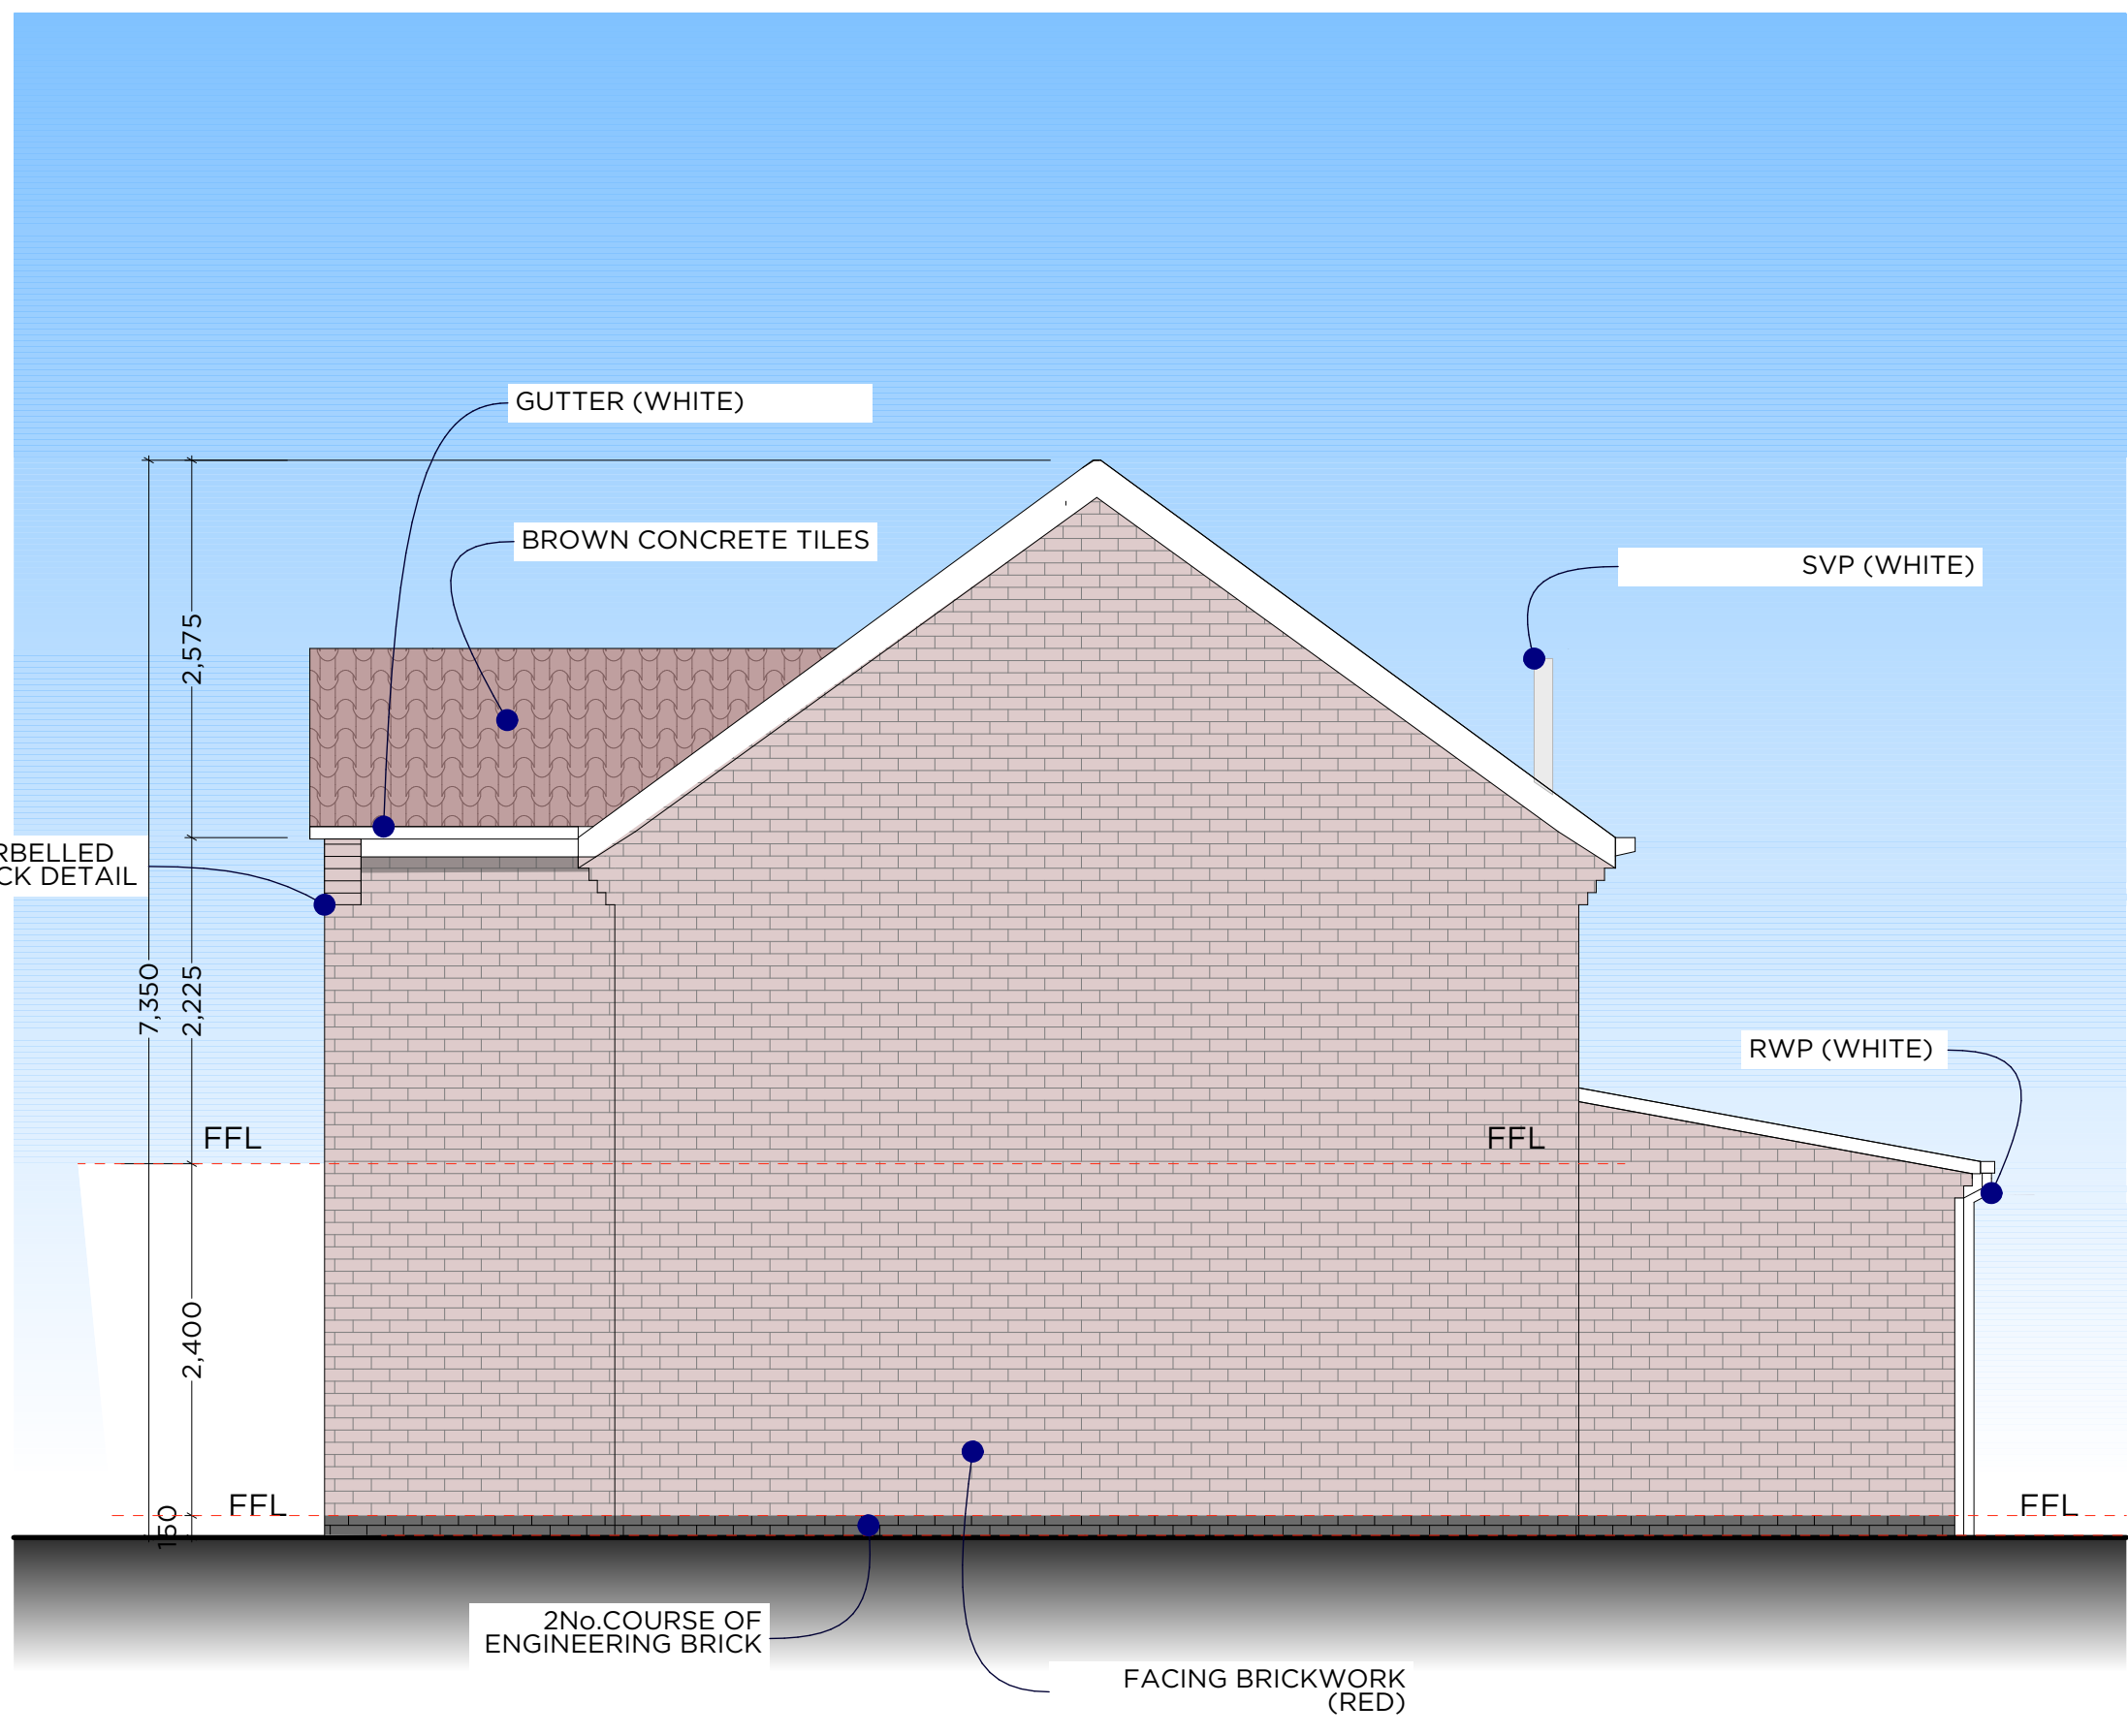

EXISTING SIDE ELEVATION 1:50

Notes

Revisions.

APPROVAL

INFORMATION

PRELIMINARY

FOR CONSTRUCTION

Project

PROPOSED ALTERATIONS
10 BARLESTONE DRIVE
HINCKLEY
LEICESTERSHIRE

Client

Josh & Lucie Layton-Woods

Drawing Title

EXISTING ELEVATIONS

Drawing By

JHS

Checked By

JHS

Date

JANUARY 2024

Scale

AS SHOWN @A1

Drawing Number

1036 / 102

Revision

ARCHITECTURAL SERVICES
39 Villa Crescent
Bulkington
Bedworth
Warwickshire
CV12 9NF
TEL: 07875556593
EMAIL: jonsayers11@googlemail.com

