

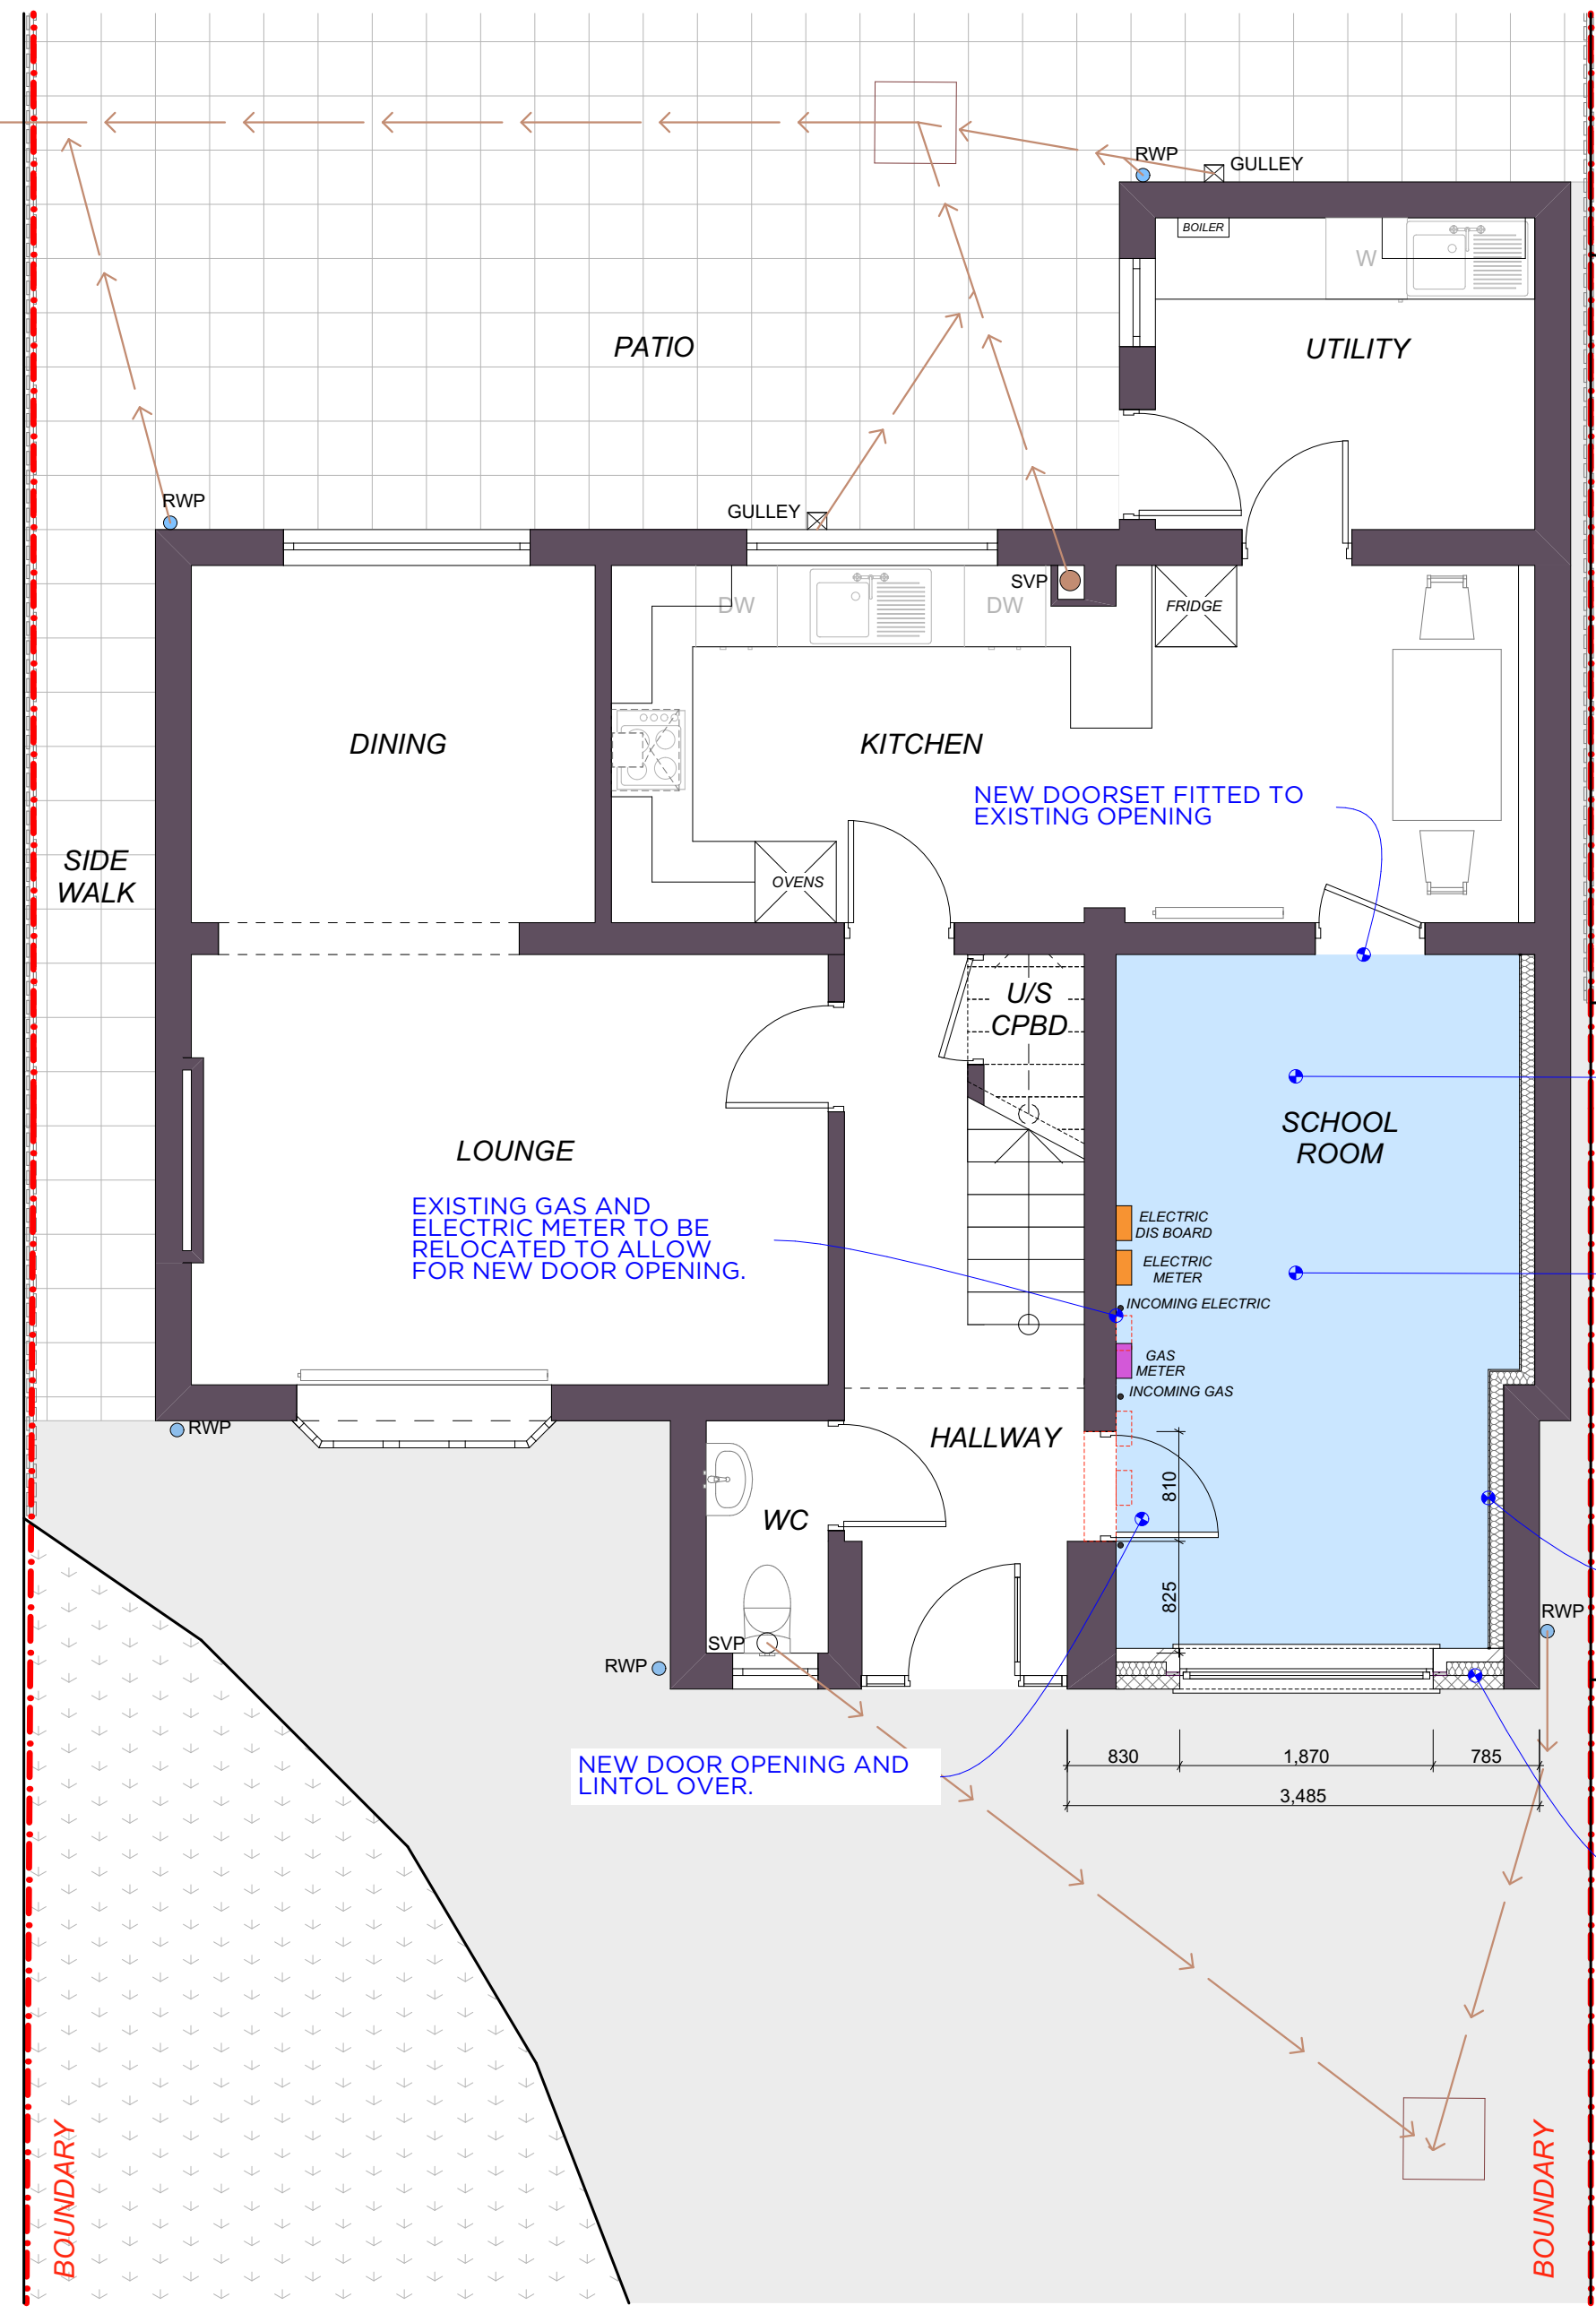



1:50 @ A1

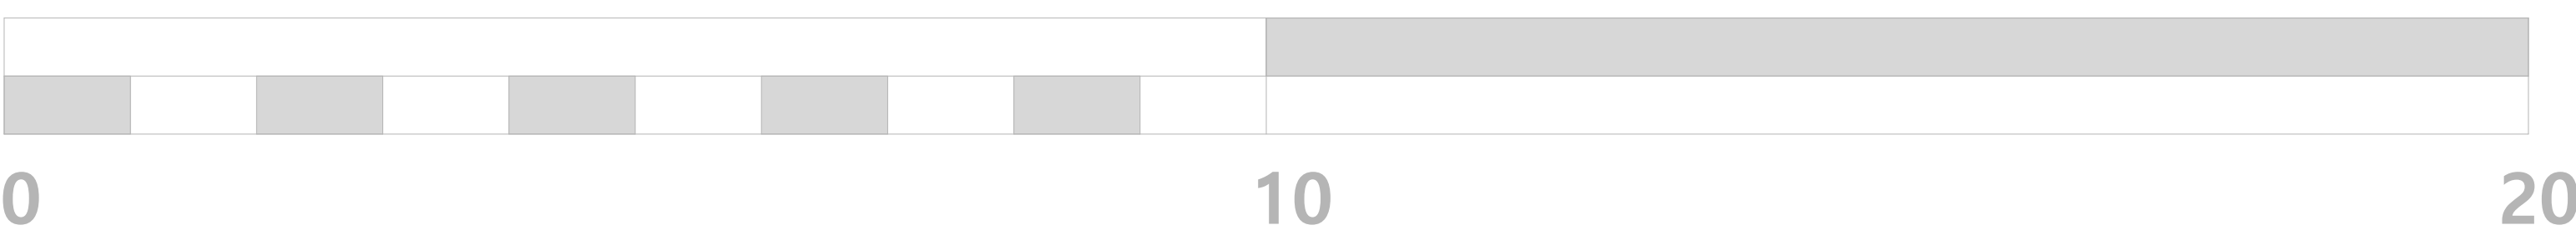

EXISTING GROUND FLOOR PLAN 1:50

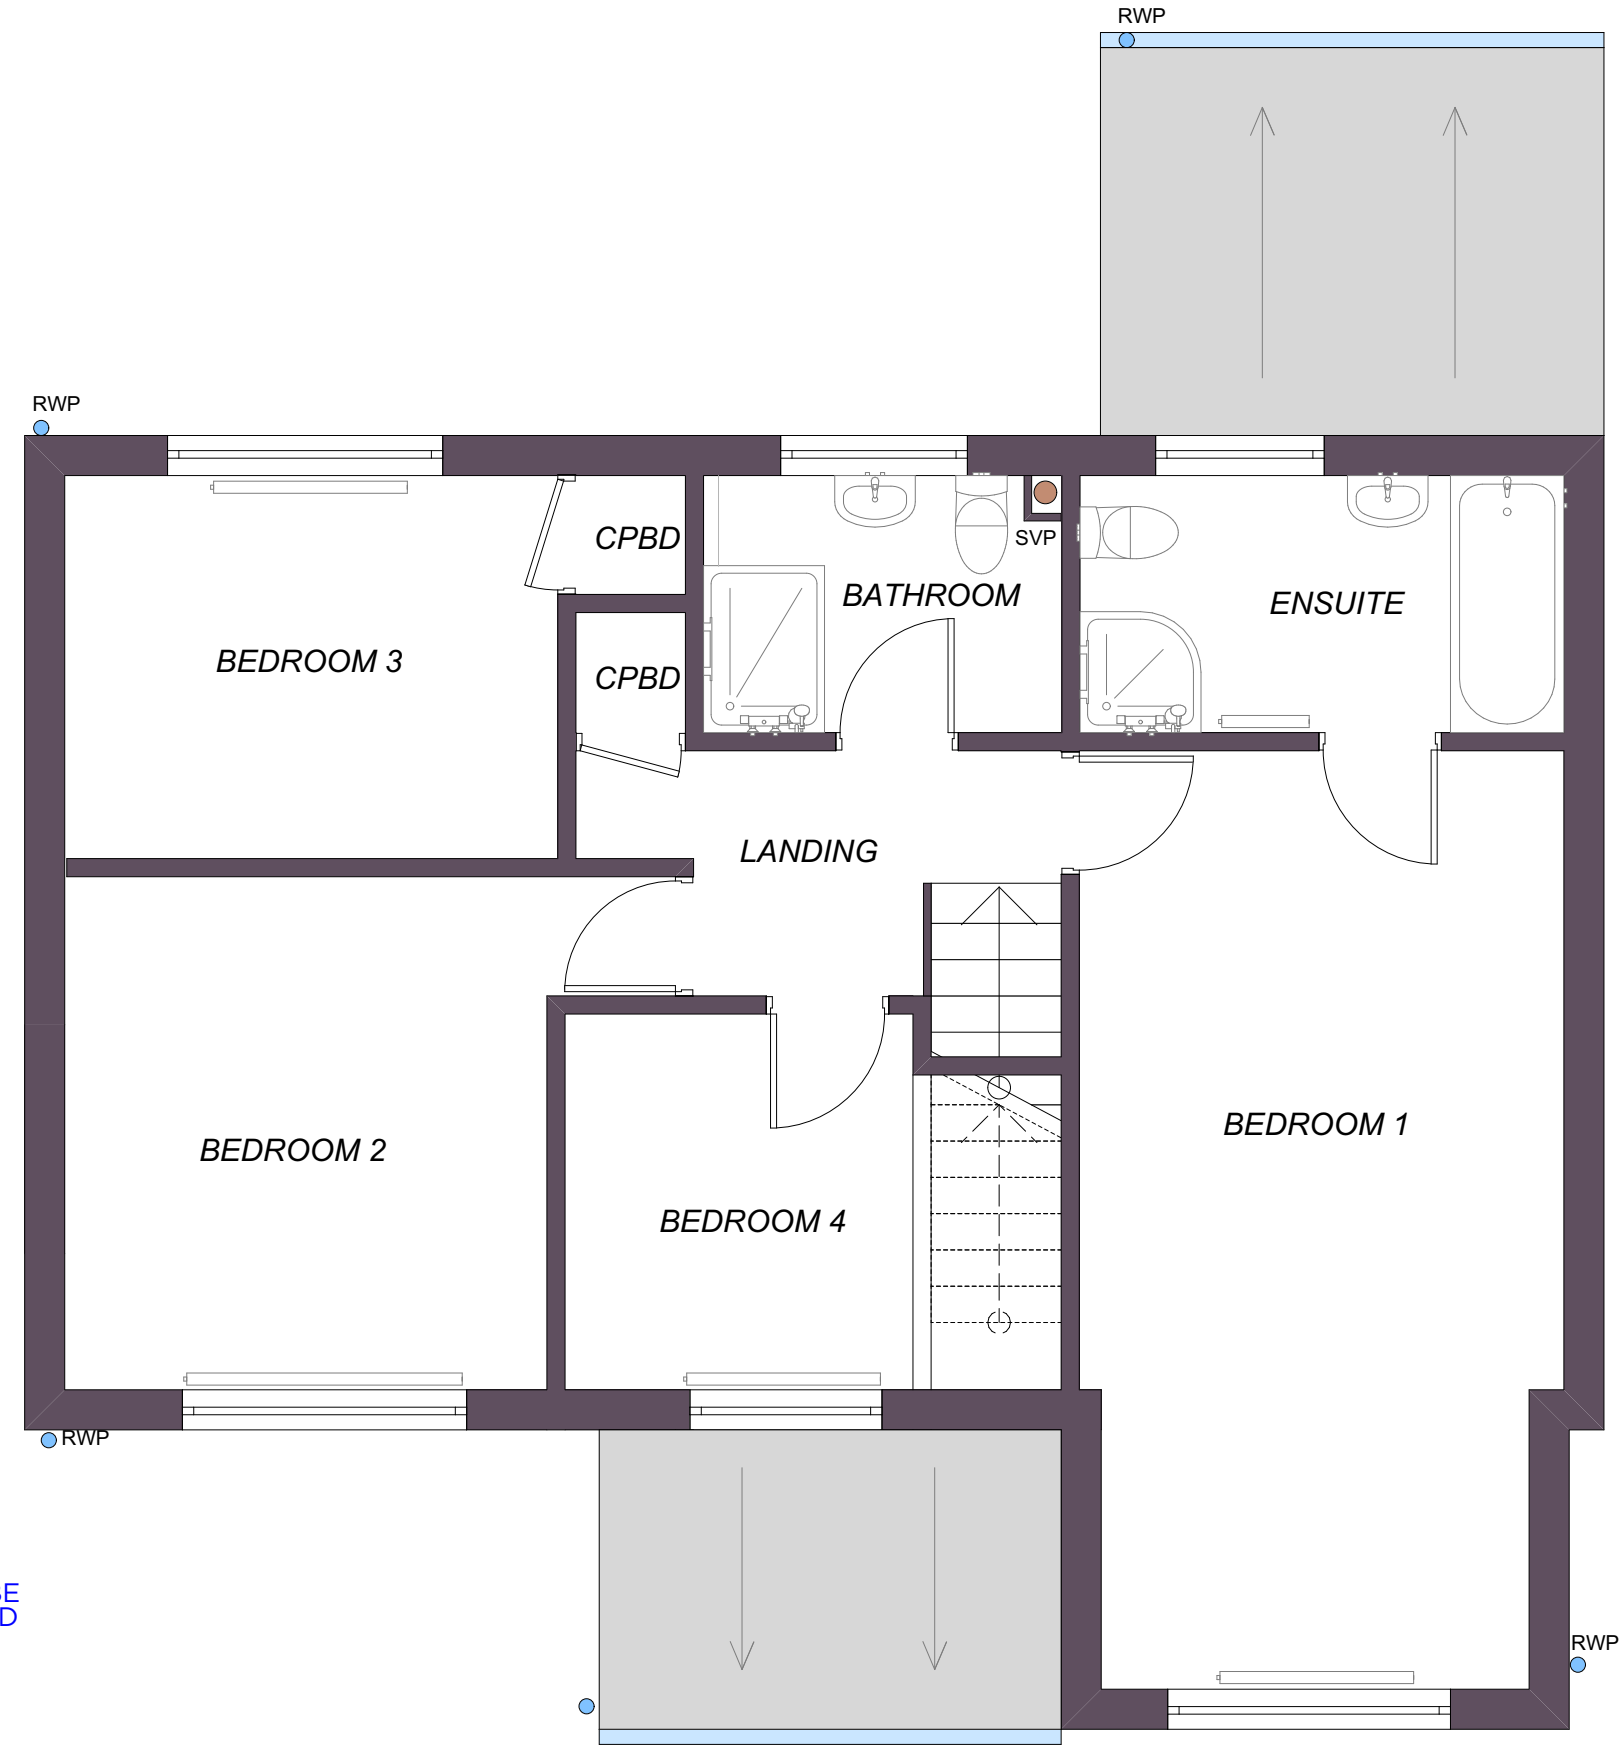

EXISTING FIRST FLOOR PLAN 1:50

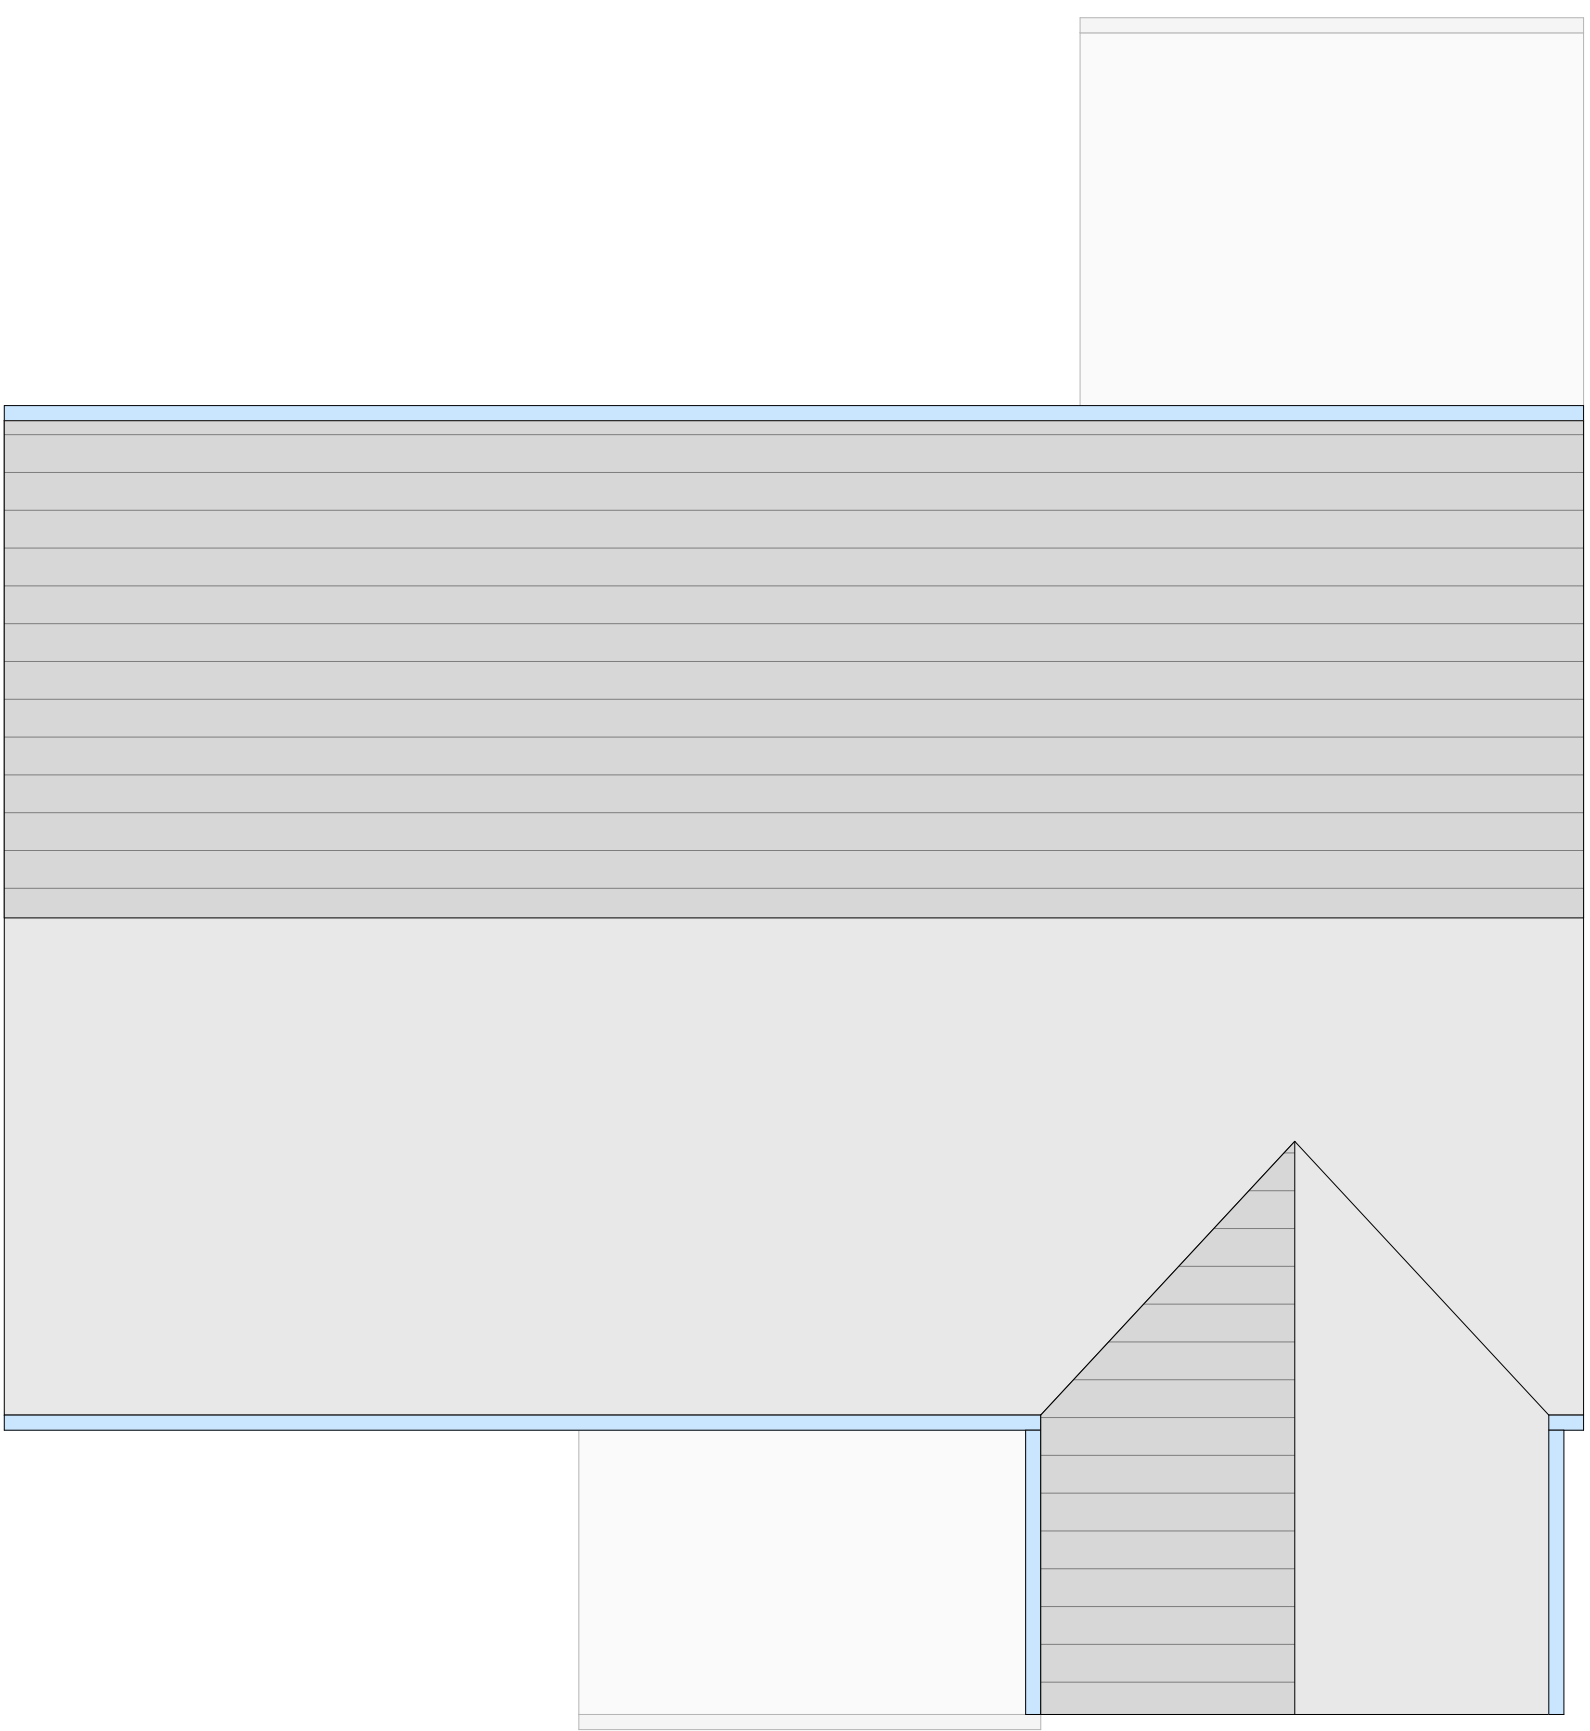

EXISTING ROOF PLAN 1:50

Notes

Revisions.

APPROVAL

PRELIMINARY

INFORMATION

FOR CONSTRUCTION

Project
PROPOSED ALTERATIONS
10 BARLESTONE DRIVE
HINCKLEY
LEICESTERSHIRE

Client
Josh & Lucie Layton-Woods

Drawing Title
PROPOSED FLOOR PLANS

Drawing By
JHS

Checked By
JHS

Date
JANUARY 2024

Scale
AS SHOWN @A1

Drawing Number
1036 / 103

Revision

ARCHITECTURAL SERVICES
39 Villa Crescent
Bulkington
Bedworth
Warwickshire
CV12 9NF
TEL: 07875556593
EMAIL: jonsayers11@googlemail.com

