




Front Elevation

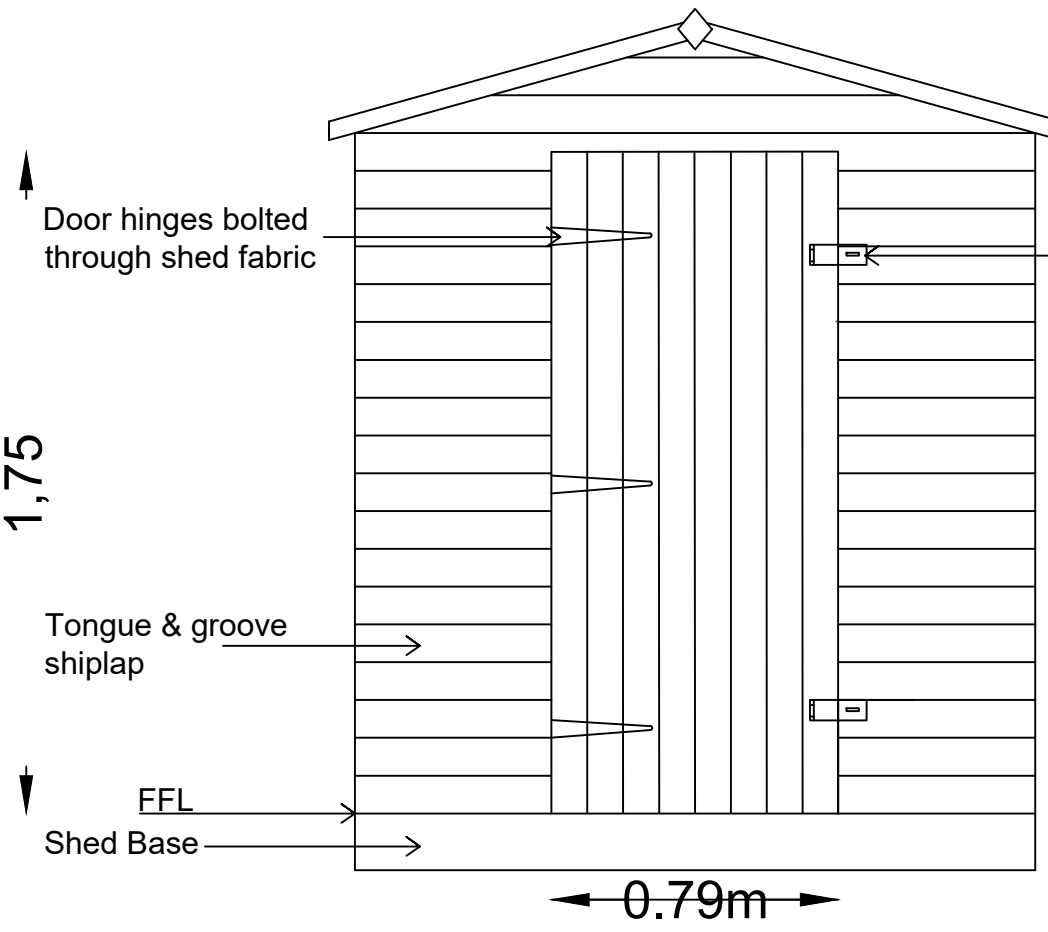

Side Elevation

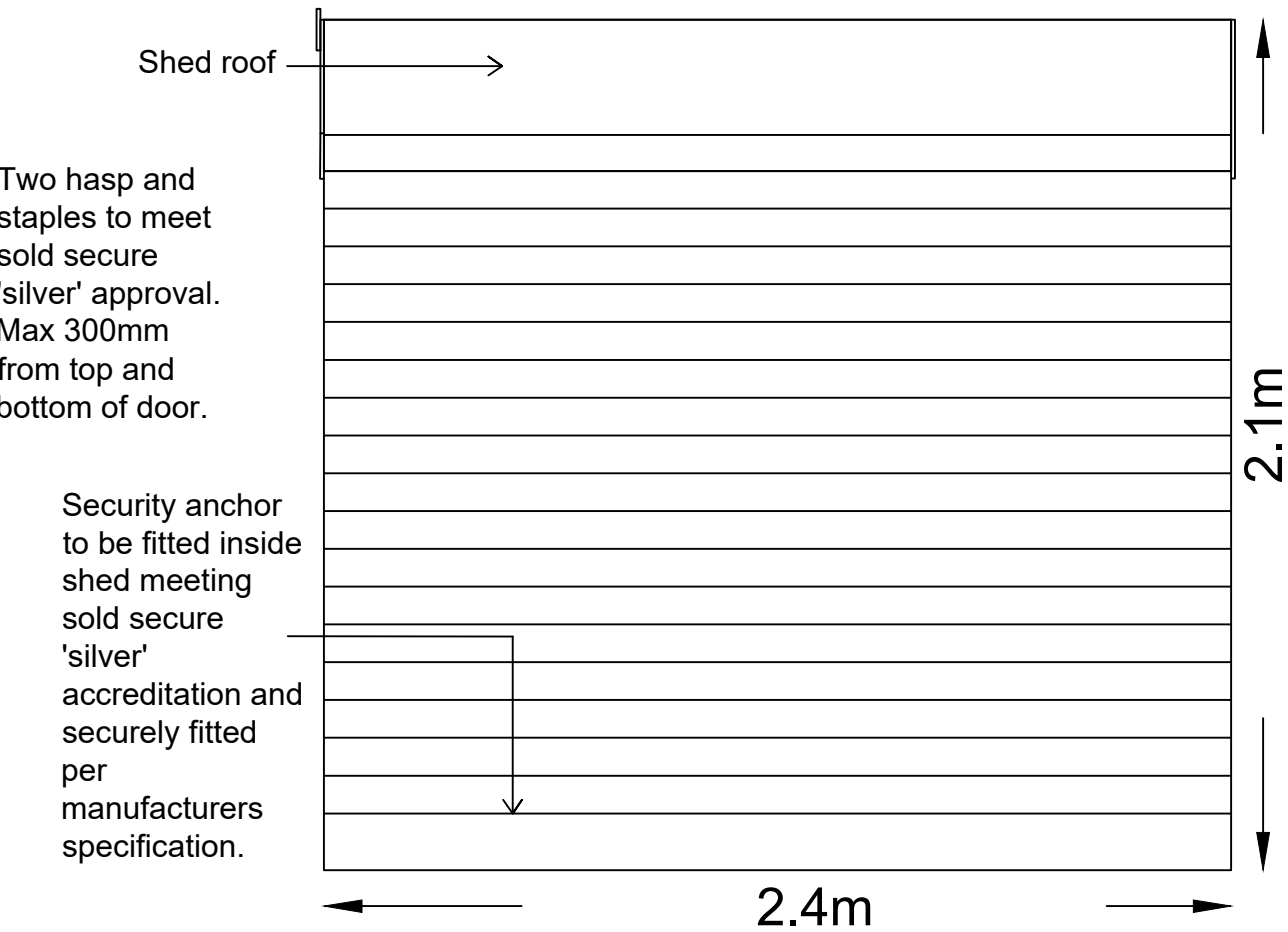

Rear Elevation

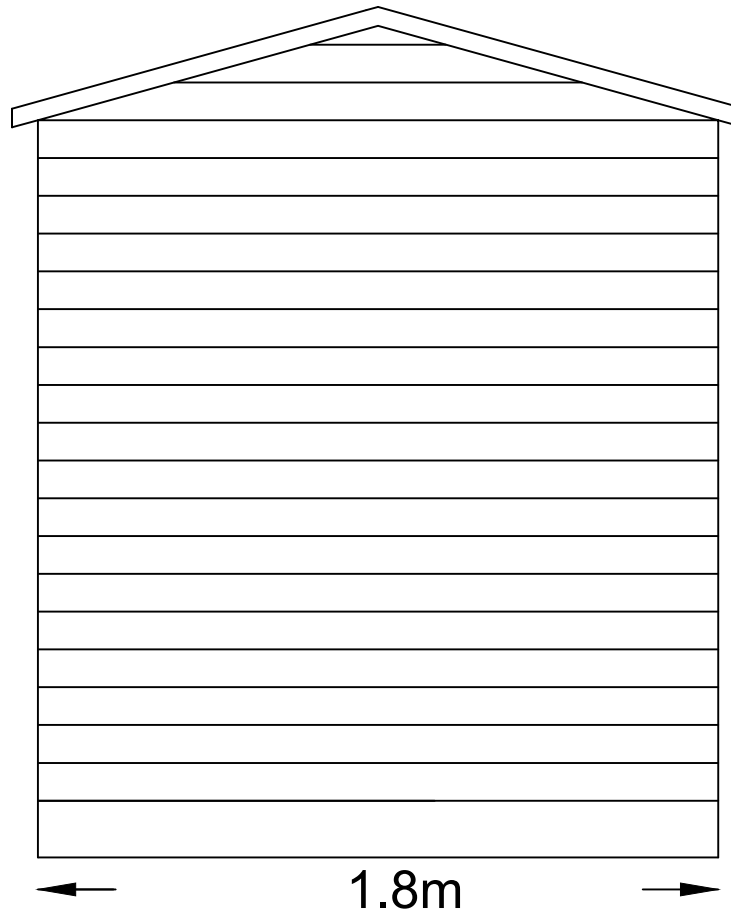

Rev.	Description	Date
 PERSIMMON Persimmon Homes (NM), Davidson House, Meridian East, Meridian Business Park, Leicester, LE19 1WZ Tel: 0116 2815600 Fax: 0116 2815601		
Development Thurlaston Lane, Earl Shilton		
Drawing Title Bike Store Detail		
Date 30.04.25	Scale 1:20 @ A3	Drawn JM
Dwg. Ref. 643/BSD-01-ES		Rev. A