

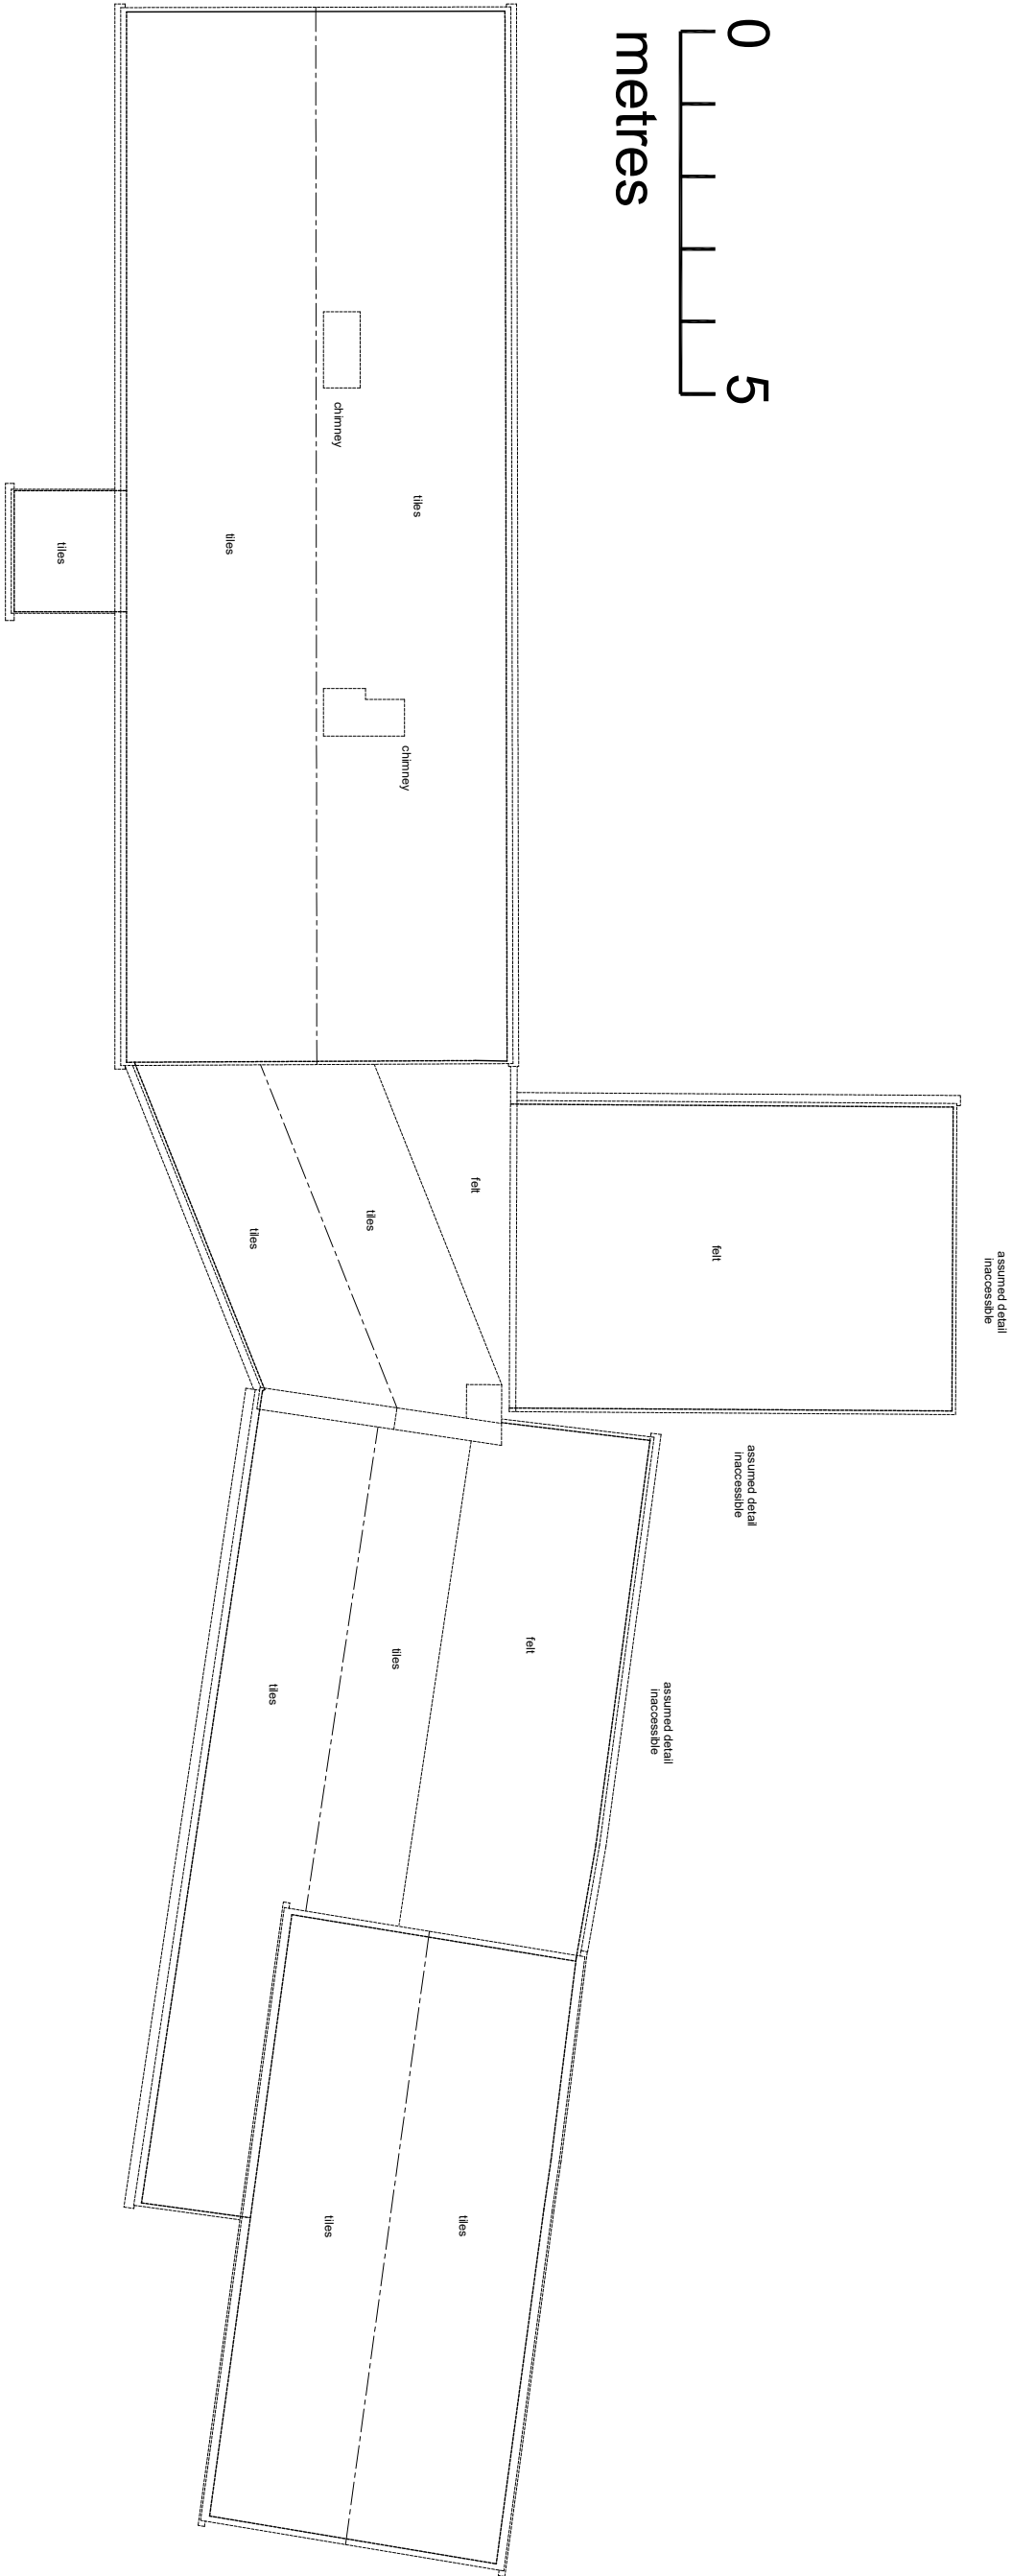



1. Drawings copyright of © Architectural Vistadesigns Ltd
2. Drawings are to be used for the purpose of obtaining planning permission only.
3. Planning drawings should not be used for the purpose of construction or working drawings.
4. Building Regulations approved drawings are not construction or working drawings.
5. All dimensions must be checked and verified on site before commencing works.
6. OS data may have been used for the purpose of a Planning Submission.

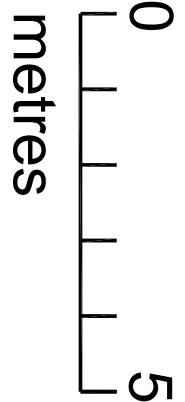


EXISTING ROOF PLAN

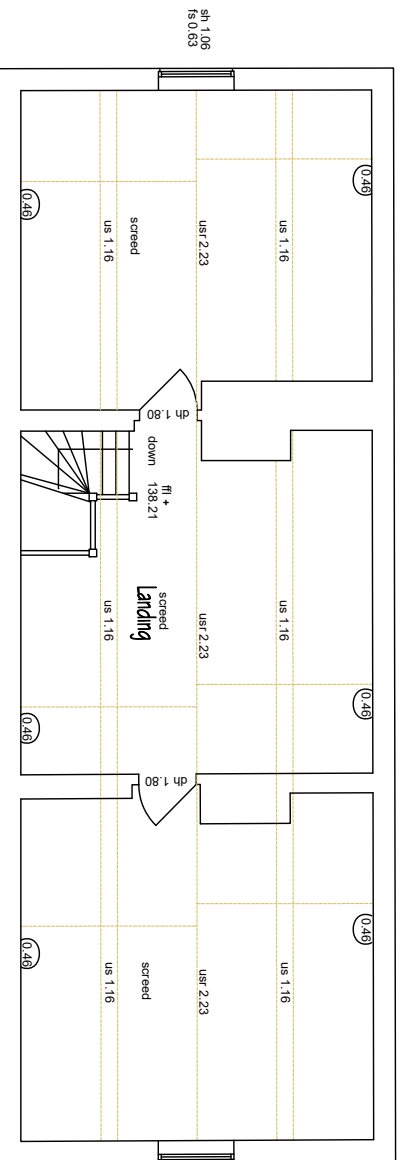


EXISTING SECOND FLOOR PLAN

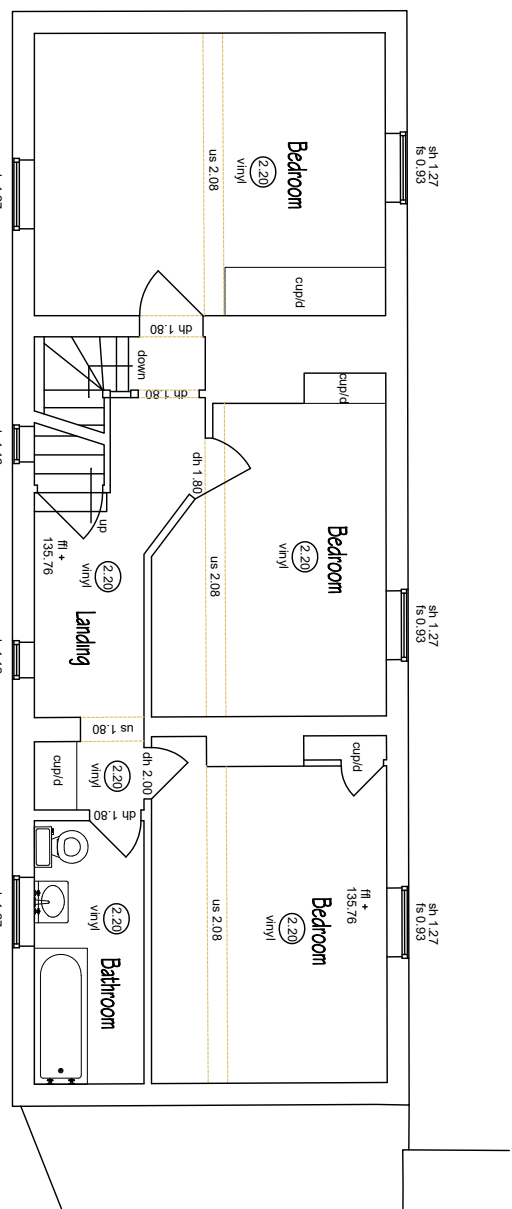

EXISTING FIRST FLOOR PLAN

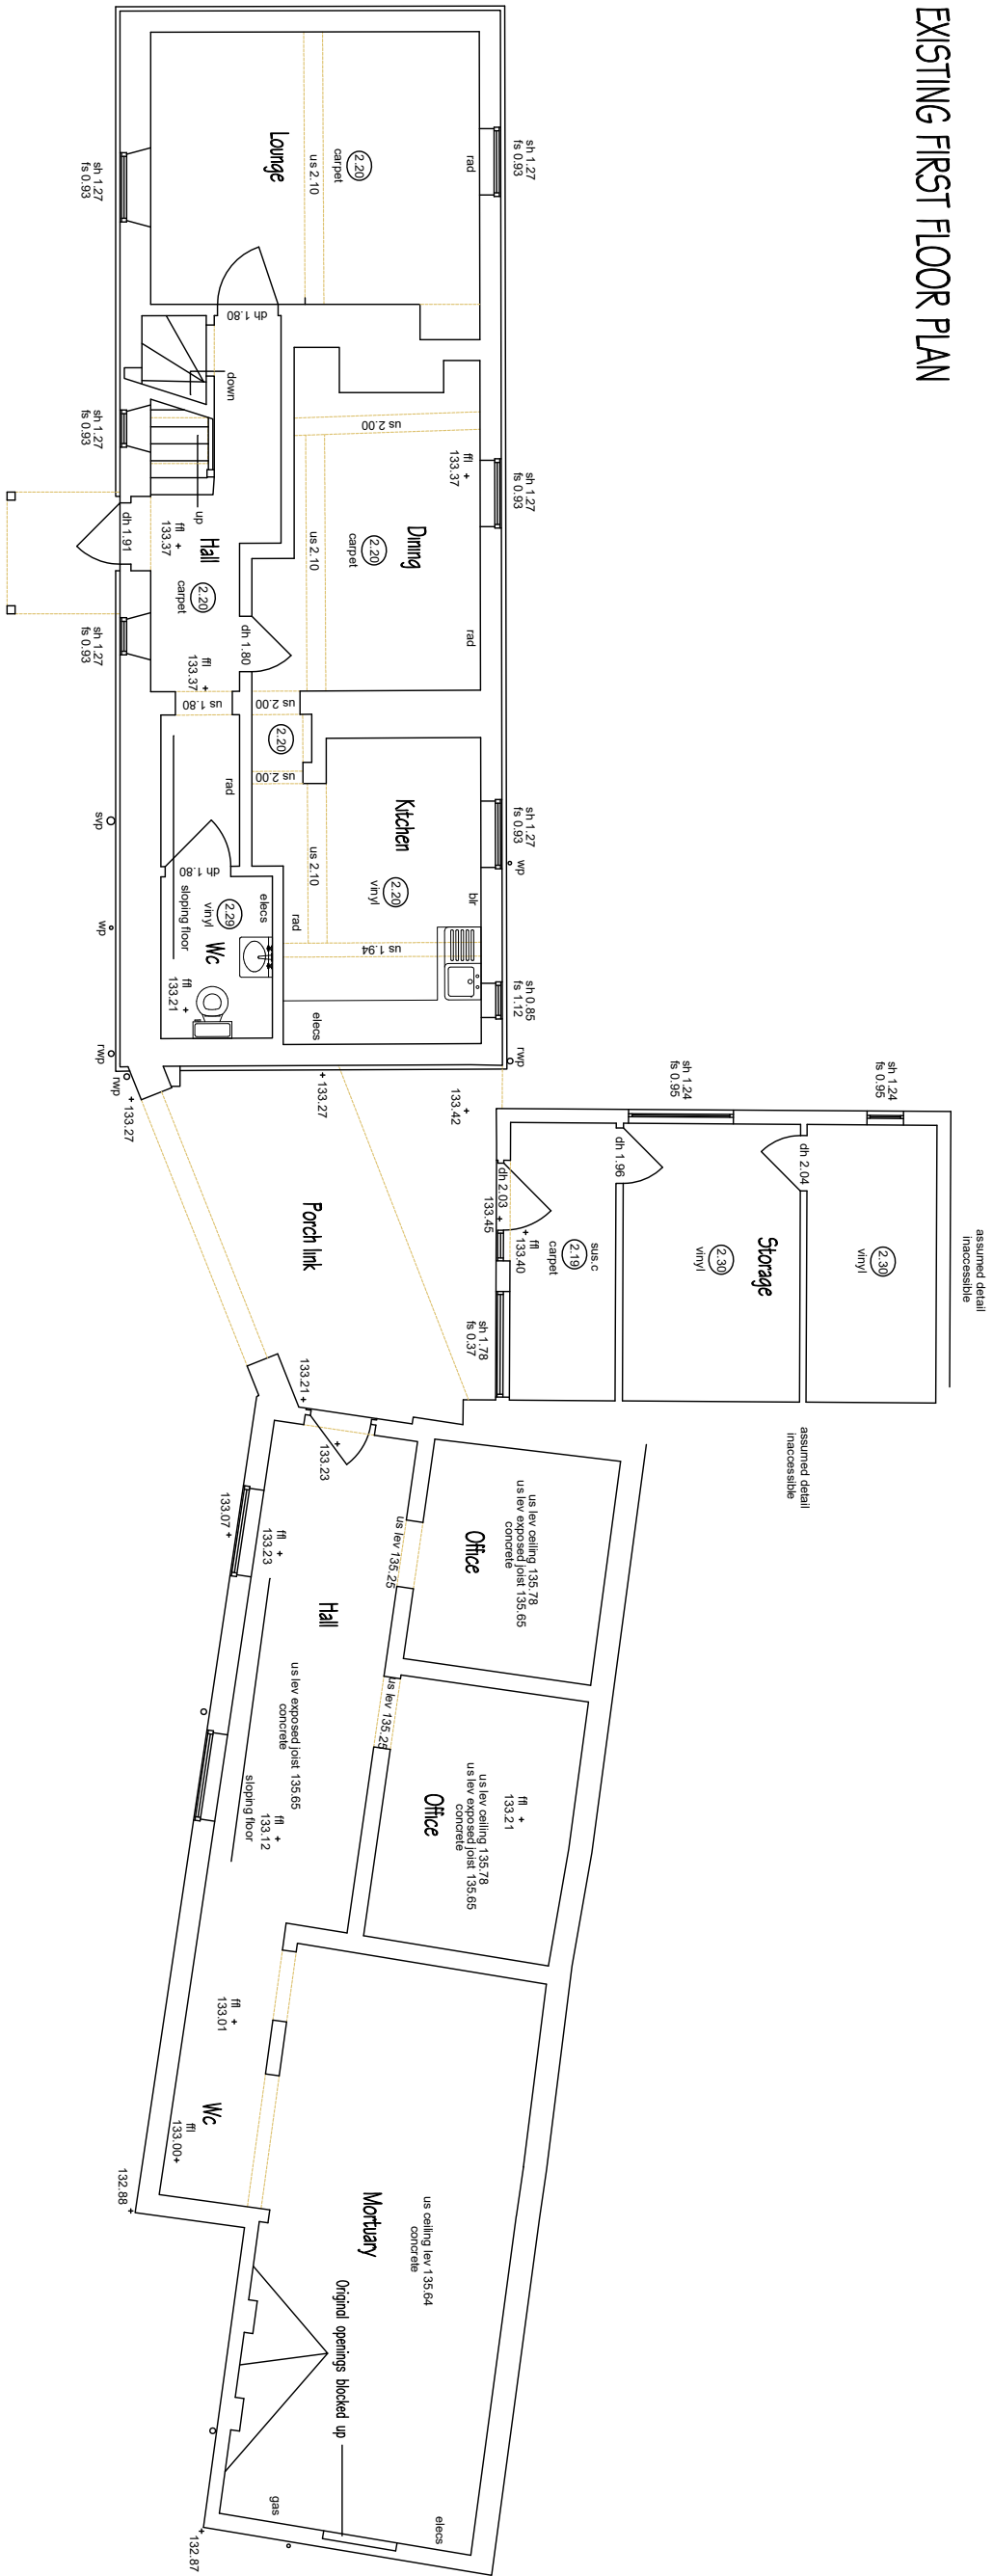


EXISTING GROUND FLOOR PLAN

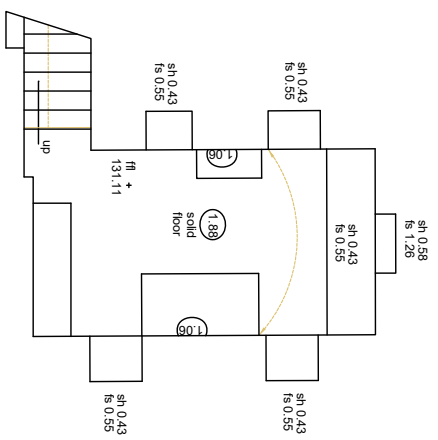

EXISTING BASEMENT PLAN

Revisions		
Rev	Date	Comments

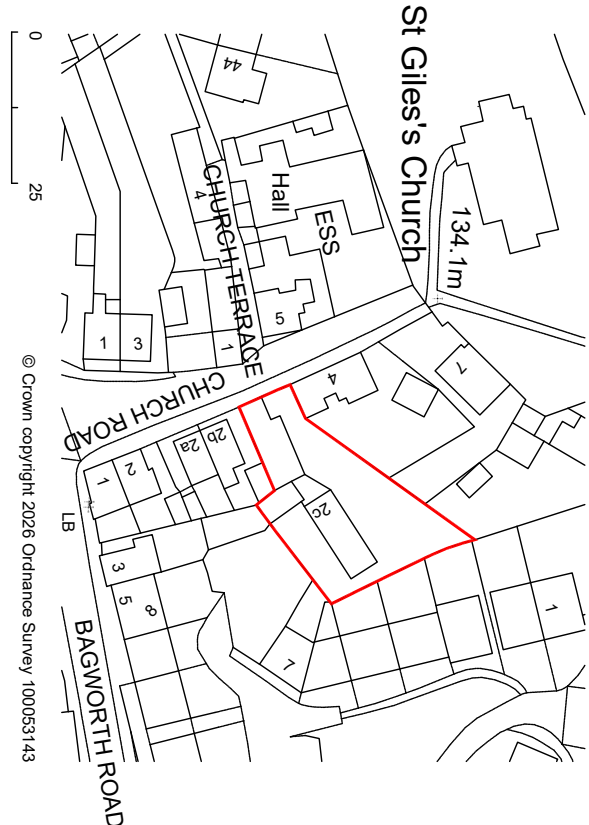

LOCATION PLAN - 1:1250

ArchitecturalVistadesigns Ltd

a. The Padlock, 118 Padlock Way, Hindley, Leas LE10 0BZ

m. 0785 458 2584 t. 01455 698 539

w. www.architecturalvistadesigns.co.uk

e. studio@architecturalvistadesigns.co.uk

Client: Thom Pallett

Dwg Status: PLANNING

Dwg Existing Plans

Project: Proposed Change of use to form a Dwelling and Annex at No. 20 Church Road, Barlstone CV13 0EE

Scale: 1:100 & 1:1250 @ A1

Date: 24.06.2026

Drawn By: map

Dwg No. AVD-977-CRB-PL01

Rev. -