



1. Drawings copyright of © Architectural Vistadesigns Ltd
2. Drawings are not to be used for construction or working drawings.
3. Planning drawings should not be used for the purpose of construction or working drawings.
4. Building Regulation approved drawings are not construction or working drawings.
5. All dimensions must be checked and verified on site before commencing works.
6. OS data may have been used for the purpose of a Planning submission.

Revisions		
Rev	Date	Comments

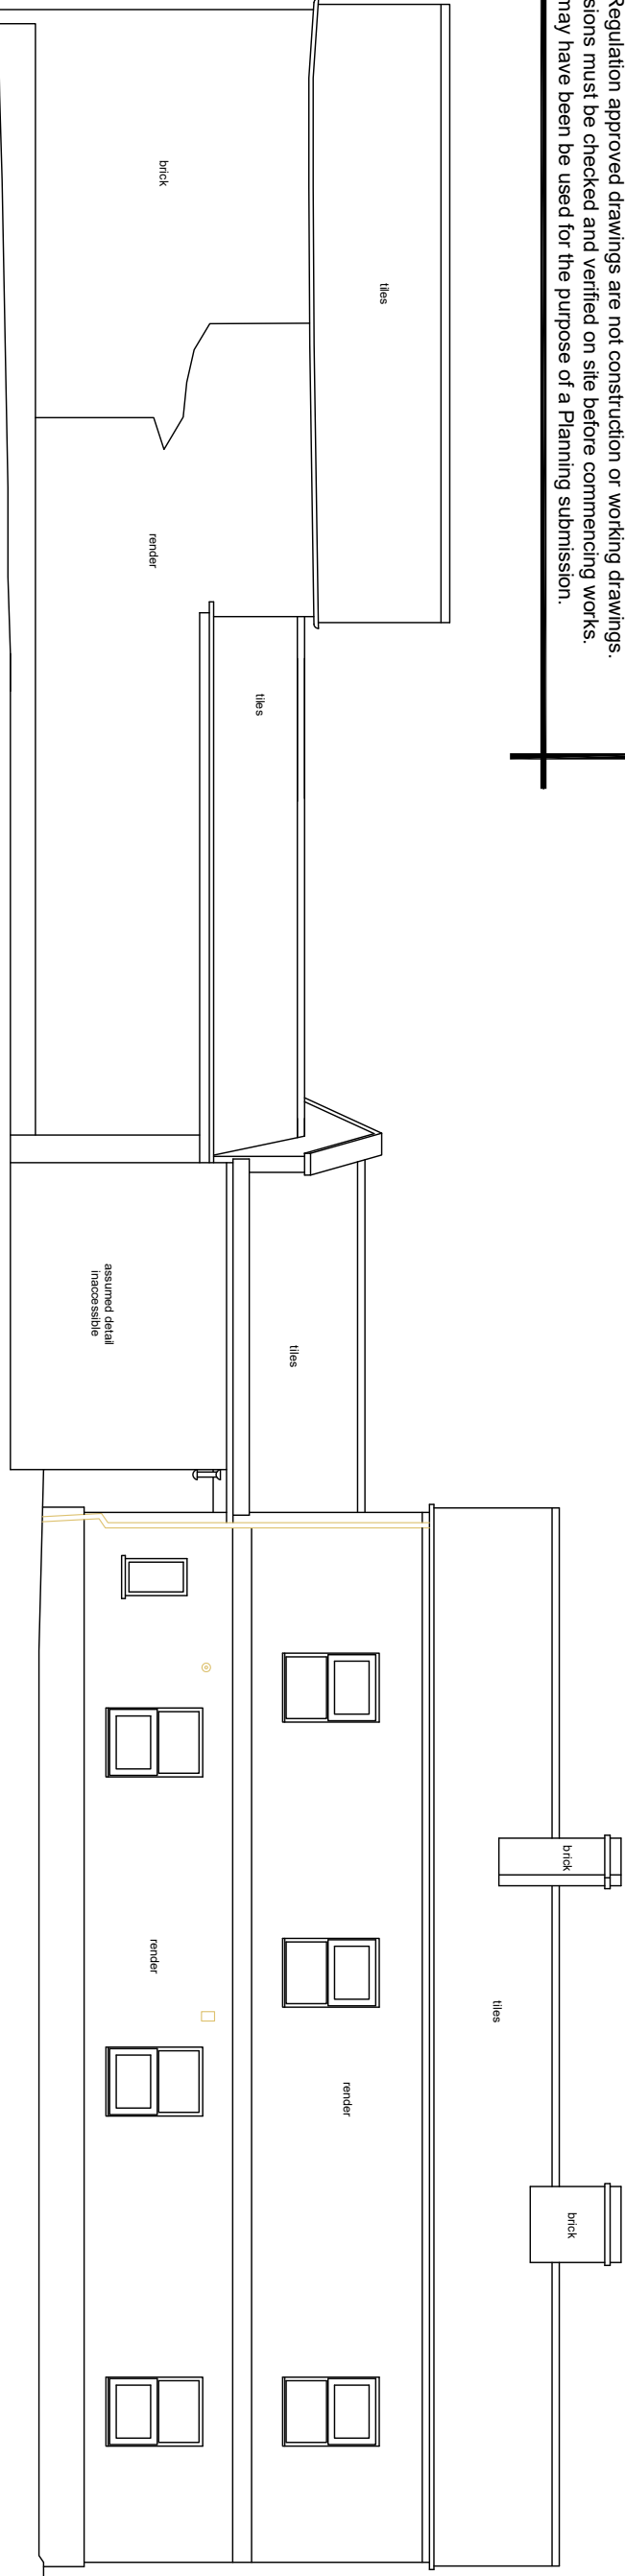


DATE: 13/06/2026

EXISTING SOUTH EAST ELEVATION

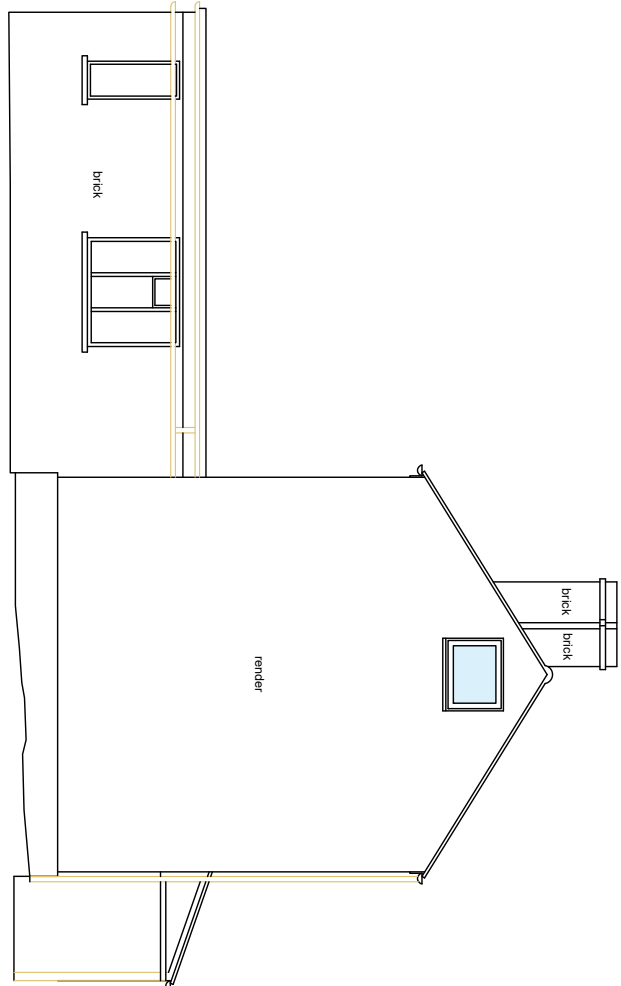


DATE: 13/06/2026

EXISTING NORTH EAST ELEVATION

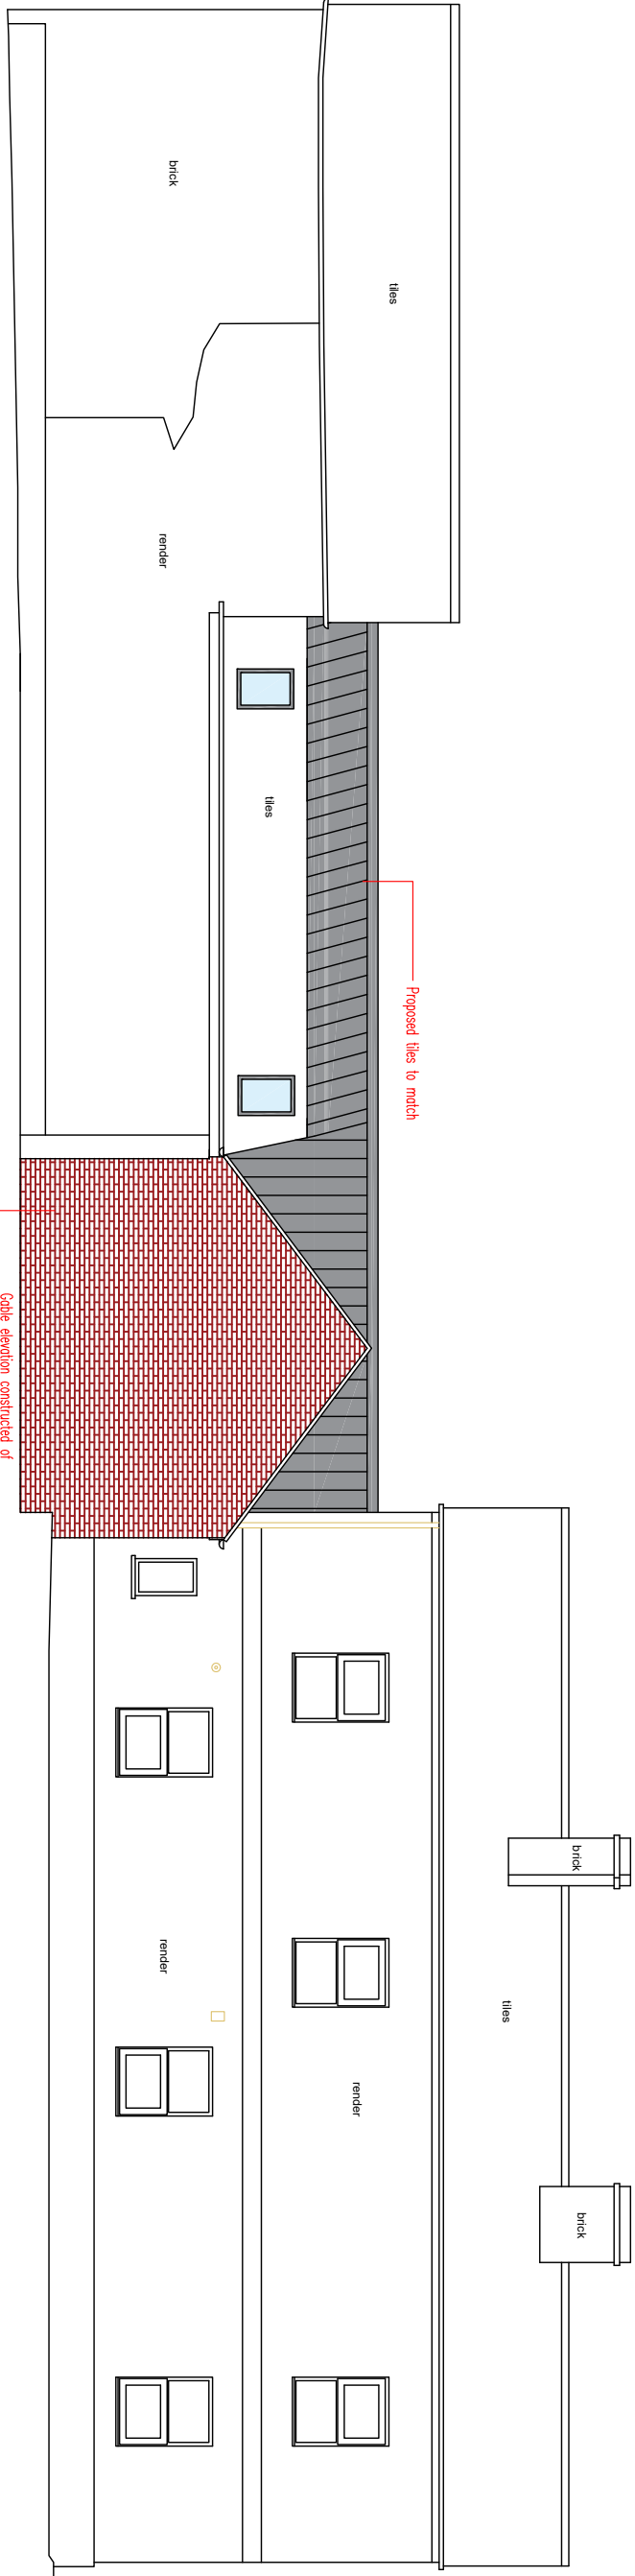


DATE: 13/06/2026

PROPOSED SOUTH EAST ELEVATION

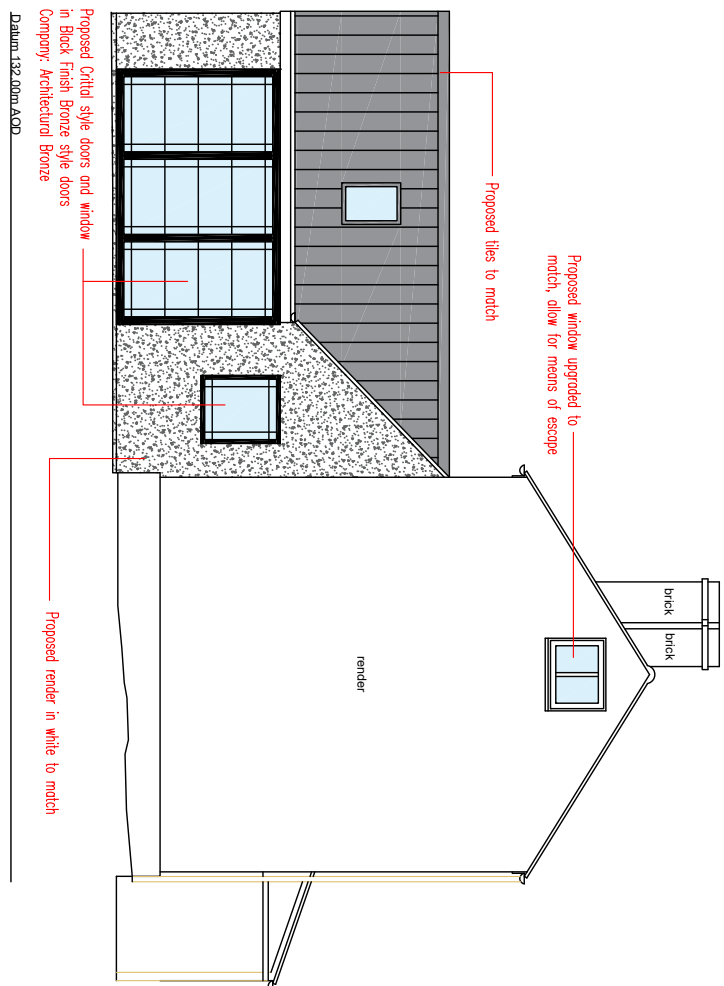


DATE: 13/06/2026

PROPOSED NORTH EAST ELEVATION

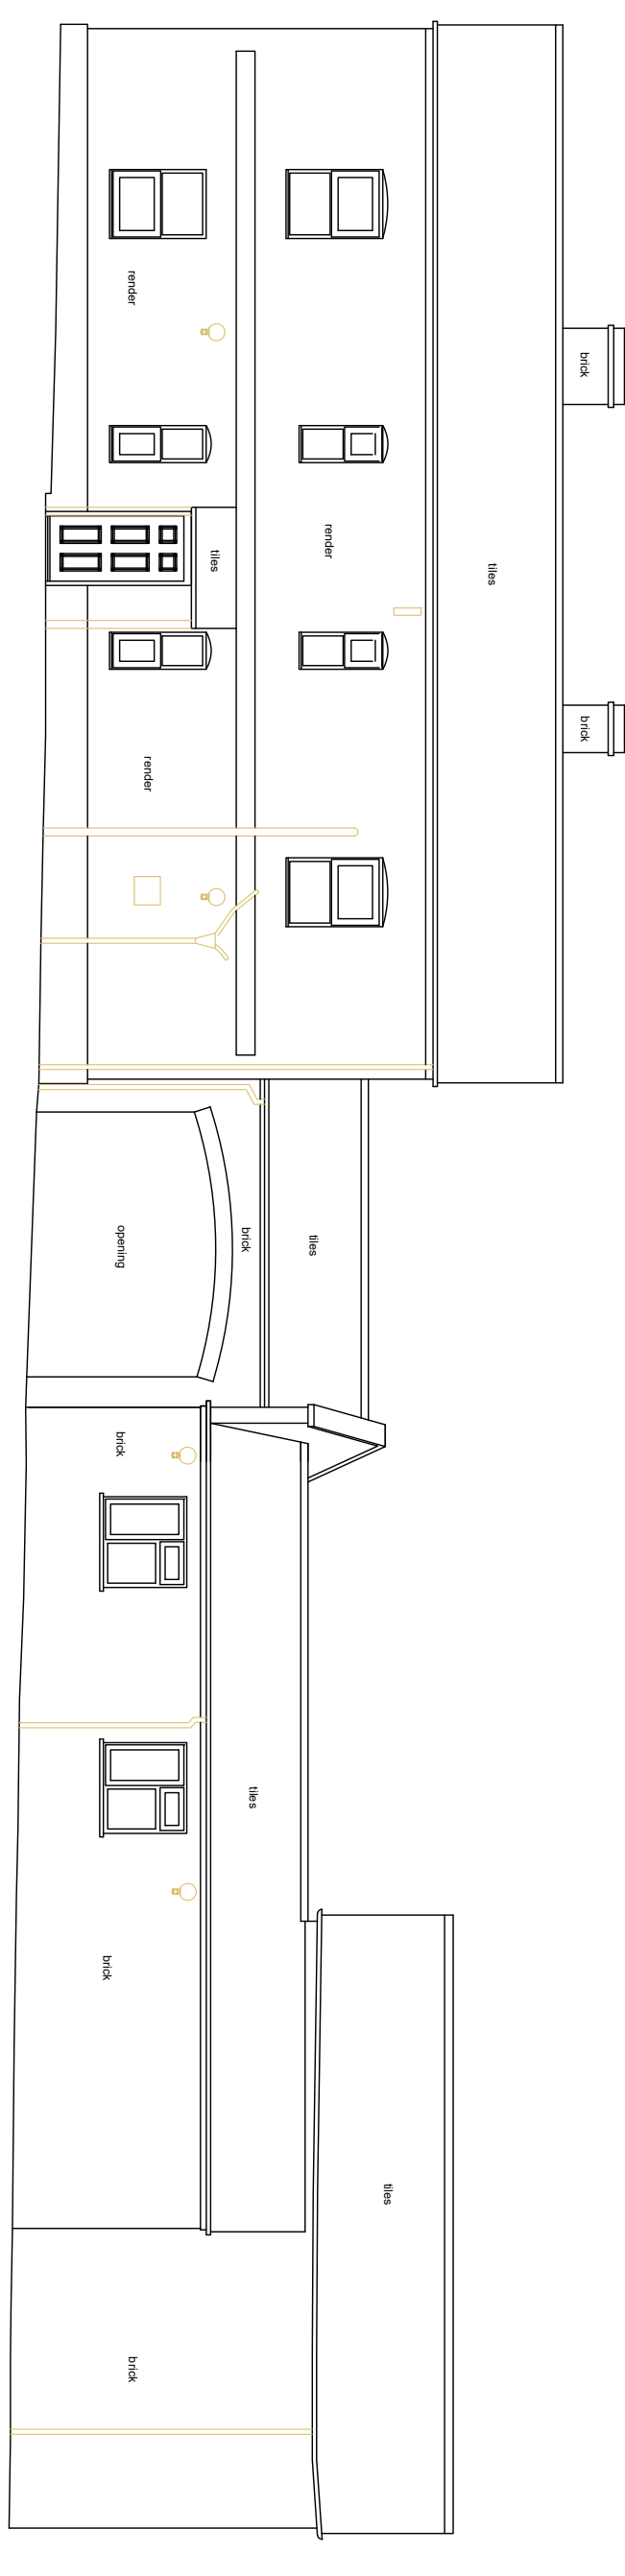


DATE: 13/06/2026

EXISTING NORTH WEST ELEVATION

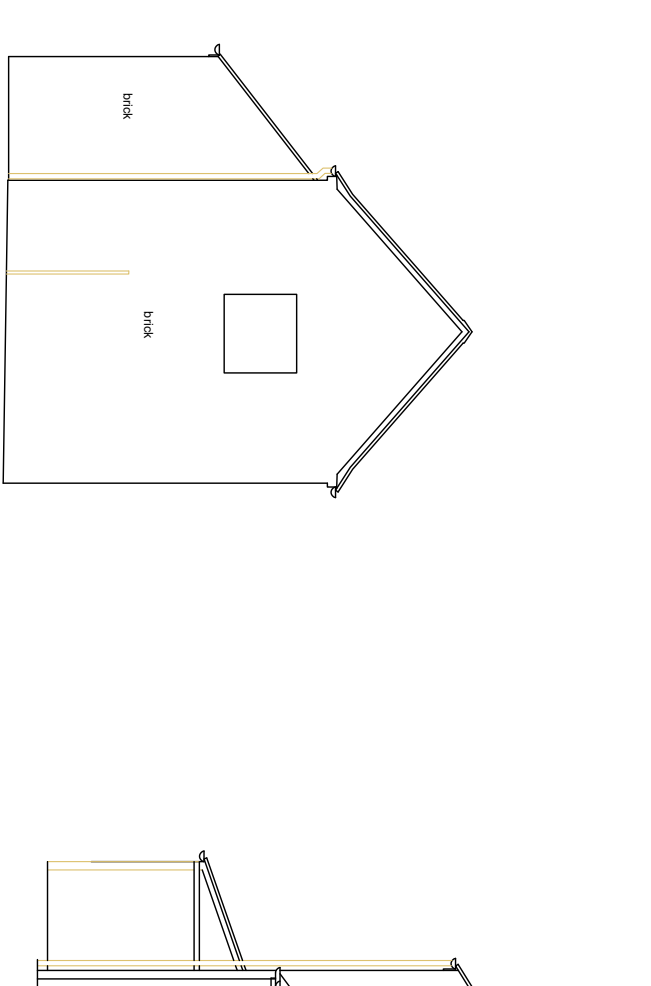


DATE: 13/06/2026

EXISTING SOUTH WEST ELEVATION

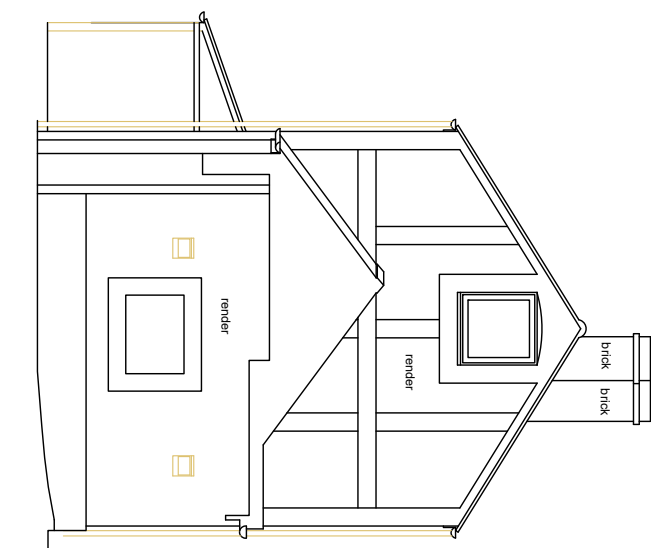


DATE: 13/06/2026

EXISTING SOUTH WEST ELEVATION / SECTION

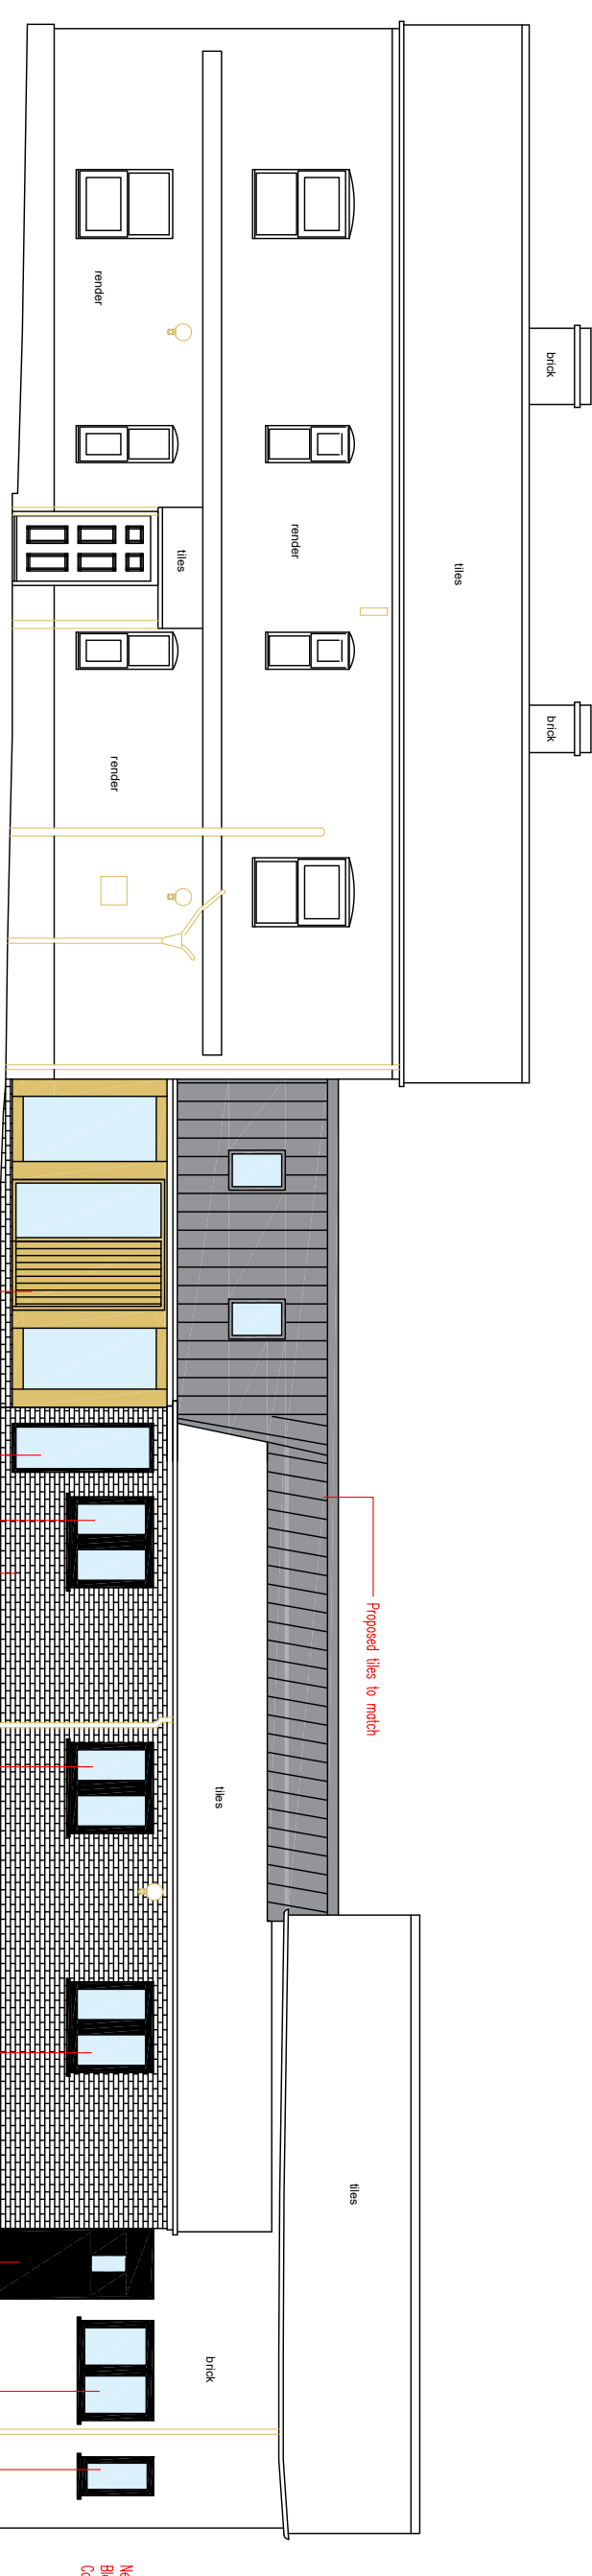


DATE: 13/06/2026

PROPOSED NORTH WEST ELEVATION

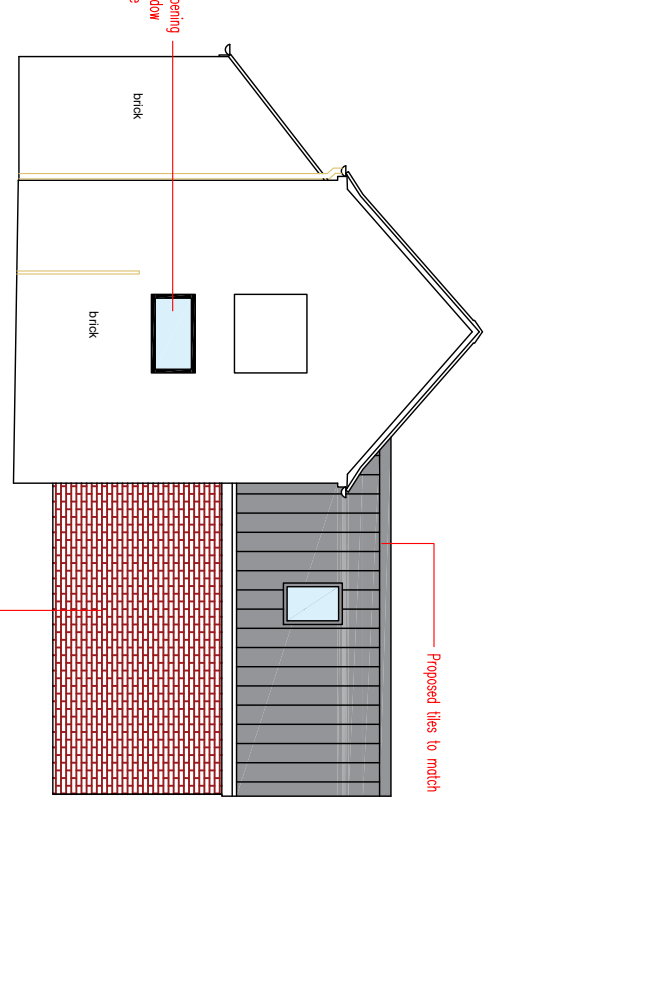


DATE: 13/06/2026

PROPOSED SOUTH WEST ELEVATION

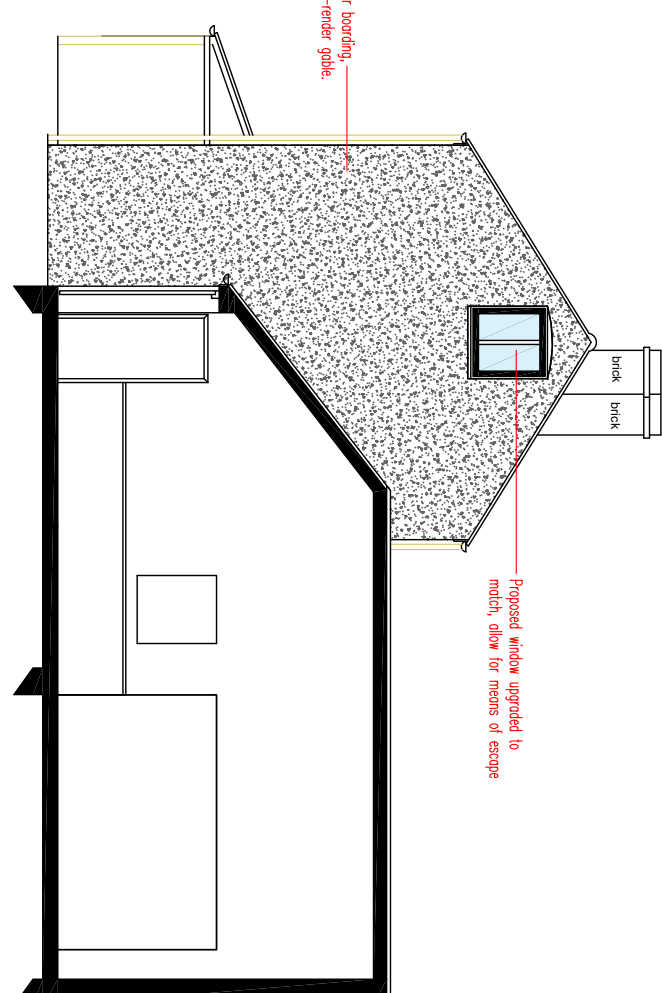


DATE: 13/06/2026

PROPOSED SOUTH WEST ELEVATION / SECTION

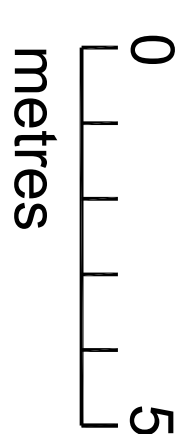

0 5 metres

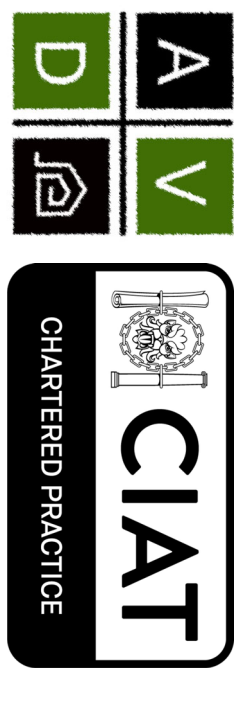

Architectural Vistadesigns Ltd
a. The Padlock, 118 Padlock Way, Hindley, Leics LE10 0BZ
m: 0785 458 2864 t: 01455 698 839
w: www.architecturalvistadesigns.co.uk
e: studio@architecturalvistadesigns.co.uk

Client: Thom Pallet

Dwg Status: PLANNING


Dwg: Existing and Proposed Elevations

Project: Proposed Change of use to form a Dwelling and Annex

Scale: 1:100 @ A1

Date: 24.06.2026

Dwg No. AVD-977-CRB-PL03

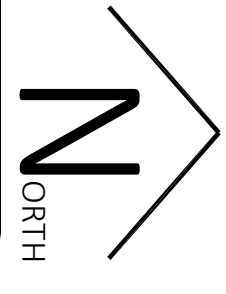

Drawn By: map

Rev.

Rev.