




Front Elevation

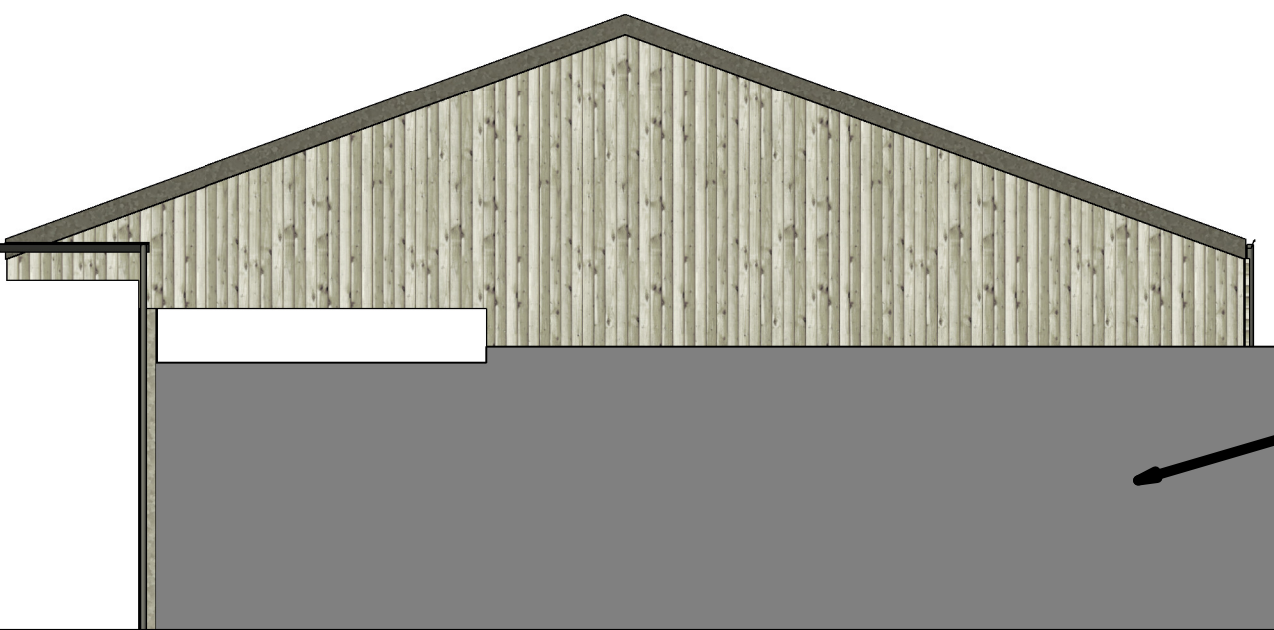


Neighbouring Building
Unserved


Side Elevation




Rear Elevation

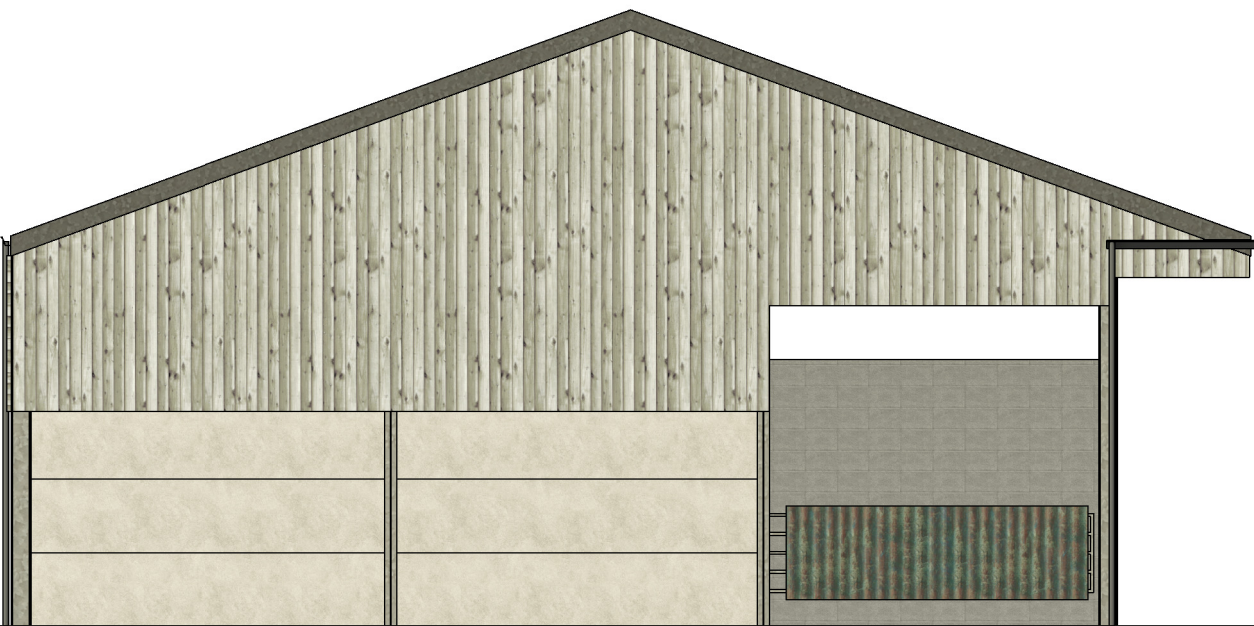

Side Elevation

 

Ground Floor Plan

 

SCALE 1:100 @ A1

Client Mr and Ms Garland			hayward ARCHITECTS LTD 19 Station Road Hinckley Leicestershire LE10 1AW Tel: 01455 635 665 Fax: 01455 618 971 www.hayward-architects.co.uk	
Project Title Alternations and Extensions Ratcliffe House Farm Ratcliffe Culey				
Drawing Title As Existing			Job No.	Drawing No.
Scale 1:100	Date FEB 2023	Sheet A1	23/19	01A
Author MS	Checked by		Status	Planning

THE CONTENT OF THIS DRAWING IS WRITTEN BY HAYWARD ARCHITECTS LTD.
REPRODUCTION IN ANY FORM OR BY ANY MEANS OR IN ANY MANNER WITHOUT THE PRIOR WRITTEN PERMISSION
OF THE COPYRIGHT HOLDER. CONTACT SCALE FROM DRAWING AND ONLY 7 FIGURES DIMENSIONS ARE TO BE USED