



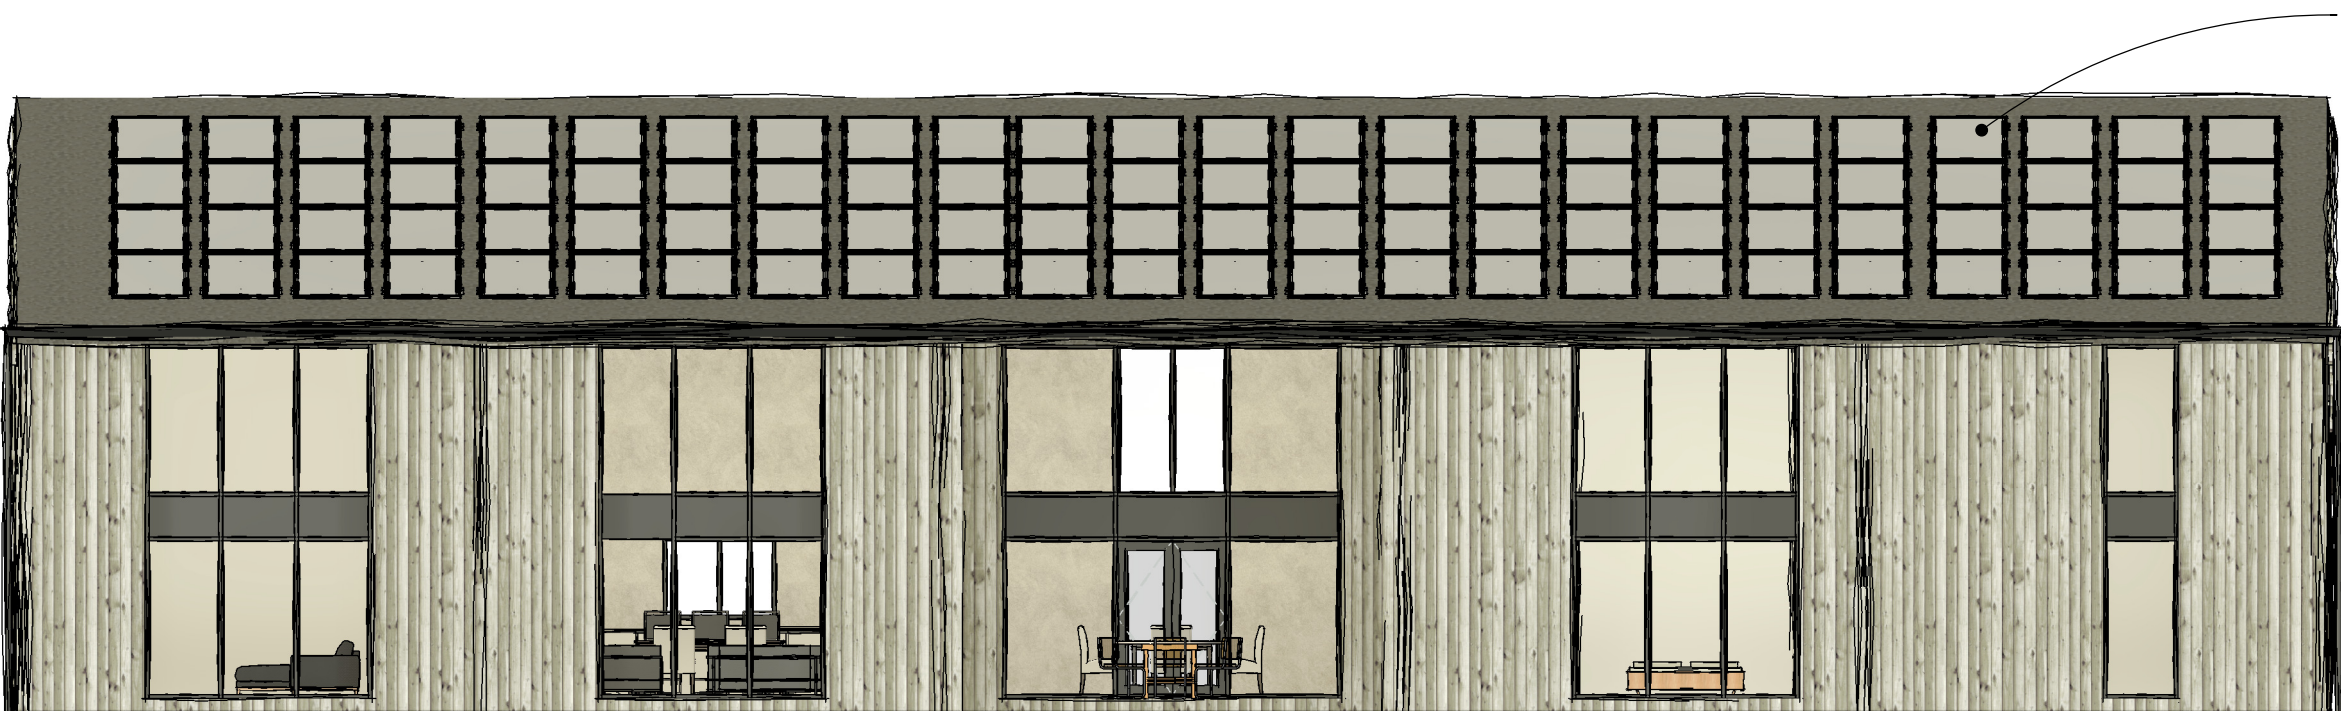


Front Elevation

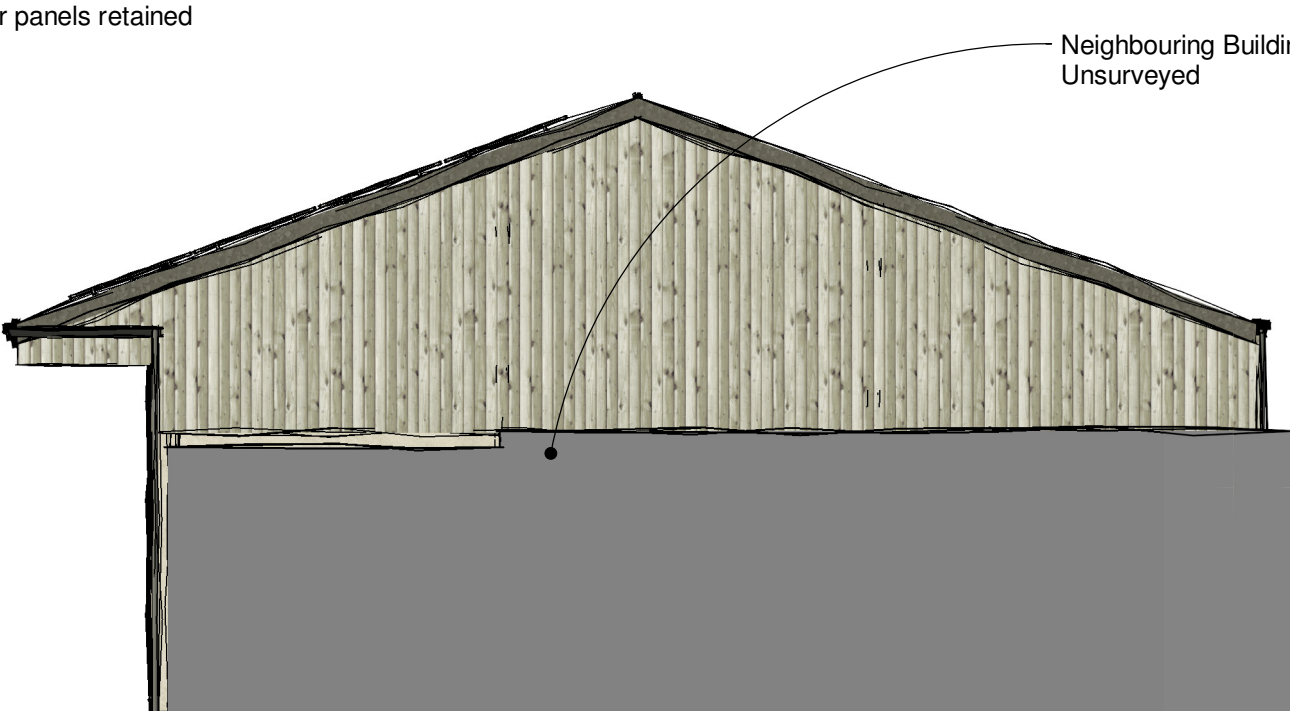

Side Elevation




Rear Elevation

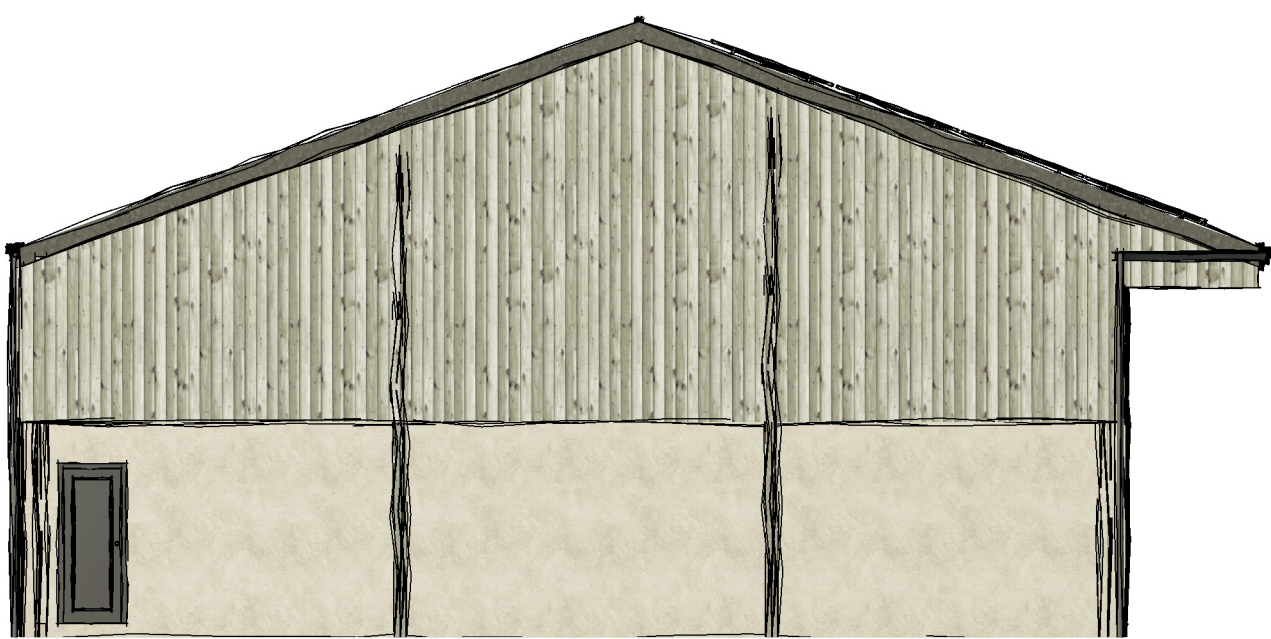


Side Elevation



3D view

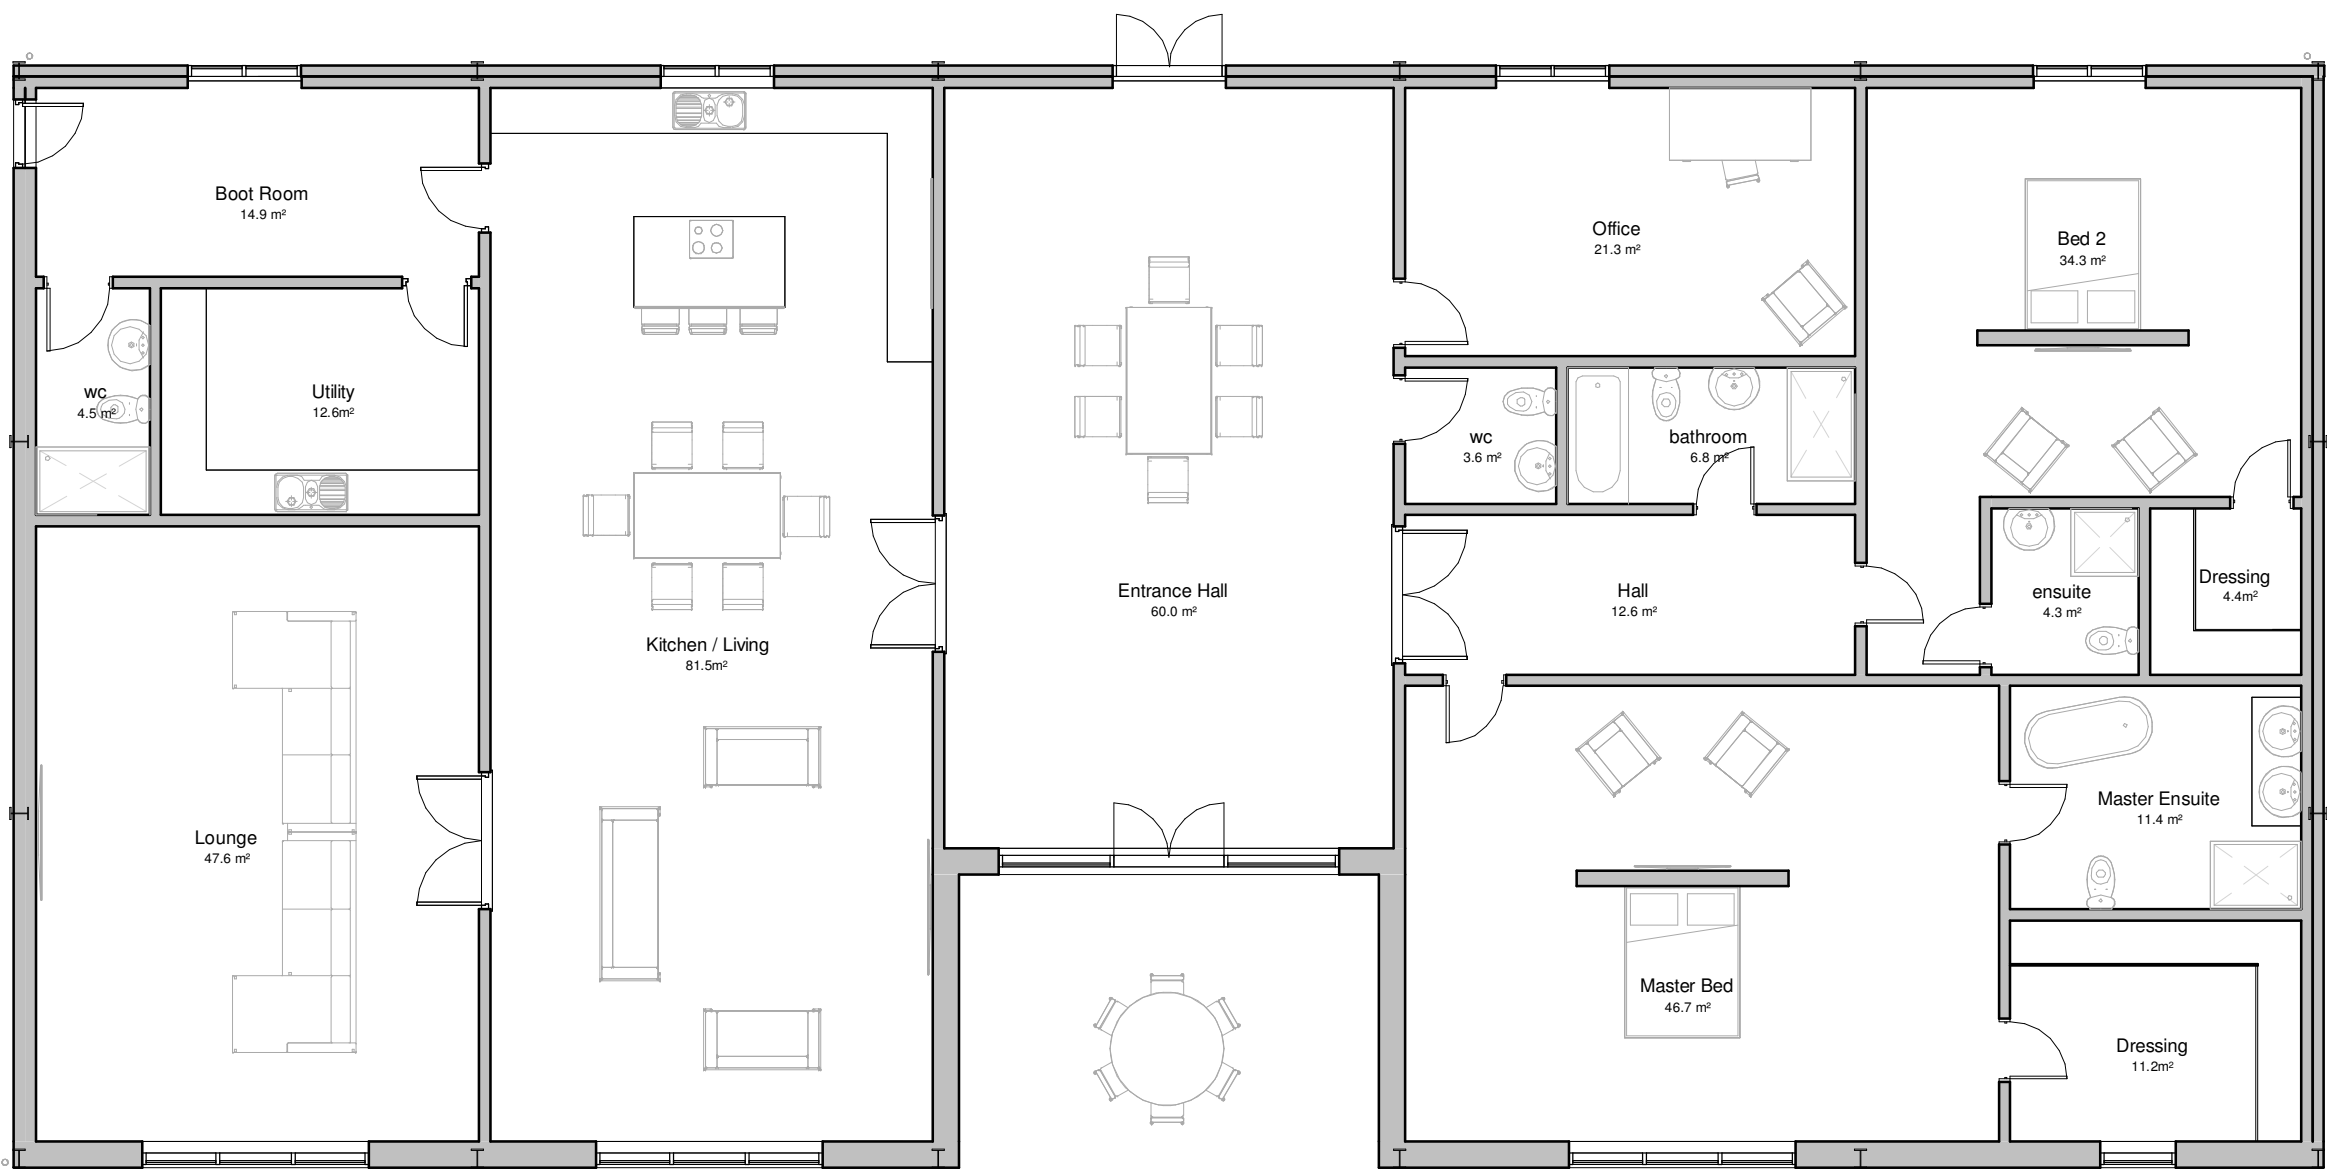

Ground Floor Plan

 

SCALE 1:100 @ A1

Client Mr and Ms Garland			hayward ARCHITECTS LTD 19 Station Road Hinckley Leicestershire LE10 1AW Tel: 01455 635 665 Fax: 01455 616 971 www.hayward-architects.co.uk				
Project Title Class Q Conversion Ratcliffe House Farm Ratcliffe Culey							
Drawing Title Scheme 4			Scale 1:100	Date Sept 2023	Sheet A1	Job No. 23/19	Drawing No. 14 B
Author MO			Checked by LJW			Status Planning	