





SOUTH ELEVATION

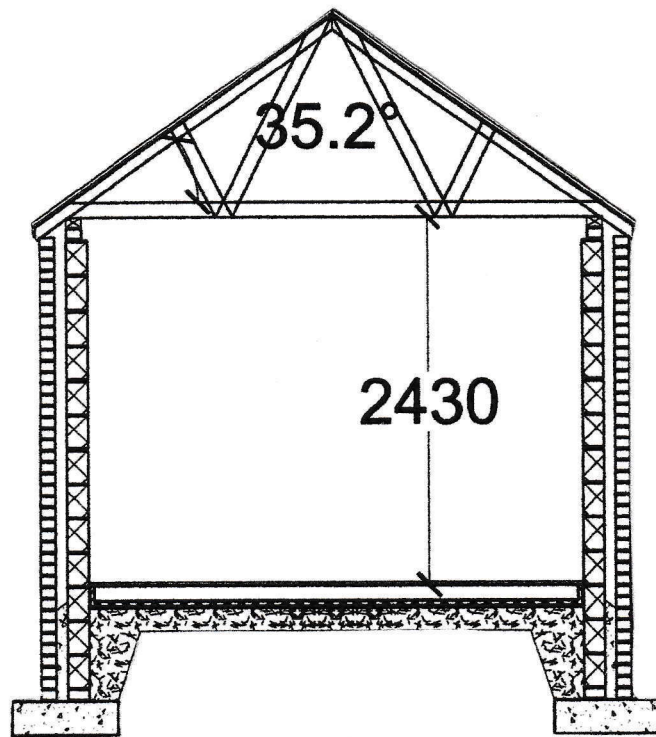

1:50

 

The Cottage, Hinckley Road, Barwell

Scale 1:50

Date 05/03/2021