


Proposed 1F Plan Notes

- Existing staircase between First Floor and Second Floor.
- Existing staircase between Ground Floor and First Floor.
- Communal Laundry with washing machine & dryer.
- Vending machines to Lobby area.
- Countertop with two washers and two dryers beneath.



1 First Floor Plan - Proposed
Scale: 1:50

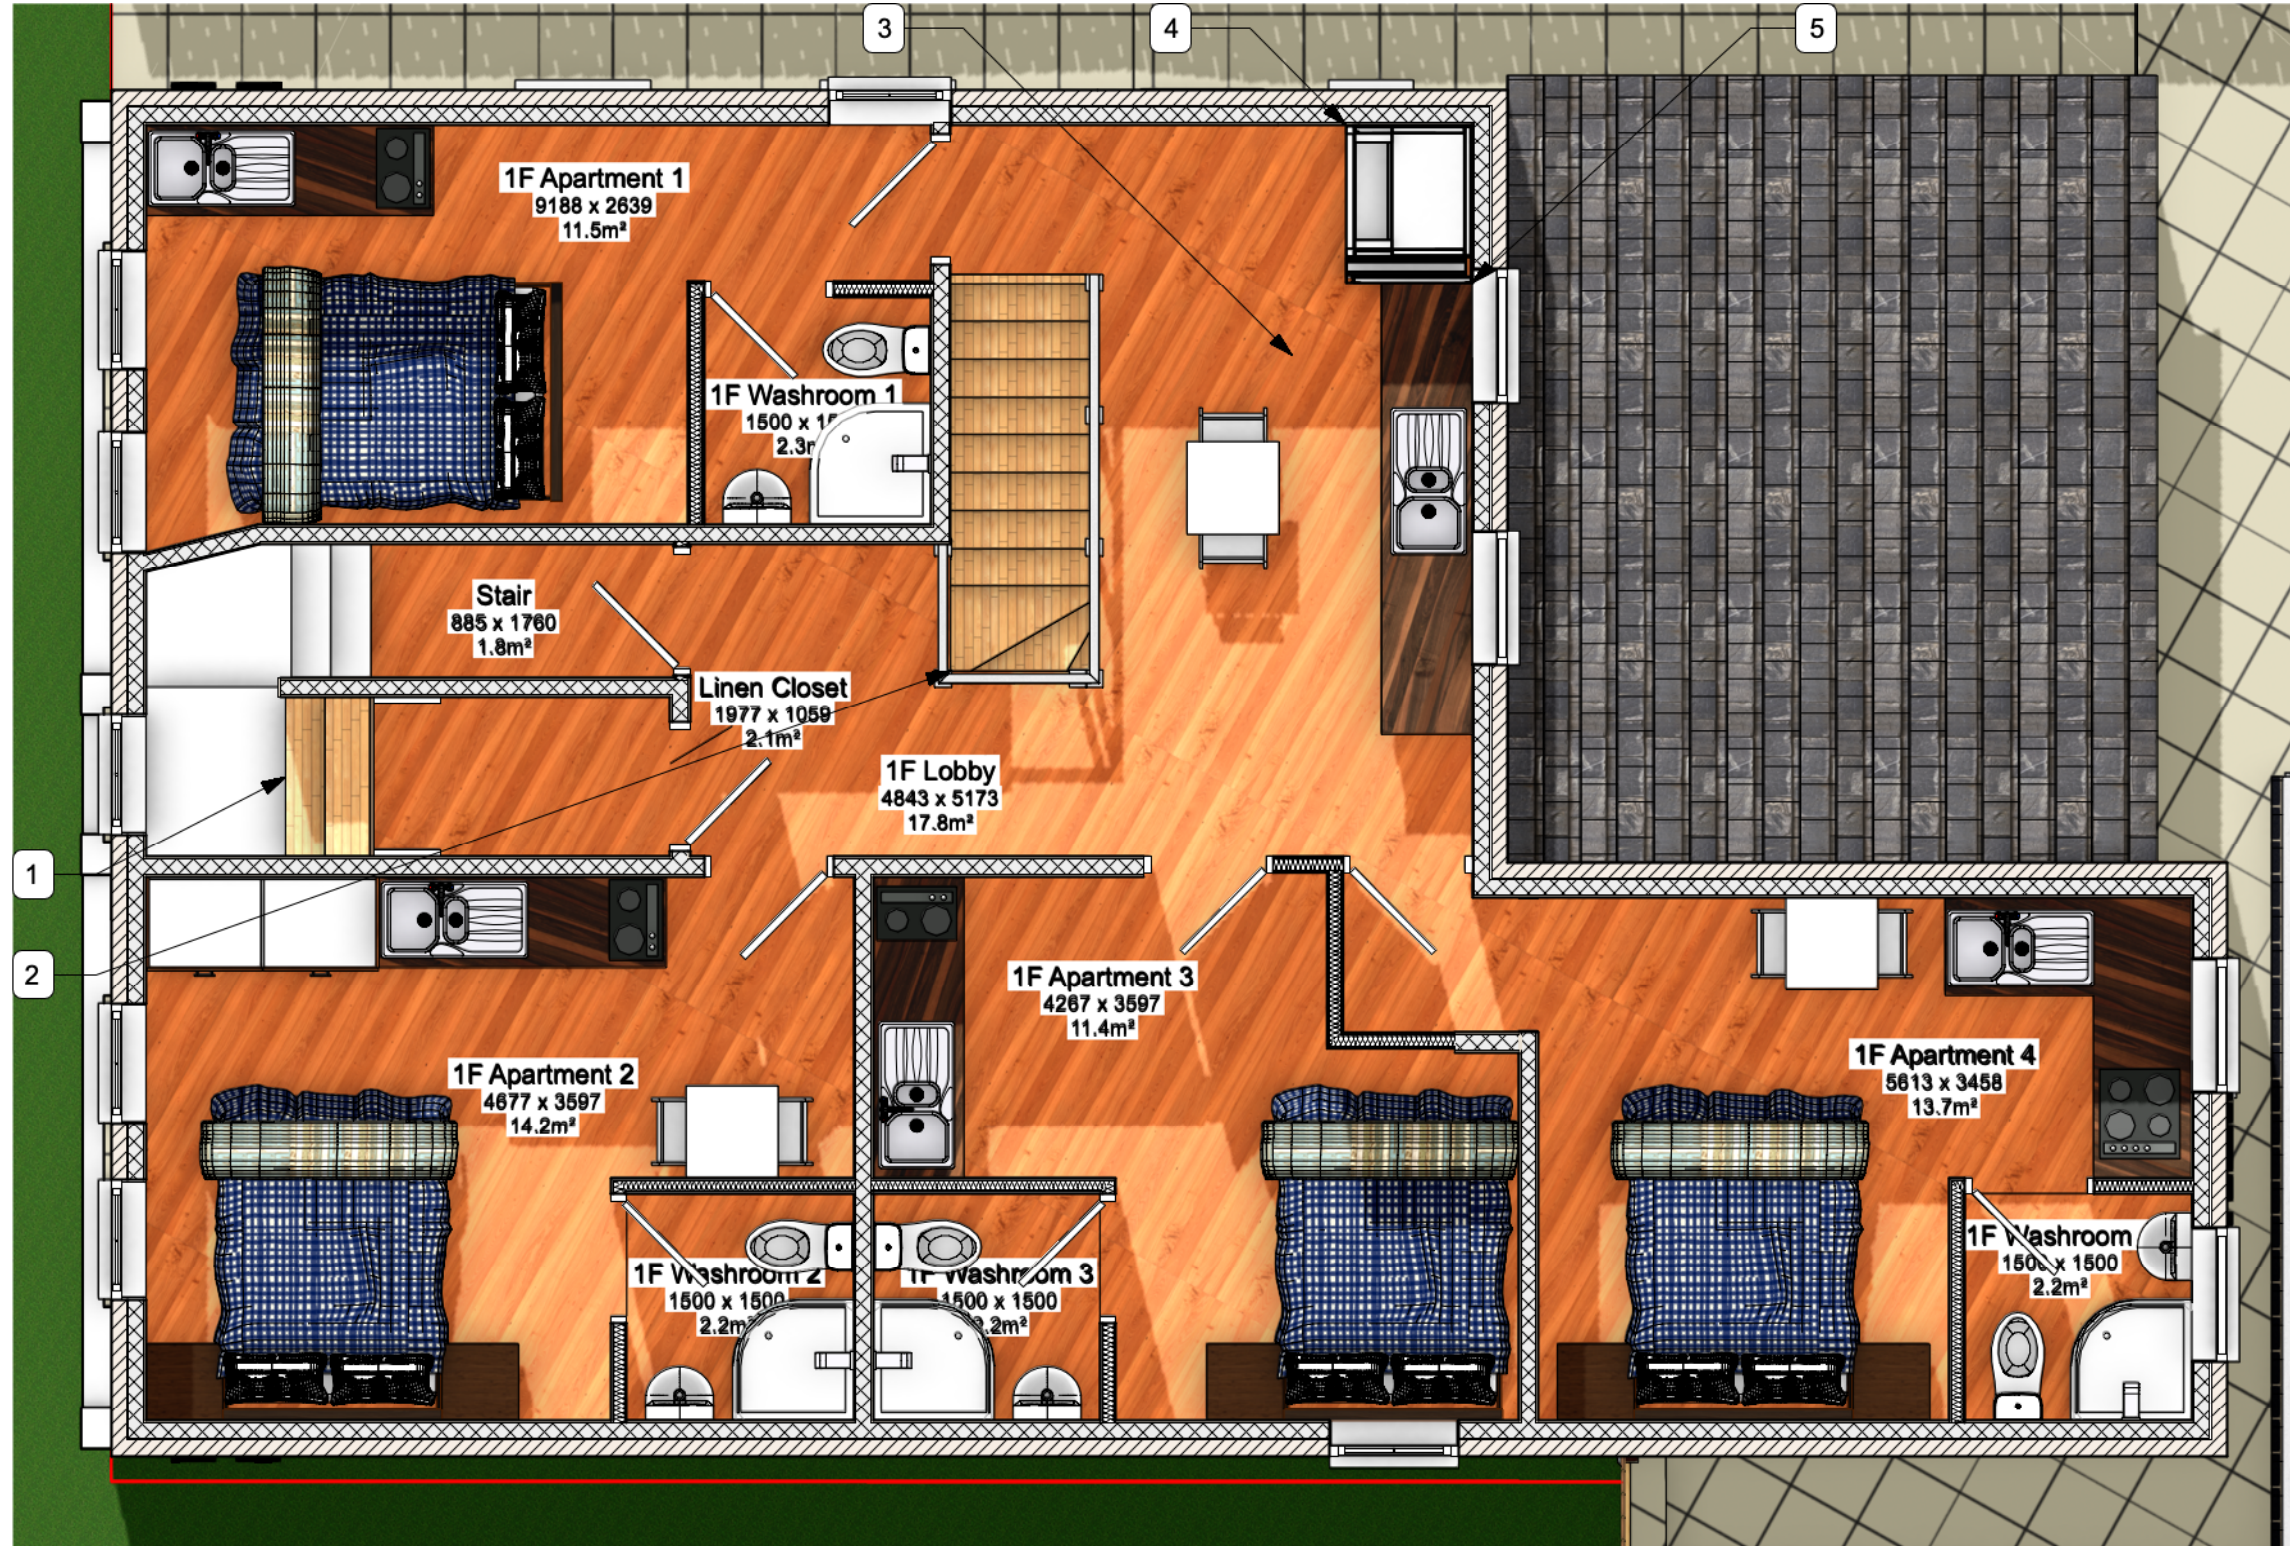

THE DESIGN SOCIAL

134 Kirkby Road Barwell LE9 8FN UK
T: +44 (0)1455 446521 F: +44 (0)1455 446521
E: admin@thedesignsocial.com

GENERAL DRAWING NOTES

© This drawing is not to be shown to any Third Party unless agreed by The Design Social.

This drawing shows 'design intent' only.
It is the responsibility of the appointed contractor to finalise development, using specialists approved by The Design Social, & produce detailed working drawings.
ALL working drawings to be approved by The Design Social prior to manufacture.

		Apartment 1 extended, Apartment 4a converted to communal space.	O.R.
B	30/08/2024		
		Proposed external insulation & render removed. Laundry added.	B.R.
A	31/07/2024		
REV.	DATE	NOTES	REV. BY

THE DESIGN SOCIAL

Tim Haq		
Power Point Business Centre, 122 High Street, Earl Shilton, Leicester, LE9 7LQ		
Proposed First Floor Plan		
AUTHOR	DATE	APPROVED
L.R.	30/08/2024	T.H.
SCALE	1:50 @ A3	READ WITH 0329 (A) GA 001
DRAWING No.	0329 (A) GA 010 B	
Project No.	Type	Area Number Rev
DRAWING STATUS	For Approval	