



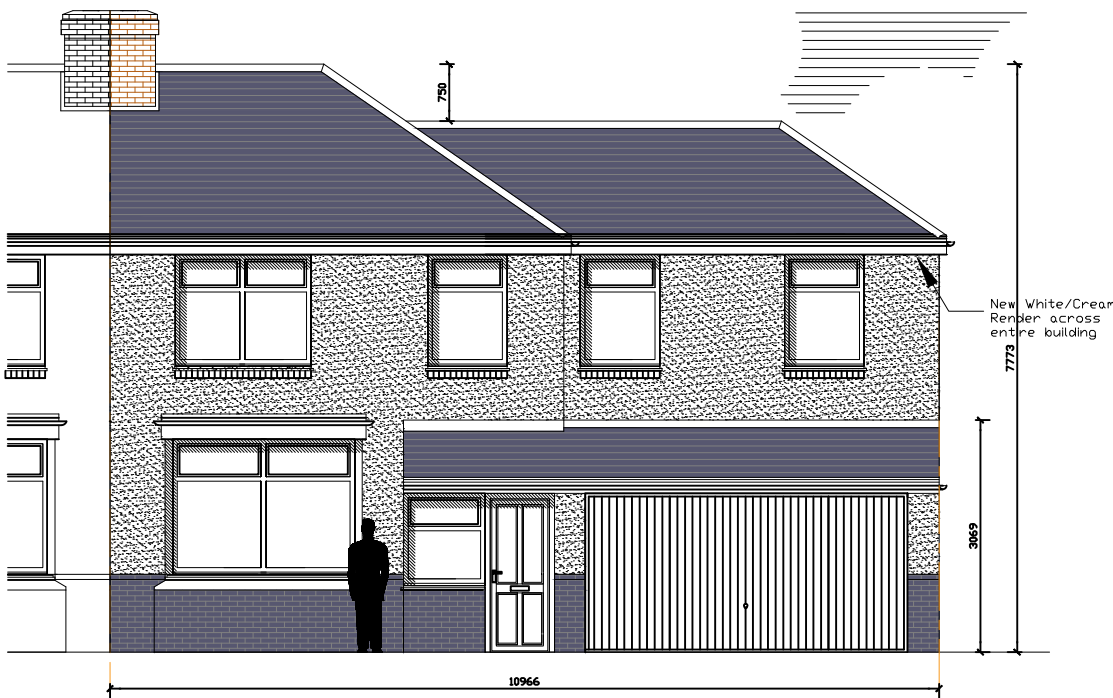

FRONT ELEVATION



REAR ELEVATION

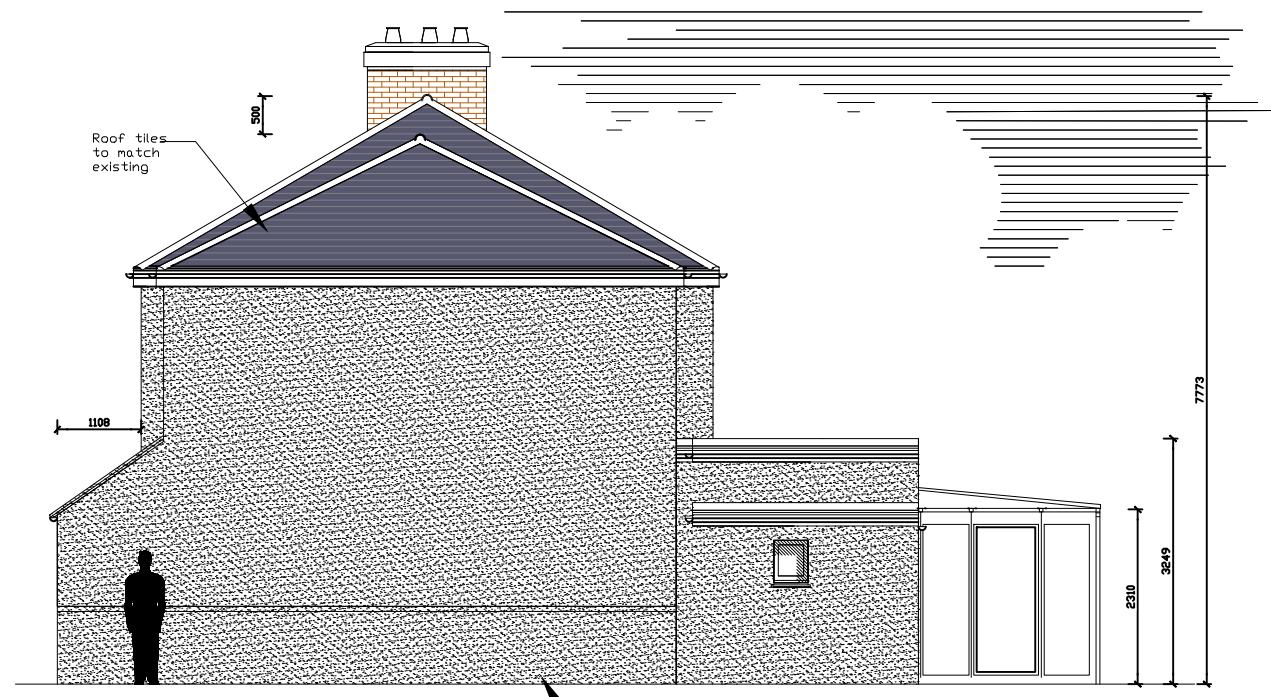

SIDE ELEVATION

PRELIMINARY ISSUE - 18.03.24

**AS PROPOSED
ELEVATIONS**

CLIENT: darrenjbirch@gmail.com	
JOB DESCRIPTION: PROPOSED SECOND STORY EXTENSION TO 126 Leicester Road Hinckley LE10 1LU	
SCALE 1:100 @ A3	DATE 06.01.2024
DRAWN BY JTC	DRAWING No: 003
ALL DIMENSIONS TO BE CHECKED ON SITE BEFORE CONSTRUCTION. ANY DISCREPANCIES TO BE DISCUSSED AND AGREED WITH JC PRIOR TO PROCEEDING.	
THIS DRAWING IS THE PROPERTY OF JC AND MUST NOT BE COPIED OR REPRODUCED WITHOUT PRIOR WRITTEN CONSENT.	
HEALTH AND SAFETY EXECUTIVE (HSE) WILL NEED TO BE NOTIFIED PRIOR TO COMMENCEMENT OF THE PROJECT	

