




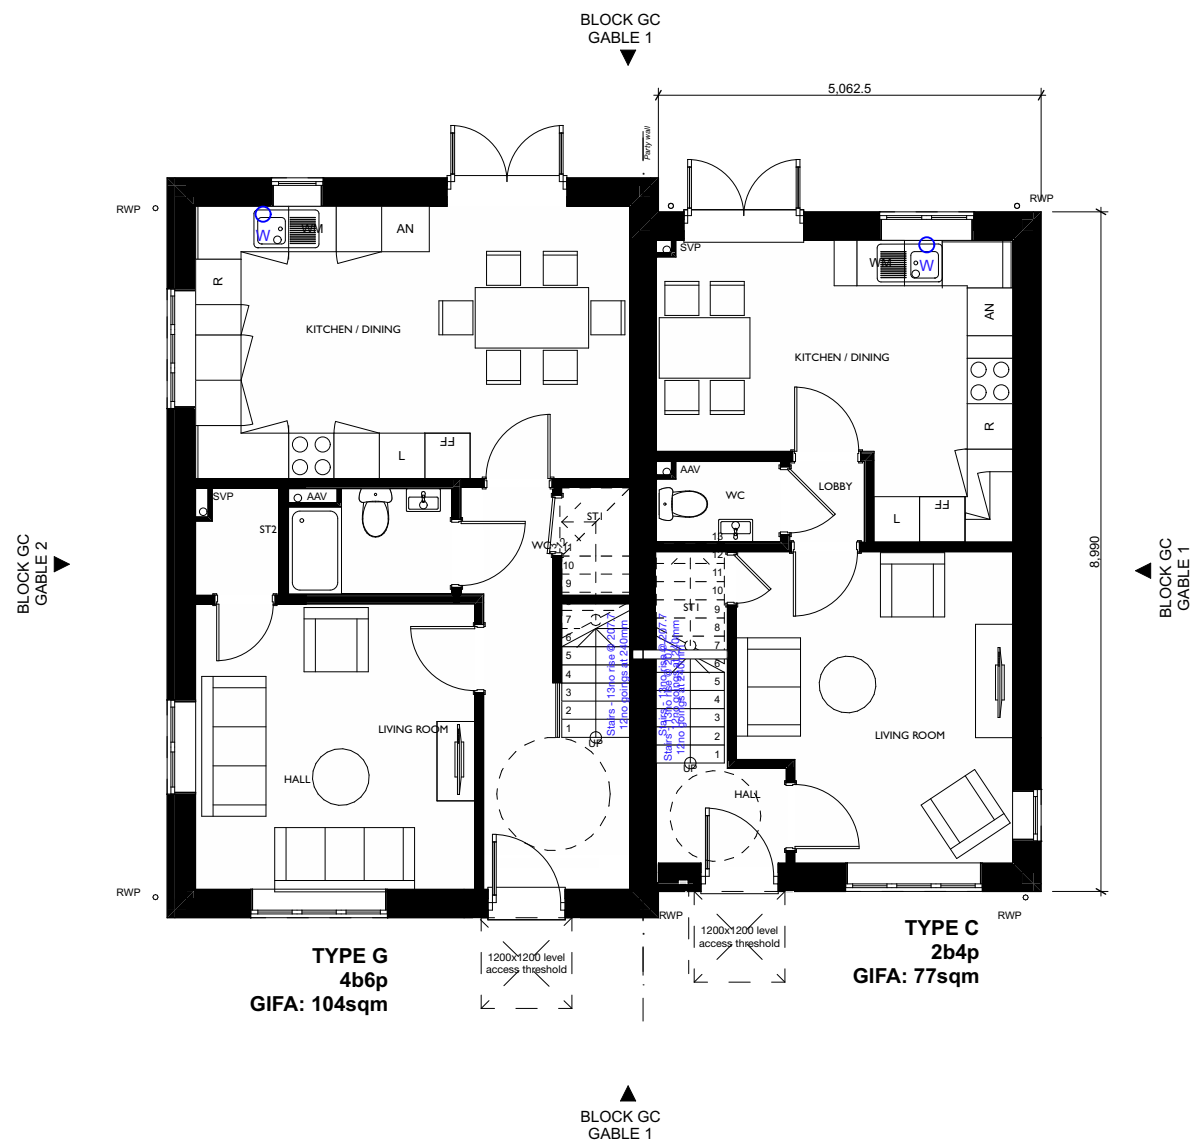

BLOCK GC GROUND FLOOR
1:100

 

BLOCK GC FIRST FLOOR
1:100

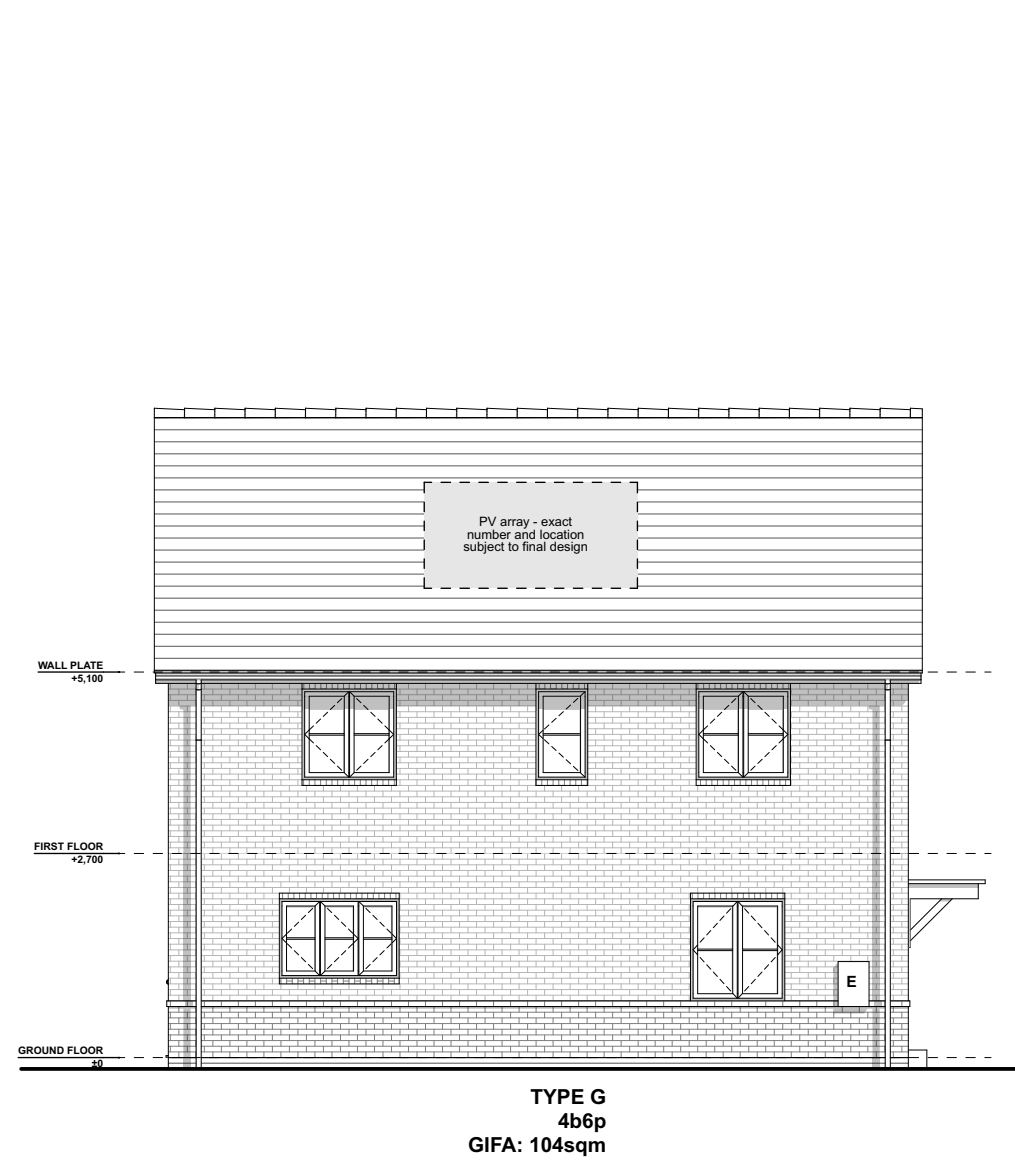

Gable 2 Elevation
1:100

MATERIAL SCHEDULE

- Roof Tile. (2no across site)
Interlocking concrete tile (dark grey) or Interlocking concrete pan tile (rustic).
- Cedral Click weatherboarding. Wood finish.
Colours: Basalt Grey (C74) and Pearl Grey (C52)
- FACING BRICK
Red multi
Stretch bond
Brick type TBC (2no across site)
- PLINTH + DETAIL BRICK
Dark red multi facing brick
Stretch bond plinth
Header to window heads and cills
Brick type TBC (2no across site)

Entrance canopies to be Black GRP with slate effect tile roof


Windows to be white UPVC

Front doors to be GRP composite. Style and colour TBC


Fascia and soffit to be black upvc with dry verge trim

Rainwater goods to be black UPVC


For proposed material specification please refer to material distribution plan: 22025-70-004

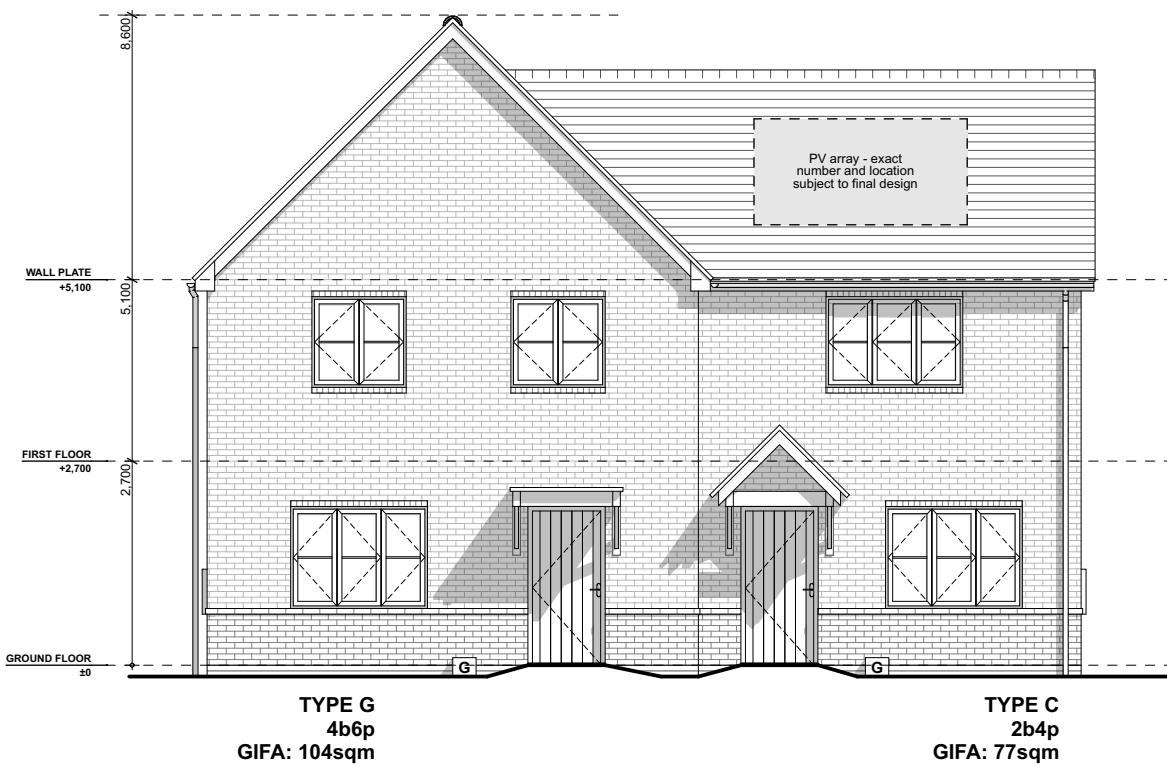

Front Elevation
1:100

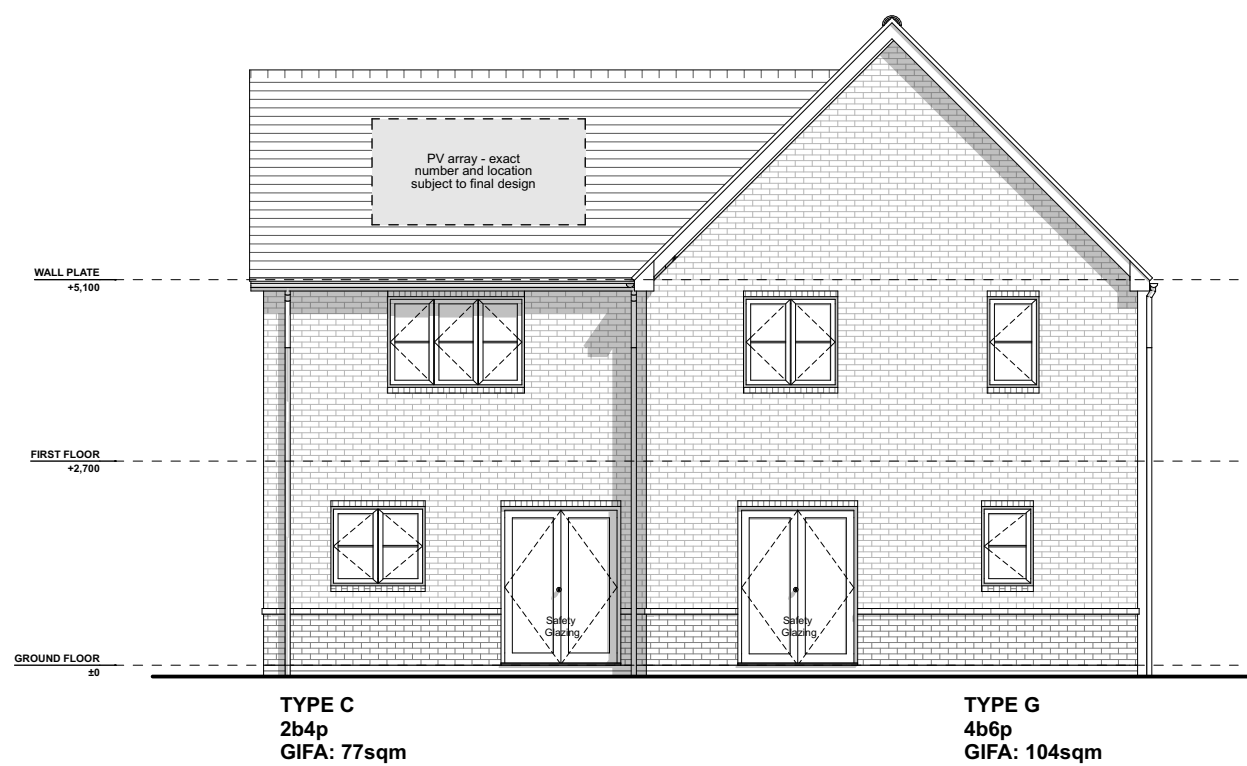

Rear Elevation
1:100

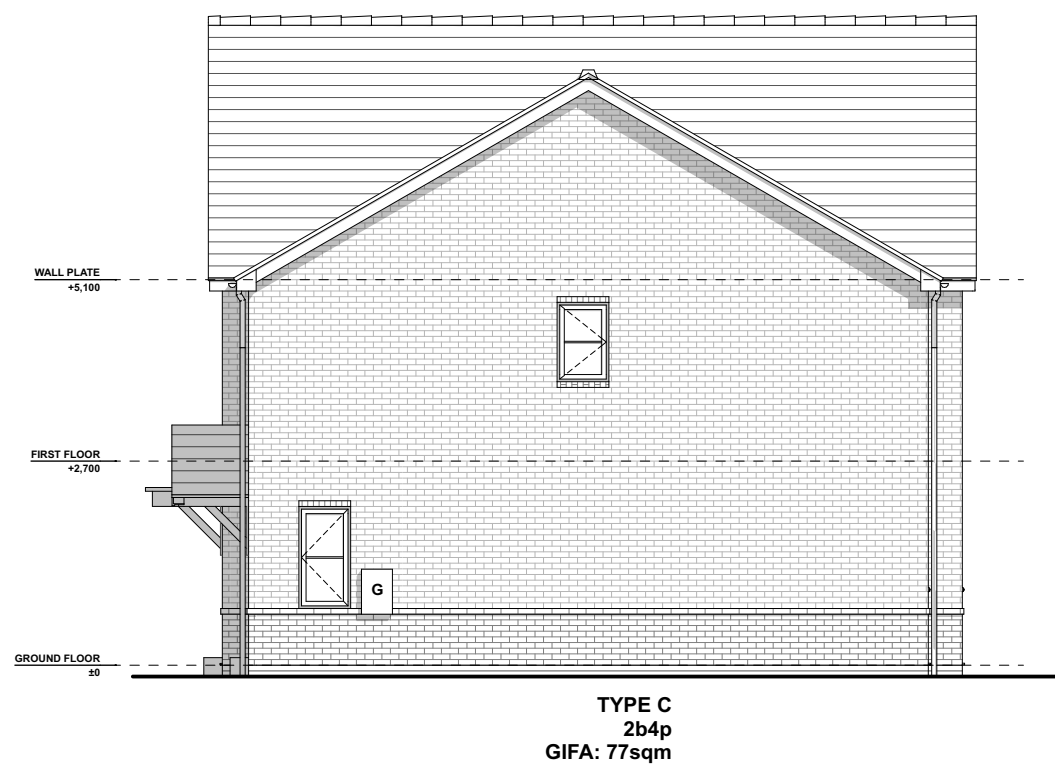

Gable 1 Elevation
1:100

P3	20-03-2024	PLANNING ISSUE	OR
P2	15-03-2024	Revised following client feedback. Issued for client sign off prior to planning	OR
P1	09-02-2024	Revised following client feedback	OR
Rev	Date	Description	By

ANOTHERKIND
ARCHITECTS
STUDIO

5 Bingham Enterprise Centre, Merida Court,
Birmingham, Nottinghamshire, NG13 8QX
01949 21100 | hello@akind-a.com | www.akind-a.com

JOB TITLE
Barton Road, Barlestone

DWG TITLE
Block GC - Proposed Plans and Elevations

JOB REF-SERIES-DWG NO. REVISION
21077-20-005_P3

STATUS
PLANNING

PROJECT NUMBER 22-025	SCALE 1:100	A2
DRAWN SP	CHECKED OR	

This document and its design content is copyright of Anotherkind Architects Ltd ©. It shall be read in conjunction with all other associated project information including models, specifications, schedules and related consultants documents. Do not scale from documents. All dimensions to be checked on site. Immediately report any discrepancies, errors or omissions on this document to the Originator, document to be used only for status noted. If in doubt ASK.