




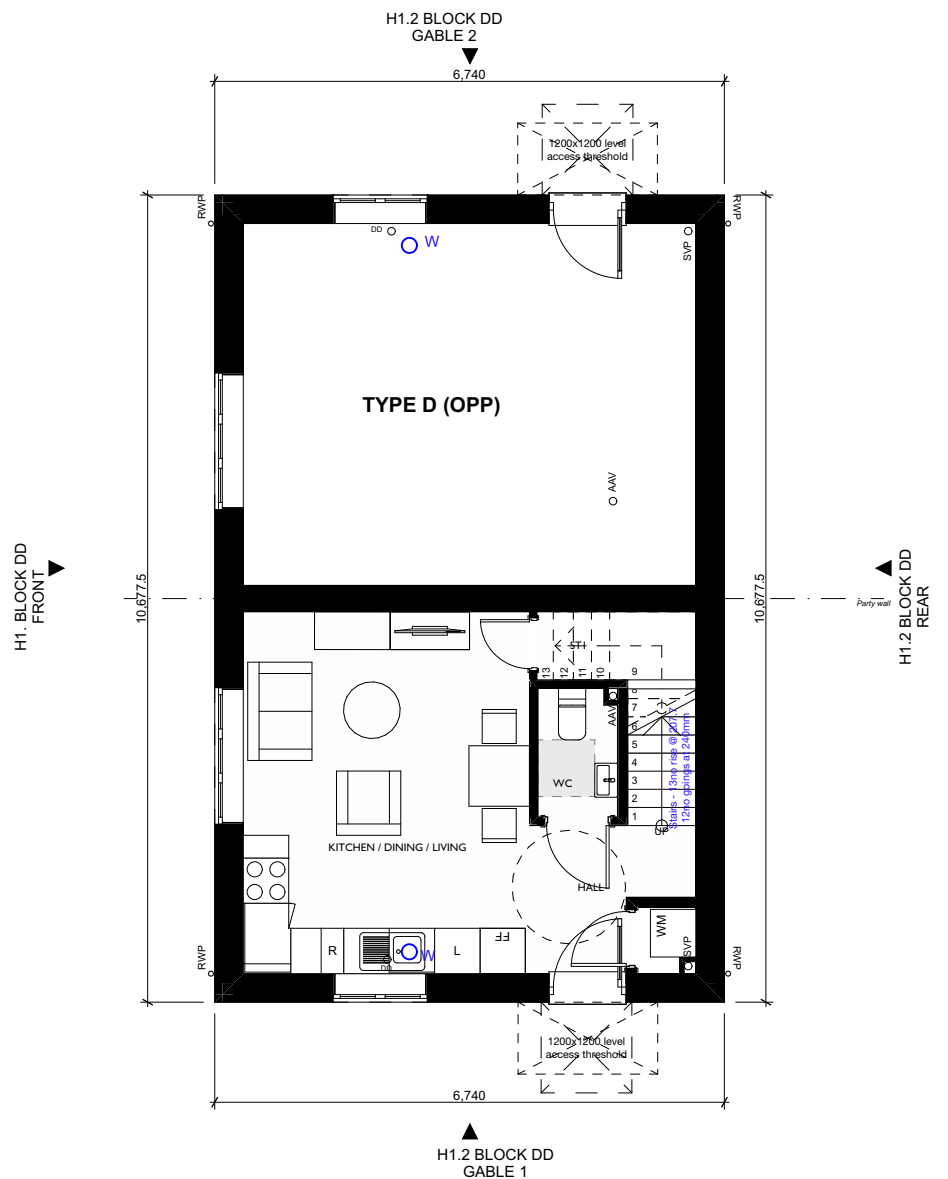

Rear Elevation
1:100

 


Rear Elevation
1:100

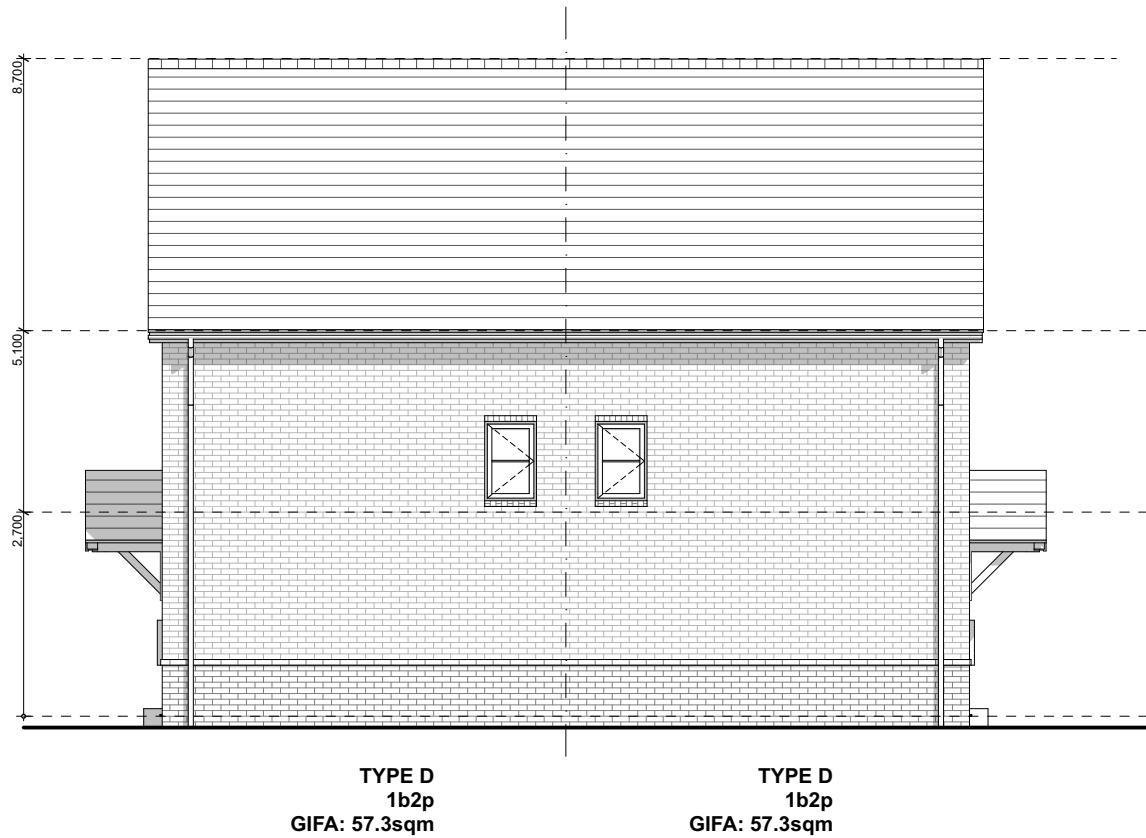


REAR ELEVATION
1:100


MATERIAL SCHEDULE

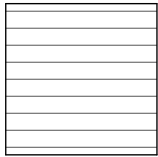


Roof Tile. (2no across site)
Interlocking concrete tile
(dark grey) or
Interlocking concrete pan tile
(rustic).

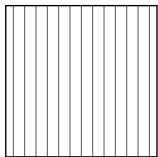

Cedral Click weatherboarding.
Wood finish.
Colours: Basalt Grey (C74)
and Pearl Grey (C52)

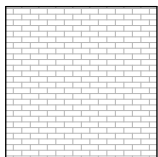

FACING BRICK
Red multi
Stretcher bond
Brick type TBC (2no across site)

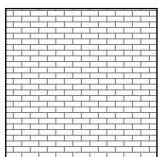

PLINTH + DETAIL BRICK
Dark red multi facing brick
Stretcher bond plinth
Header to window heads and cills
Brick type TBC (2no across site)

Entrance canopies to be Black GRP with
slate effect tile roof


Windows to be white UPVC

Front doors to be GRP composite. Style
and colour TBC

Fascia and soffit to be black upvc with dry
verge trim

Rainwater goods to be black UPVC


For proposed material specification
please refer to material distribution
plan: 22025-70-004

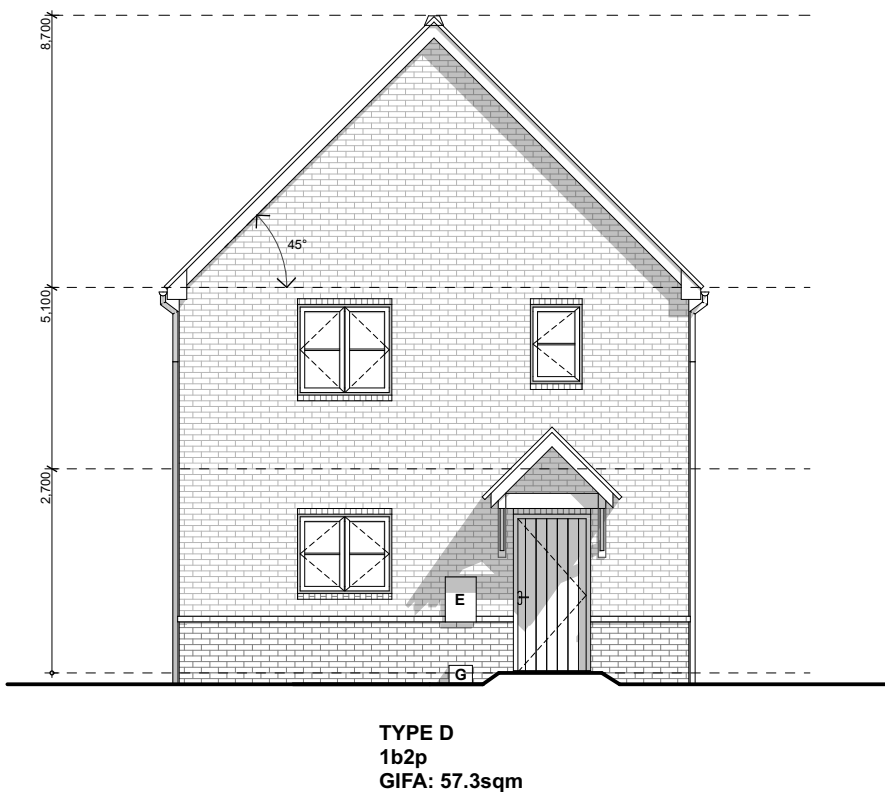

GABLE 1 ELEVATION
1:100



GABLE 2 ELEVATION
1:100

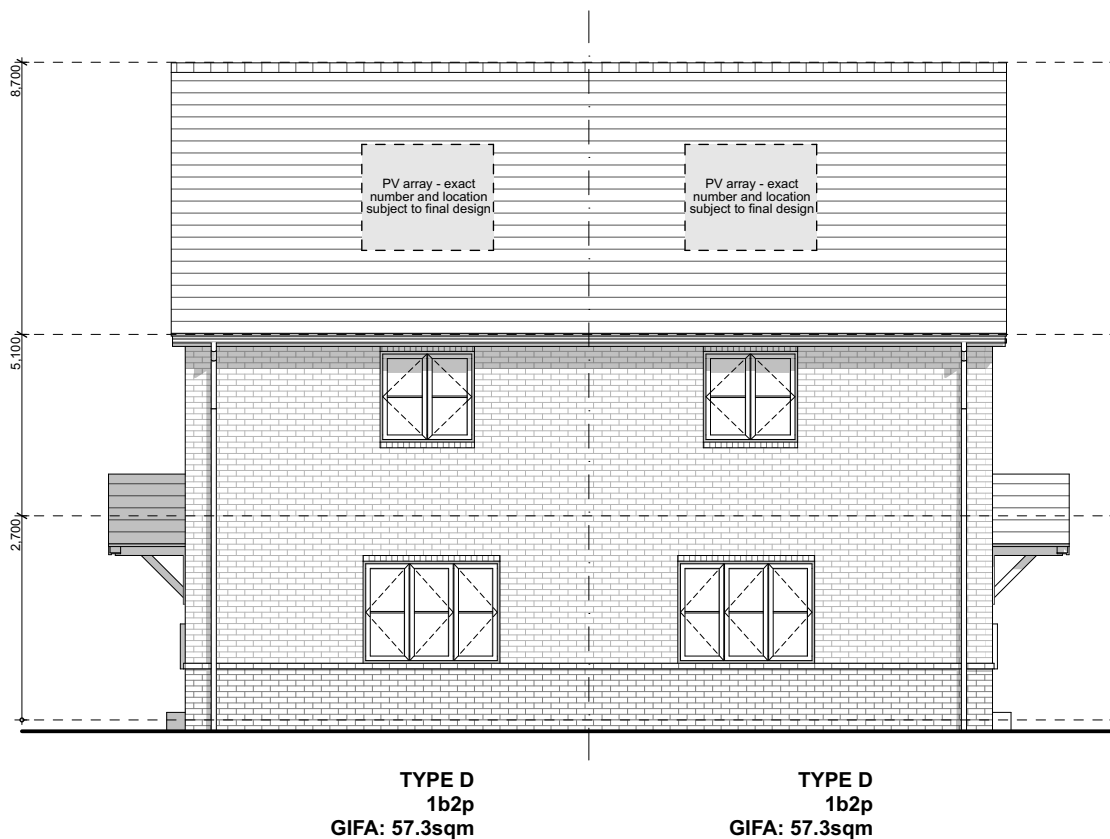

FRONT ELEVATION
1:100

P2	20-03-2024	PLANNING ISSUE	OR
P1	15-03-2024	Revised following client feedback. Block name changed from KK. Issued for client sign off prior to planning	OR
Rev\	Date	Description	By



5 Bingham Enterprise Centre, Merida Court,
Bingham, Nottinghamshire, NG13 8QX
01949 21100 | hello@akind-a.com | www.akind-a.com

JOB TITLE
Barton Road, Barlestone

DWG TITLE
Block DD - Proposed Plans and
Elevations

JOB REF-SERIES-DWG NO._REVISION
21077-20-009_P2

STATUS
PLANNING

PROJECT NUMBER 22-025	SCALE 1:100	A2
DRAWN SP	CHECKED OR	

This document and its design content is copyright of
Anotherkind Architects Ltd ©. It shall be read in conjunction
with all other associated project information including
models, specifications, schedules and related consultants
documents. Do not scale from documents. All dimensions to
be checked on site. Immediately report any discrepancies,
errors or omissions on this document to the Originator,
document to be used only for status noted. If in doubt ASK.