


Notes	
No.	Description




Front Elevations
1 : 100

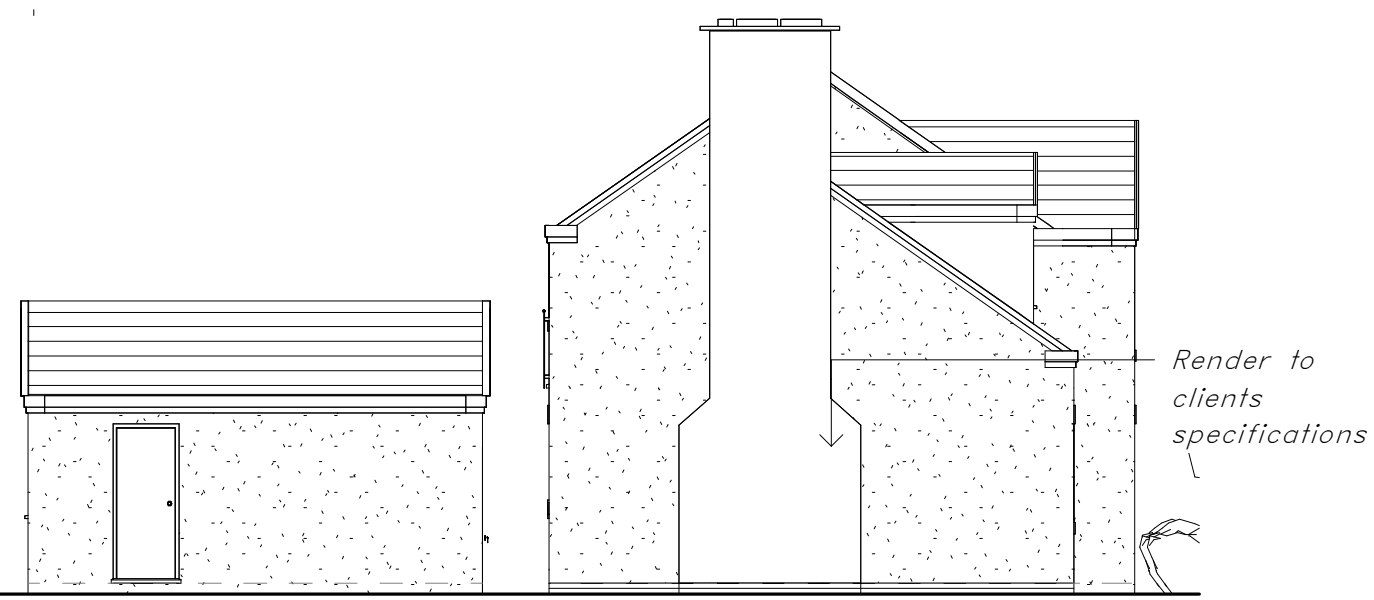



Side Elevation North
1 : 100





Rear Elevation
1 : 100

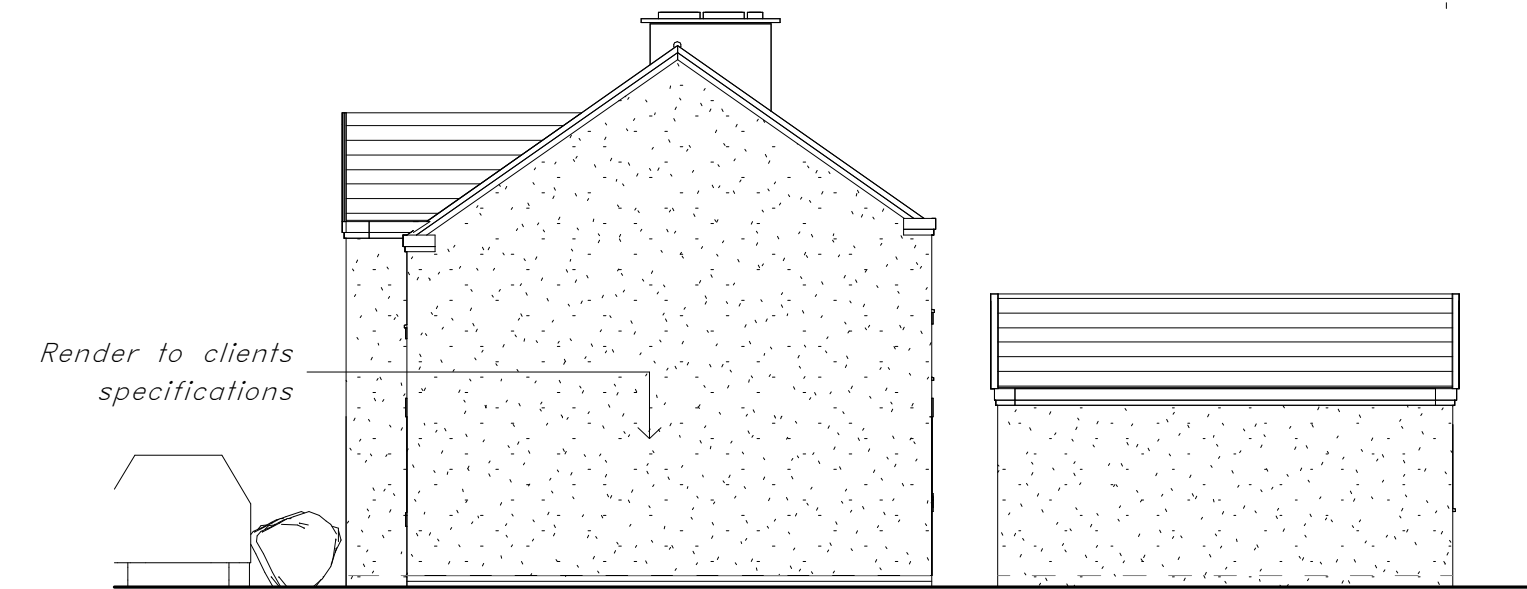


Side Elevation South
1 : 100

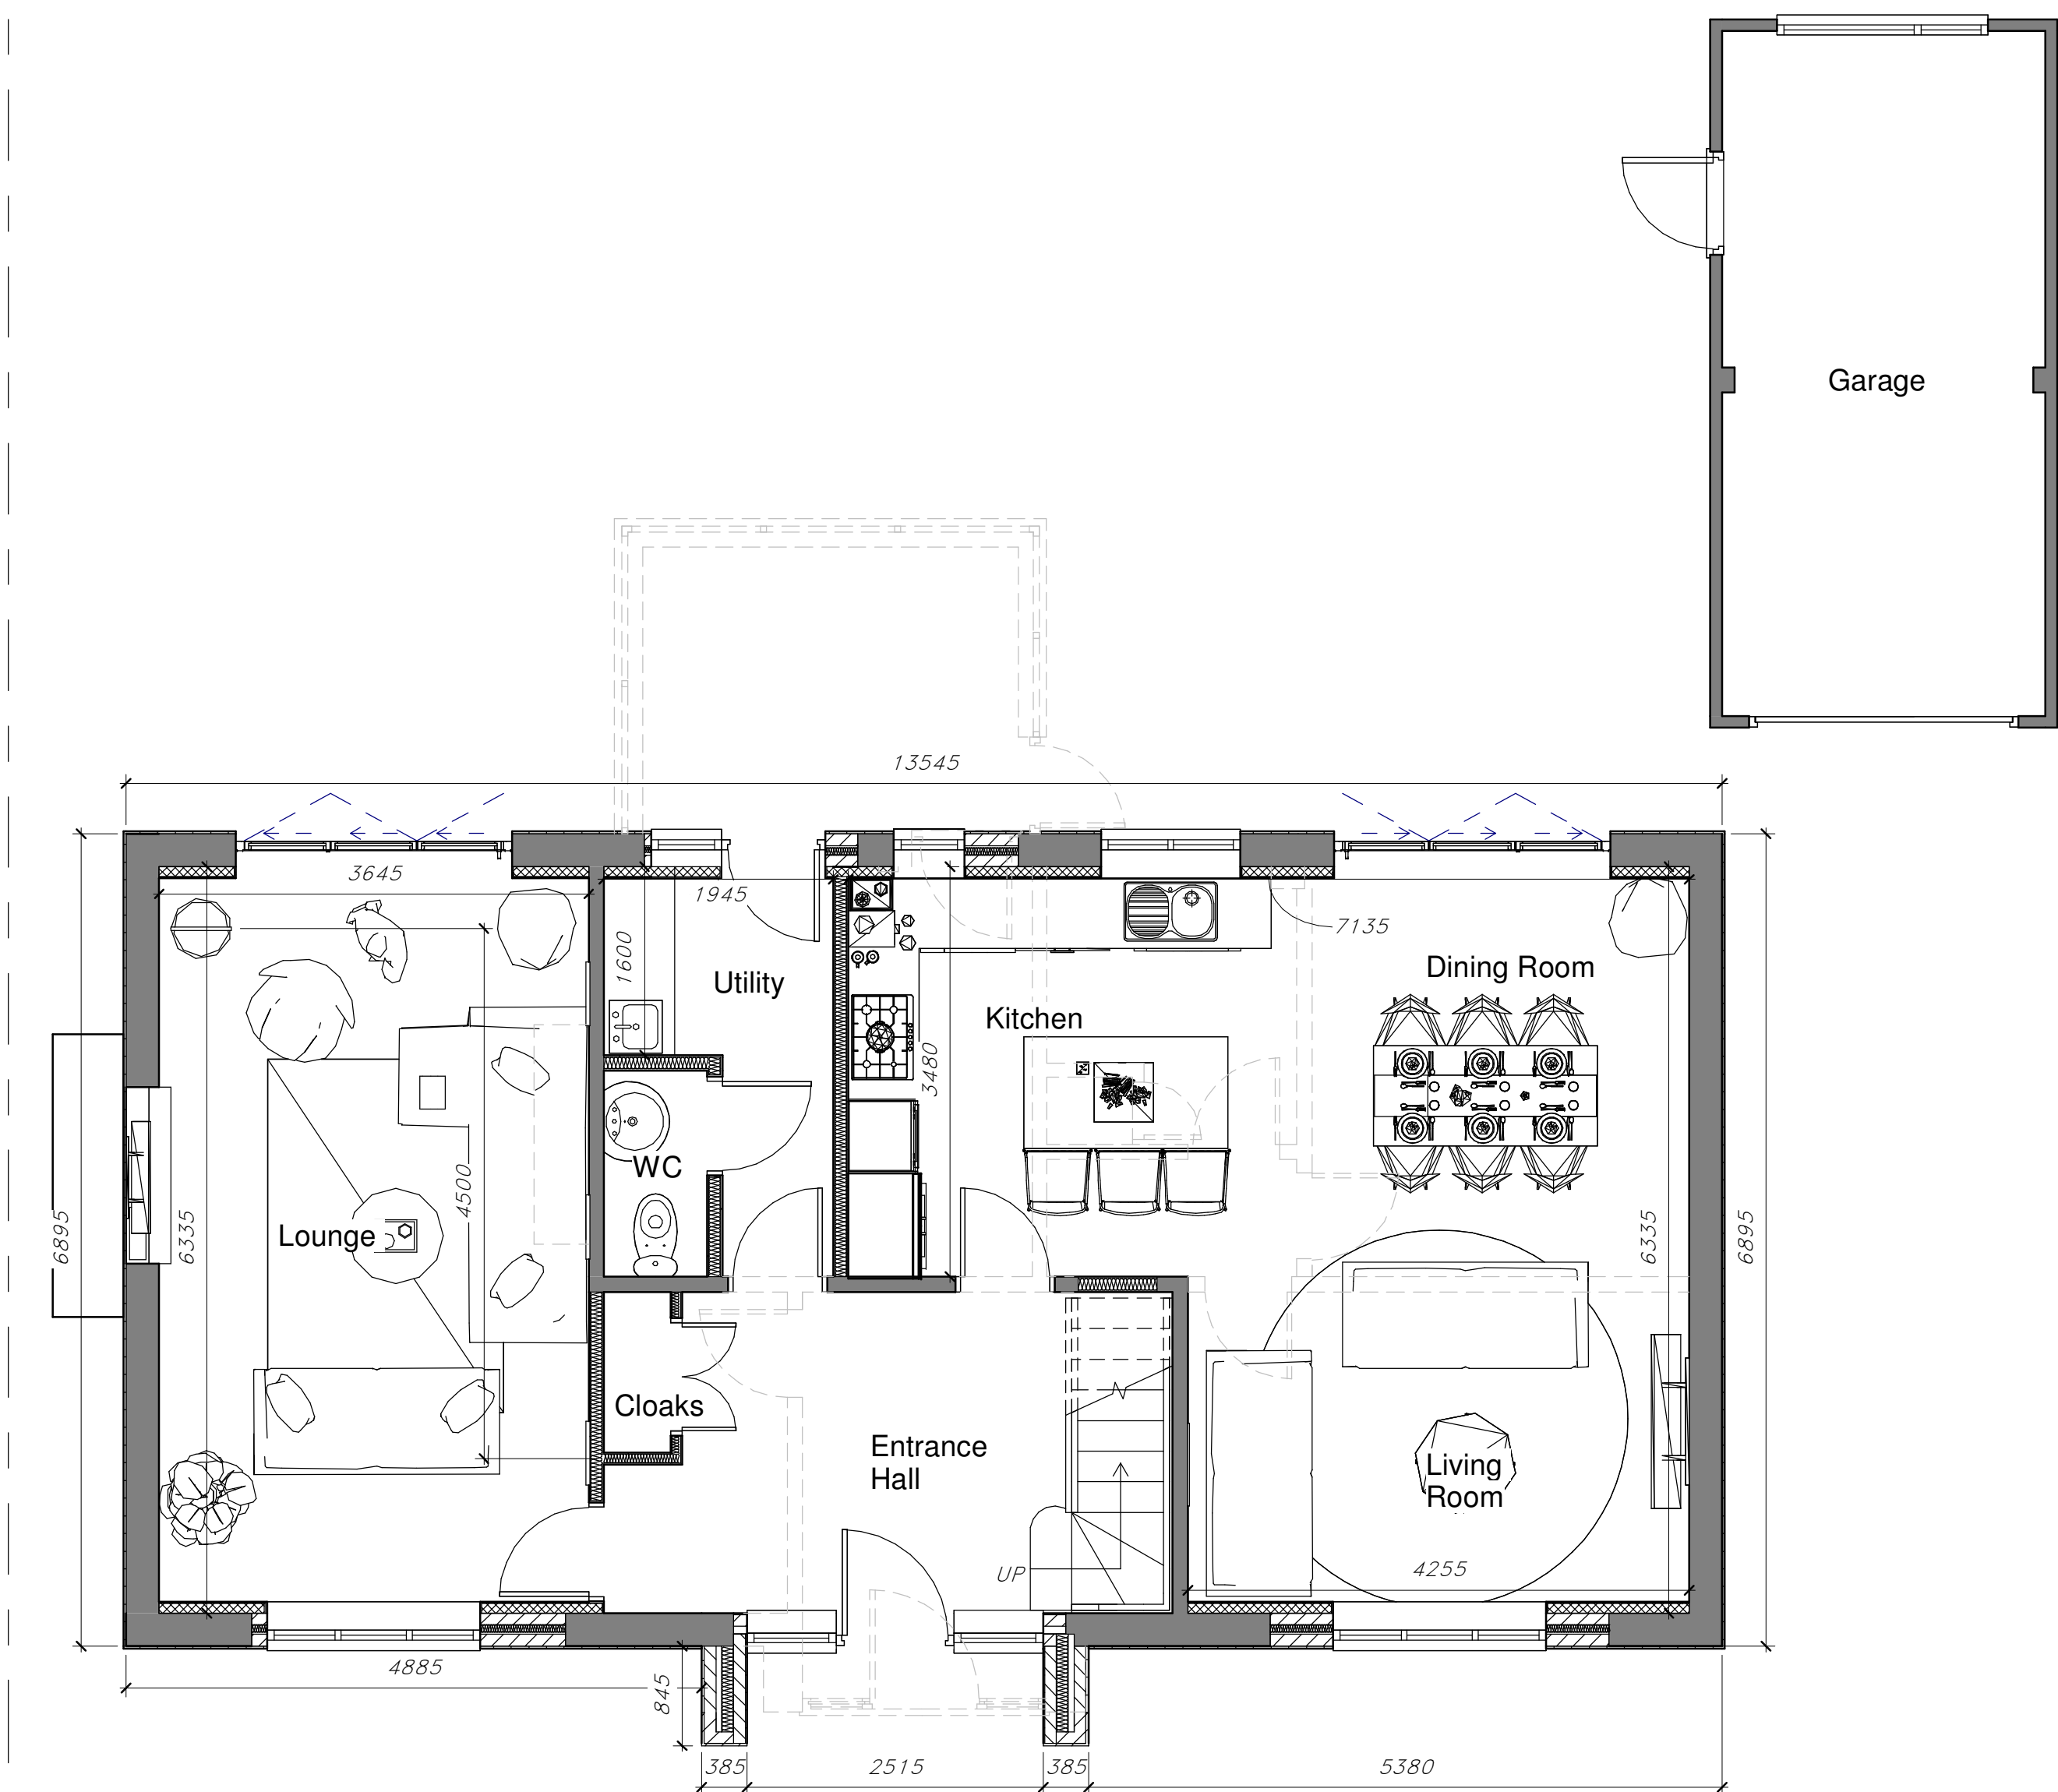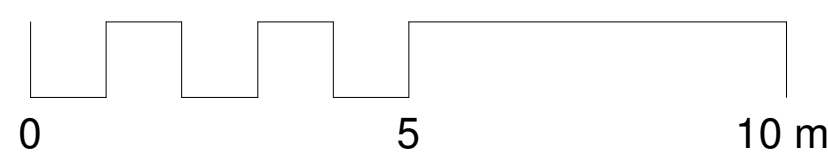

Ground Floor Plan
1 : 50

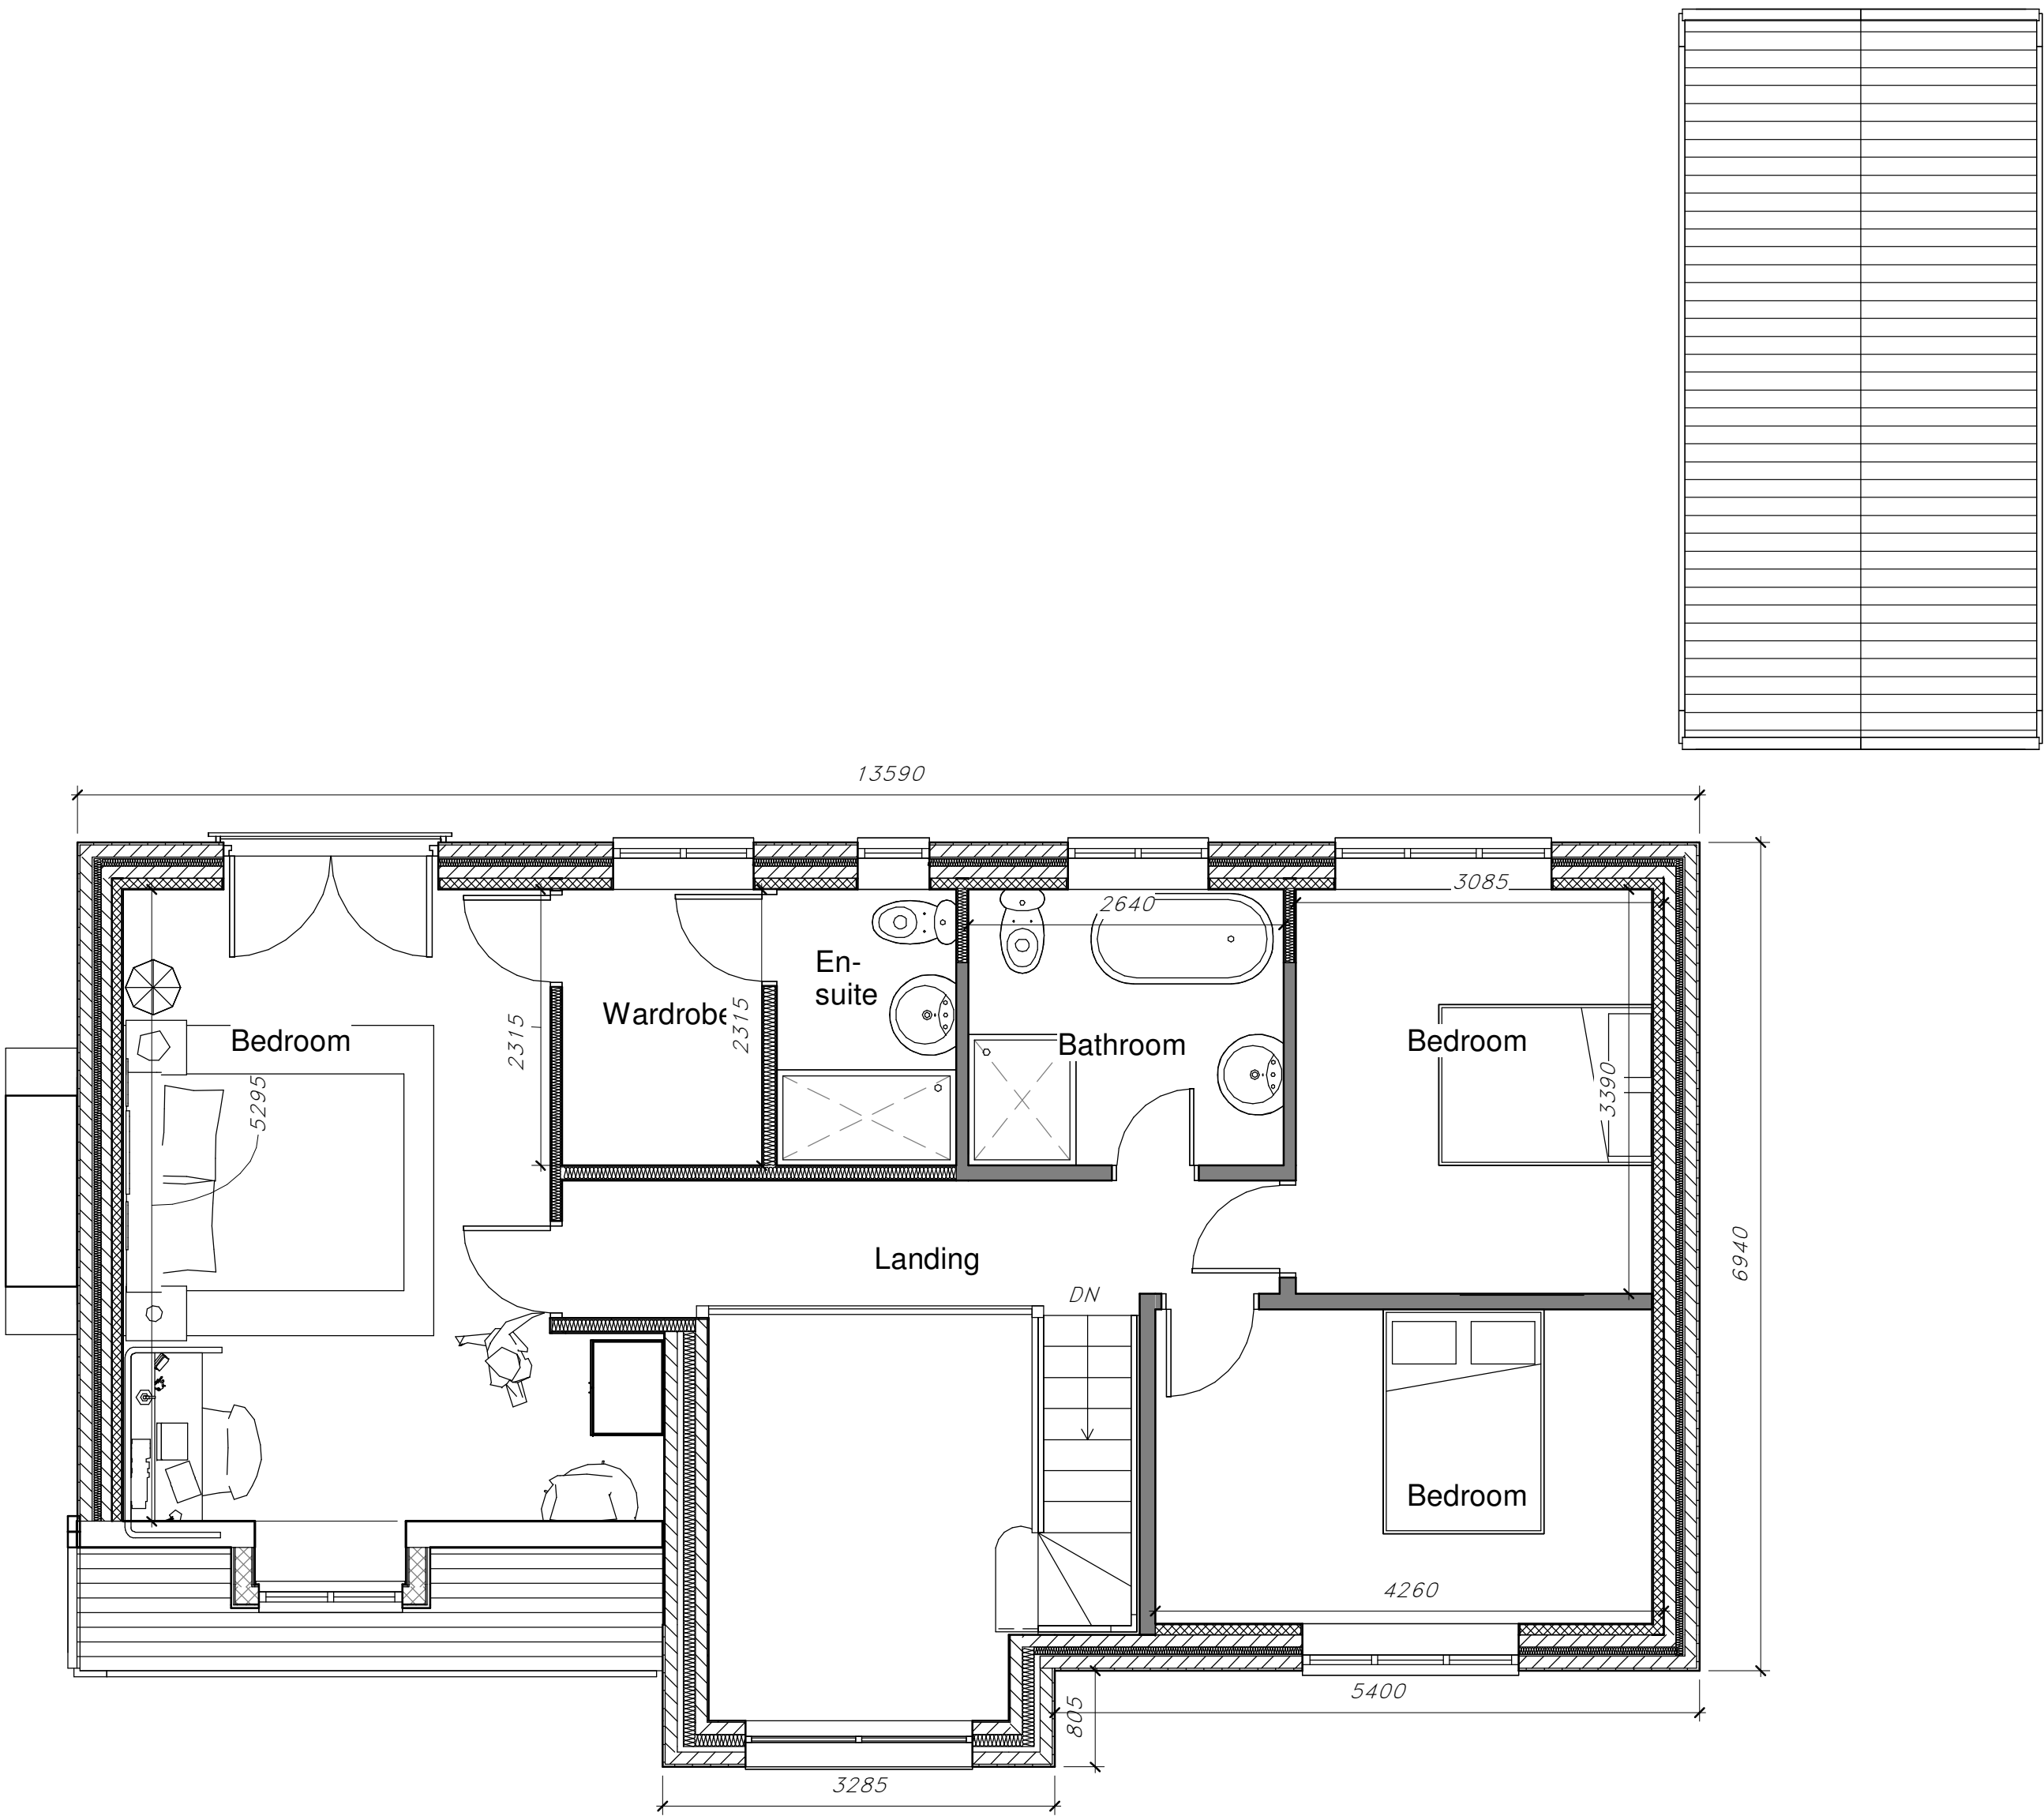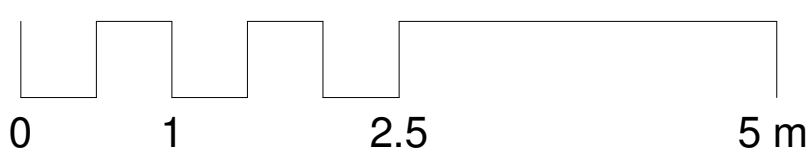

First Floor Plan
1 : 50

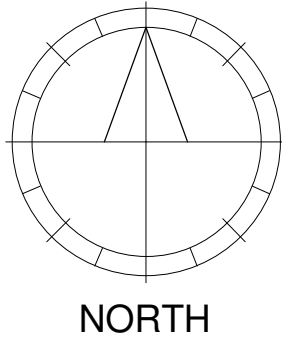

B	23.12.24	Scale bars added as per local authority request
A	05.12.24	Changes made as per clients request
Revision	Date	Description

CR8
ARCHITECTURE

Cr8 Architecture Ltd
Architectural Design Practice
22 High Street
Sutton Coldfield
Birmingham, B72 1UX
Tel: 0121 389 3653
enquiries@cr8-arch.com
www.cr8-arch.com

Client
Mr & Mrs Fores

Project
Internal Alterations & Loft Conversion

Location
**Roselea, Bosworth Road,
Congerstone, CV13 6LY**

Drawing Title
Proposed Plans and Elevations

Status PLANNING	Date 11.08.24	Drawn JD	Revision B
Scale As indicated		Checked RST	
Job No. 5052	Drawing No. 002		