

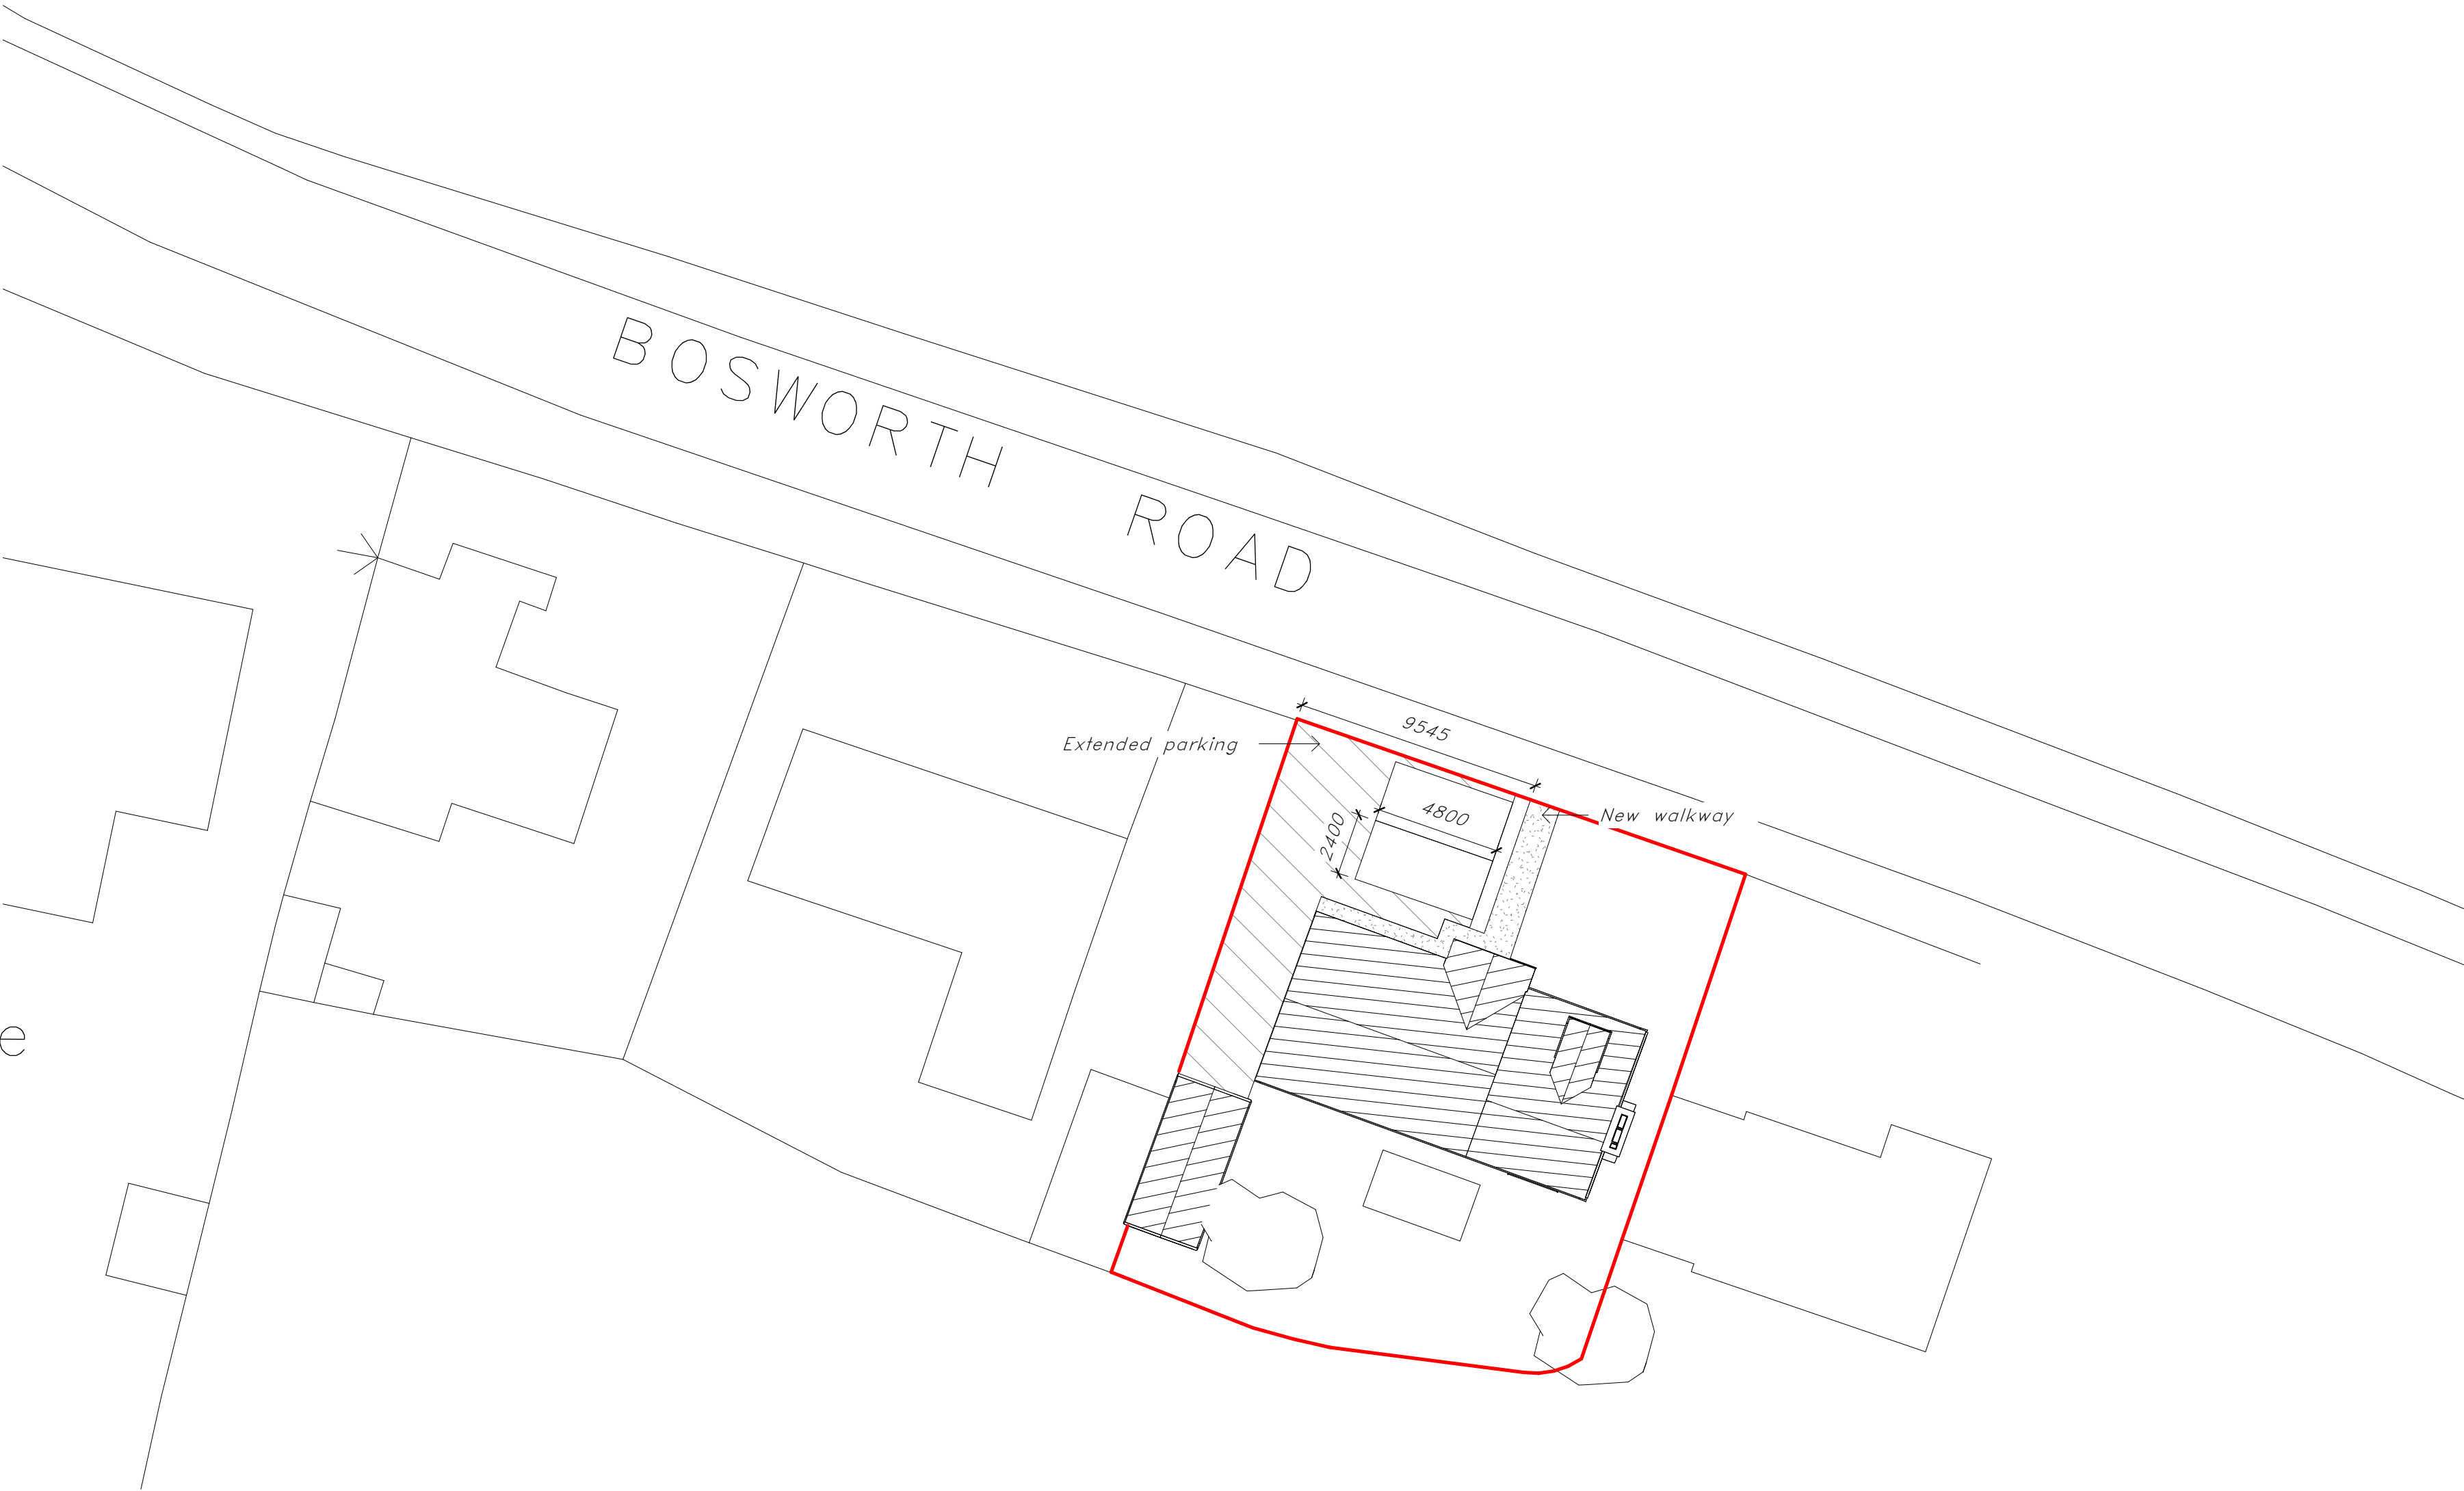


Notes	
No.	Description

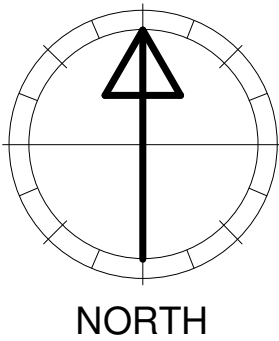

Site Layout Plan
1 : 200

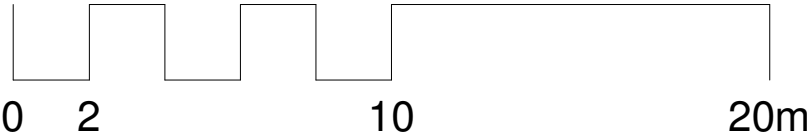

A	23.12.24	Scale bars added as per local authority request	
Revision	Date	Description	
CR8 ARCHITECTURE			
Cr8 Architecture Ltd Acorn House, 22 High Street Sutton Coldfield Birmingham, B72 1UX Tel: 0121 389 3653 enquiries@cr8-arch.com www.cr8-arch.com			
Client Mr & Mrs Fores			
Project Internal Alterations & Loft Conversion			
Location Roselea, Bosworth Road, Congerstone, CV13 6LY Drawing Title Site Plan			
Status PLANNING			
Scale 1 : 200	Date 14.11.24	Drawn JD	Revision A
Job No. 5052	Drawing No. 003	Checked RST	