




Notes	
No.	Description

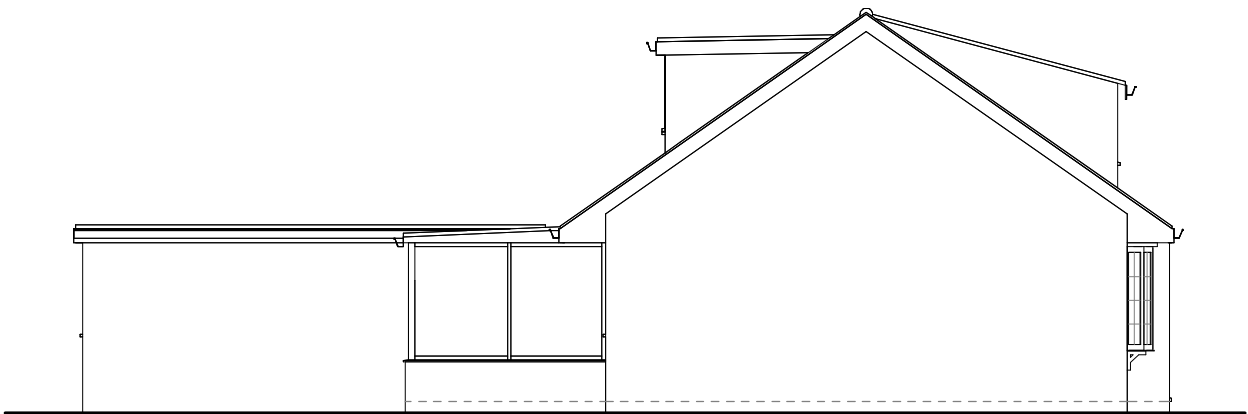


Front Elevation West
1 : 100

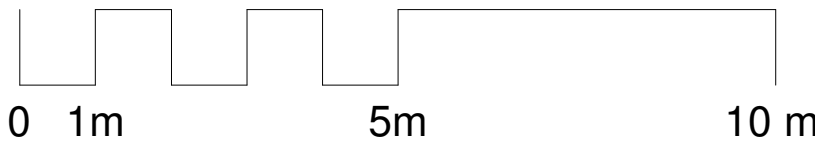


Side Elevation North
1 : 100

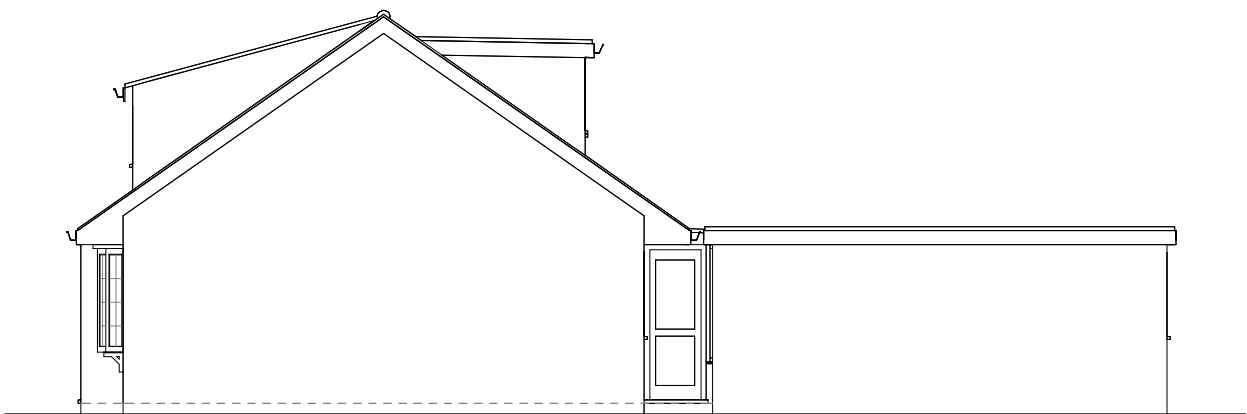


Side Elevation South
1 : 100

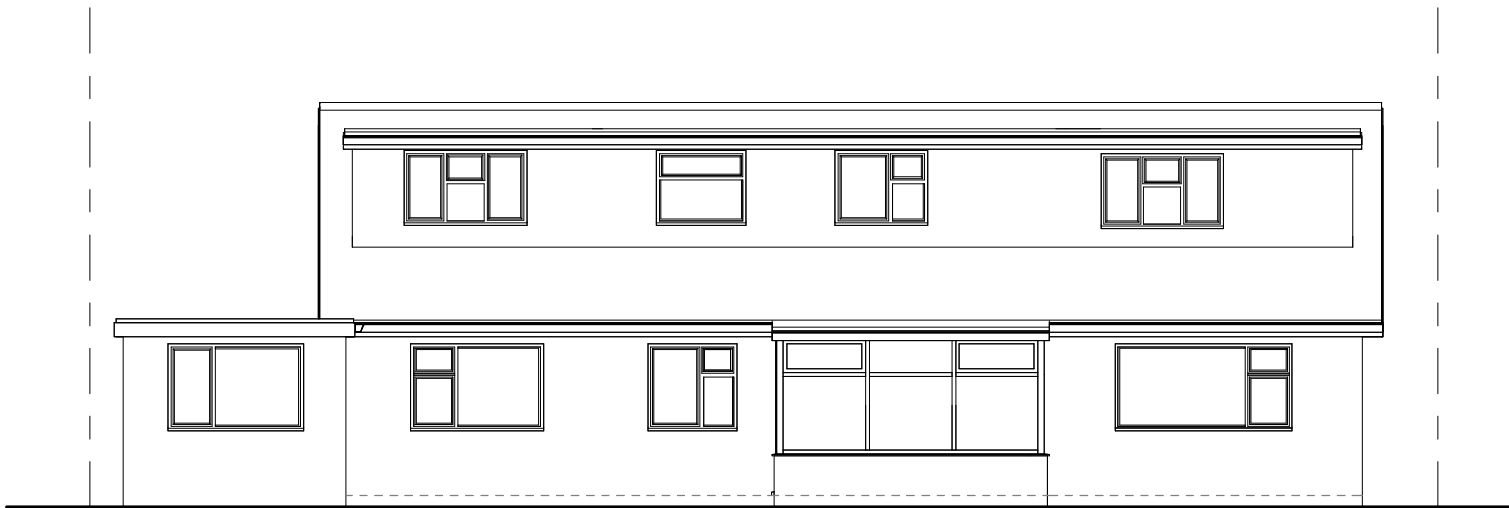


Rear Elevation East
1 : 100

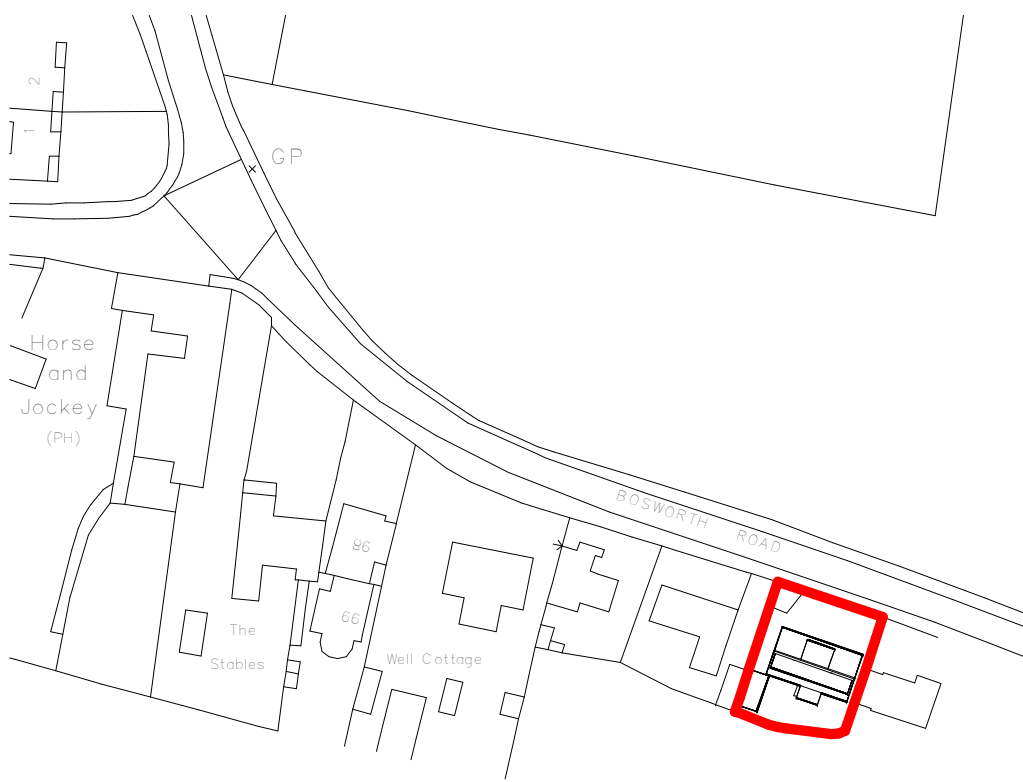


Site Location Plan
1 : 1250

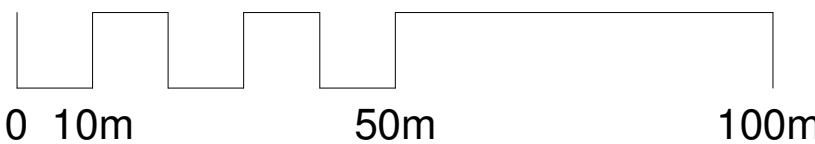

Ground Floor Plan
1 : 50

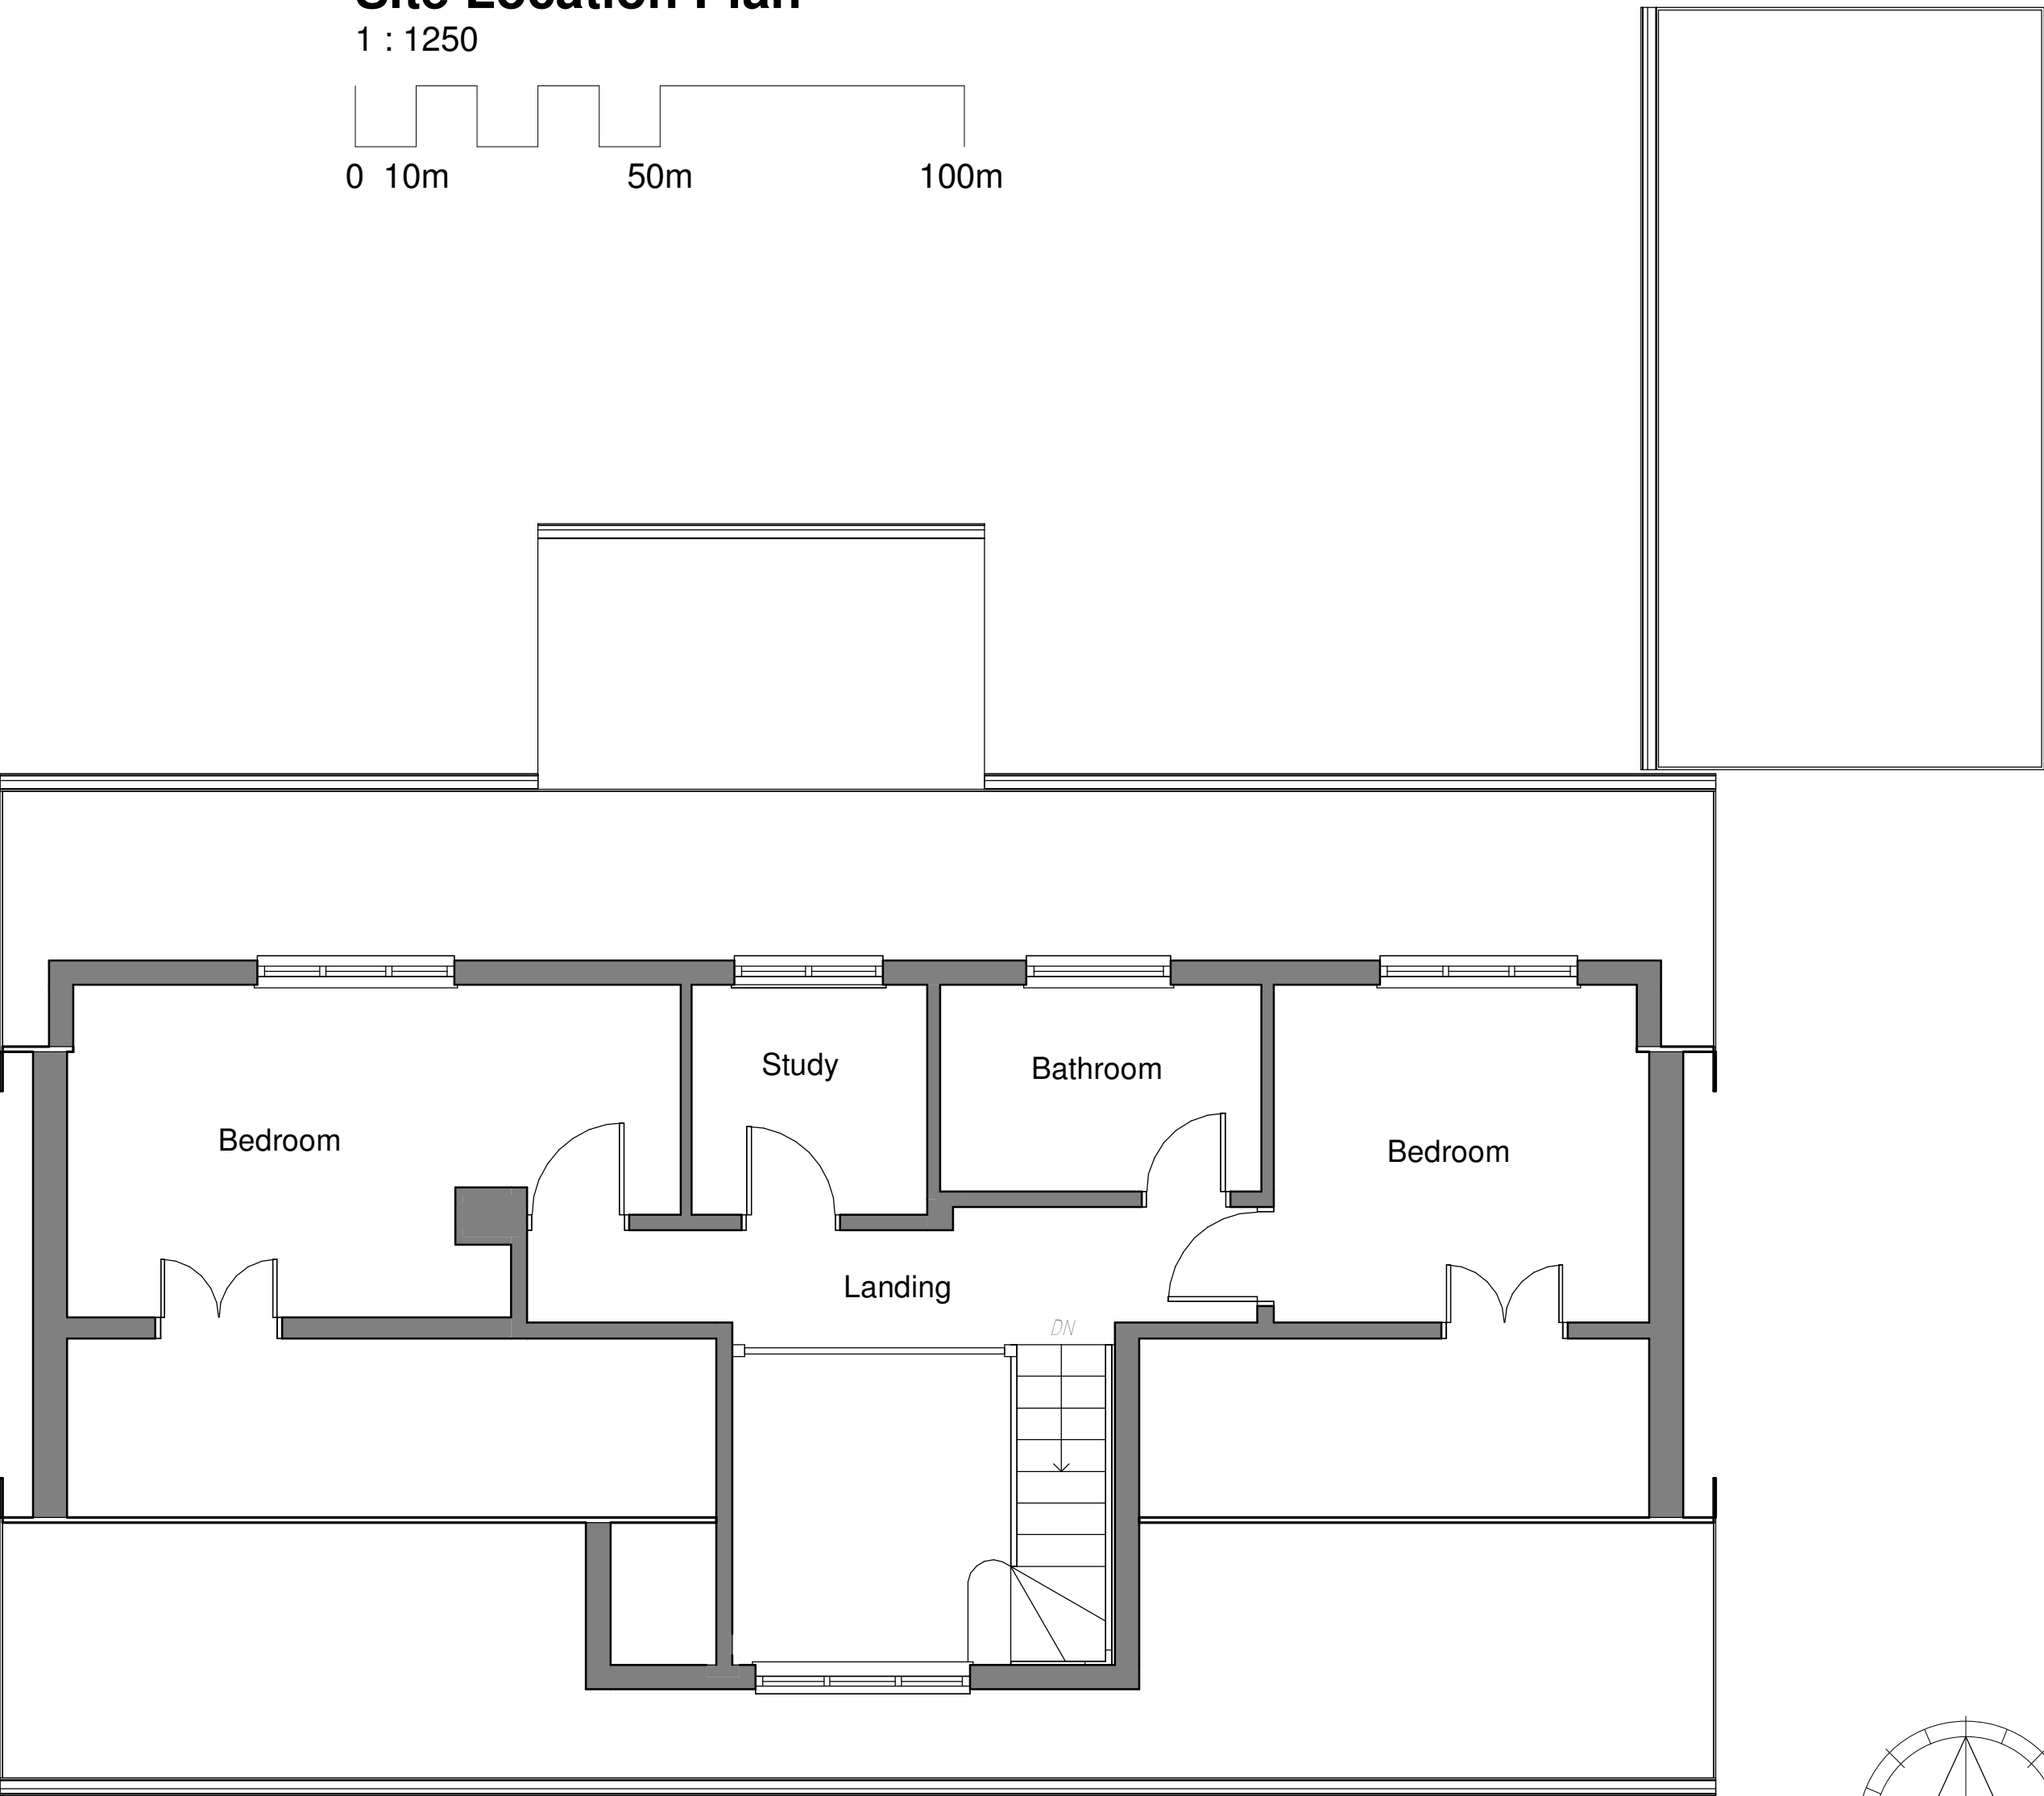

First Floor Plan
1 : 50

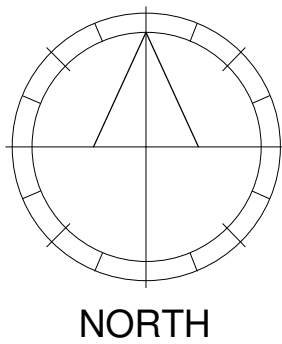

	23.12.24	Scale bars added as per local authority request	
Revision	Date	Description	
CR8 ARCHITECTURE			
Cr8 Architecture Ltd Architectural Design Practice 22 High Street Sutton Coldfield Birmingham, B72 1UX Tel: 0121 355 0558 enquires@cr8-arch.com www.cr8-arch.com			
Client Mr & Mrs Fores			
Project First Storey Extension			
Location Roselea, Bosworth Road, Congerstone, CV13 6LY Drawing Title Existing Plans & Elevations			
Status PLANNING DRAWINGS			
Scale As indicated	Date 21.10.24	Drawn SA	Revision
Job No. 5052	Drawing No. 001	Checked RST	A