


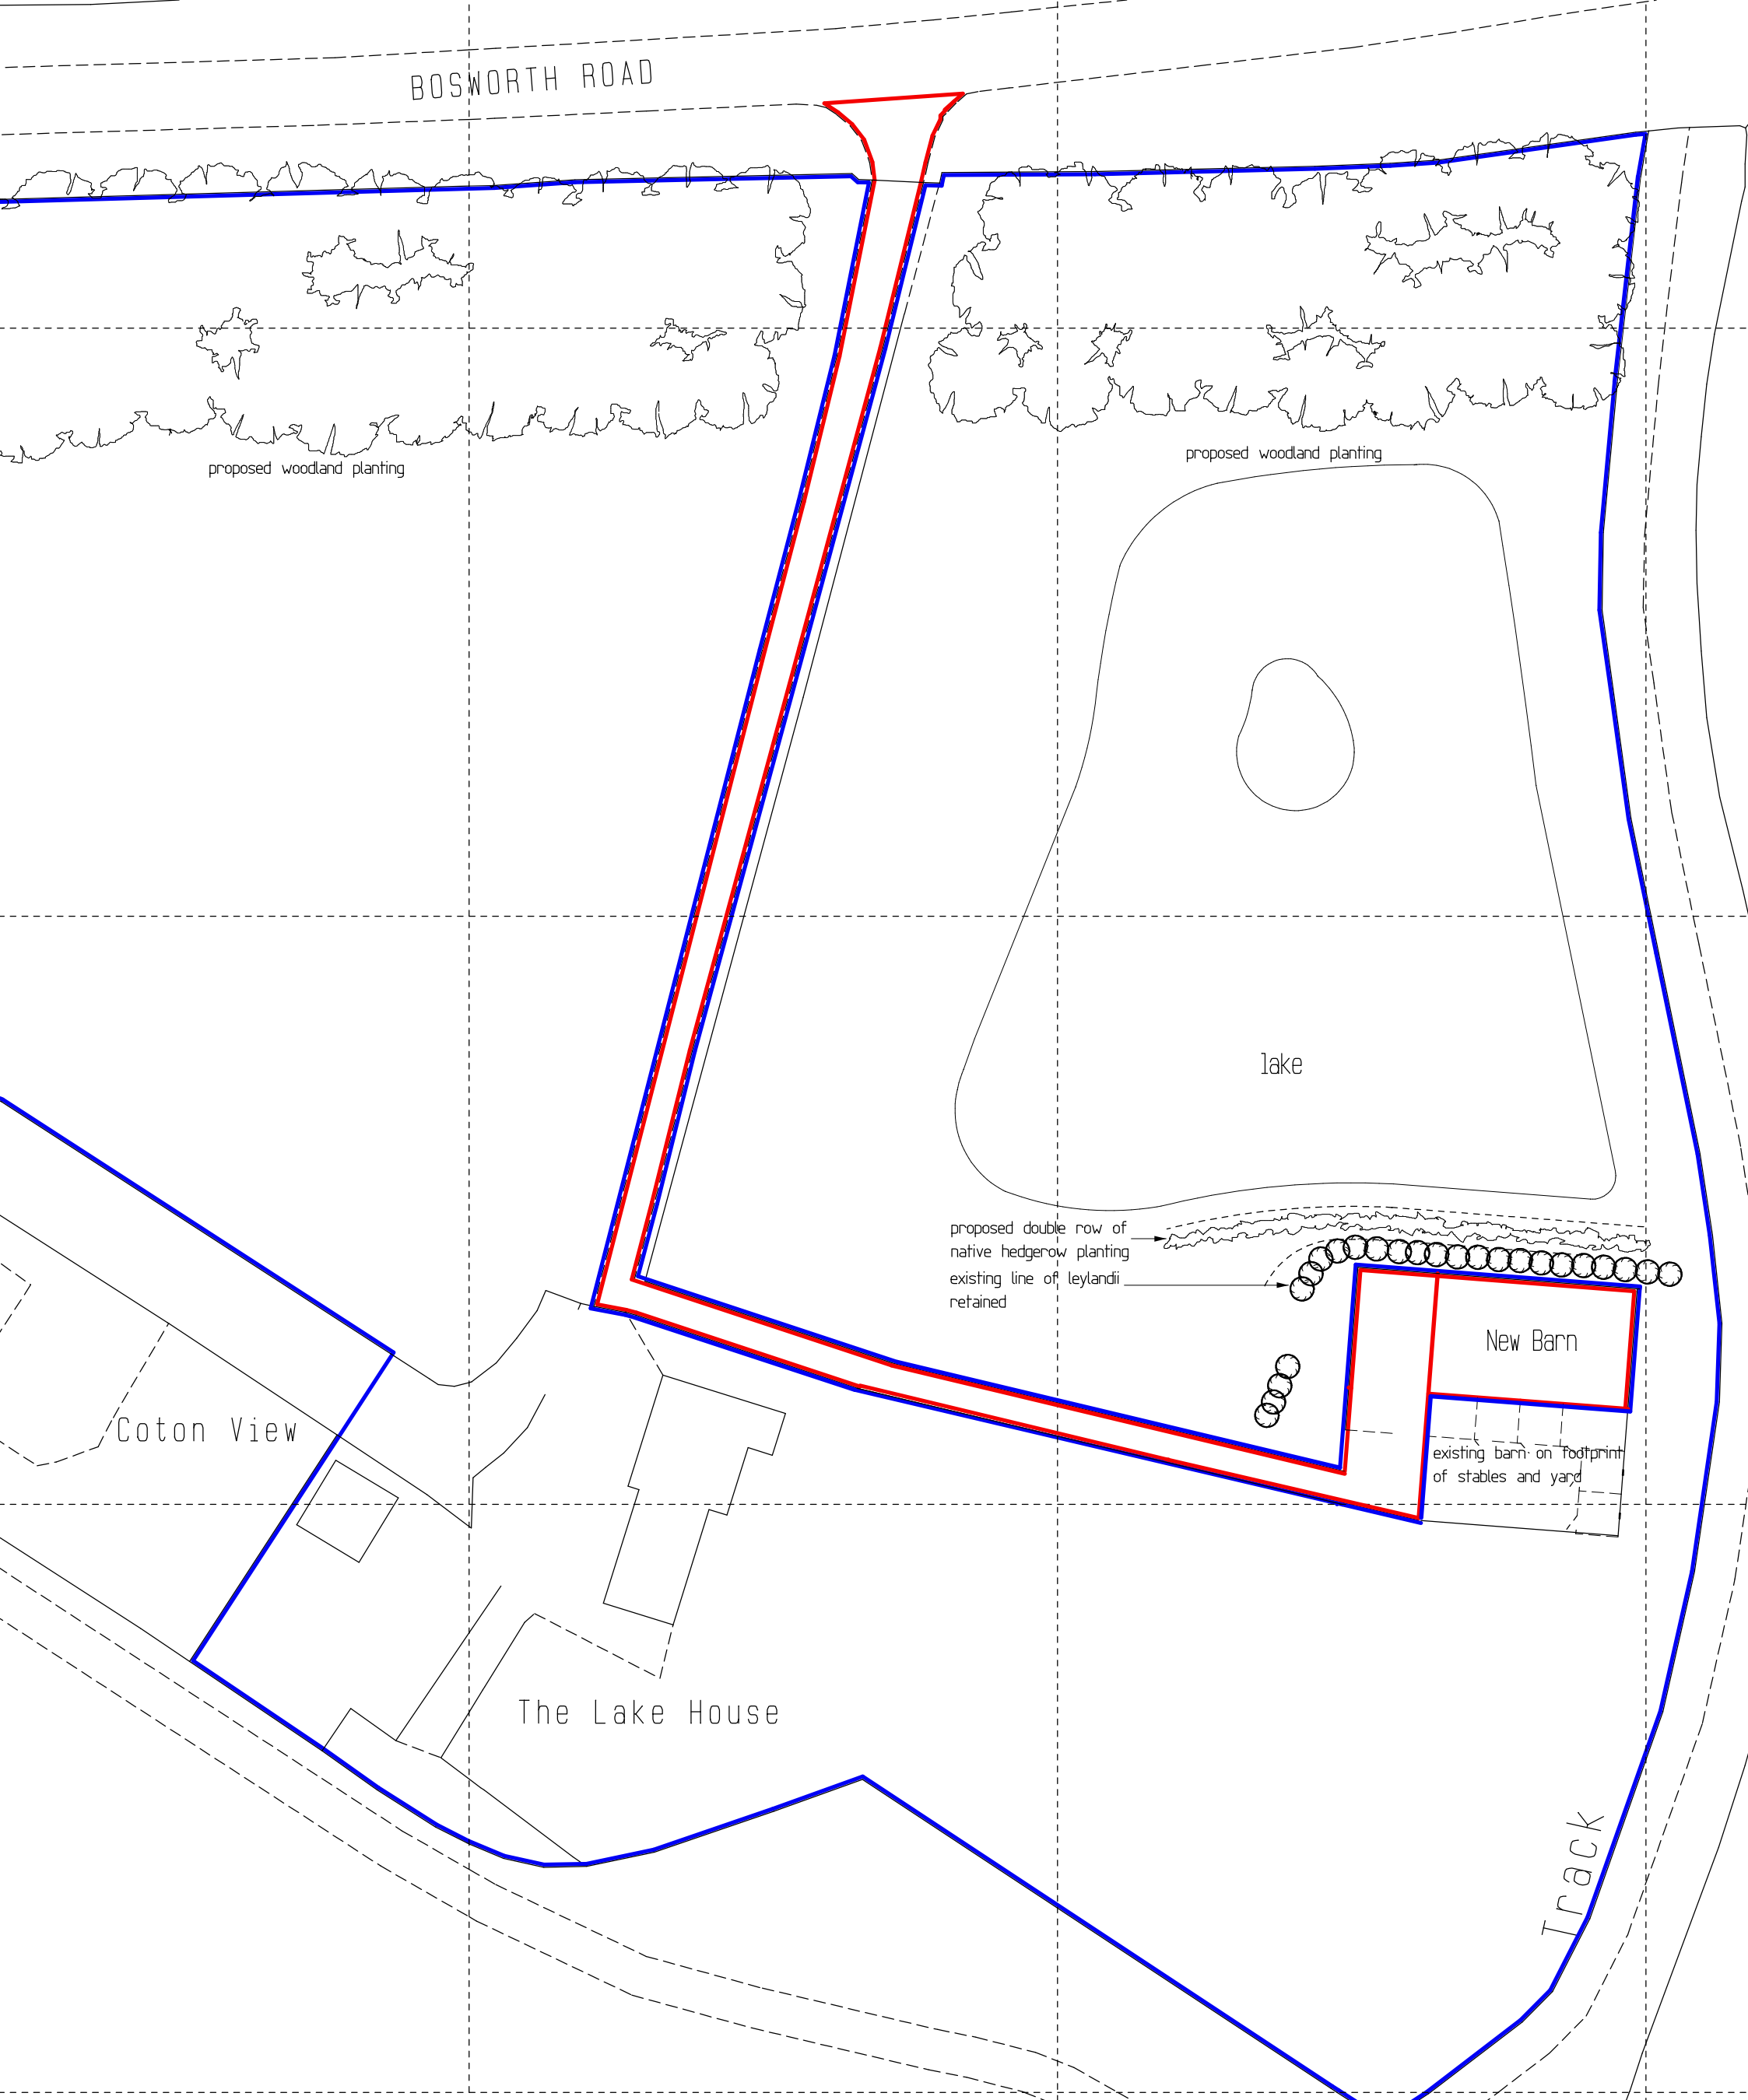

PROJECT PROPOSED NEW BARN Mr Mrs P Phillips The Lake House - Wellesborough Market Bosworth		DATE April 2024	CHAPMAN ARCHITECTURAL & ASSOCIATES Mount Pleasant Farm West Haddon Road Crick Northants N N 6 7 S Q Tel/Fax(01788) 823819
DRAWING SITE PLAN		CODE 23 14 02A	
		SCALE 1 : 500	