


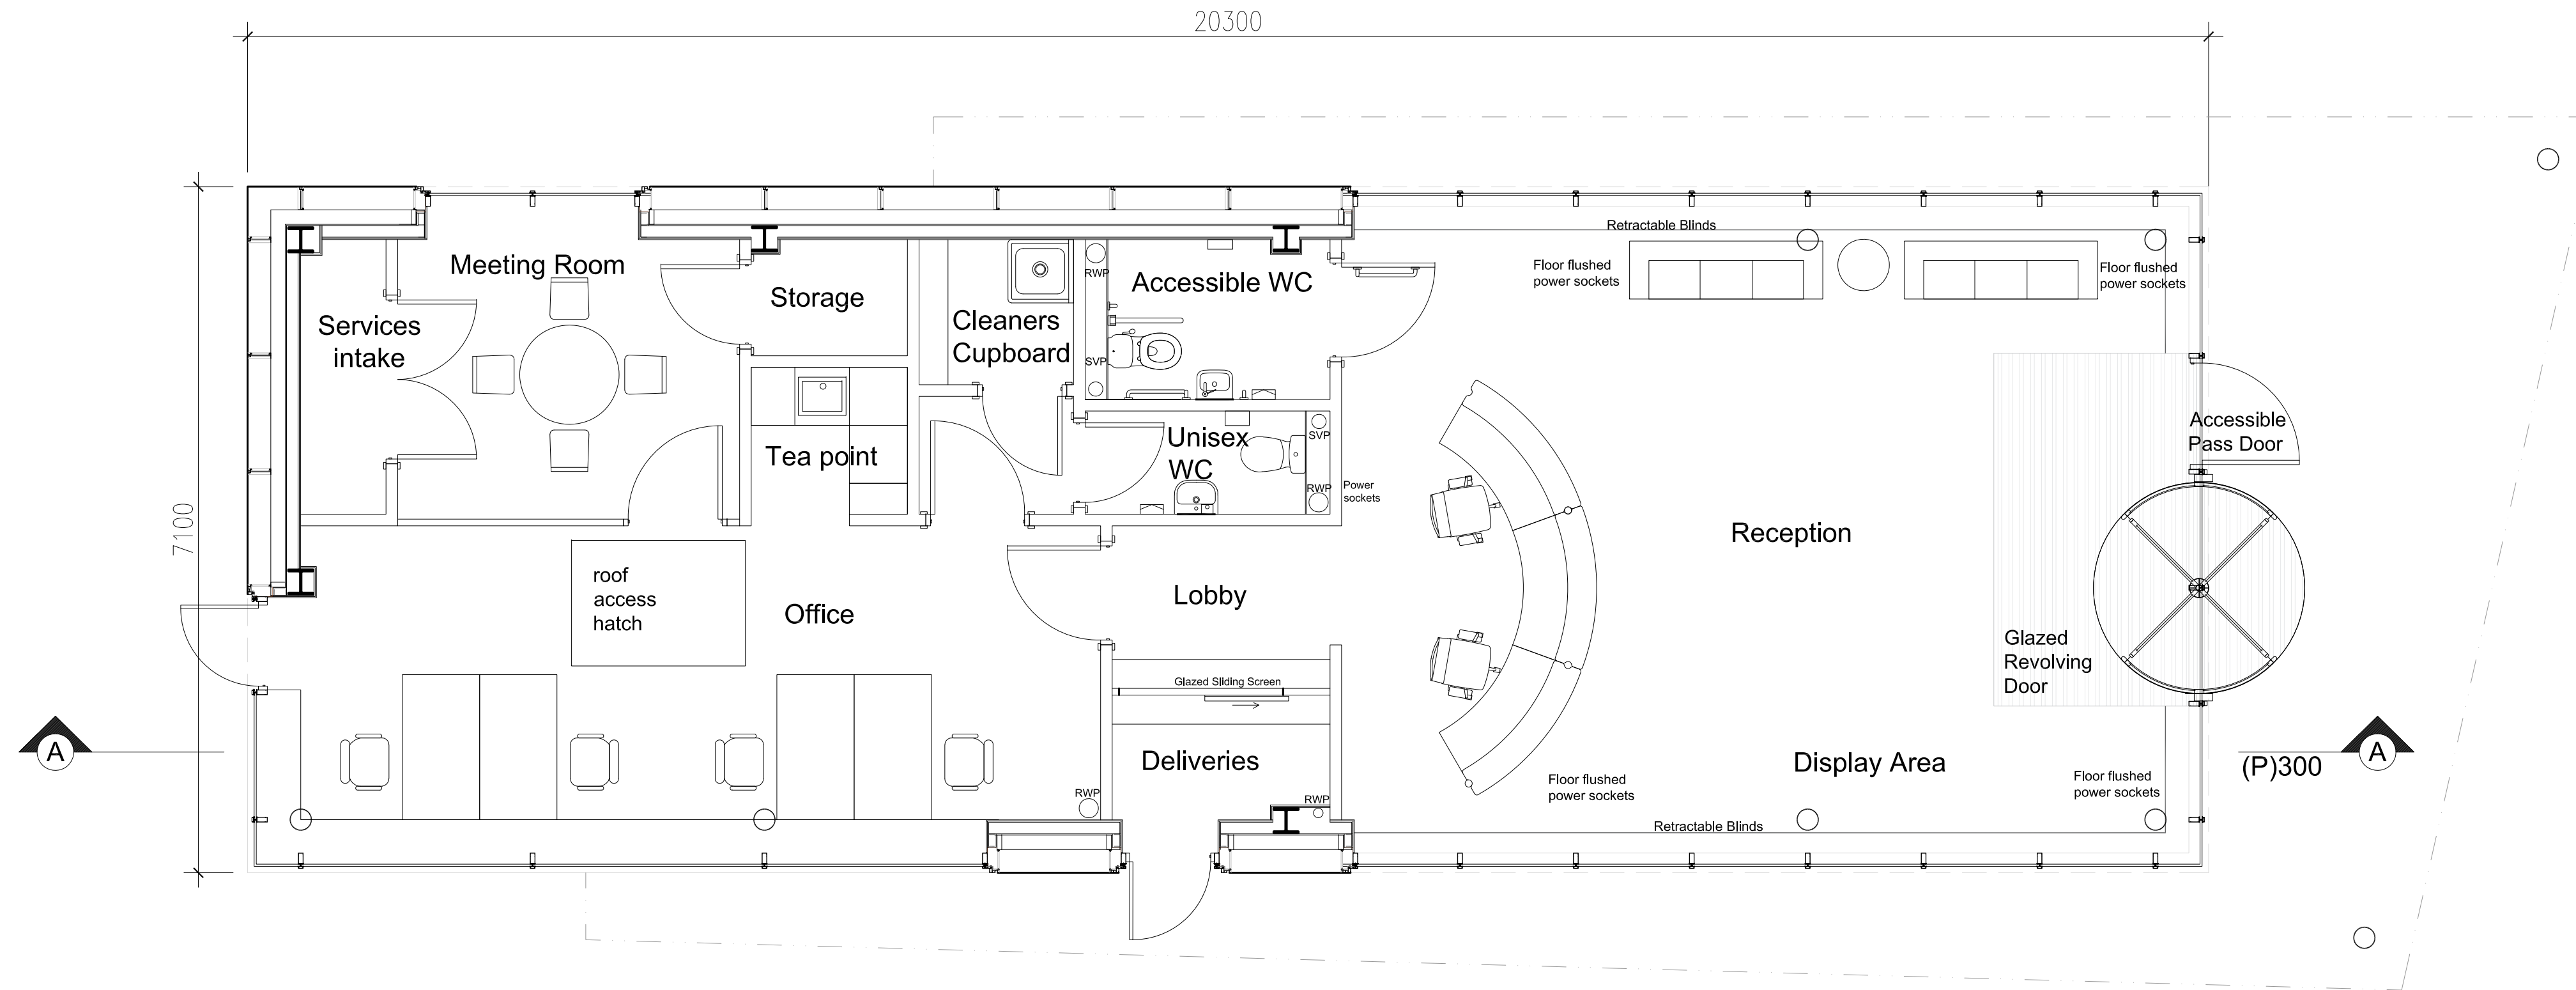


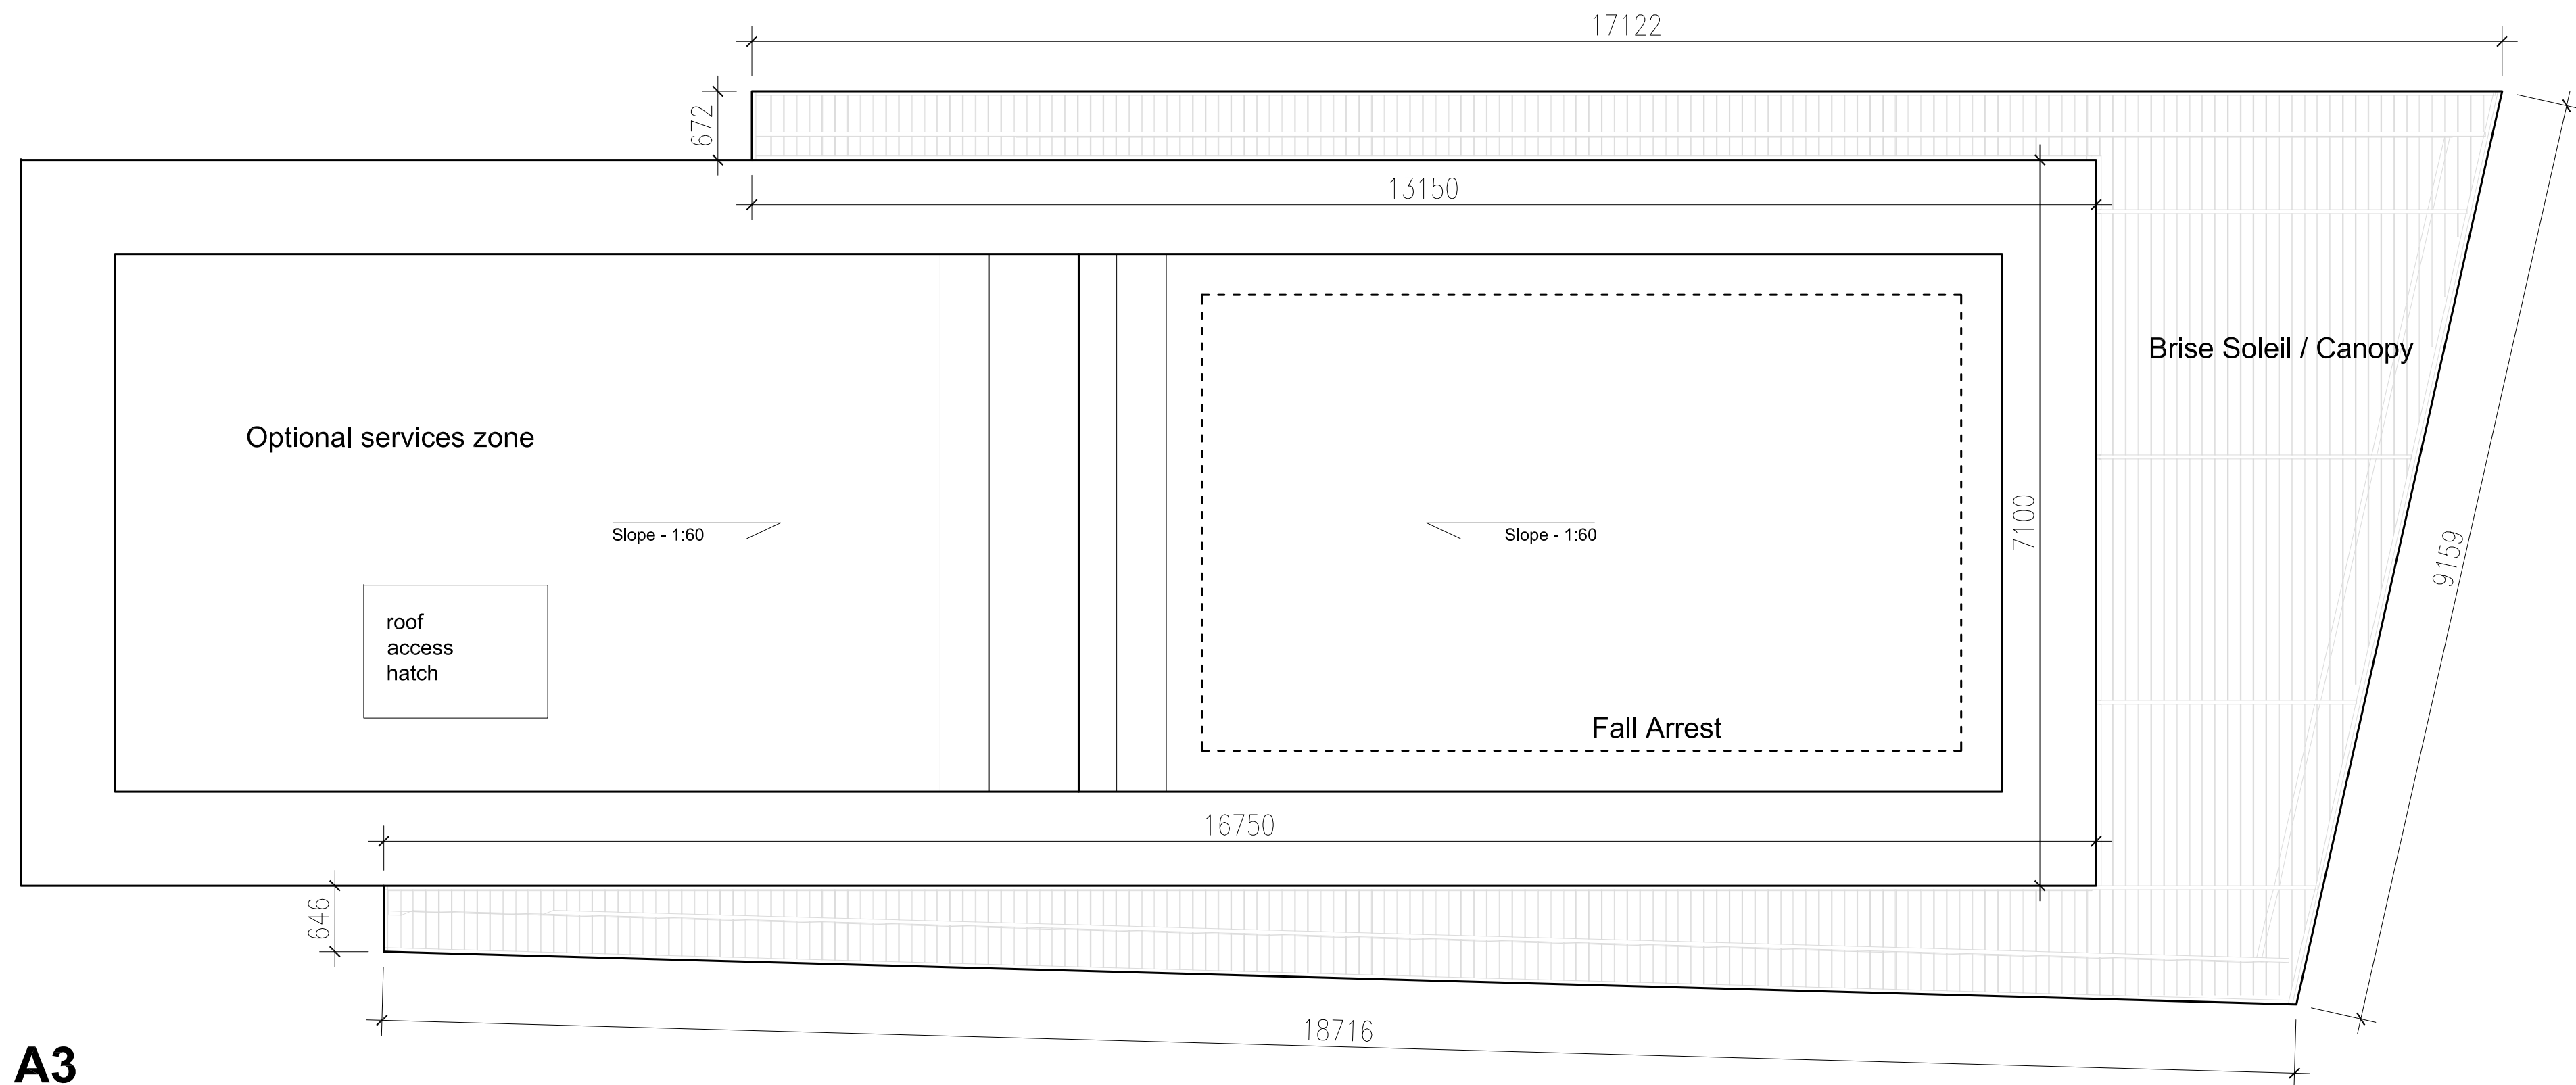

GROUND FLOOR PLAN
Scale 1:100 @ A3

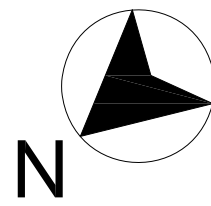

ROOF PLAN
Scale 1:100 @ A3

 

Rev.	Description	Drawn	Date
A	Issued as planning submission drawings	NG	19.04.22
B	Minor material amendments	SP	06.04.23

Geddes Architects



Studio 3.31 Canterbury Court Kennington Park
1-3 Brixton Road London SW9 6DE
www.geddesarchitects.com T +44 203 150 4605

Client **ERI MTP LTD**

Project **Gatehouse**

Title **Proposed Plans**

DATE	20.03.2023	CHECK STAGE	PLANNING
DRAWN	SP	CHECK DATE	.
SCALE	1:50@A1	CHECKED BY	.

22.001 (P)100 **B**